




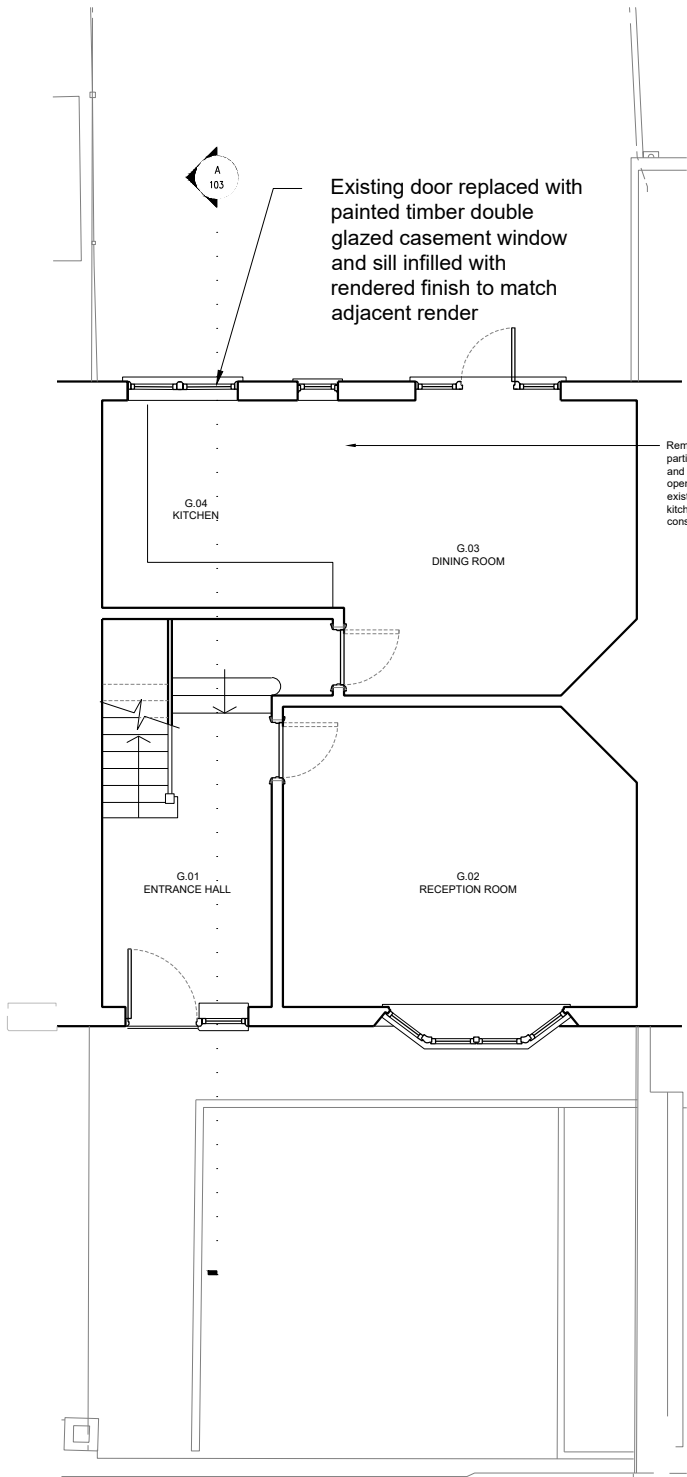


1 GROUND FLOOR PLAN

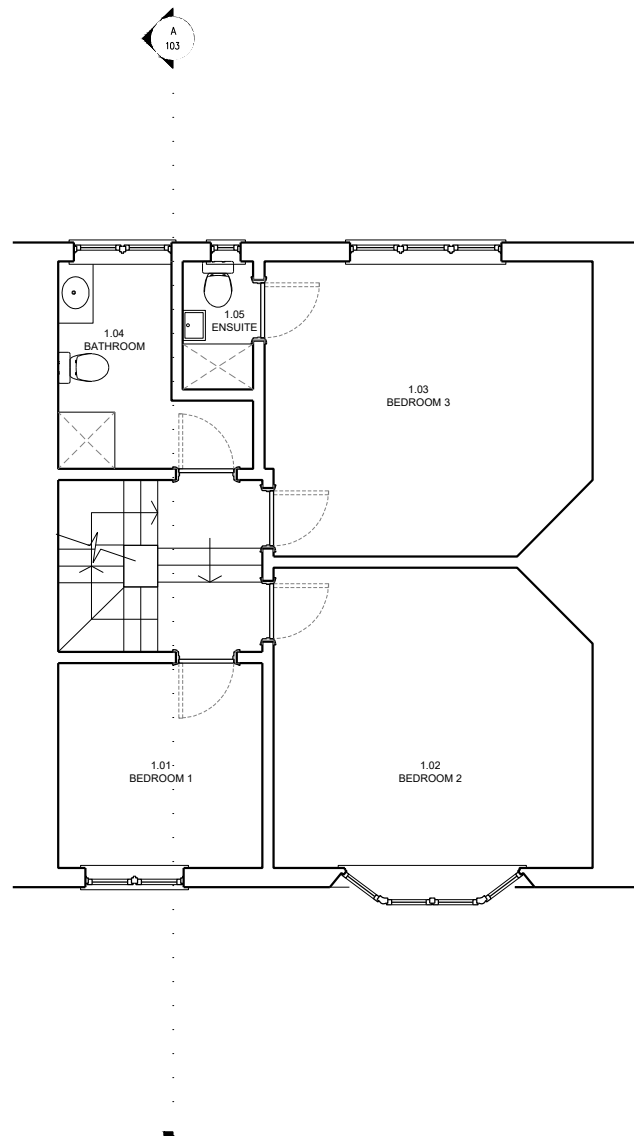

2 1st FLOOR PLAN

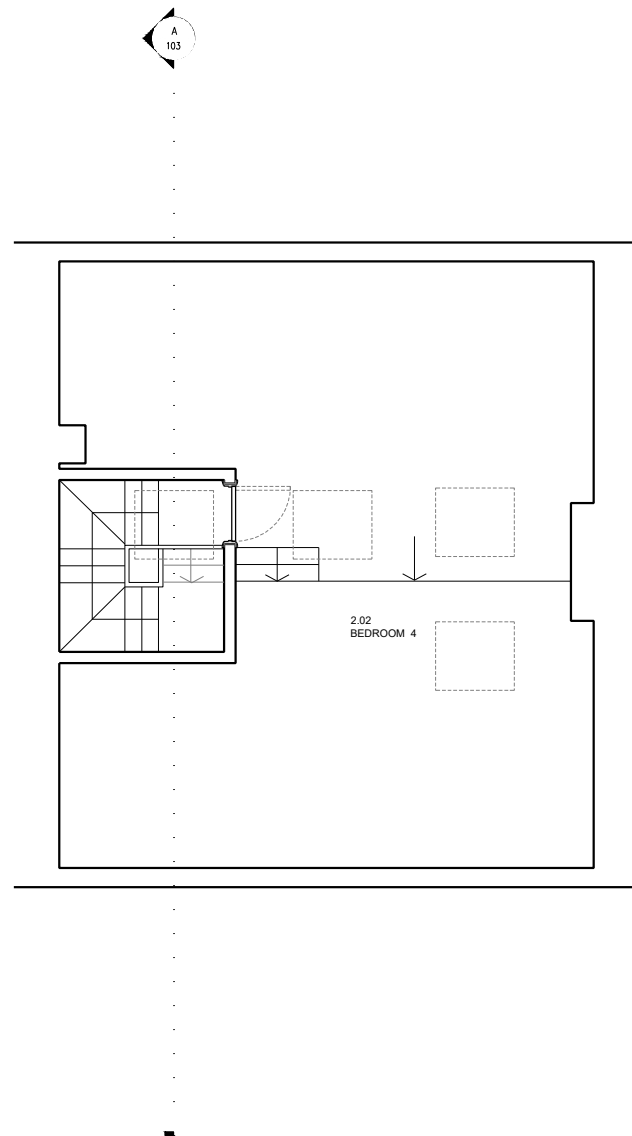

3 LOFT PLAN

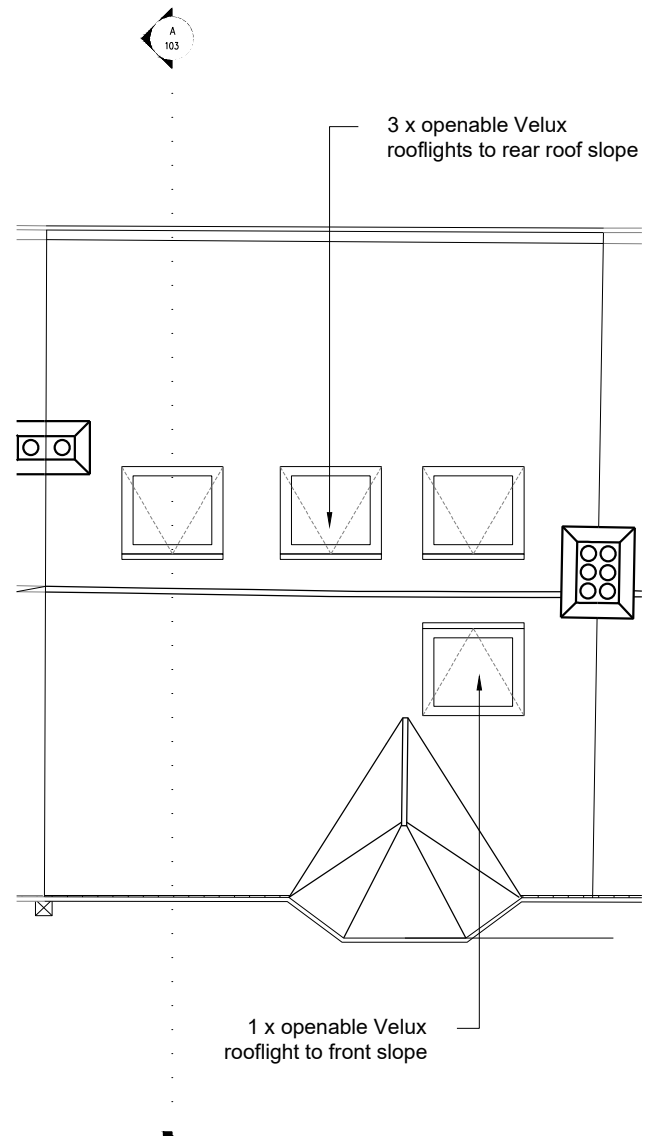

4 ROOF PLAN

1:100  
0 10m



Revisions:  
A - 21/04/2026 - Chimney breasts retained. One solar panel omitted.  
B - 29/04/2026 - Solar panels omitted.

This drawing is not to be scaled.  
Architect to be advised of discrepancies.

**HUGH TUFFLEY ARCHITECTS**  
T: +44 20 3195 4048 | mail@hughtuffley.com | www.hughtuffley.com  
PROJECT  
**28 Priory Gardens**  
CLIENT  
**Mike Wolman  
Kathrin Spinnler**

|                                                       |                         |                           |
|-------------------------------------------------------|-------------------------|---------------------------|
| TITLE<br><b>Proposed GF, 1F, Loft &amp; Roof Plan</b> |                         |                           |
| SCALE<br><b>1:100 @ A3</b>                            | DATE<br><b>FEB 2026</b> | STATUS<br><b>PLANNING</b> |
| DRAWING No<br><b>1251-P-101</b>                       | REVISION No<br><b>B</b> |                           |