


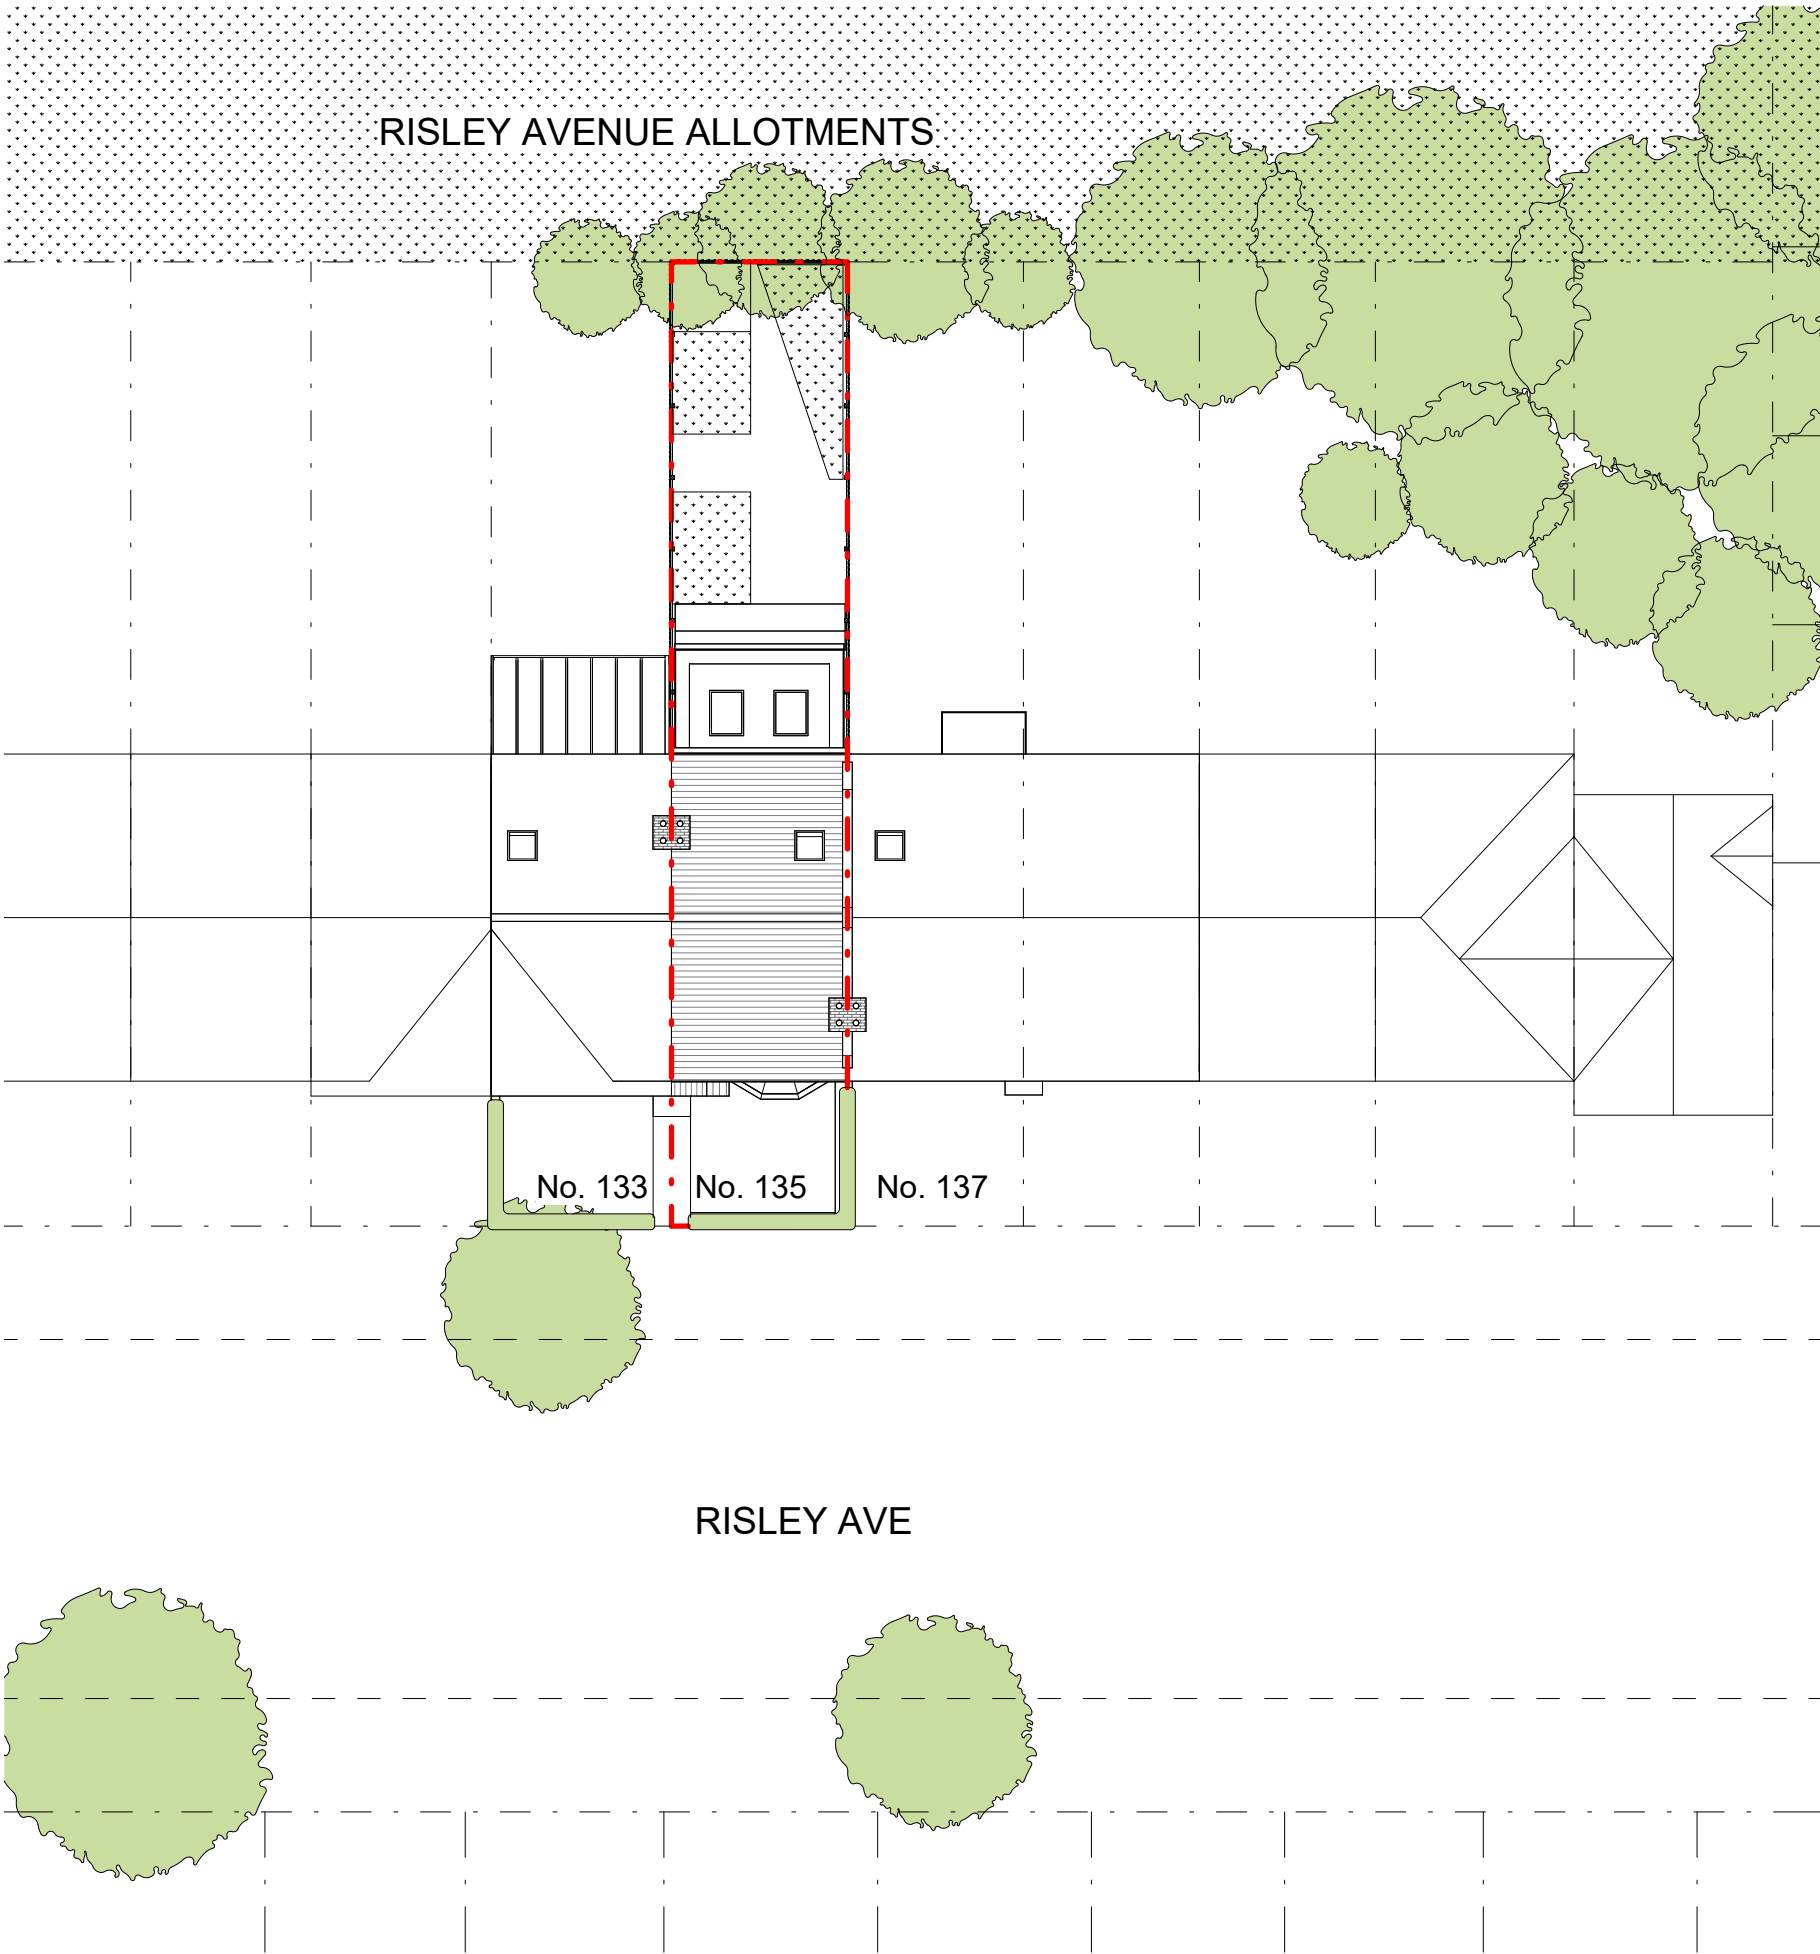

- GENERAL NOTES:
1. DO NOT SCALE FROM THIS DRAWING EXCEPT FOR PLANNING PURPOSES.
 2. SETTING OUT DIMENSIONS SHOWN INDICATIVELY. DIMENSIONS TO BE VERIFIED AND CONFIRMED ON SITE BY THE CONTRACTOR/BUILDER AND/OR CLIENT.
 3. THIS DRAWING TO BE READ IN CONJUNCTION WITH ALL OTHER ARCHITECT'S DRAWINGS, ENGINEER'S DRAWINGS, CALCULATIONS, SPECIFICATION AND ANY SPECIALIST SUPPLIER'S DRAWINGS.
 4. ANY DISCREPANCIES FOUND ON-SITE, THE CLIENT AND CONTRACTOR MUST STOP THE WORK IMMEDIATELY AND NOTIFY ARCHITECT, STRUCTURAL ENGINEER AND SUPPLIER OR ANY OTHER RELEVANT PARTIES. NO FURTHER WORKS SHALL BE CARRIED TO ANY ELEMENTS IN QUESTIONS.

P2 PLANNING SUBMISSION 23.04.26
P1 DRAFT 14.04.26

ADDRESS:
**135 RISLEY AVE,
LONDON,
N17 7HN**

ARCHITECTURAL DESIGN:
HK HOME ARCHITECTS LTD.

DRAWING TITLE:
PROPOSED SITE PLAN

SCALE:
1:200@A3

DATE:
23 APR 2026

DRAWING NO. REV NO.
A-101 P2

