

EXTERNAL FINISHES

- 1

Red Brick
- 2

Clear Double Glazing
- 3

White uPVC Window Frame
- 4

Grey Slate Roof Tiles
- 5

White Painted Brick
- 6

White Painted Timber Fascia
- 7

Metal Window Frame
- 8

White Timber Ornaments
- 9

Black Metal Handrail
- 10

Grey Composite Wall
- 11

Obscure Double Glazing
- 12

Black Metal Rainwater Pipe
- 13

Grey Composite Cladding
- 14

Black Frame Fixed Skylight Window with Clear Double Glazing
- 15

Green External Fence
- 16

White Render Cornice
- 17

Yellow Composite Surface
- 18

White Partially Glazed uPVC Door
- 19

Buff Brick
- 20

Black Metal Gutter
- 21

Corrugated Roofing Sheet
- 22

Red Brick Decoration
- 23

Brown Timber Bin Storage Chest
- 24

White PVC Door Frame
- 25

Brown Timber Fence
- 26
- 27
- 28

Corrugated Roofing
- 29

Brown Timber Roof
- 30

Black and Yellow Timber Panelling
- 31

Brown Timber Privacy Screen
- 32

Black Frame Double Glazed Clear Sliding Door
- 33

Black Timber Window Frame
- 34

Dark Grey Metal Corrugated Panel

P01 Issued For Planning

06.03.26

Rev

Date




Architecture & Interiors
13 Hanover Square, London, W1S 1HN
T020 8014 8130
www.aga-associates.com

Client
Luke Thomas

Project
88 Broadwater Road, Haringey,
London, N17 6ET

Drawing
General Arrangement Elevation
North Elevation Proposed

RJ Ref	Scale (A1)	Status	Revision
1135	1 : 50	Planning	P01
Drawing Number			
1135-AGA-AGA-AZ-ZZ-DR-A-20202			

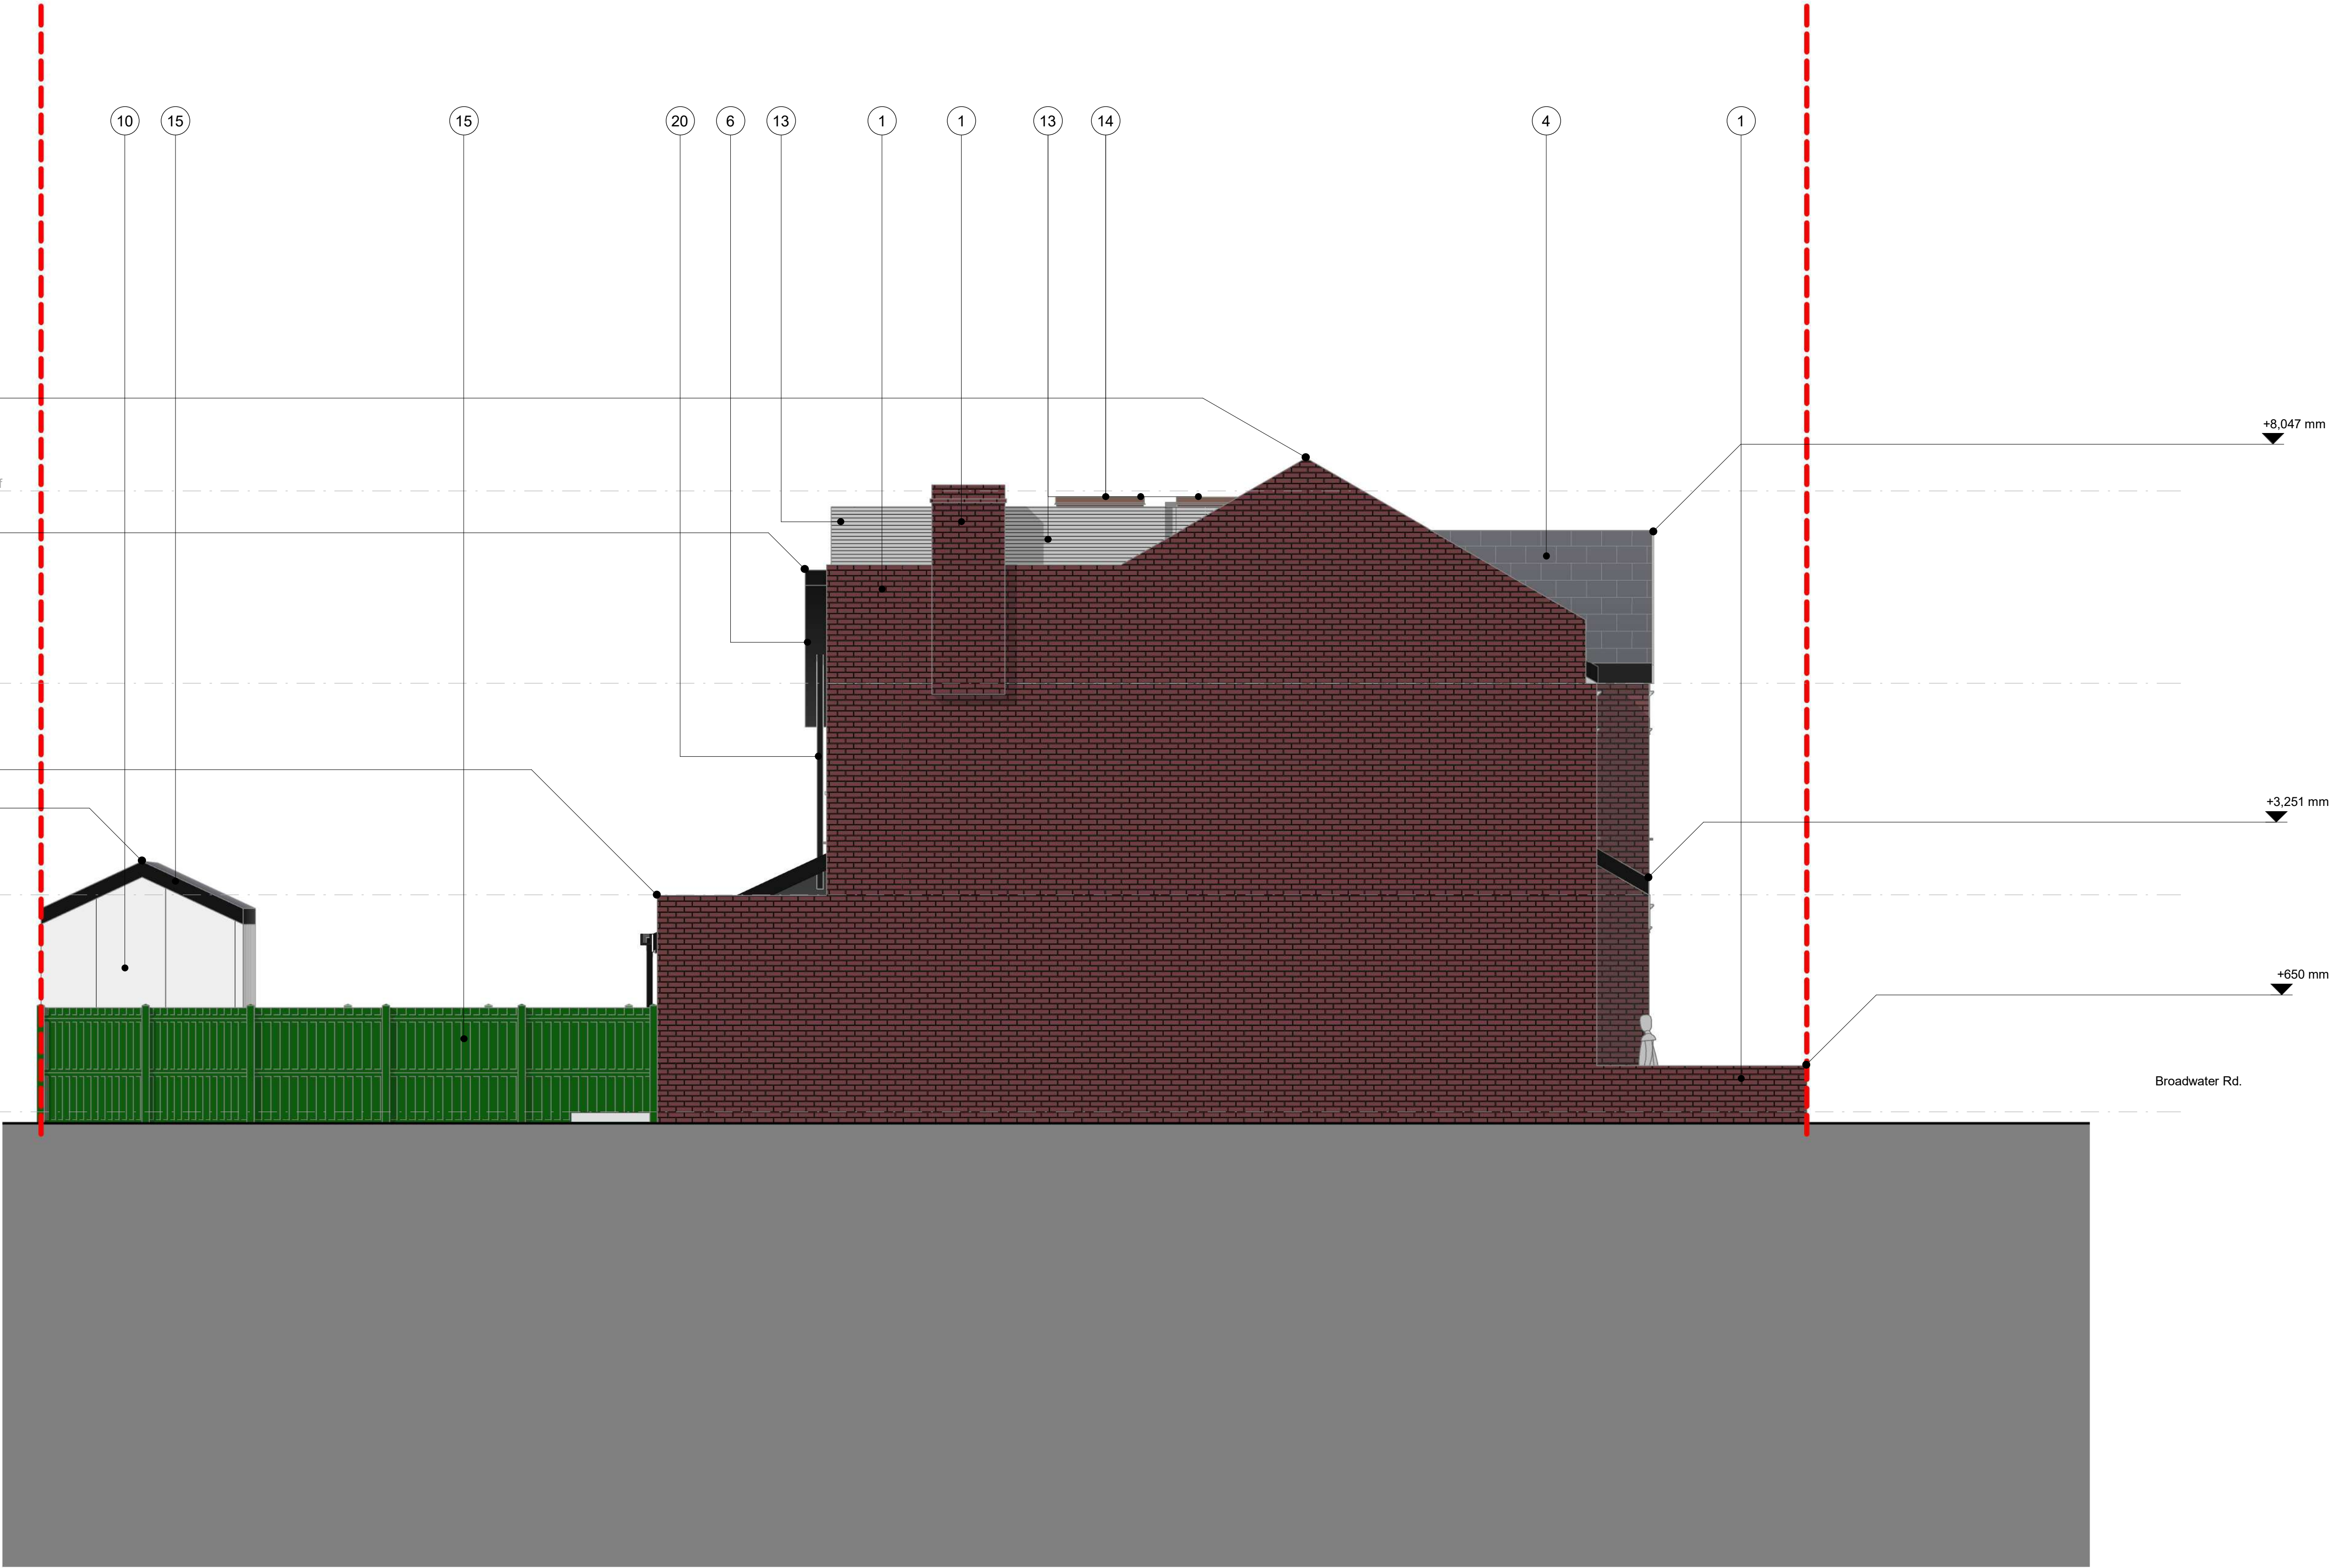

1 20202-North Elevation Proposed
SCALE: 1 : 50