

Copyright AGA Associates Ltd

NOTES

1 The Contractor must check and confirm all dimensions

2 All discrepancies must be reported and resolved by the Architect before works commence

3 All work and materials to be in accordance with current applicable Statutory Legislation and to comply with all relevant Codes of Practice and British Standards

EXTERNAL FINISHES

- 1 Red Brick
- 2 Clear Double Glazing
- 3 White uPVC Window Frame
- 4 Grey Slate Roof Tiles
- 5 White Painted Brick
- 6 White Painted Timber Fascia
- 7 Metal Window Frame
- 8 White Timber Ornaments
- 9 Black Metal Handrail
- 10 Grey Composite Wall
- 11 Obscure Double Glazing
- 12 Black Metal Rainwater Pipe
- 13 Grey Composite Cladding
- 14 Black Frame Fixed Skylight Window with Clear Double Glazing
- 15 Green External Fence
- 16 White Render Cornice
- 17 Yellow Composite Surface
- 18 White Partially Glazed uPVC Door
- 19 Buff Brick
- 20 Black Metal Gutter
- 21 Corrugated Roofing Sheet
- 22 Red Brick Decoration
- 23 Brown Timber Bin Storage Chest
- 24 White PVC Door Frame
- 25 Brown Timber Fence
- 26
- 27
- 28 Corrugated Roofing
- 29 Brown Timber Roof
- 30 Black and Yellow Timber Panelling
- 31 Brown Timber Privacy Screen
- 32 Black Frame Double Glazed Clear Sliding Door
- 33 Black Timber Window Frame
- 34 Dark Grey Metal Corrugated Panel

P01 Issued For Planning 06.03.26

Rev Date



Architecture & Interiors

13 Hanover Square, London, W1S 1HN

T020 8014 8130

www.aga-associates.com

Client

Luke Thomas

Project

88 Broadwater Road, Haringey, London, N17 6ET


Drawing

General Arrangement Elevation North Elevation Existing

RJ Ref	Scale (A1)	Status	Revision
1135	1 : 50	Planning	P01

Drawing Number

1135-AGA-AGA-AZ-ZZ-DR-A-20252

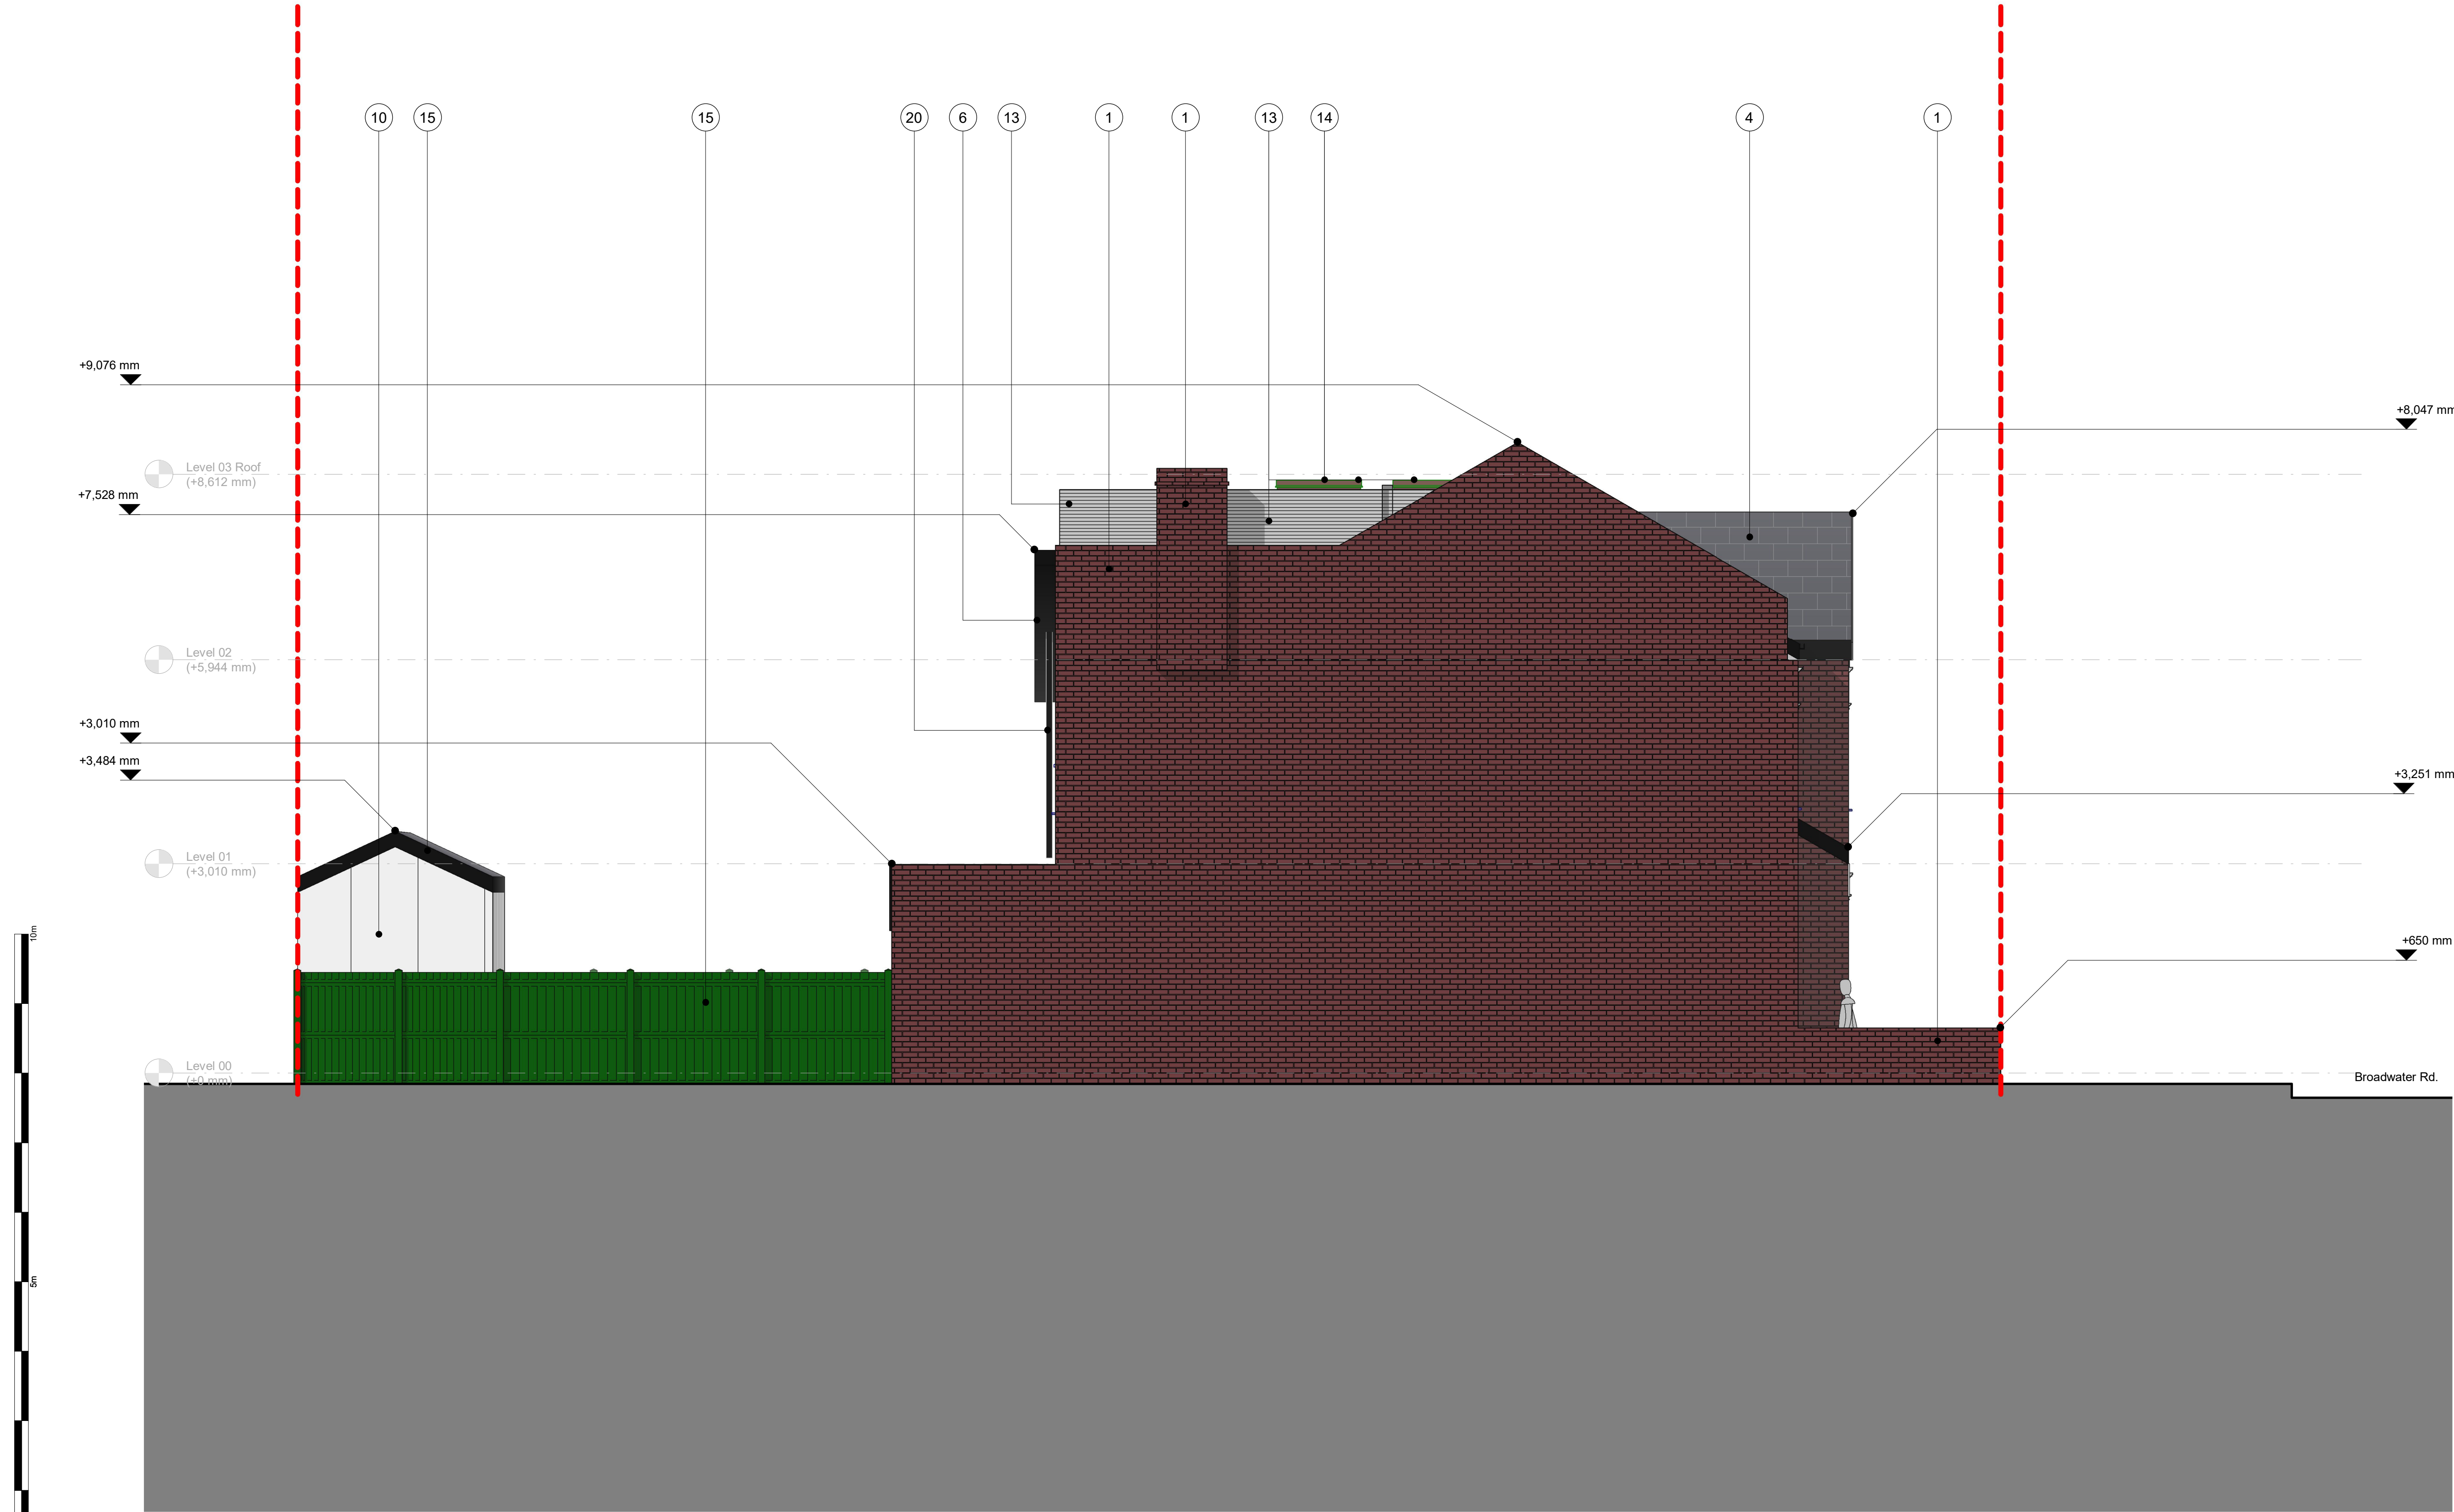

1 20252-North Elevation Existing

SCALE: 1 : 50