



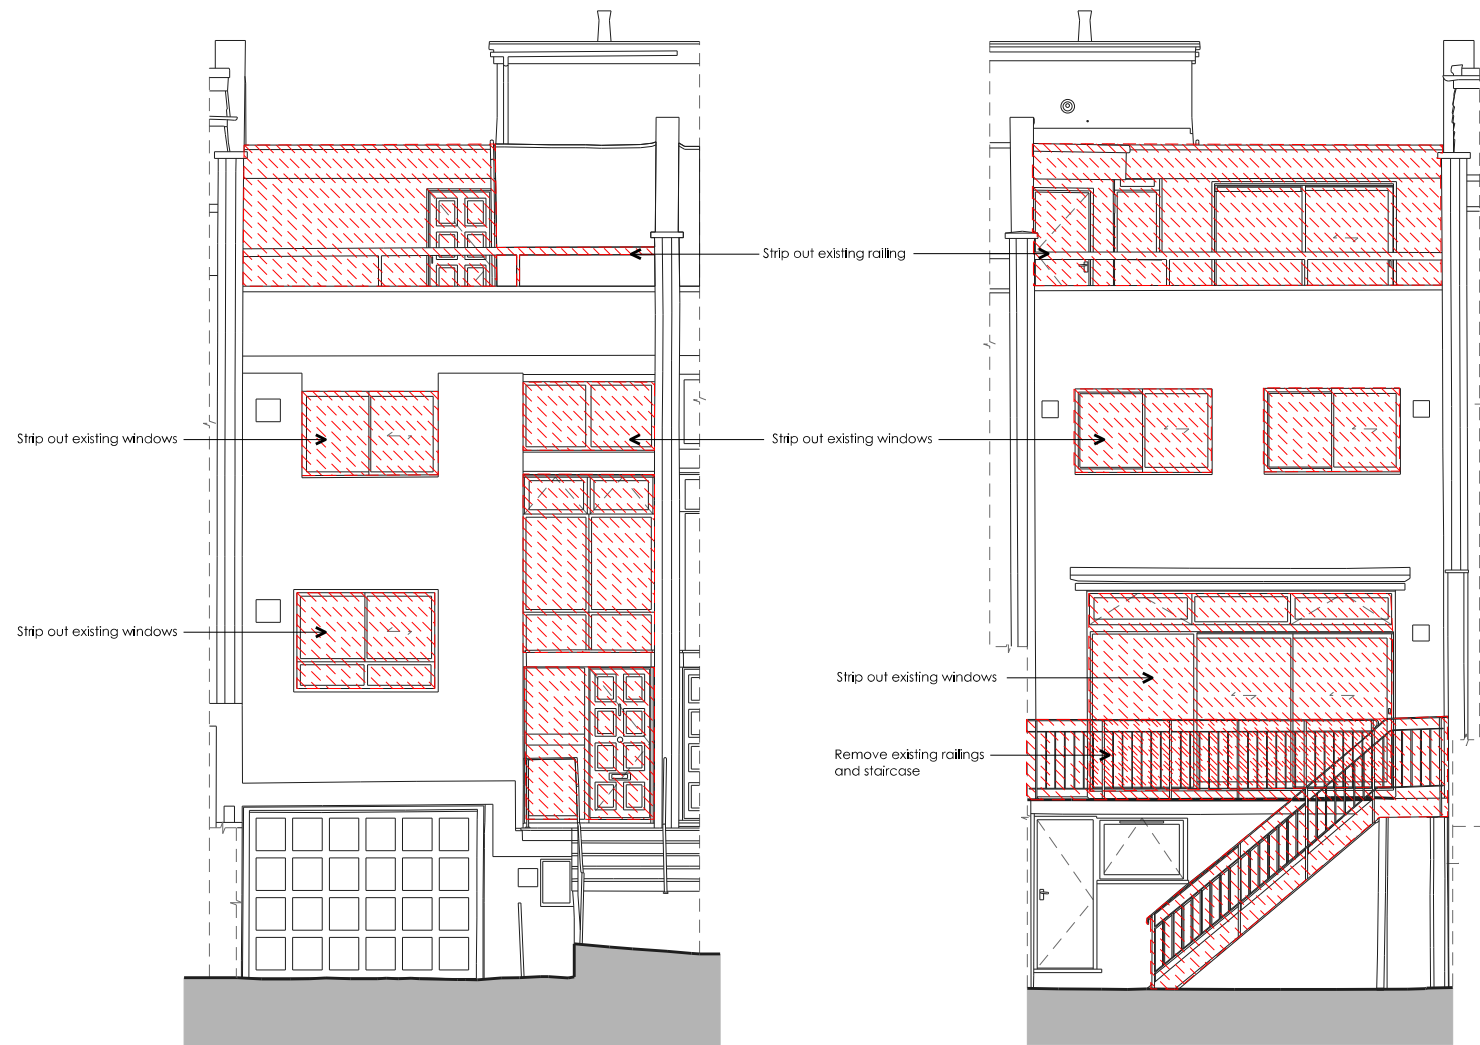


Existing Front Elevation


Existing Rear Elevation

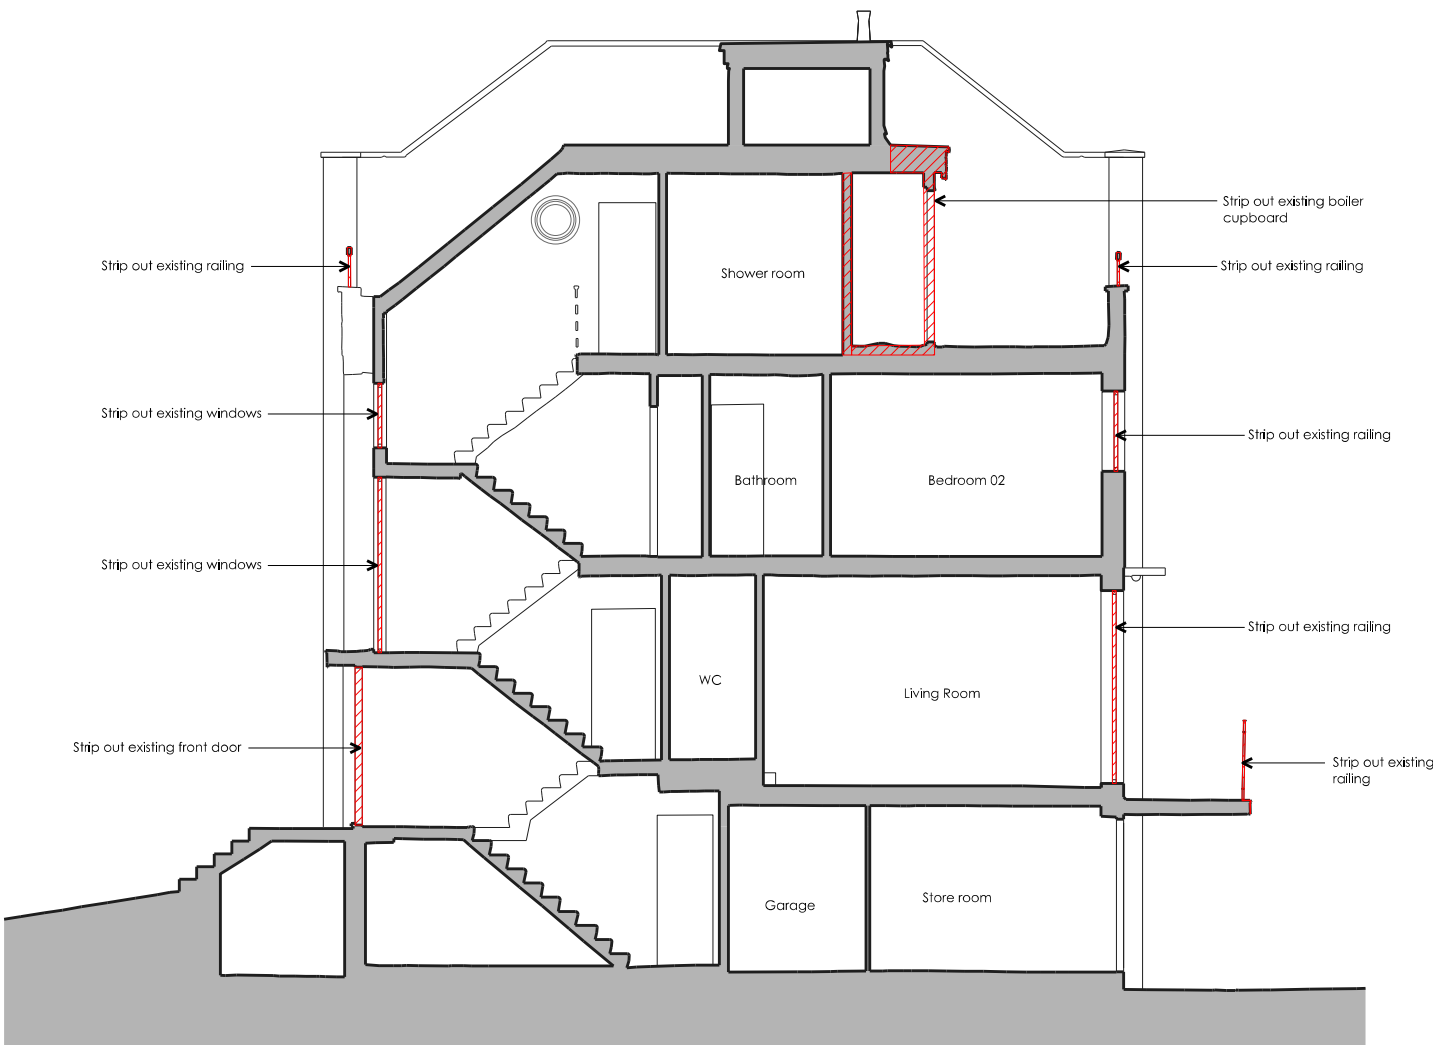

Existing Section AA

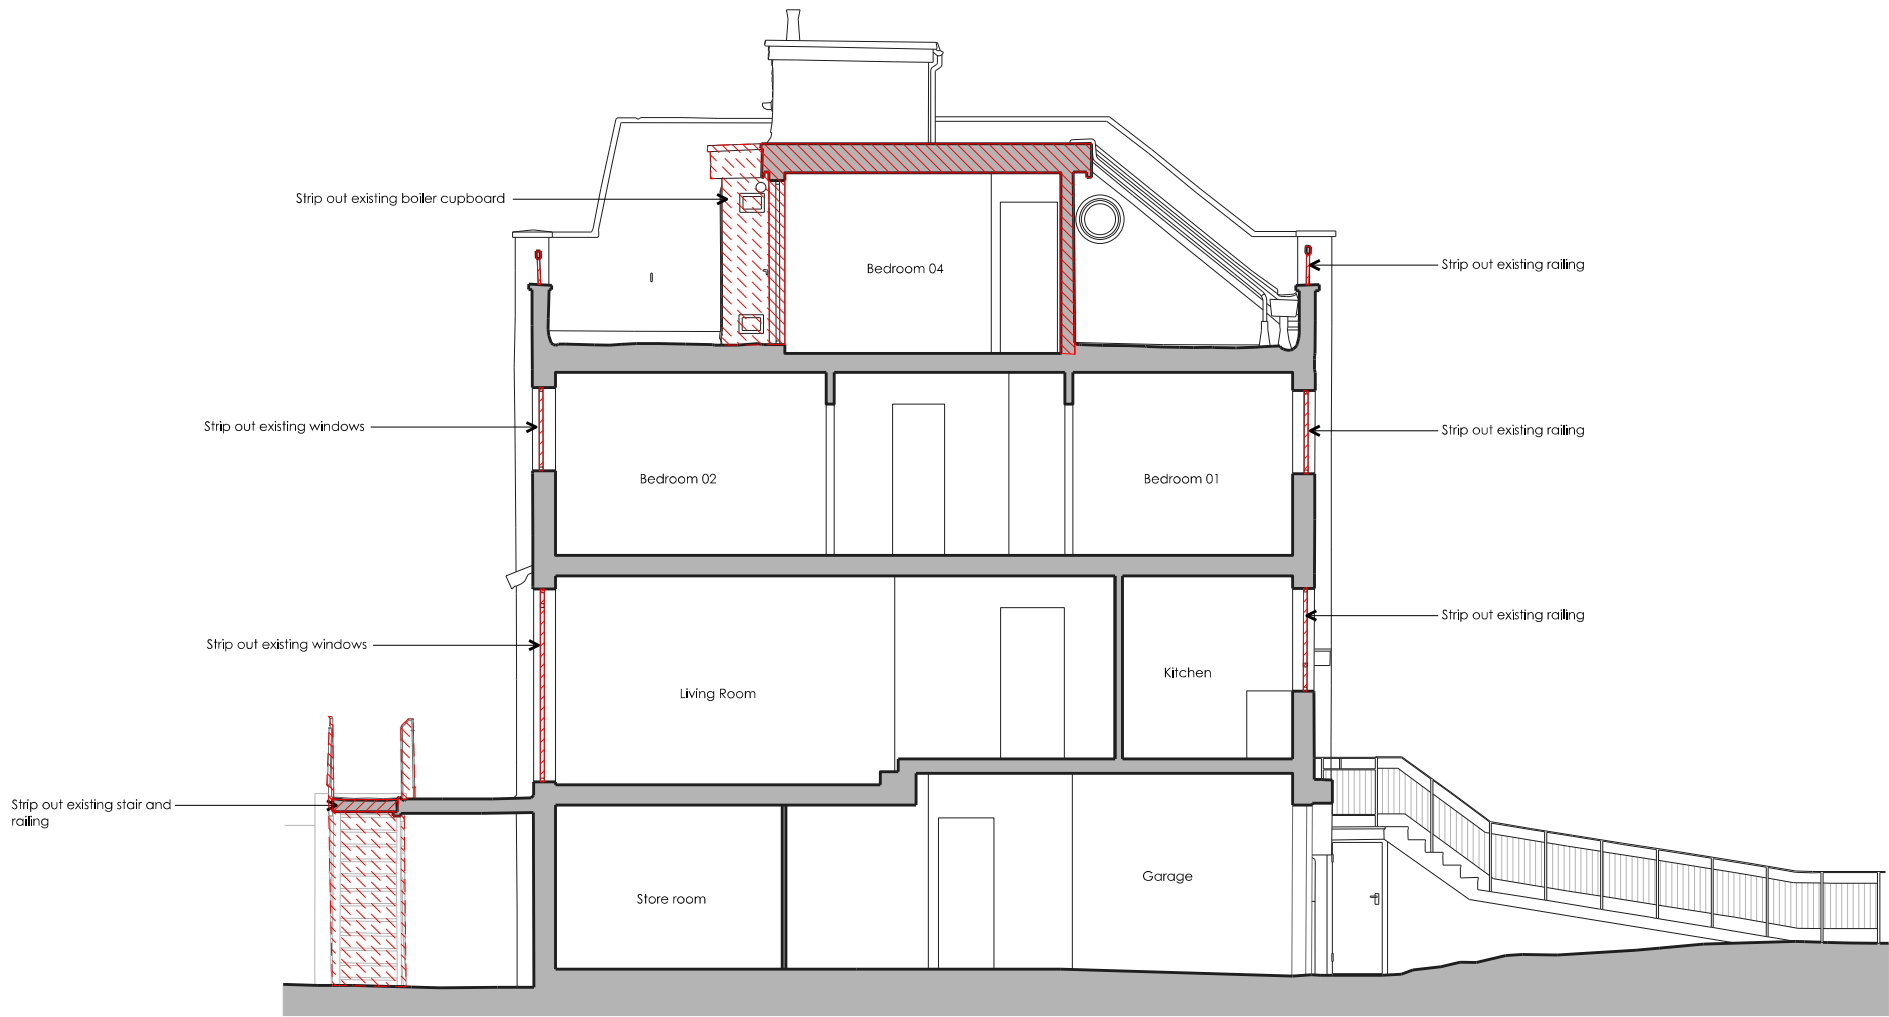

Existing Section BB

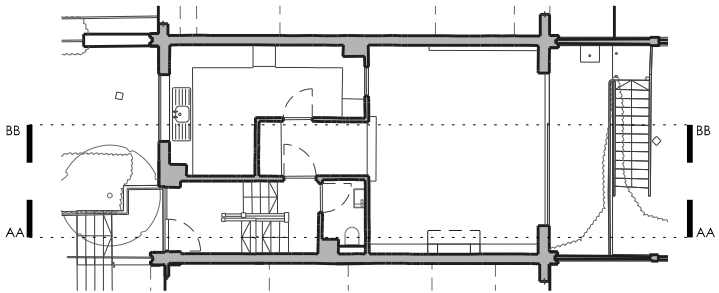

Ground Floor Plan @ 1:200

 Area of demolition/strip out

Whittaker Parsons Ltd Stratford Workshops, Burdford Road London, E15 2SP Email: studio@whittakerparsons.com		
Project	26135 - 2 Holt Close	
Subject	Existing Elevations	
Scale	1:100	
Original Size	A3	
Date	08.04.26	
Drawing No.	E050	
Issue/Revision	Date	Rev
Issued for Planning	01.05.26	
PLANNING		
Unless indicated, this drawing is for information only. Use figured dimensions only. All dimensions to be checked on site.		

0 5m
1:100 @ A3