




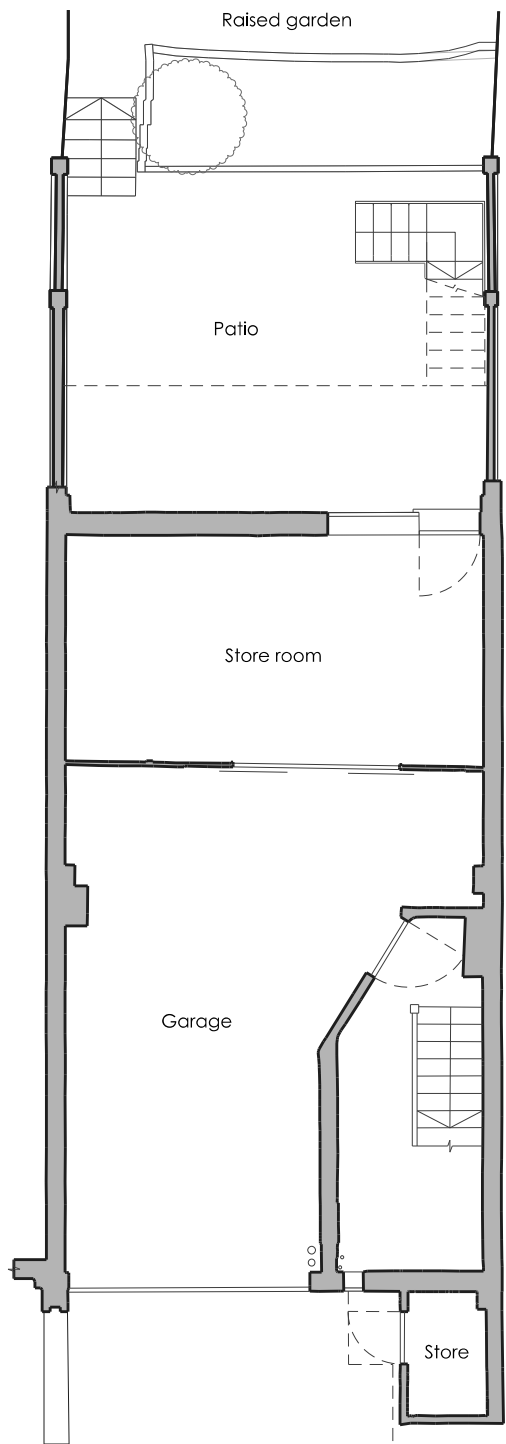


Proposed Lower Ground Floor Plan

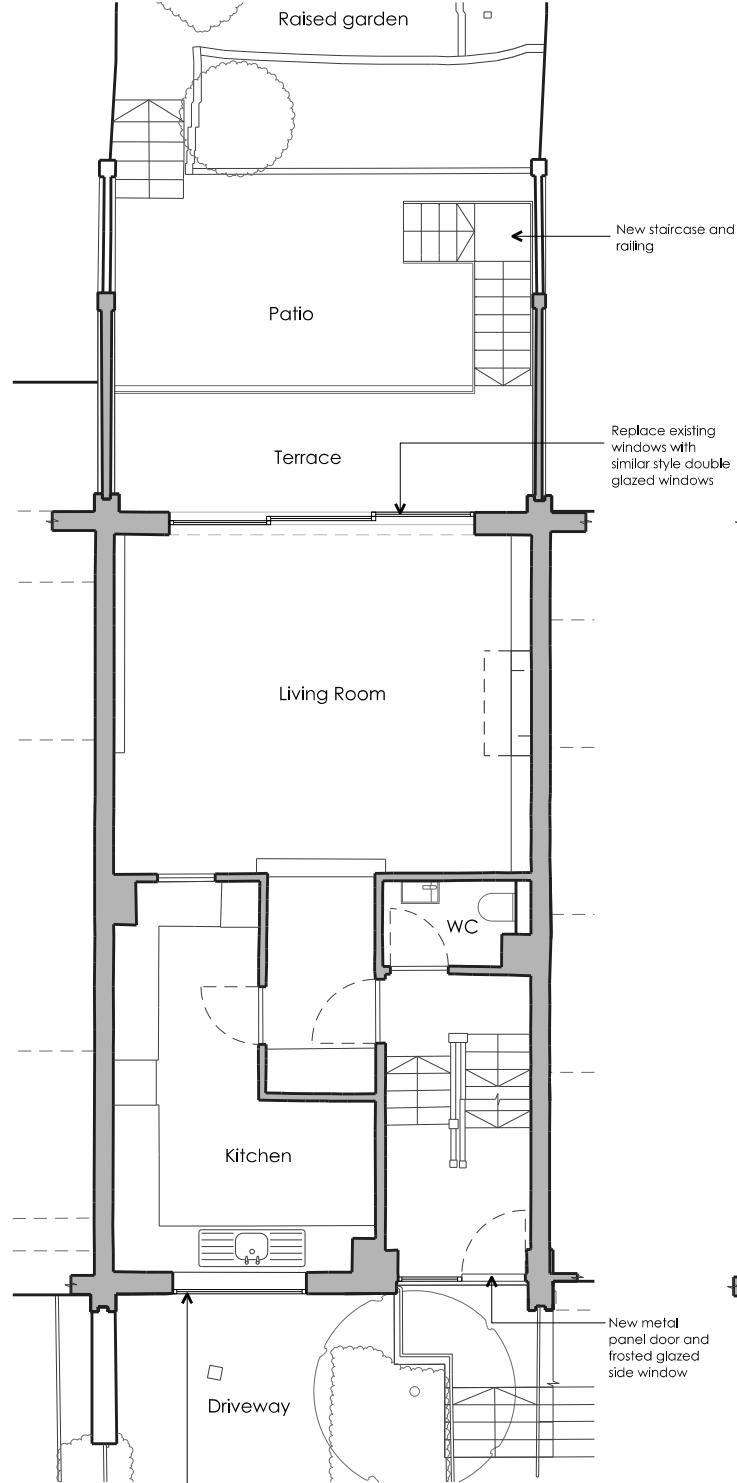


Proposed Upper Ground Floor Plan

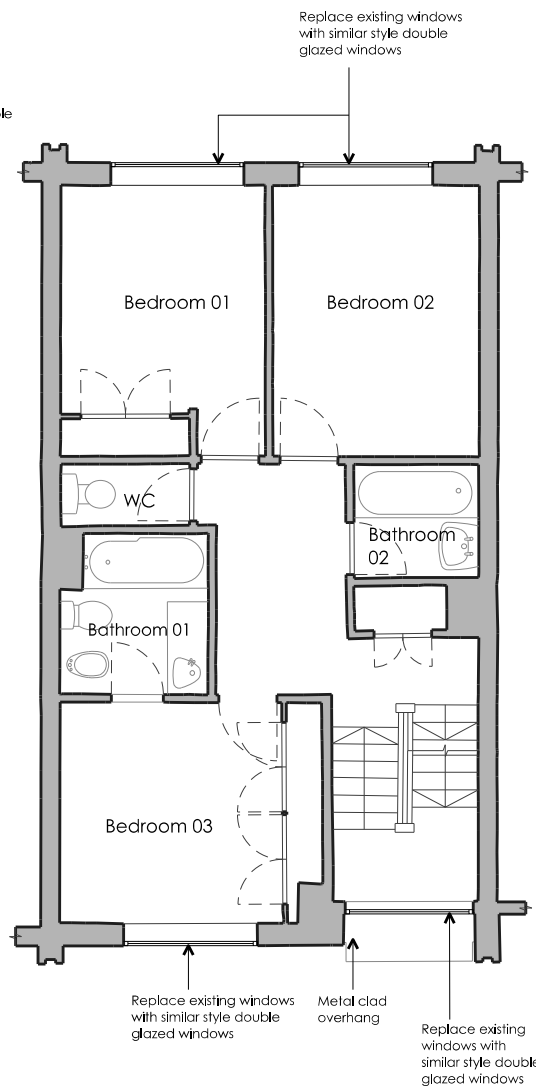

Proposed First Floor Plan

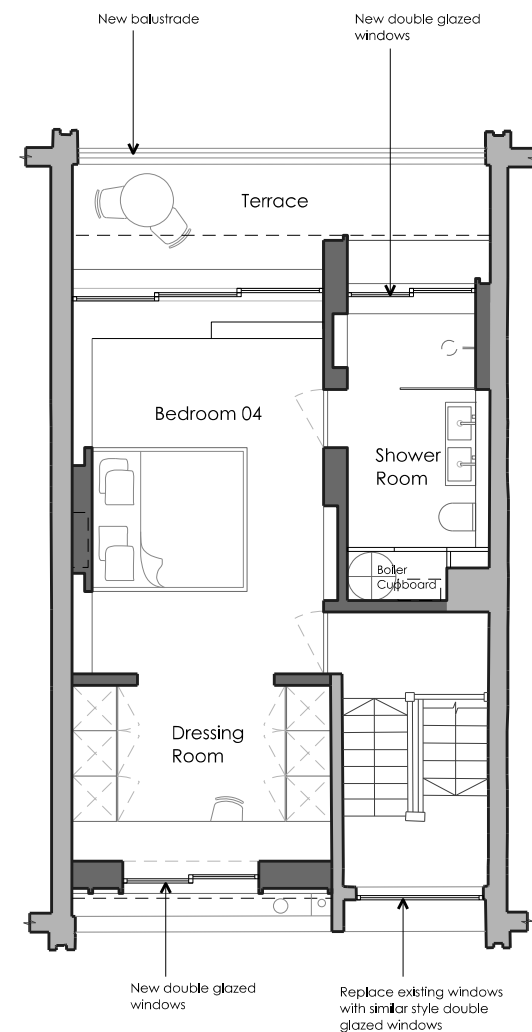

Proposed Second Floor Plan

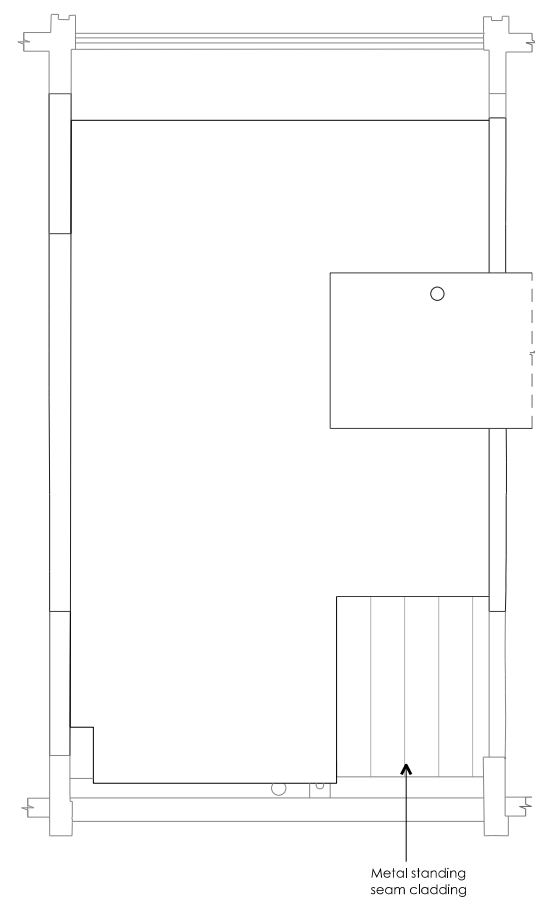

Proposed Roof Plan



0 5m  
1:100 @ A3

|   |                     |     |
|---|---------------------|-----|
| <b>Whittaker Parsons Ltd</b><br>Stratford Workshops, Burdard Road<br>London, E15 2SP<br>Email: studio@whittakerparsons.com    |                     |     |
| Project   | 26135 - 2 Hot Close |     |
| Subject   | Proposed Plans      |     |
| Scale   | 1:100               |     |
| Original Size   | A3                  |     |
| Date   | 08.04.26            |     |
| Drawing No.   | P100                |     |
| Issue/Revision   | Date                | Rev |
| Issued for Planning   | 01.05.26            |     |
|   |                     |     |
| <b>PLANNING</b>   |                     |     |
| Unless Indicated, this drawing is for information only.<br>Use figured dimensions only. All dimensions to be checked on site. |                     |     |