




1 PROPOSED SECTION 1
1: 50 @ A1, 1:100 @ A3

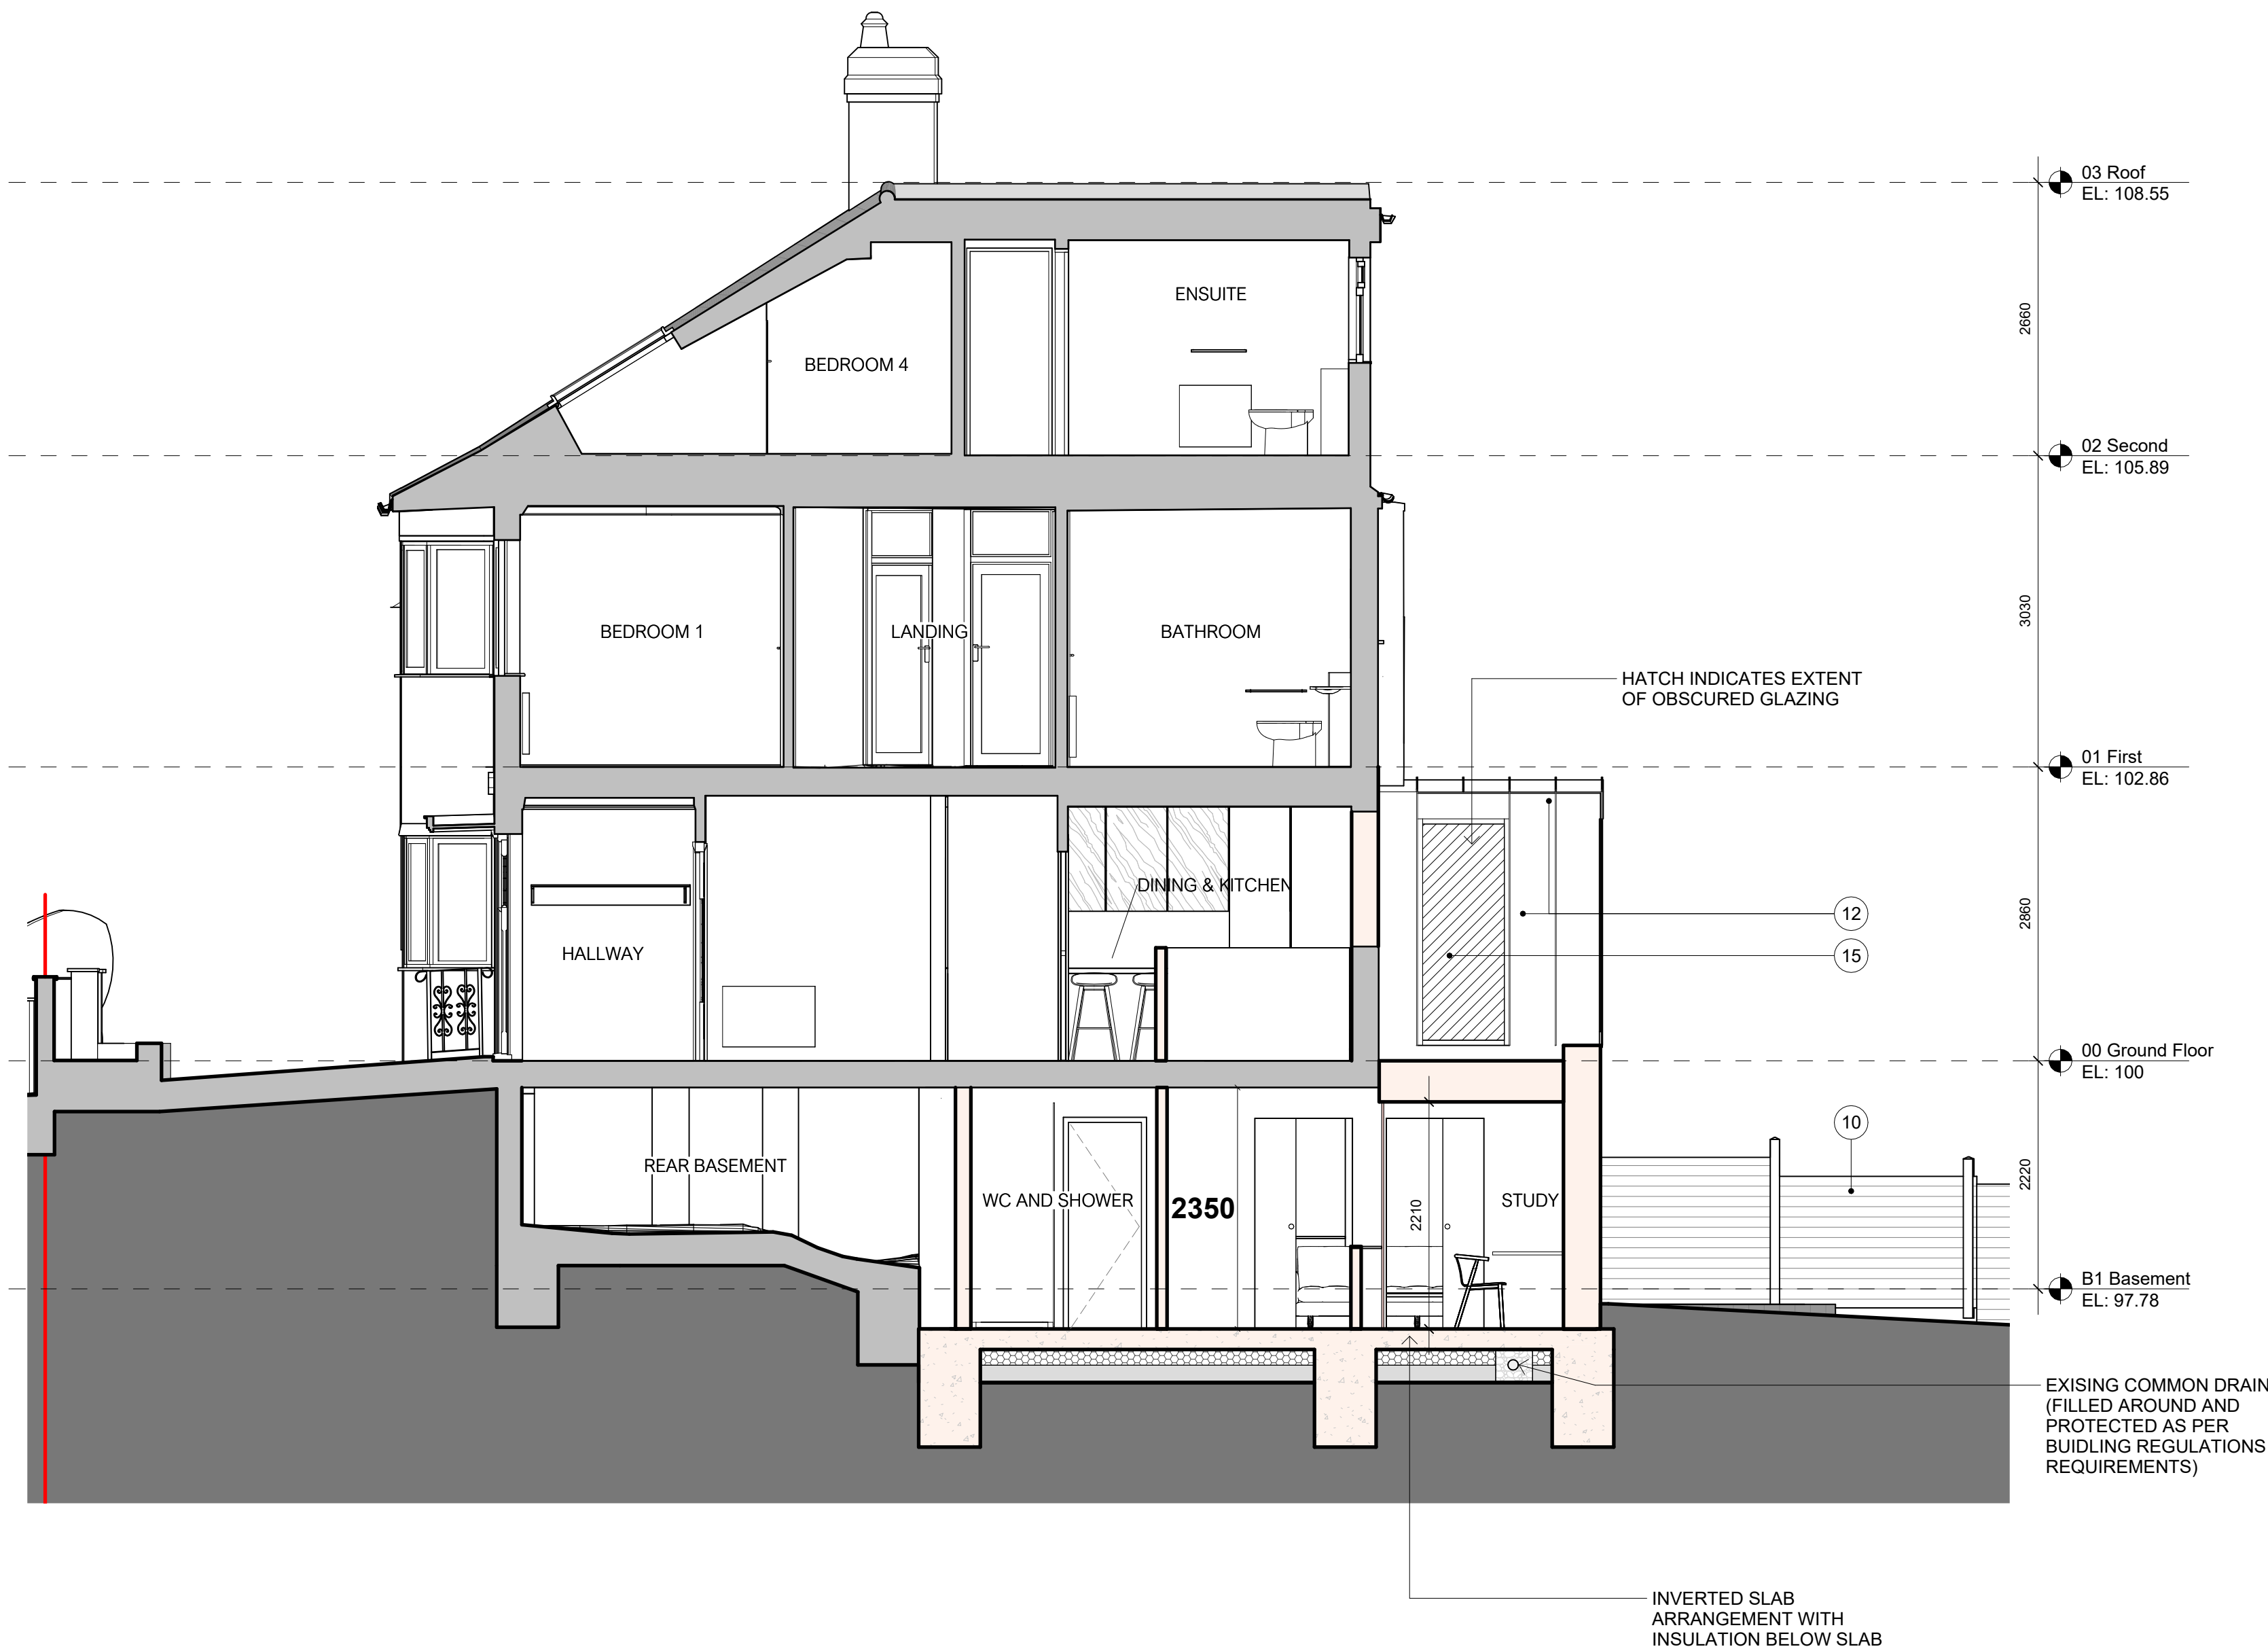


2 PROPOSED EAST ELEVATION (REAR)
1: 50 @ A1, 1:100 @ A3

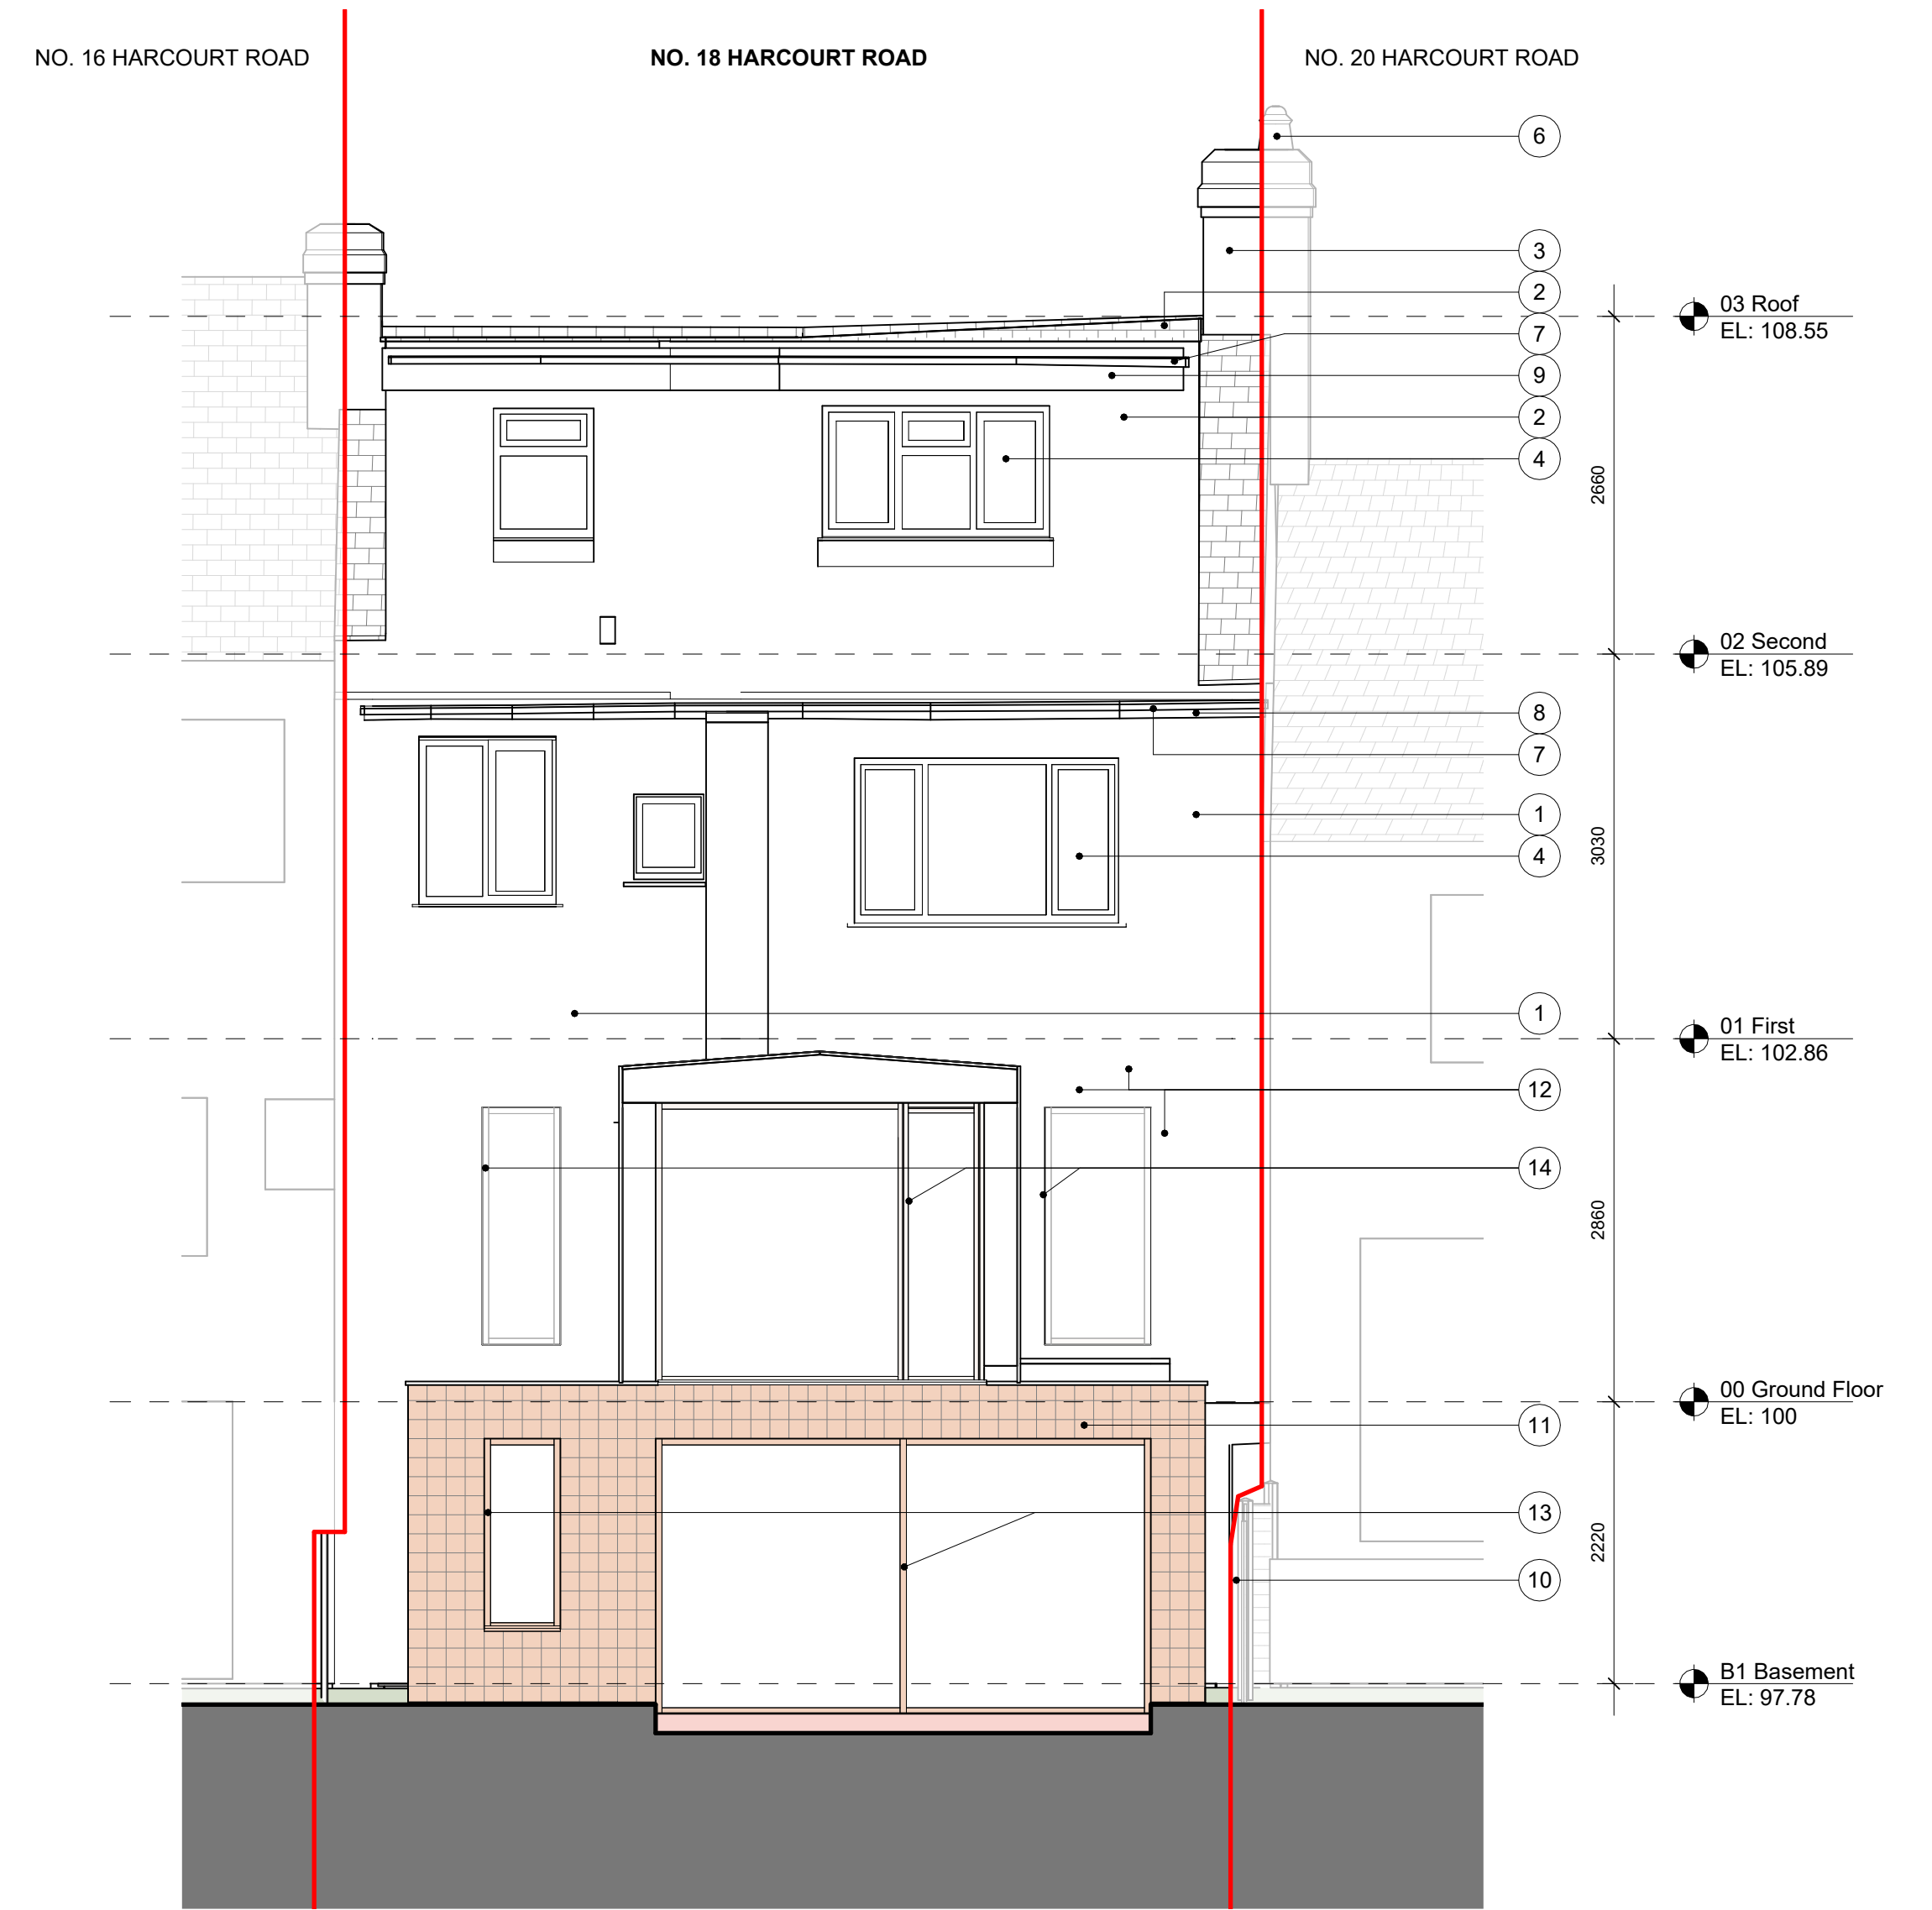

3 PROPOSED NORTH ELEVATION (SIDE)
1: 50 @ A1, 1:100 @ A3

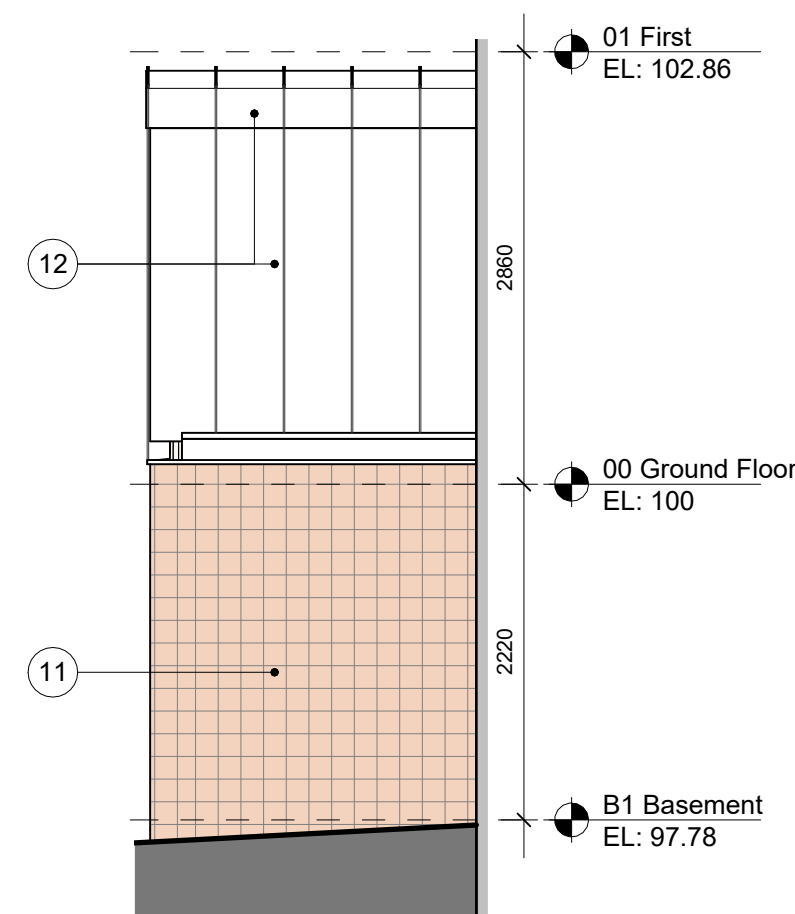

4 PROPOSED SOUTH ELEVATION (SIDE)
1: 50 @ A1, 1:100 @ A3

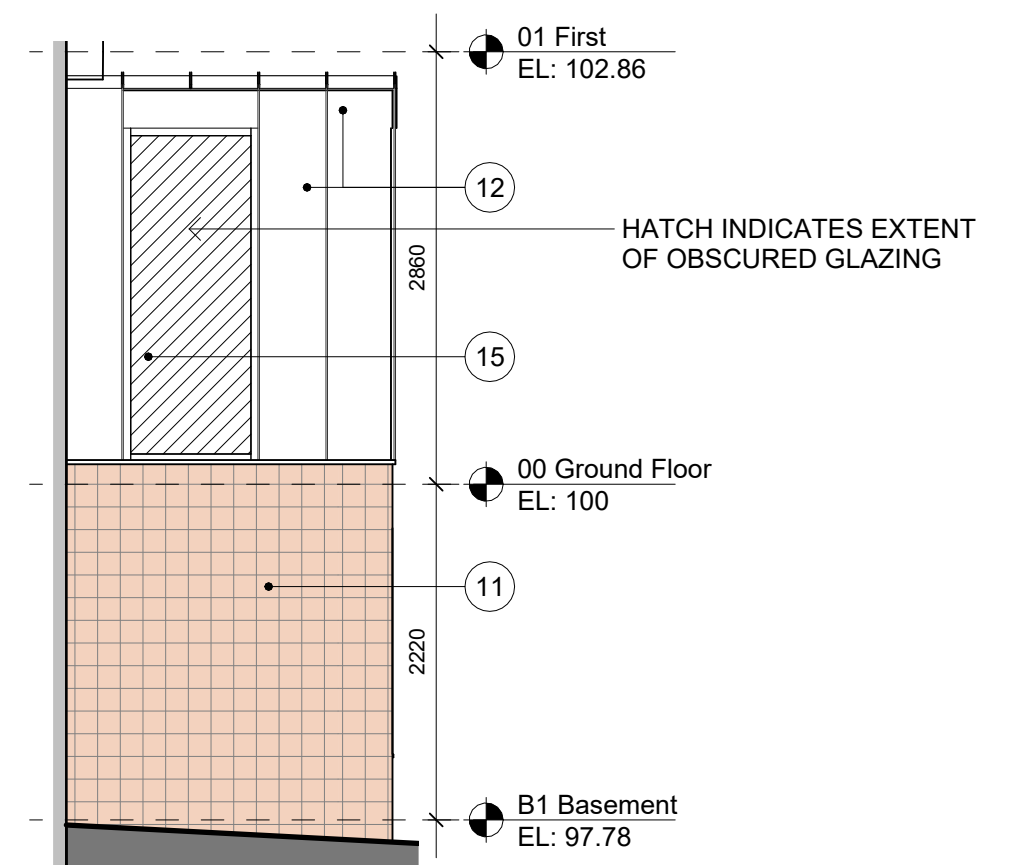

- PROPOSED MATERIALS KEY**
1. White render
 2. Ceramic roof tiles
 3. Red brickwork
 4. White UPVC windows
 5. White UPVC doors
 6. Ceramic chimney pots
 7. Black gutters and downpipes
 8. Black painted fascia
 9. White painted fascia
 10. Timber boundary fence
 11. Terracotta coloured tiles
 12. White/light coloured metal cladding
 13. Terracotta coloured aluminium window frame
 14. White aluminum frame window frame
 15. Obscured glazing (translucent)

LINEWORKS

Drawings Notes:

This drawing is intended for the purpose indicated in the status box only. Scale from this drawing for planning purposes only. All site dimensions shown should be checked on site and discrepancies verified with the architect. This drawing must be read in conjunction with the relevant details and specifications shown.

SCALE BAR



Rev	Date	Note	CHKD
P1	02.09.25	PLANNING	RH
P2	23.04.26	PLANNING	RH

Drawing Status:

PLANNING

Drawing Title:

PROPOSED ELEVATIONS AND SECTION 1

Client:

MS T MUTHUVELOE AND MR S MARTIN

Drawing Reference:

0725 GA 200 P2

Project No. Drawing Number Revision

Scale @A1As indicated Drawn By: AK Checked By: RH 23.04.26

Project Title:

18 HARCOURT ROAD