




1 **PROPOSED BASEMENT FLOOR PLAN**
1 : 50 @ A1, 1:100 @ A3

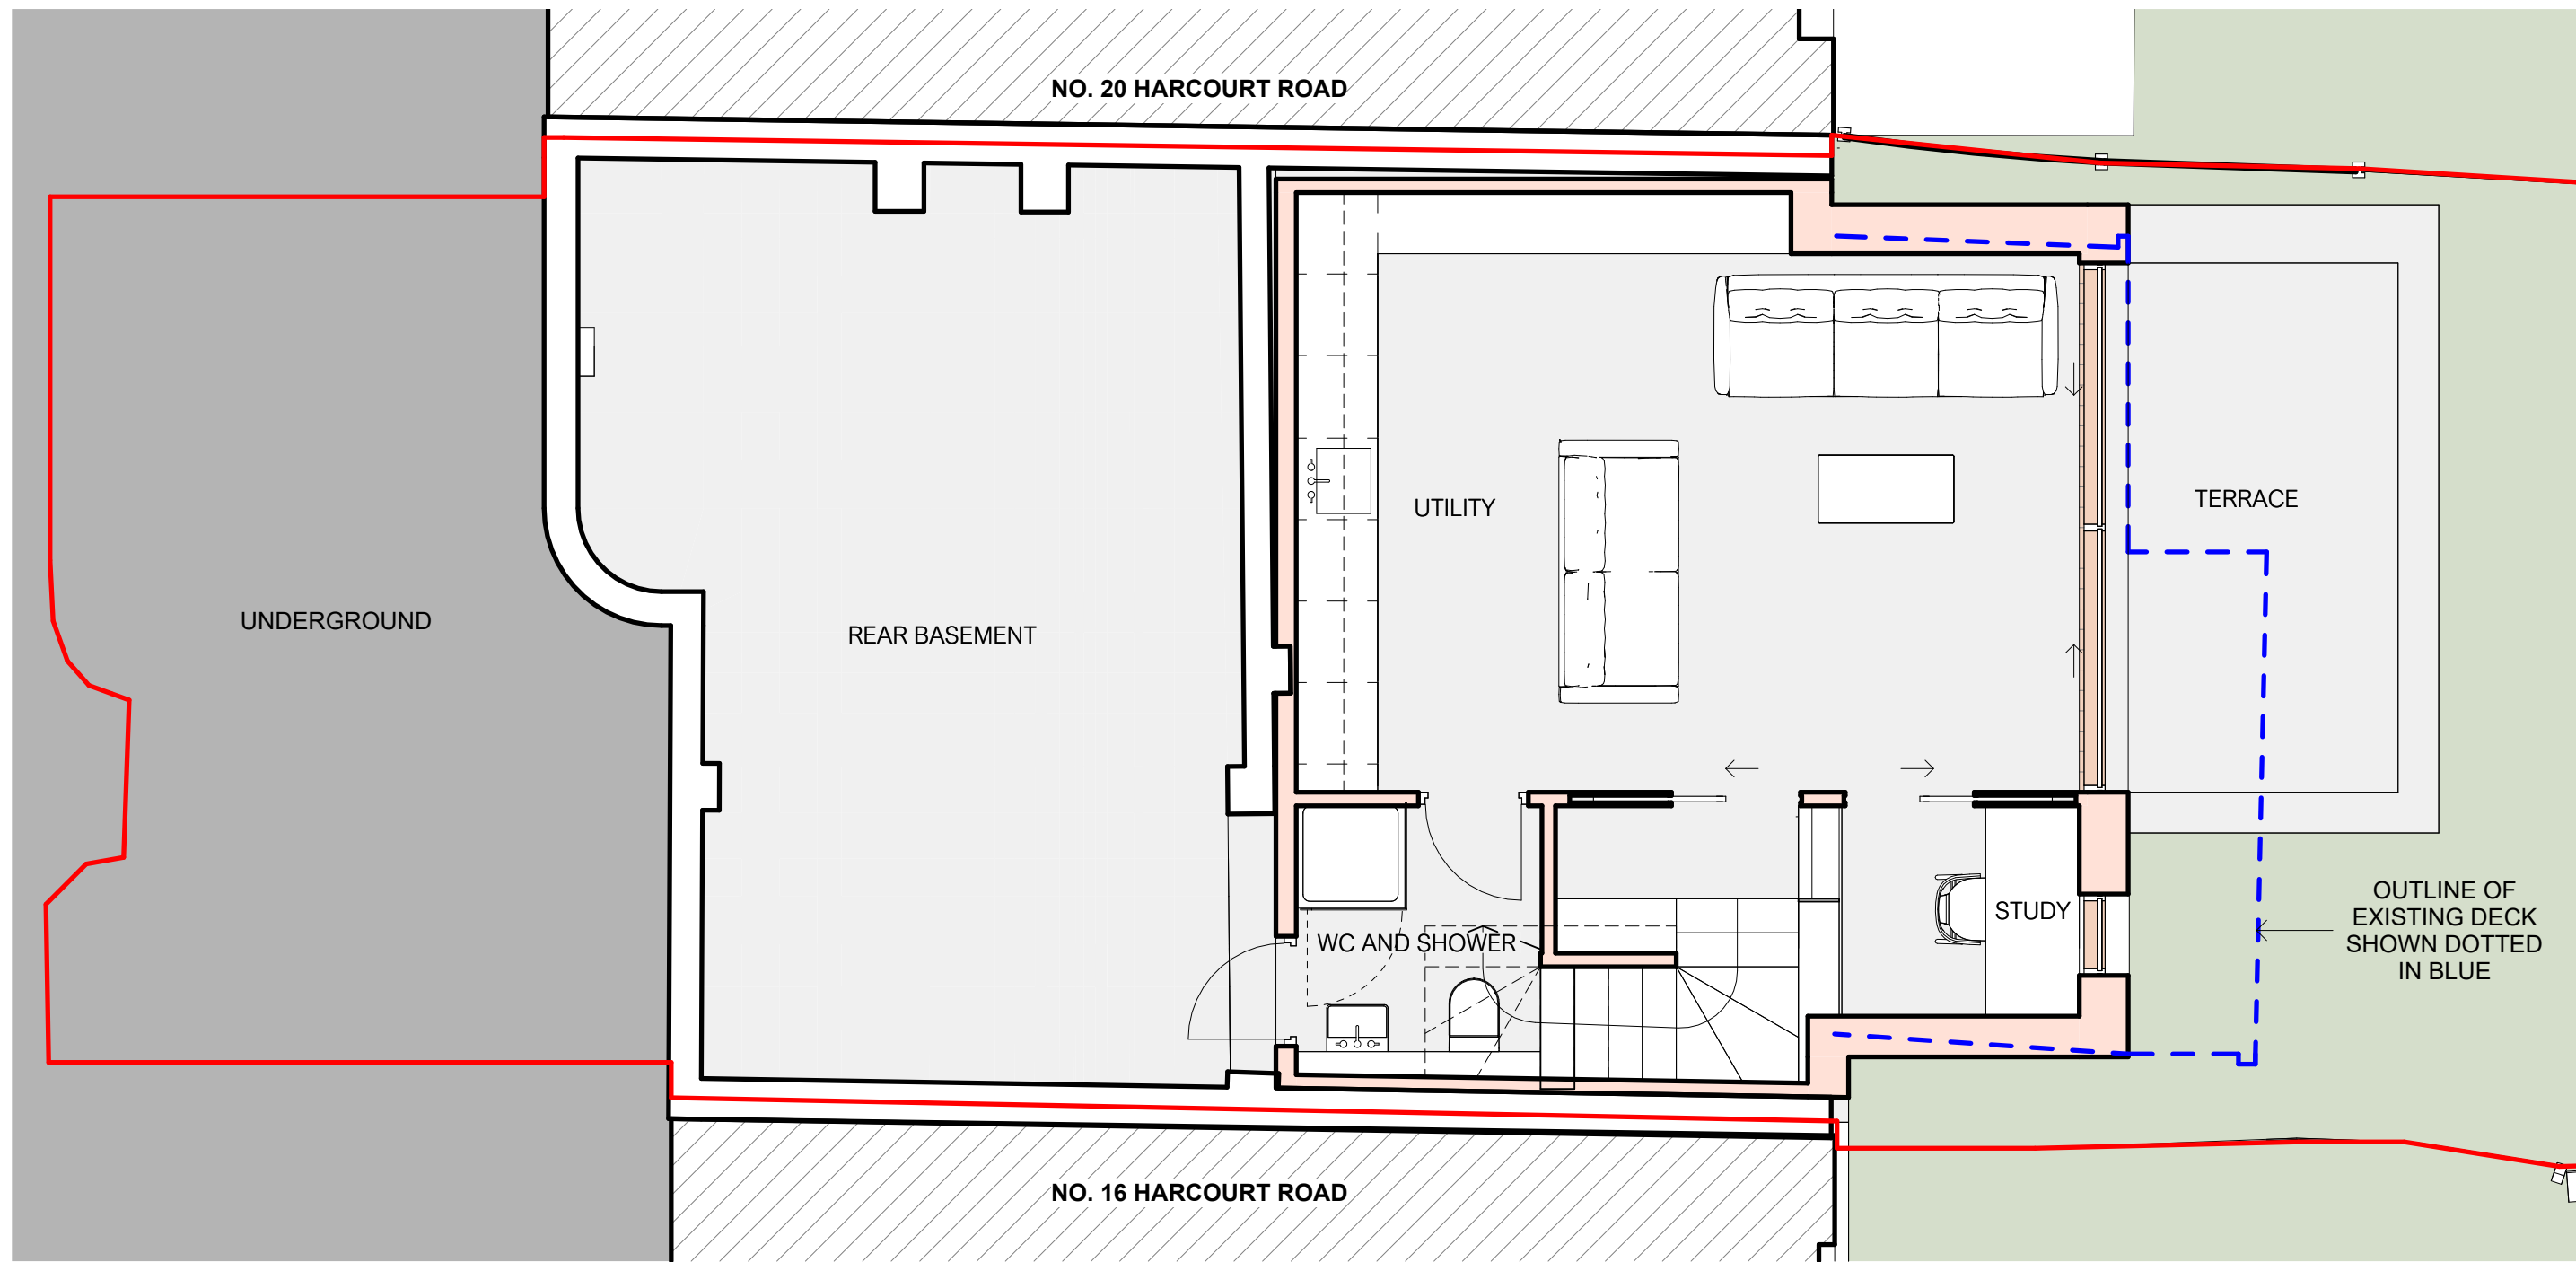


3 **PROPOSED FIRST FLOOR PLAN**
1 : 50 @ A1, 1:100 @ A3

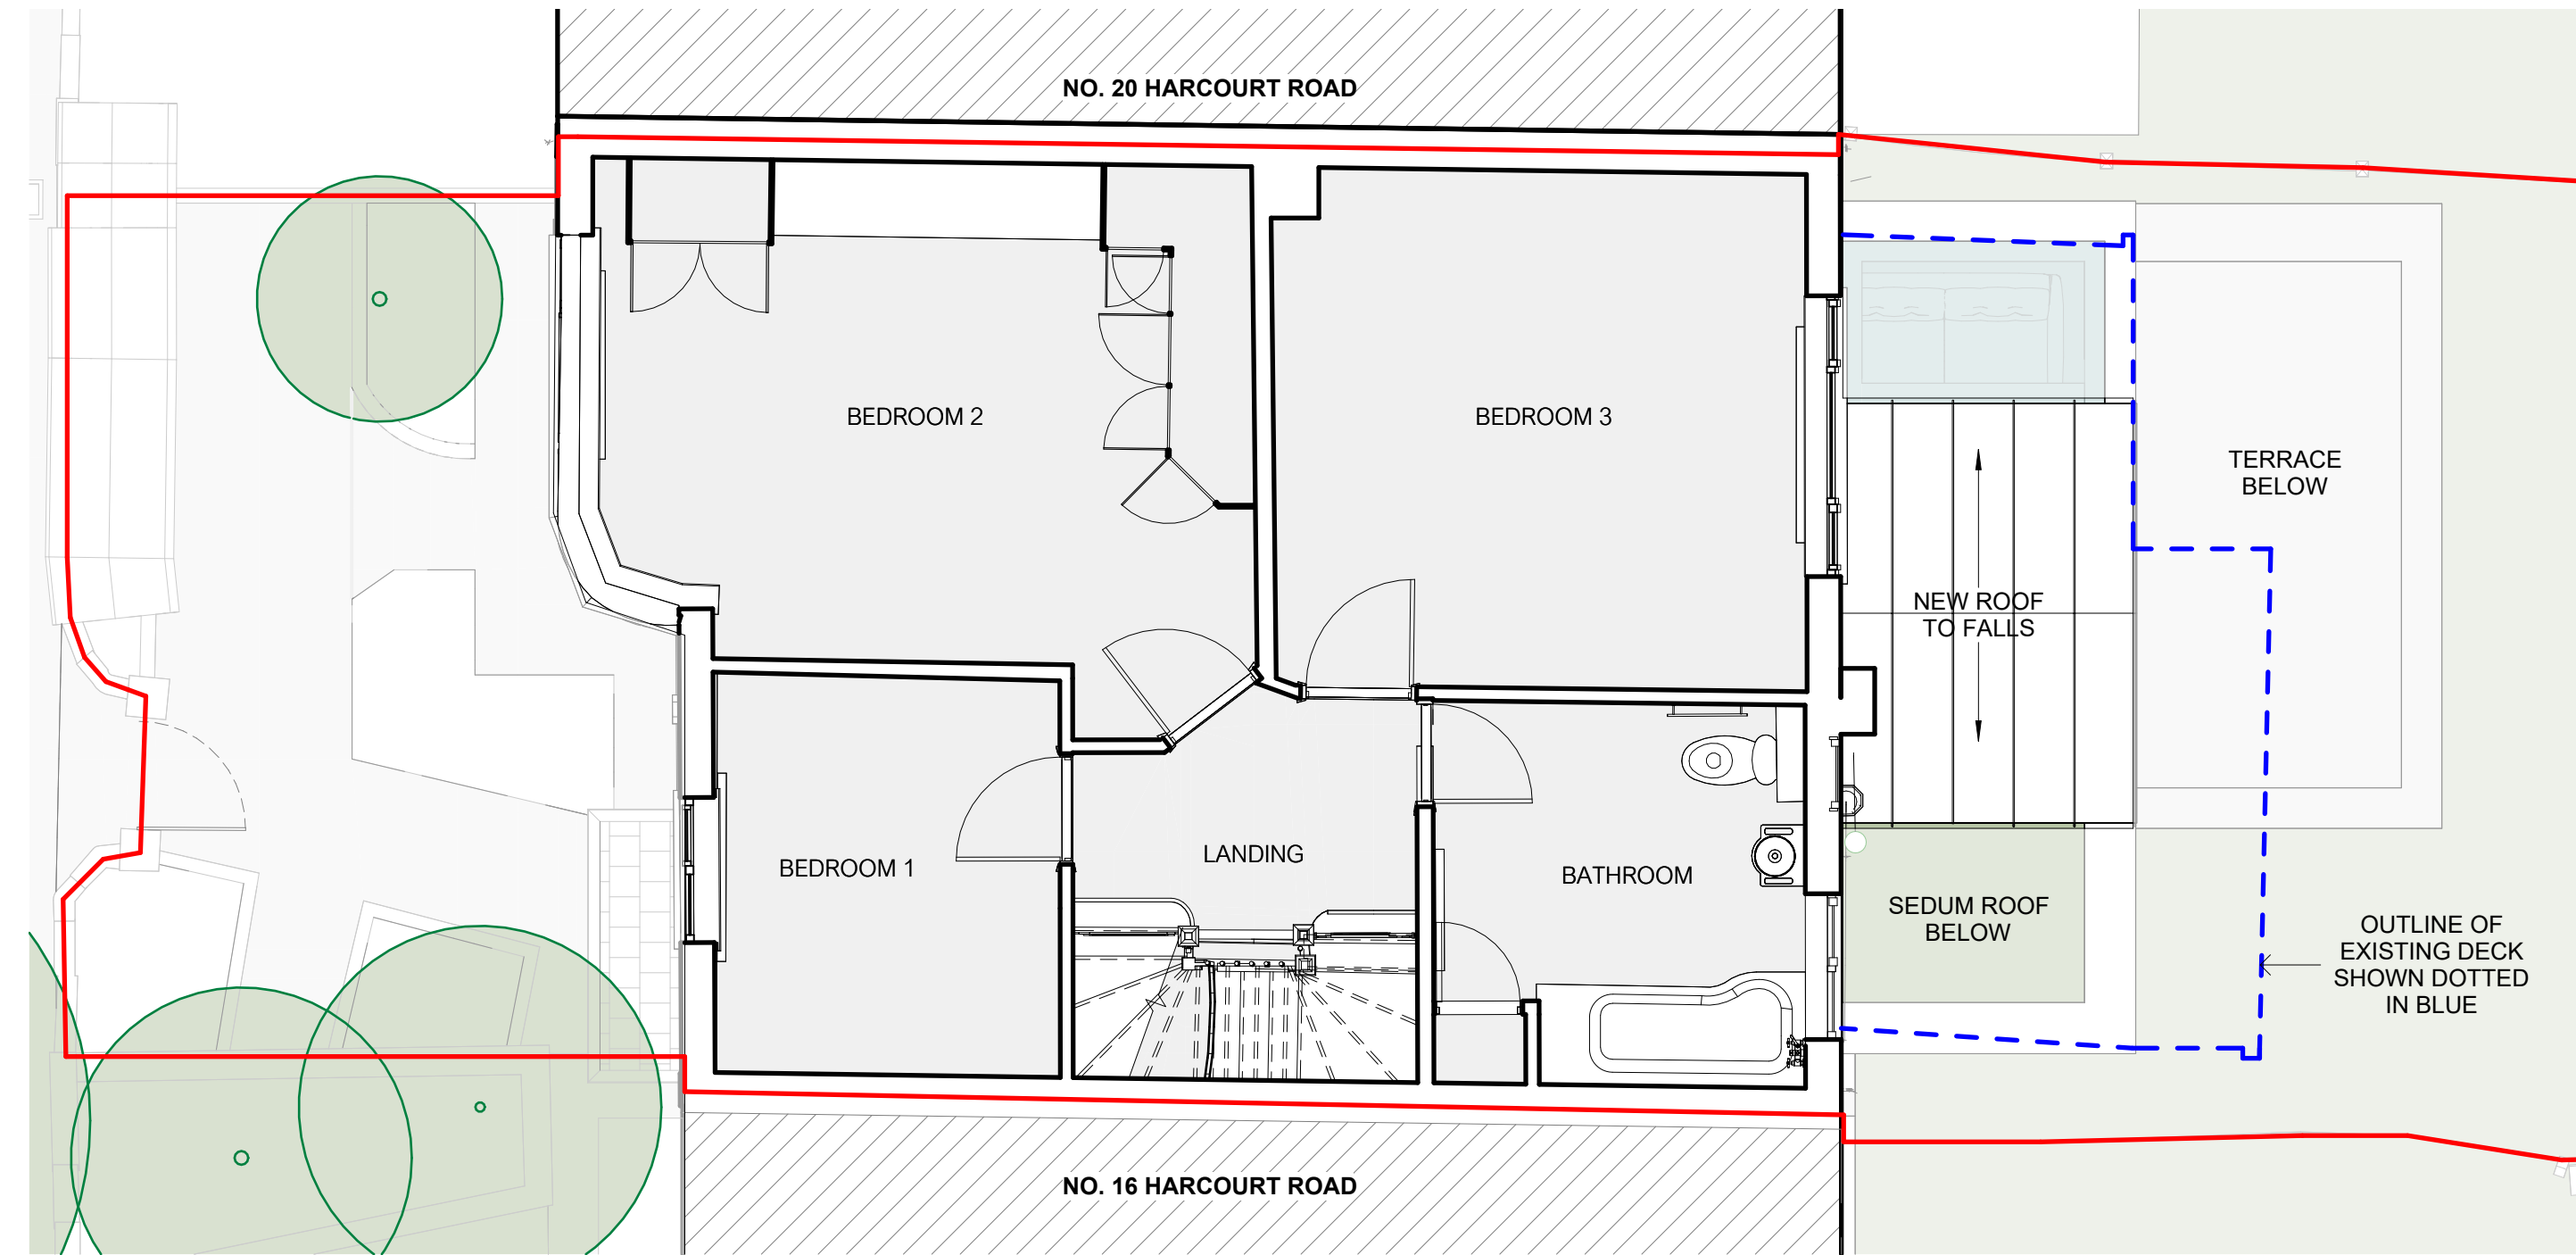

2 **PROPOSED GROUND FLOOR PLAN**
1 : 50 @ A1, 1:100 @ A3

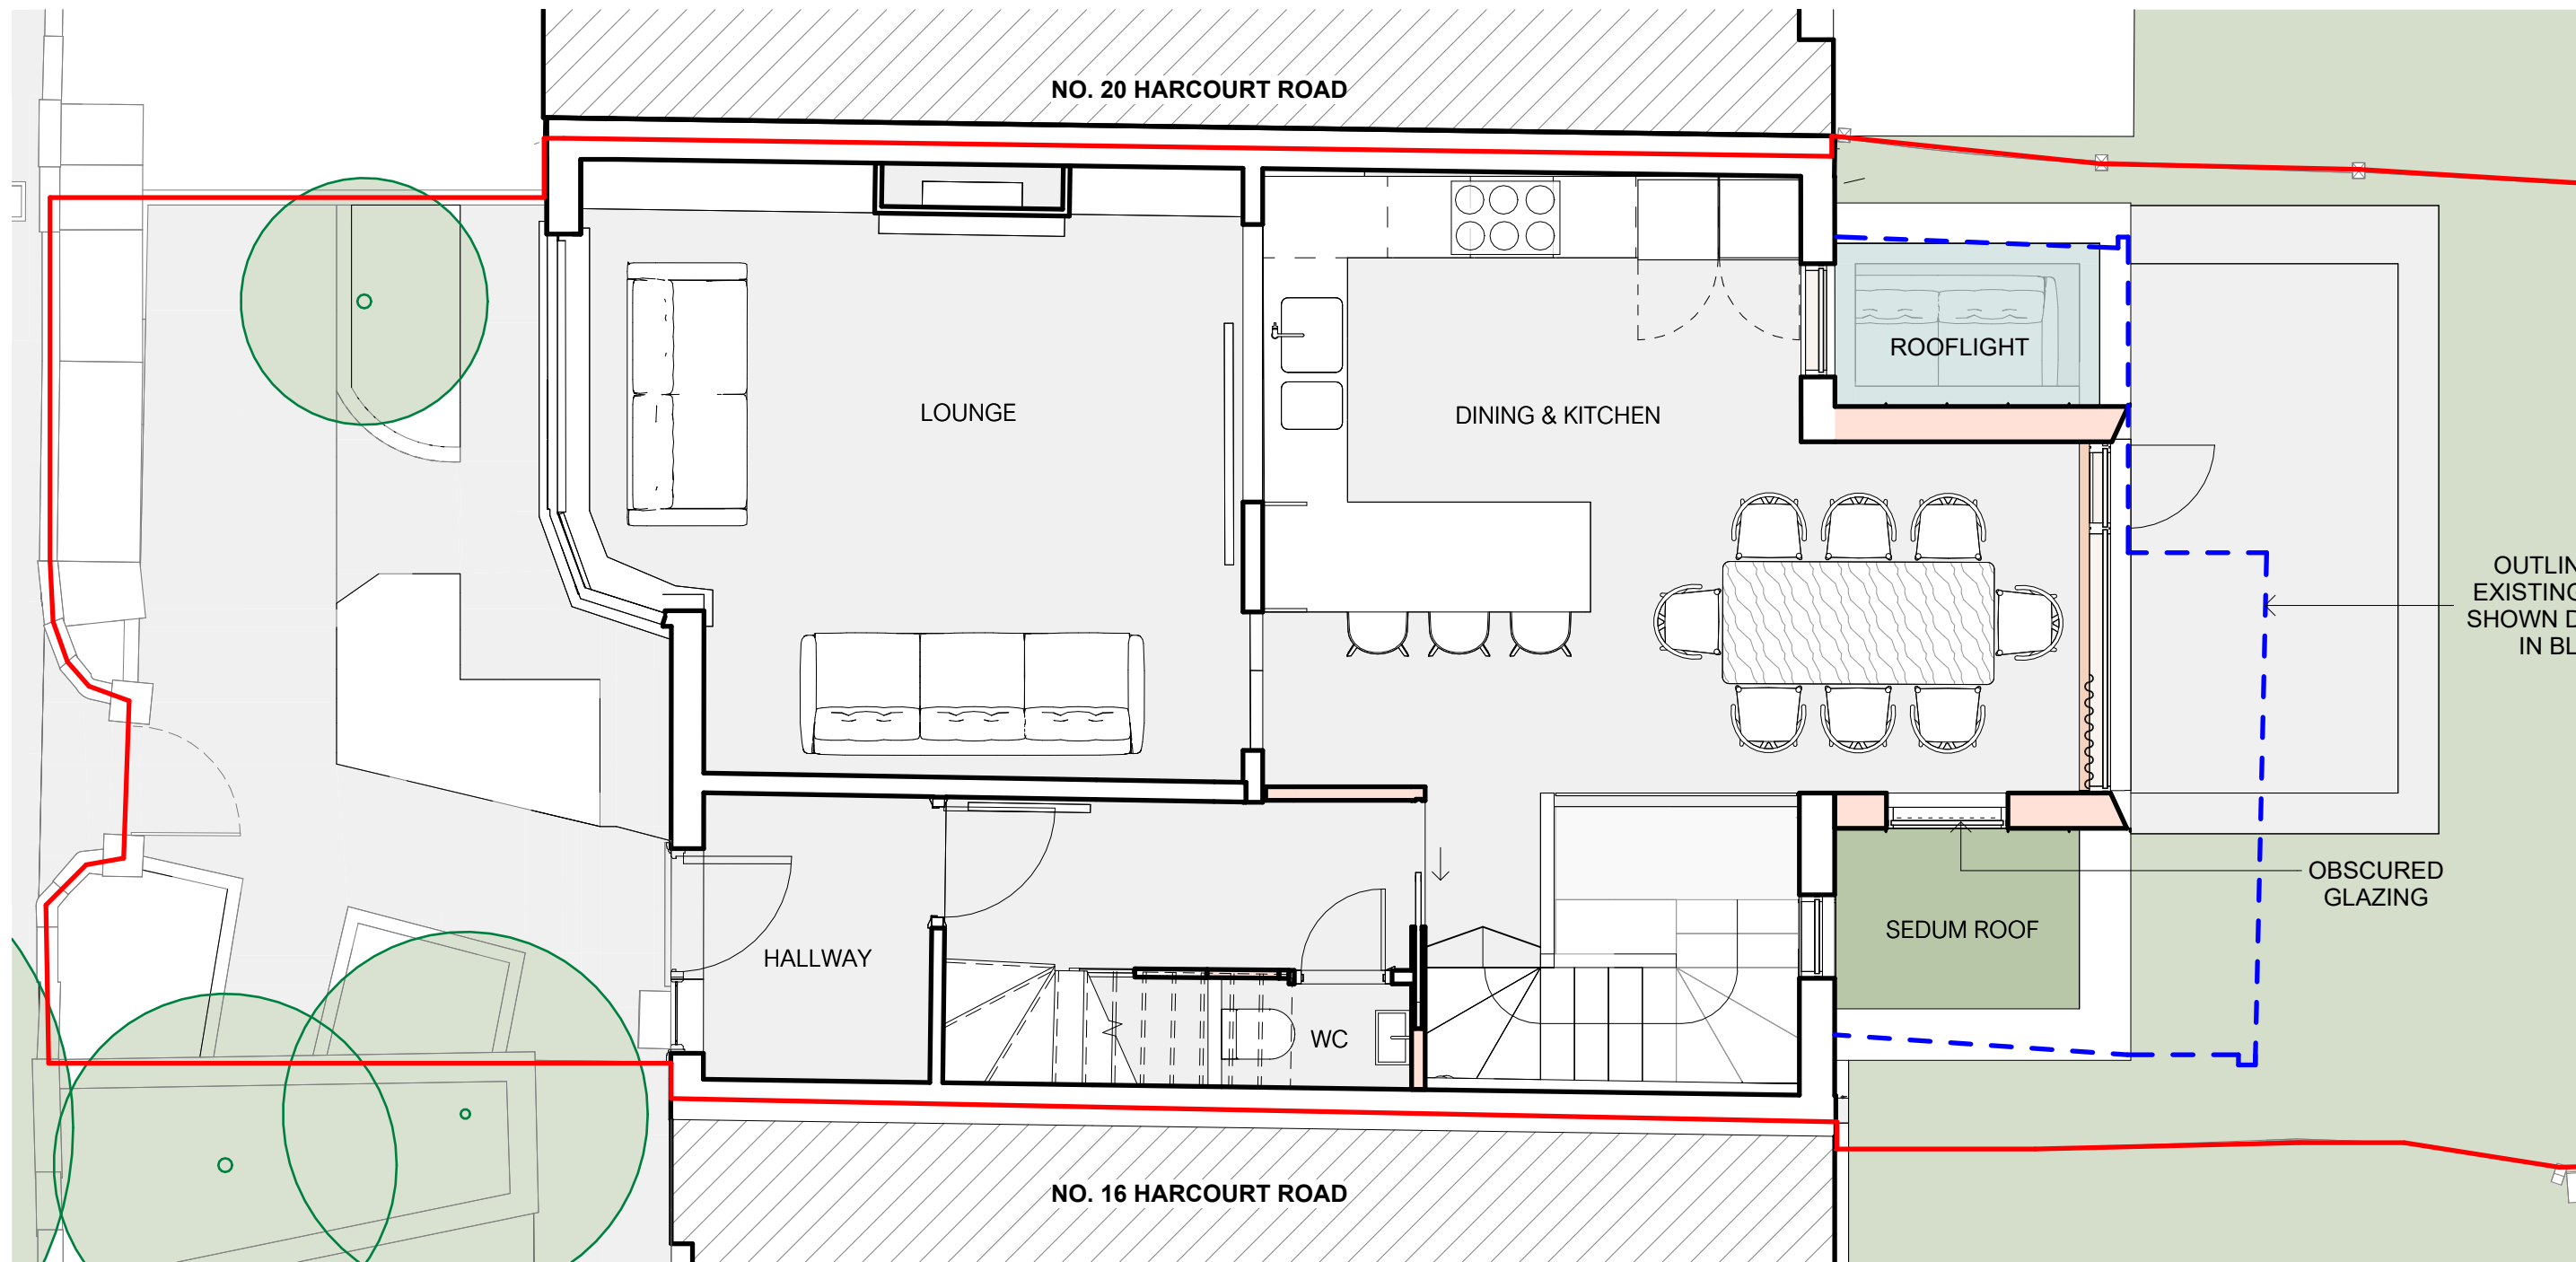

4 **PROPOSED ROOF PLAN**
1 : 50 @ A1, 1:100 @ A3

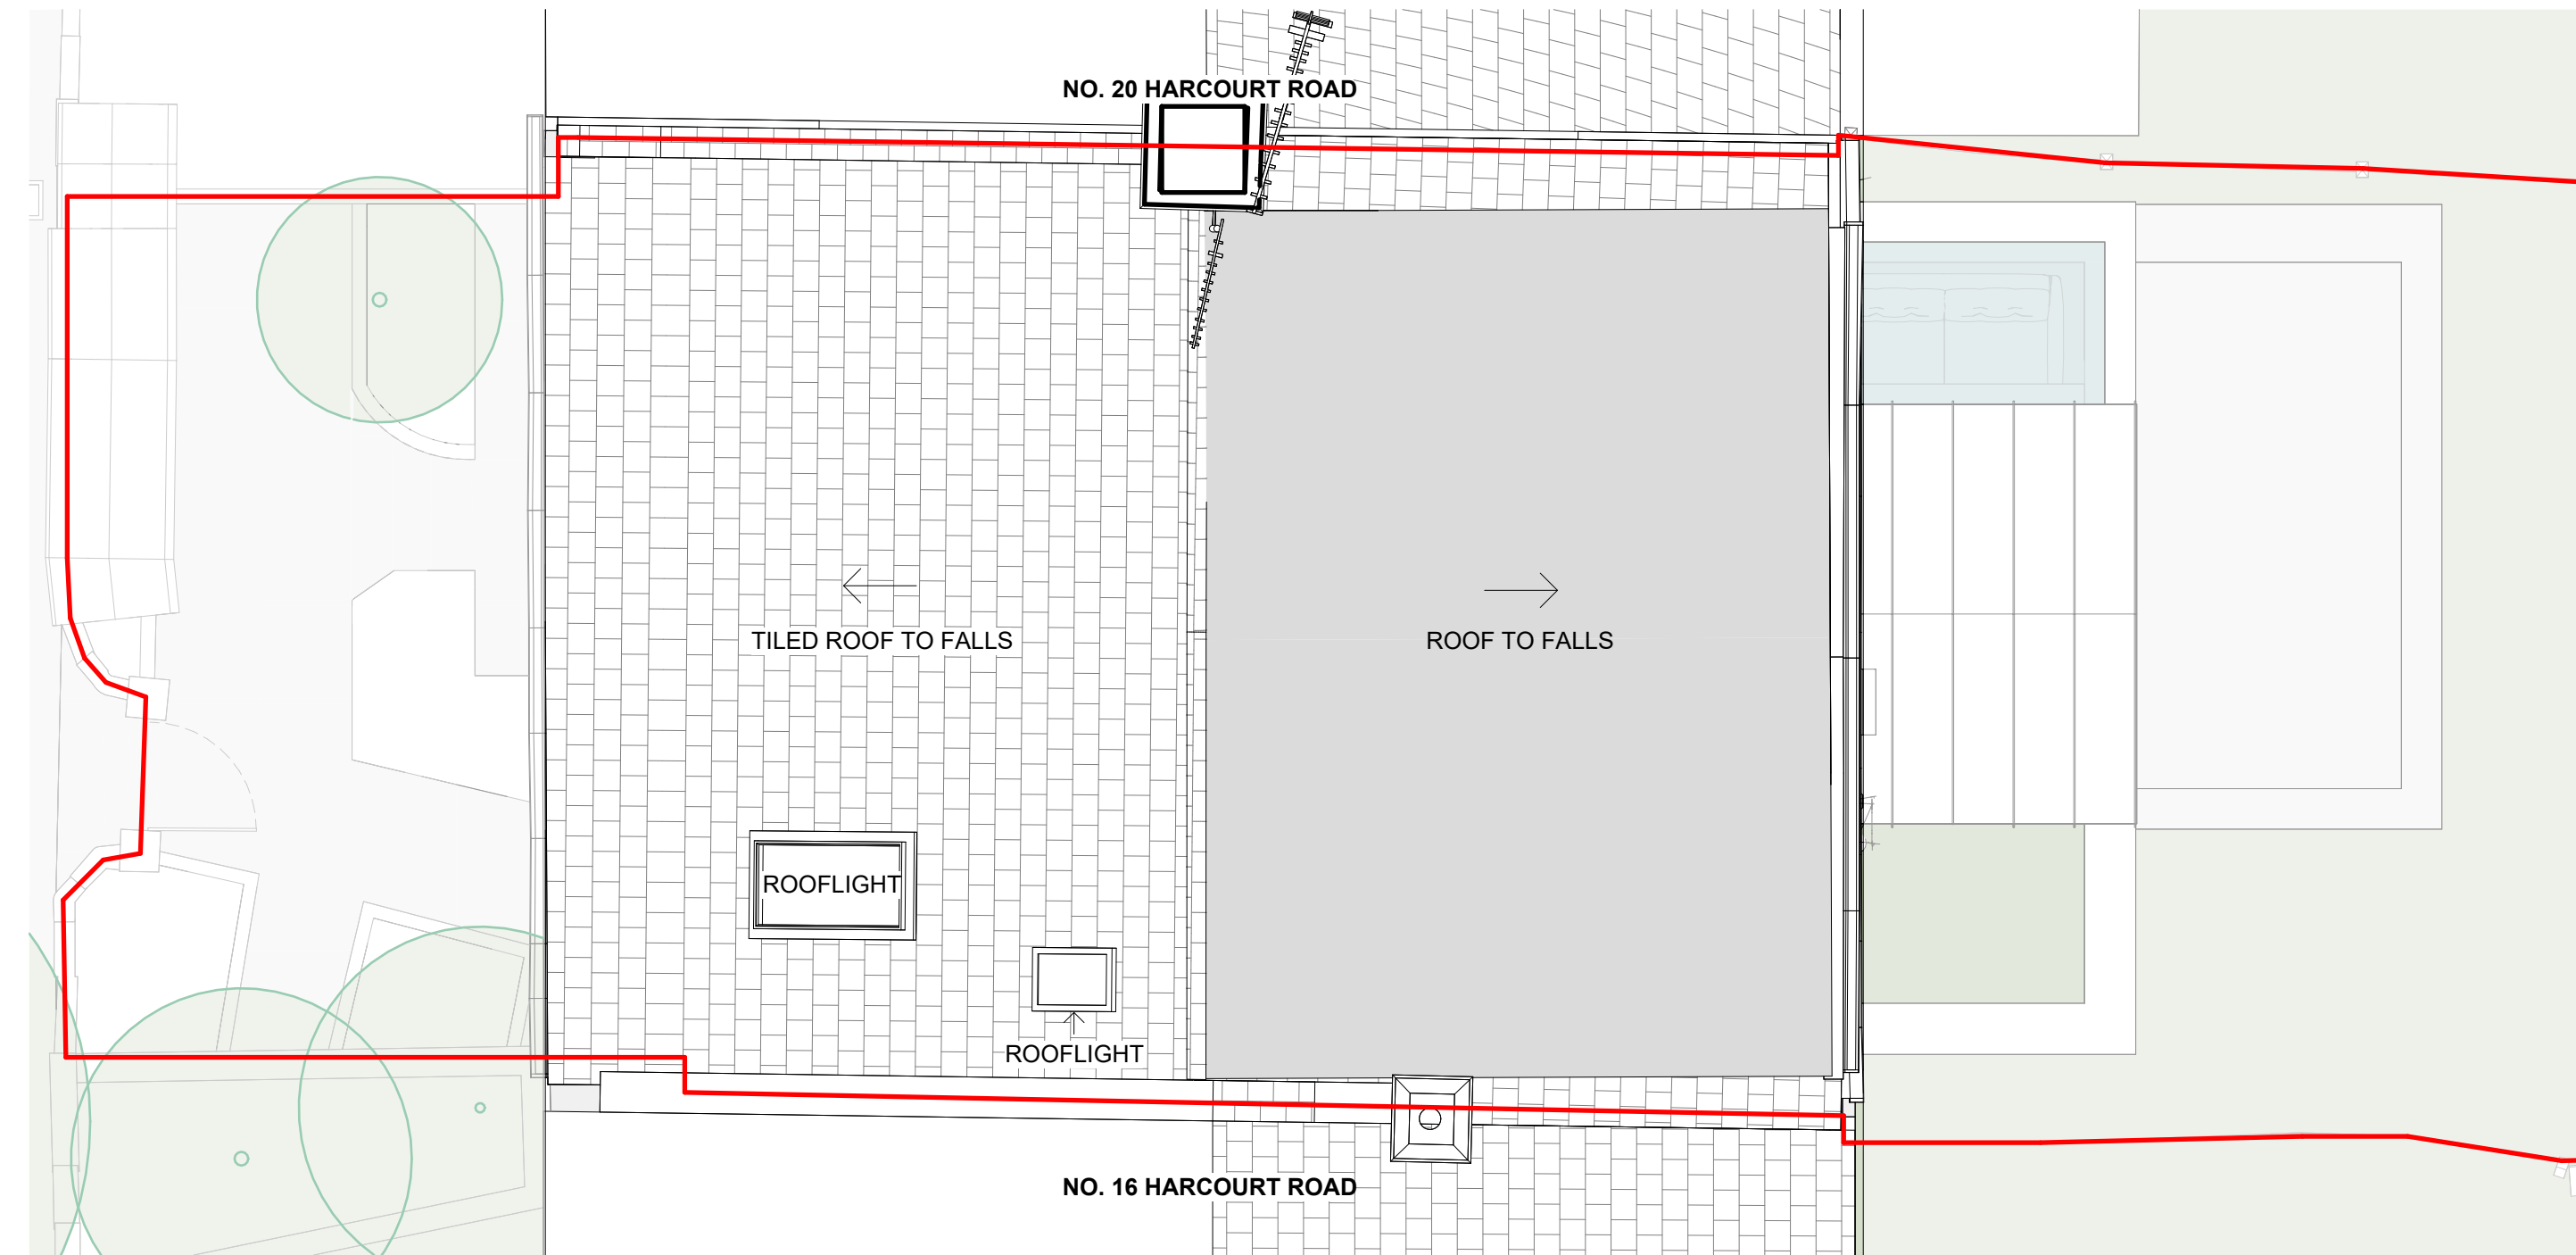

LINEWORKS

A 724 Holloway Rd, Archway, London N19
3JD
T 07973 629 252
W www.lineworksarchitects.co.uk

Drawings Notes:

This drawing is intended for the purpose indicated in the status box only. Scale from this drawing for planning purposes only. All site dimensions shown should be checked on site and discrepancies verified with the architect. This drawing must be read in conjunction with the relevant details and specifications shown.

SCALE BAR

0 1 2 5m



Rev	Date	Note
P1	02.09.25	PLANNING
P2	23.04.26	PLANNING

CHKD	RH
RH	RH

Drawing Status:
PLANNING

Drawing Title:
PROPOSED FLOOR PLANS

Client:
MS T MUTHUVELOE AND MR S MARTIN

Drawing Reference:

Project No.	Drawing Number	Revision
0725	GA 101	P2

Scale @A1: 1 : 50
Drawn By: AK
Checked By: RH
23.04.26

Project Title:

18 HARCOURT ROAD