




1 EXISTING BASEMENT FLOOR PLAN
1 : 50 @ A1, 1:100 @ A3

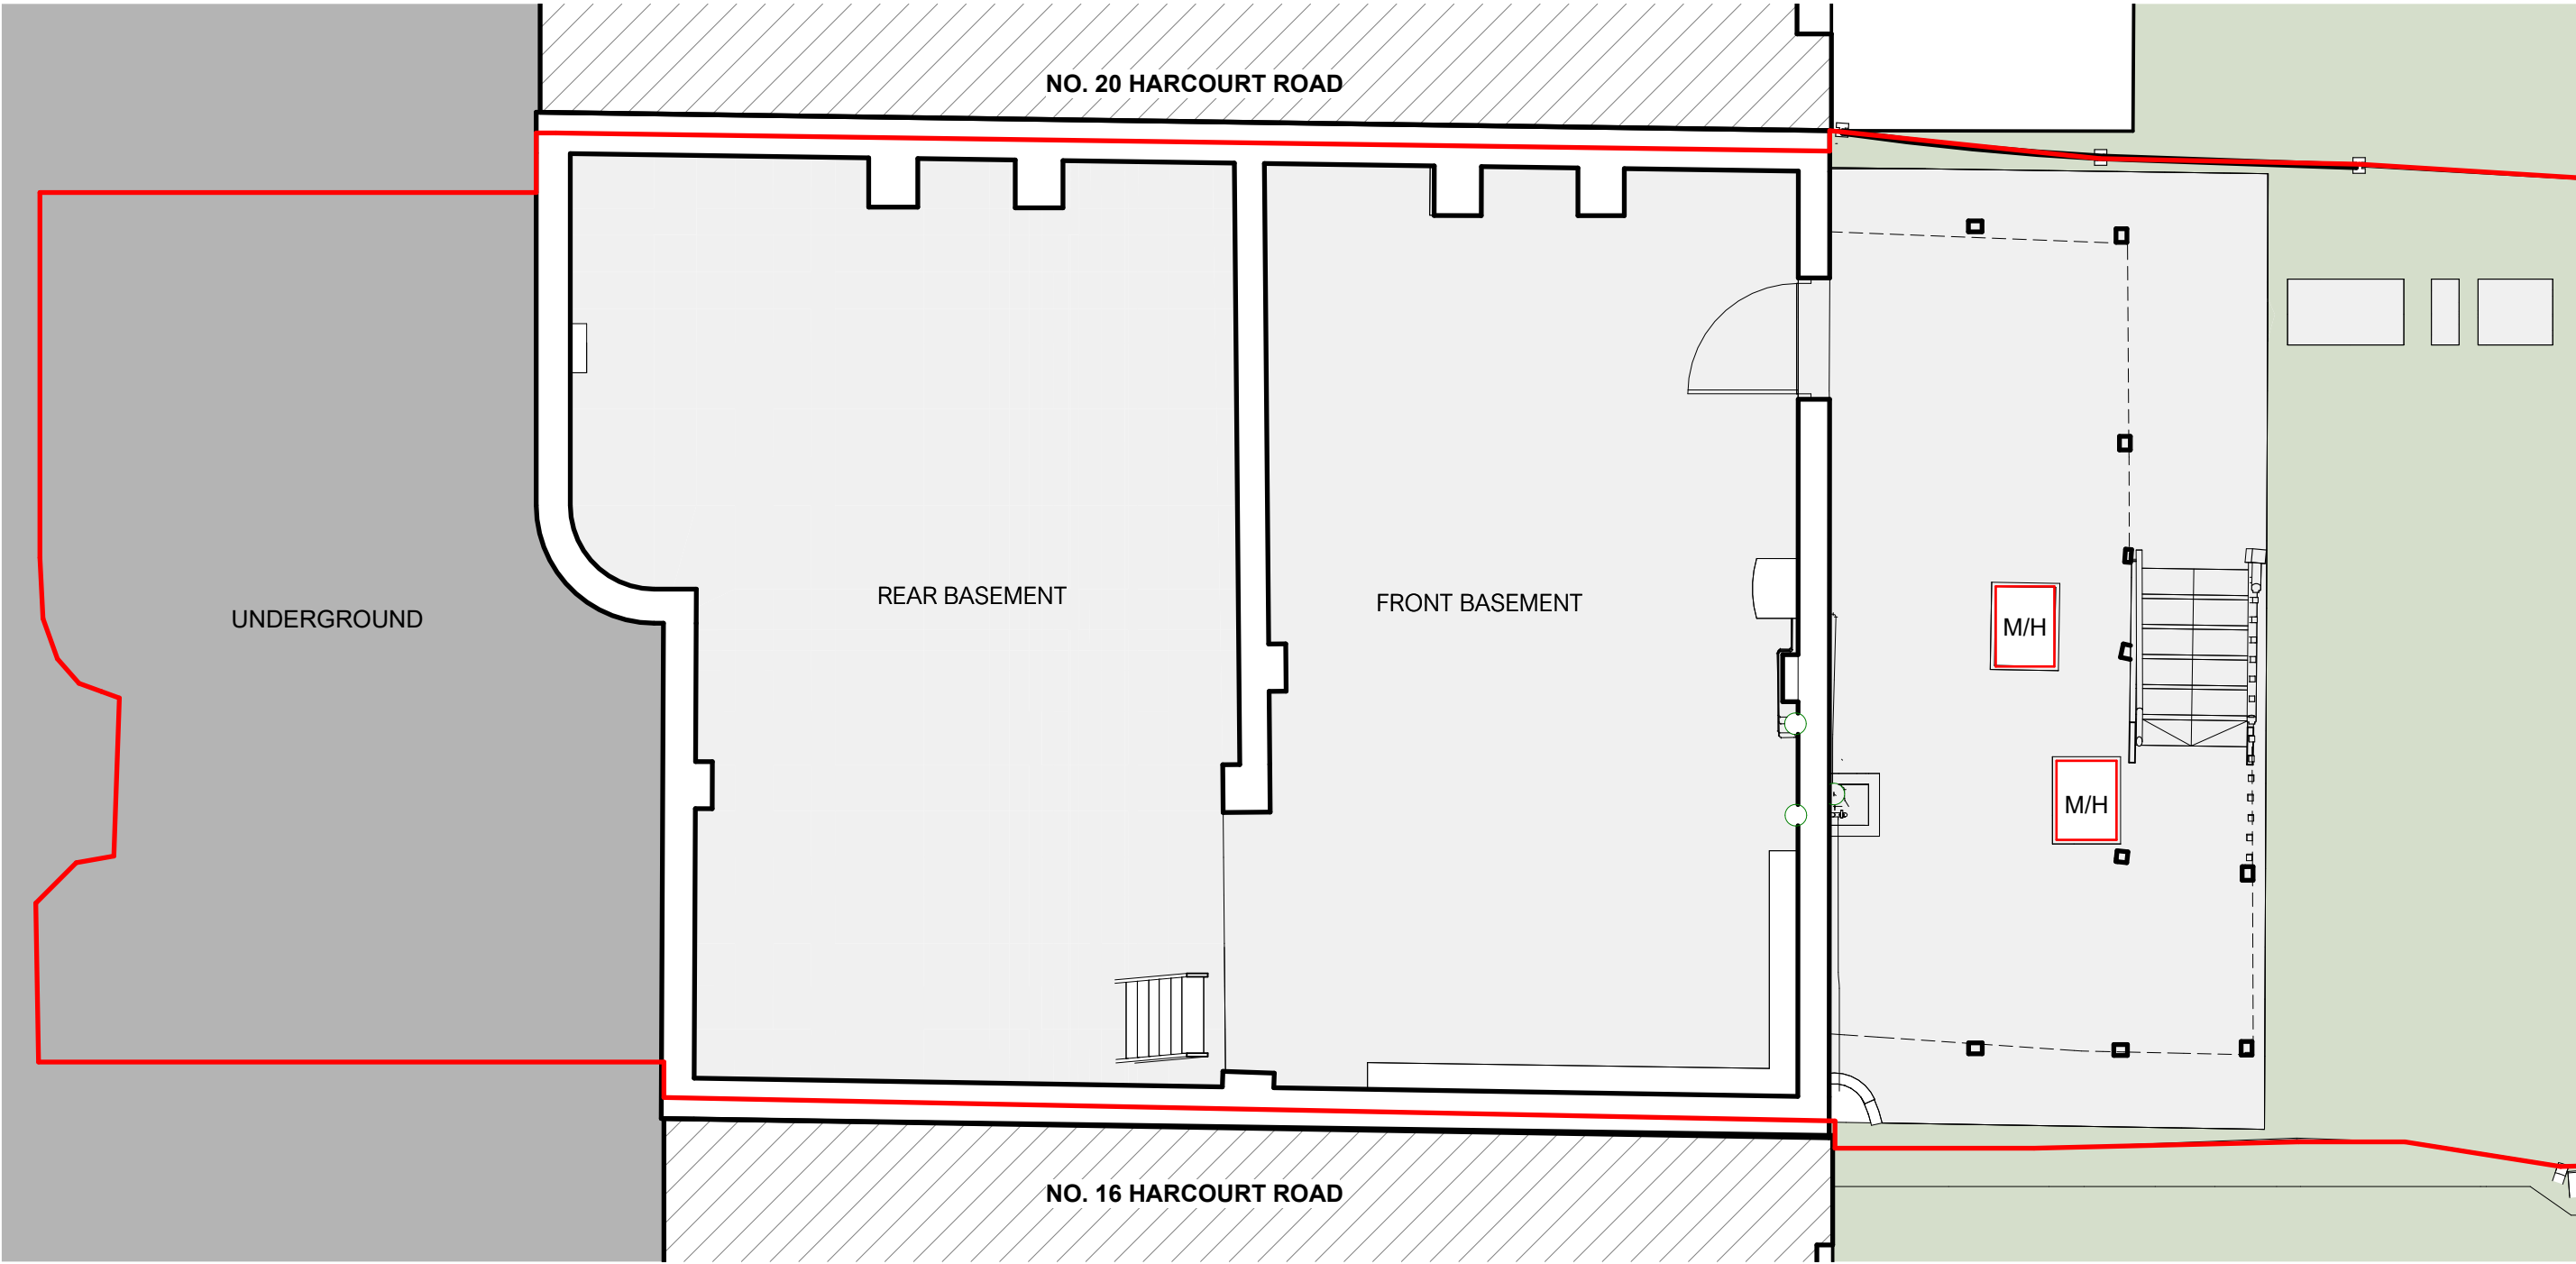


3 EXISTING FIRST FLOOR PLAN
1 : 50 @ A1, 1:100 @ A3

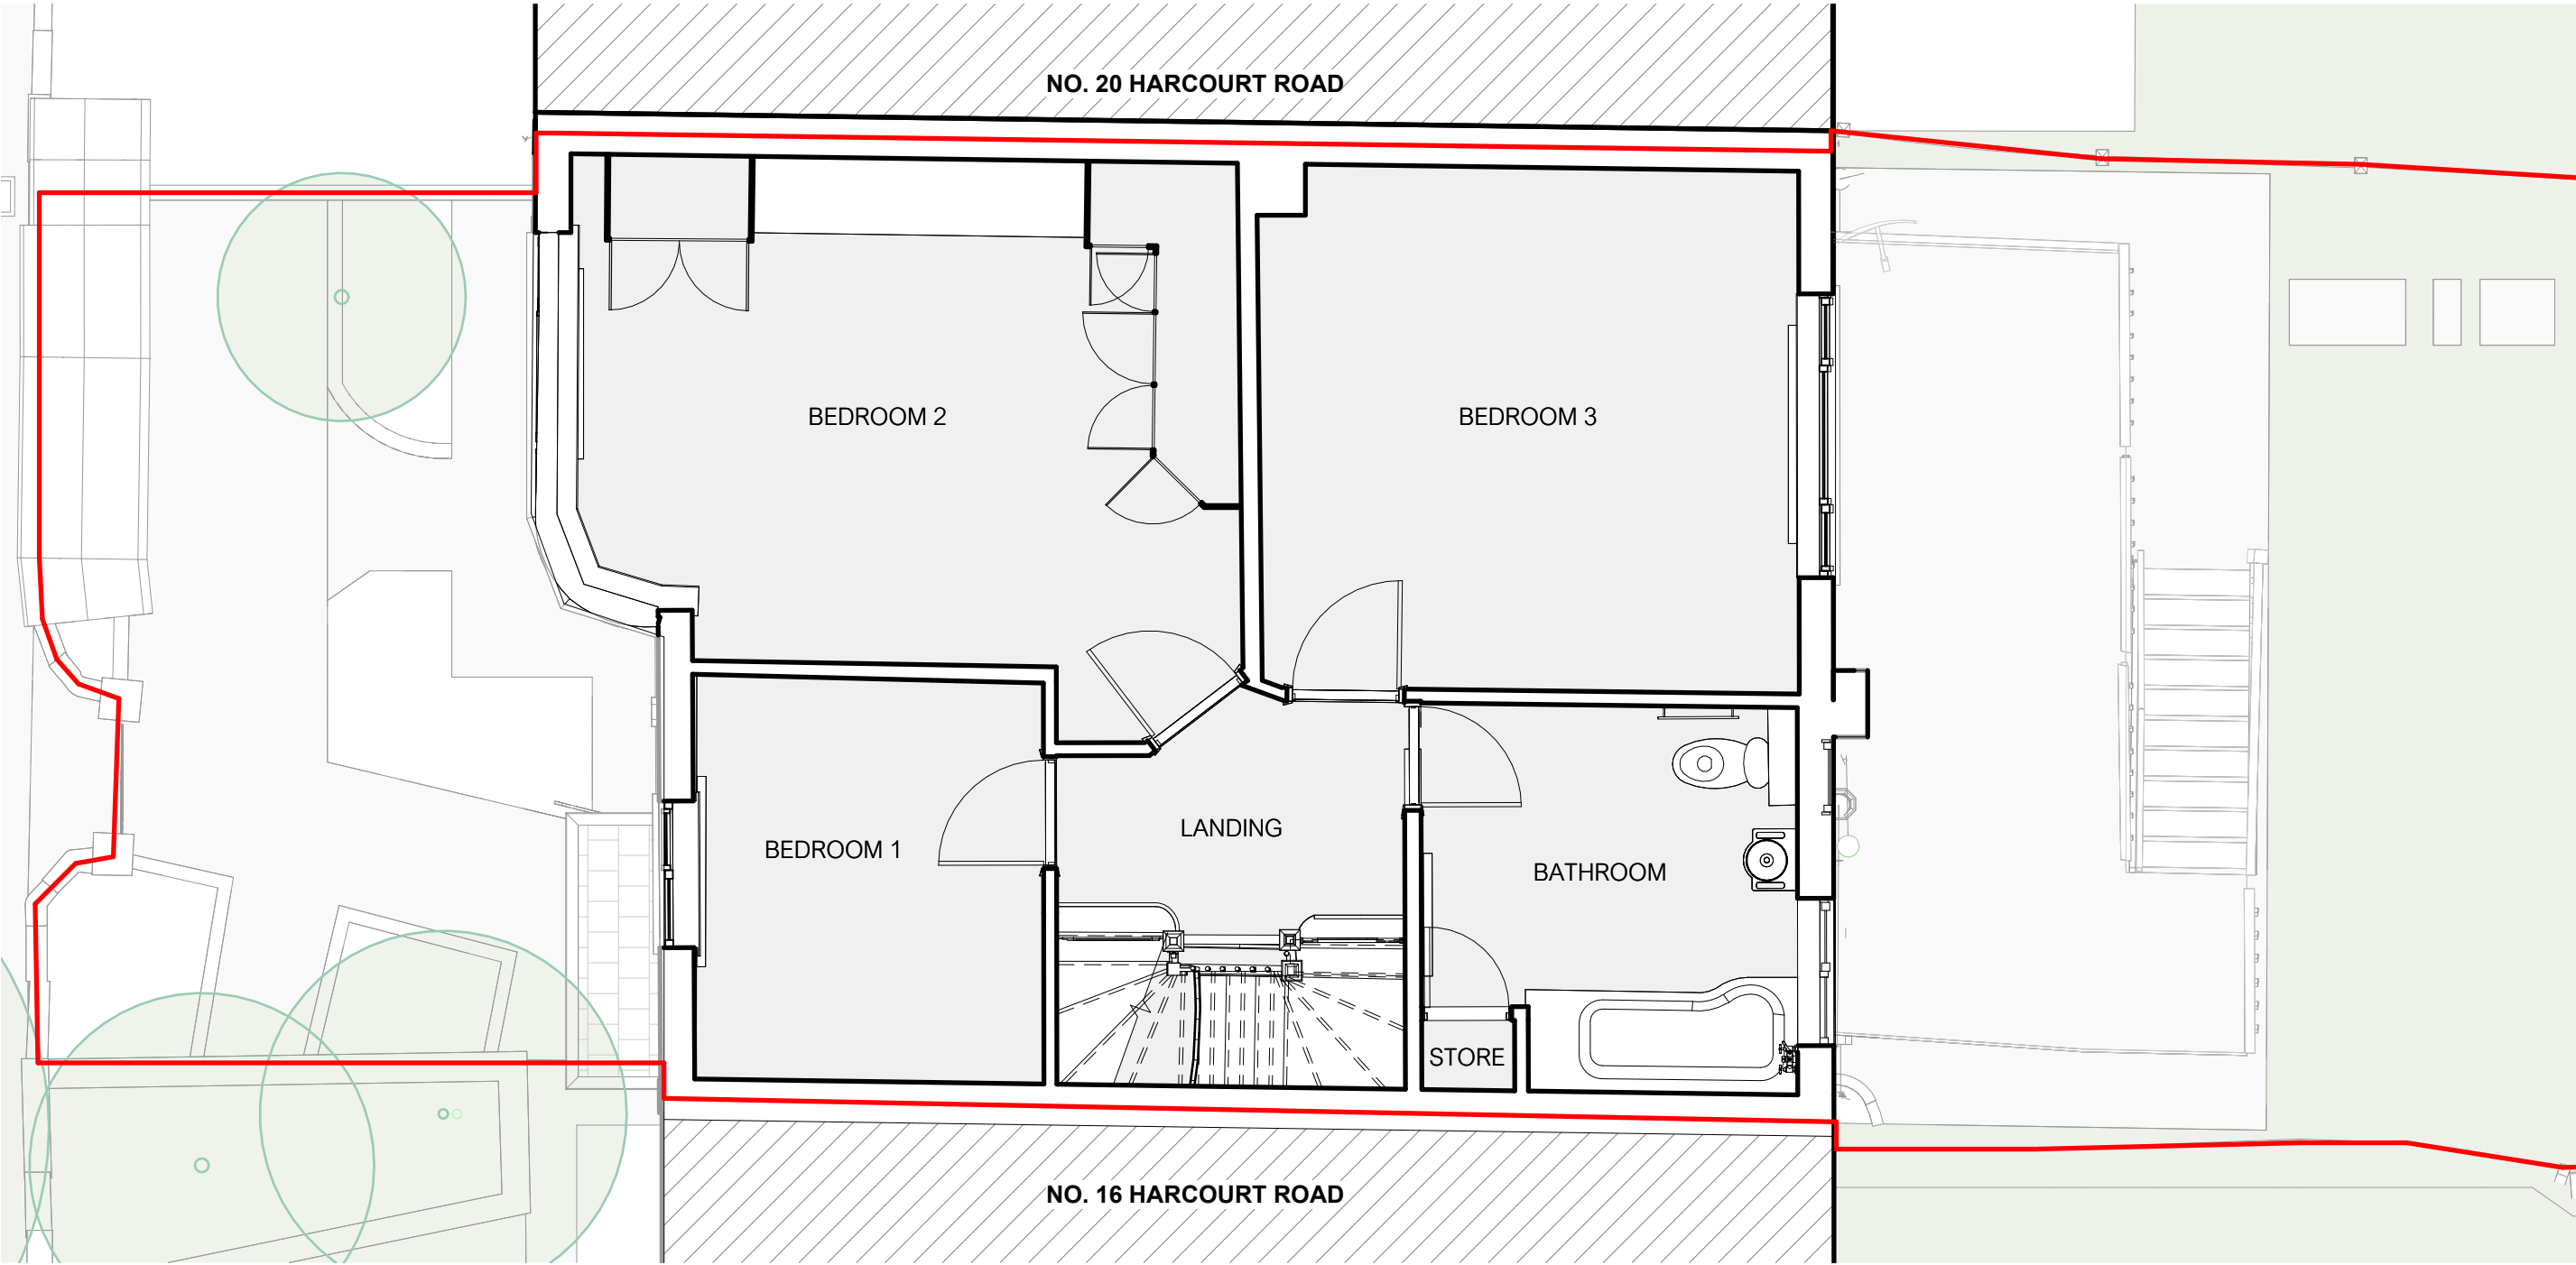

2 EXISTING GROUND FLOOR PLAN
1 : 50 @ A1, 1:100 @ A3

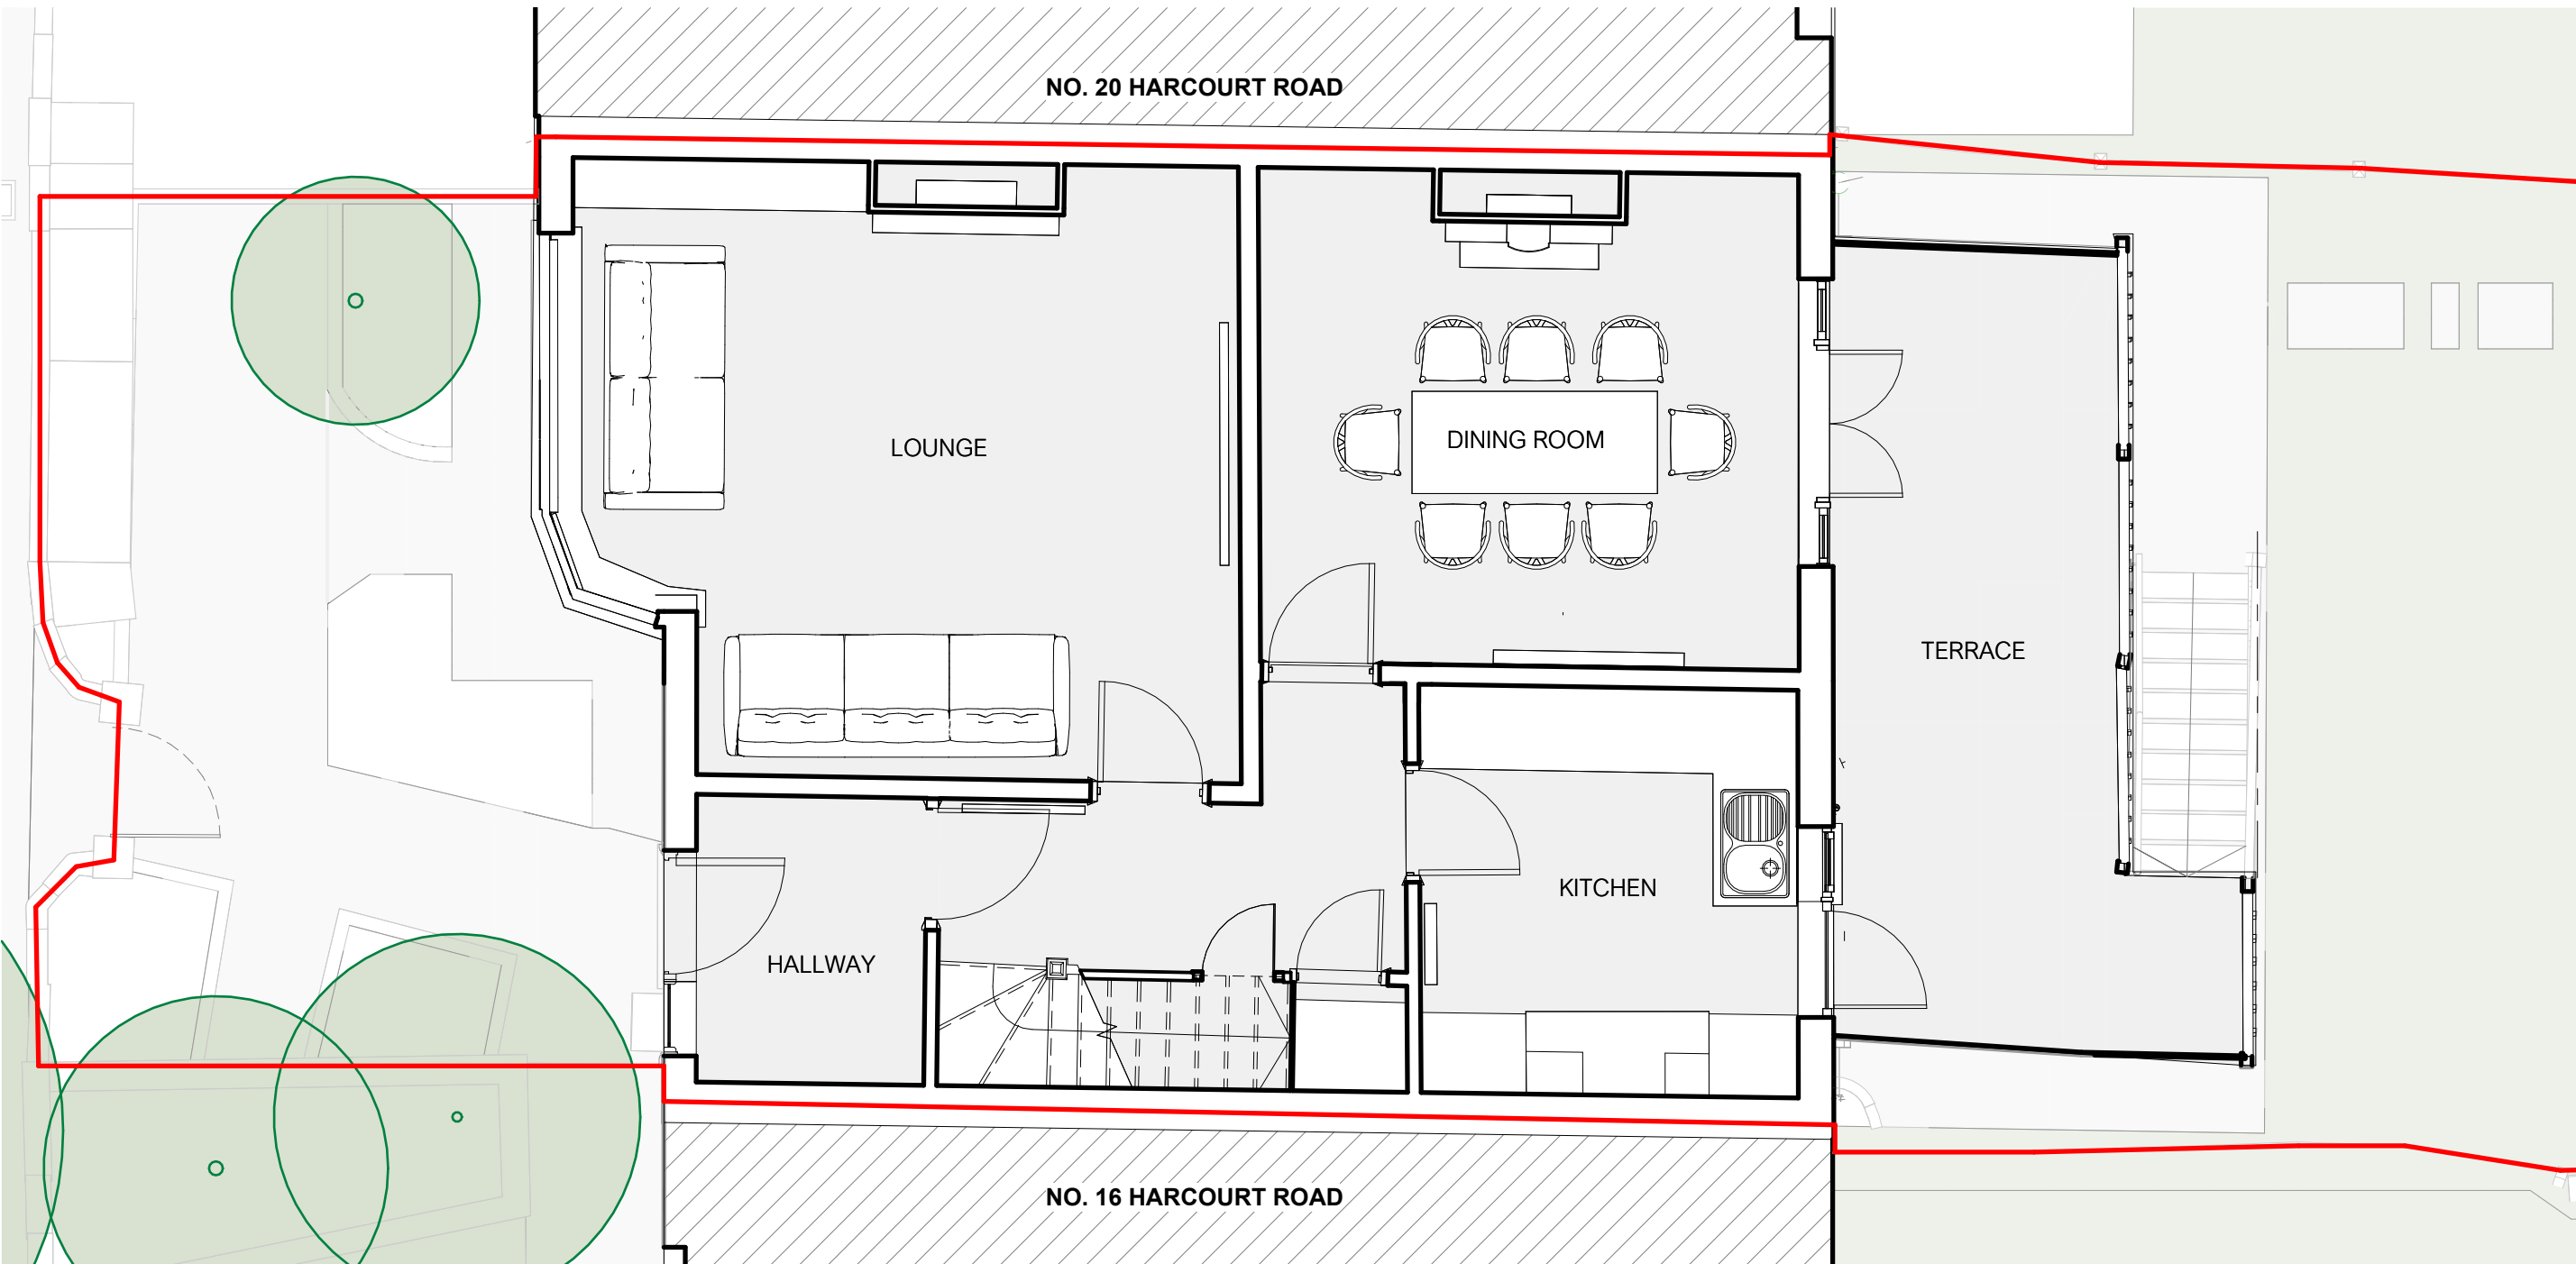

4 EXISTING ROOF PLAN
1 : 50 @ A1, 1:100 @ A3

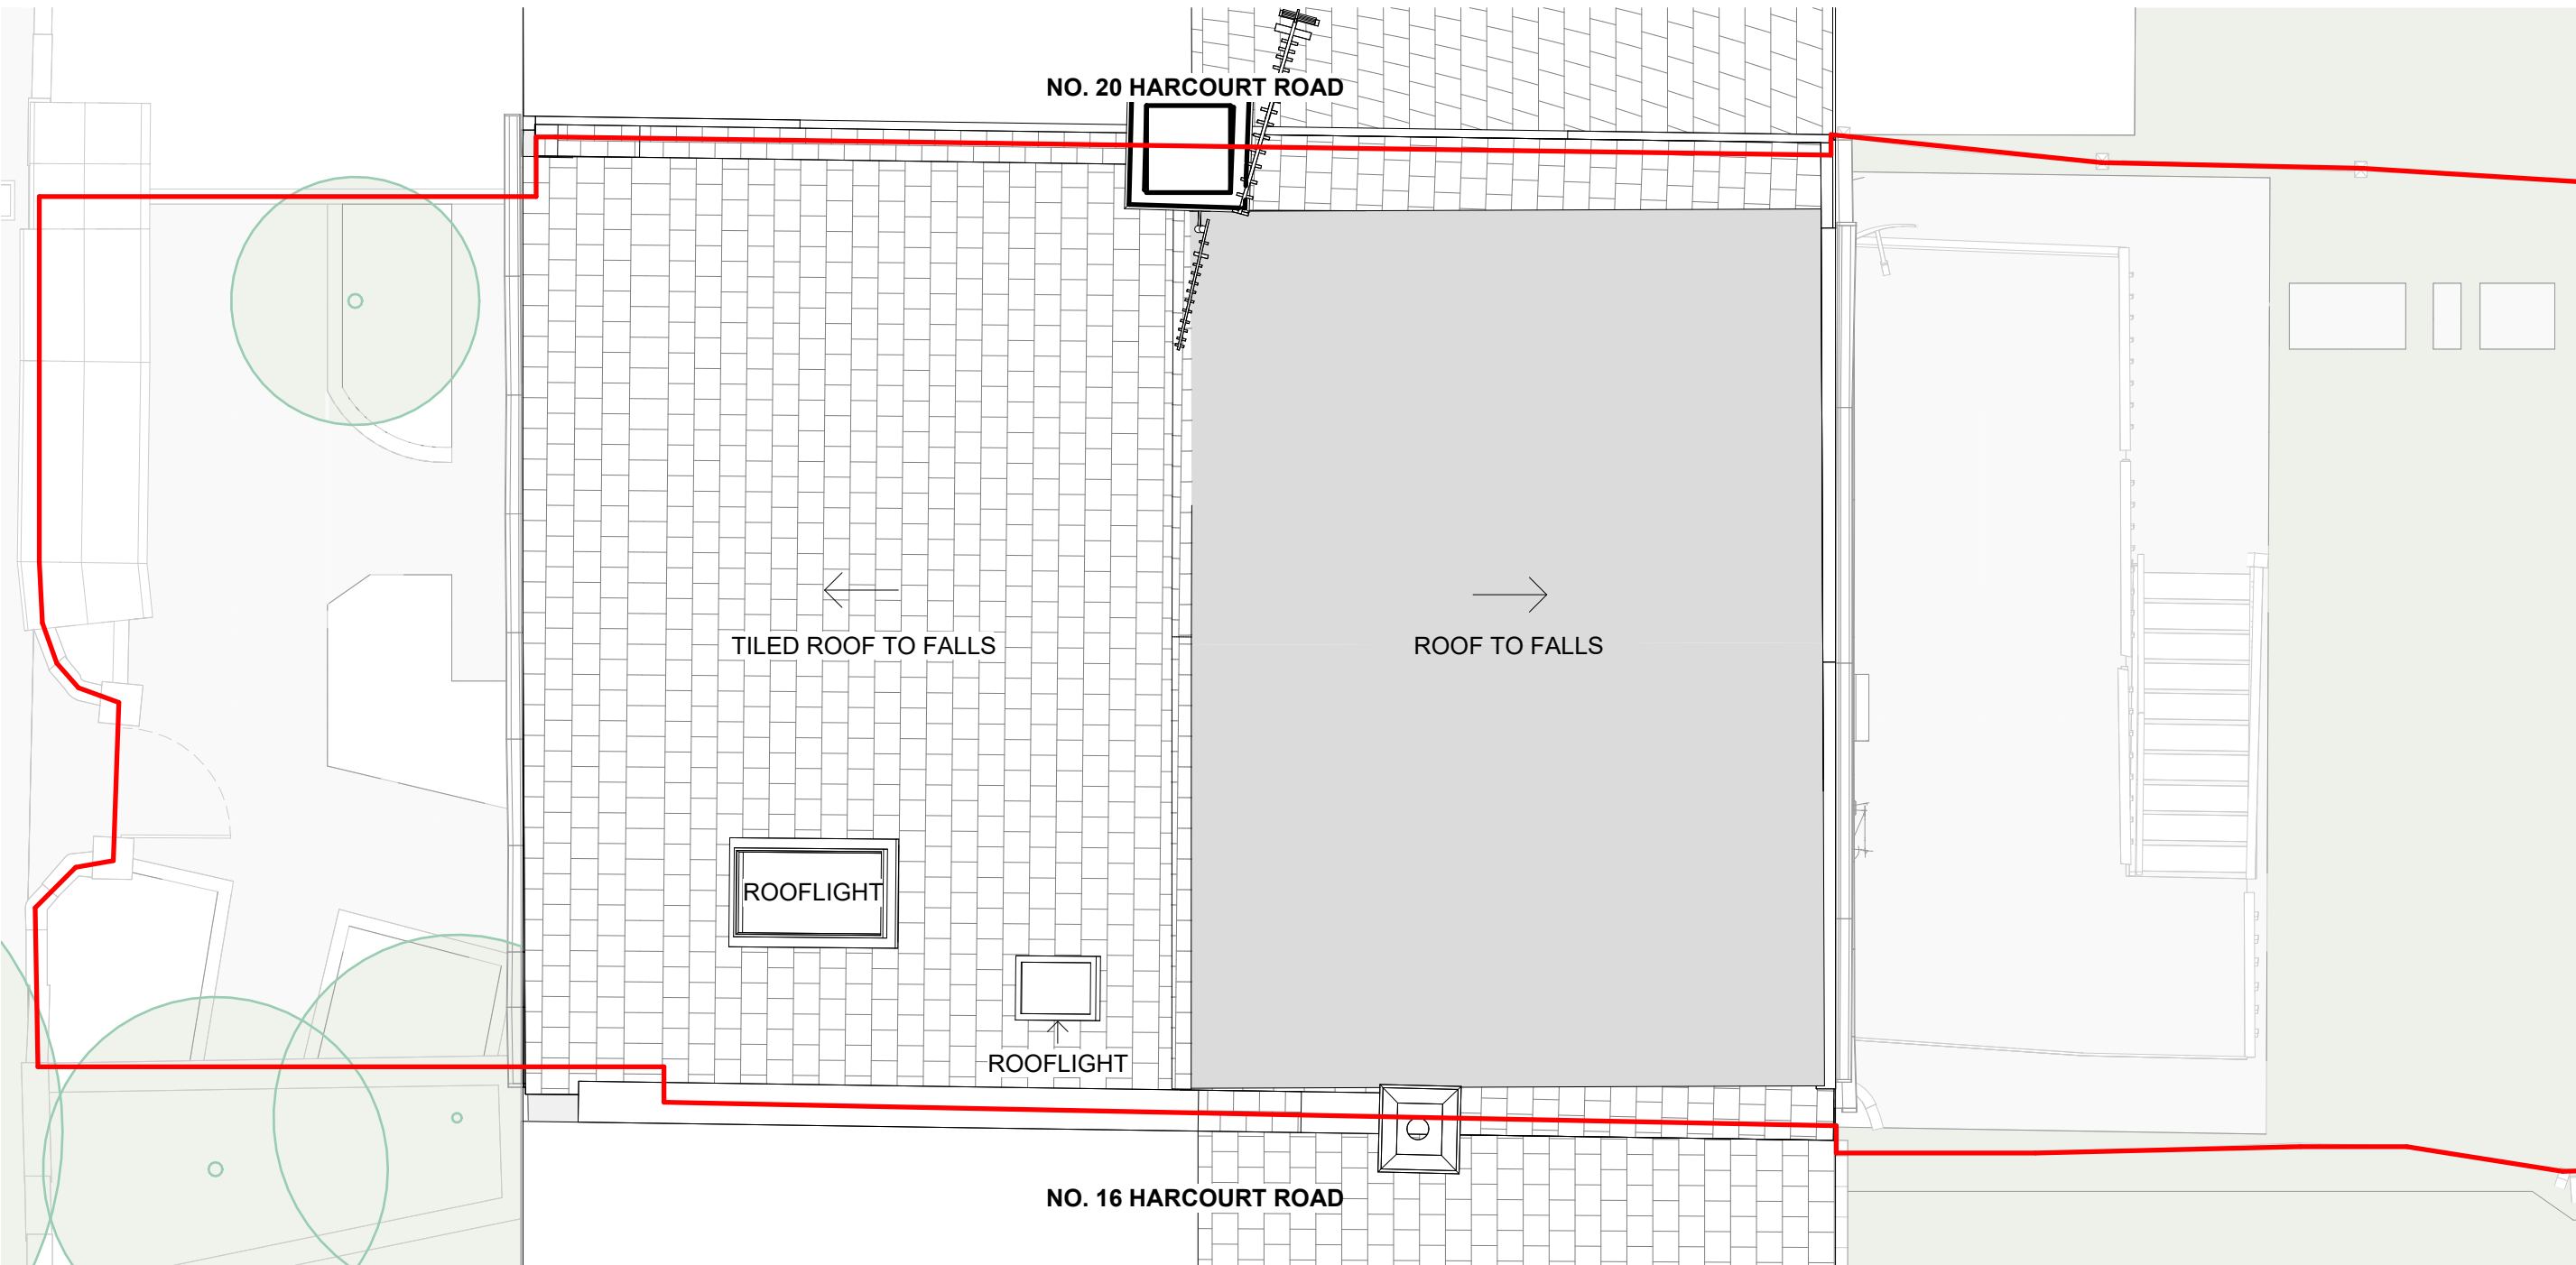


LINEWORKS

Drawings Notes:

This drawing is intended for the purpose indicated in the status box only. Scale from this drawing for planning purposes only. All site dimensions shown should be checked on site and discrepancies verified with the architect. This drawing must be read in conjunction with the relevant details and specifications shown.

SCALE BAR

 

Rev	Date	Note	CHKD
P1	02.09.25	PLANNING	RH
P2	23.04.26	PLANNING	RH

Drawing Status:

PLANNING

Drawing Title:

EXISTING FLOOR PLANS

Client:

MS T MUTHUVELOE AND MR S MARTIN

Drawing Reference:

Project No.	Drawing Number	Revision
0725	EX 101	P2
Scale @A1: 1 : 50	Drawn By: AK	Checked By: RH
Project Title:		

18 HARCOURT ROAD