



P r i o r y A v e n u e

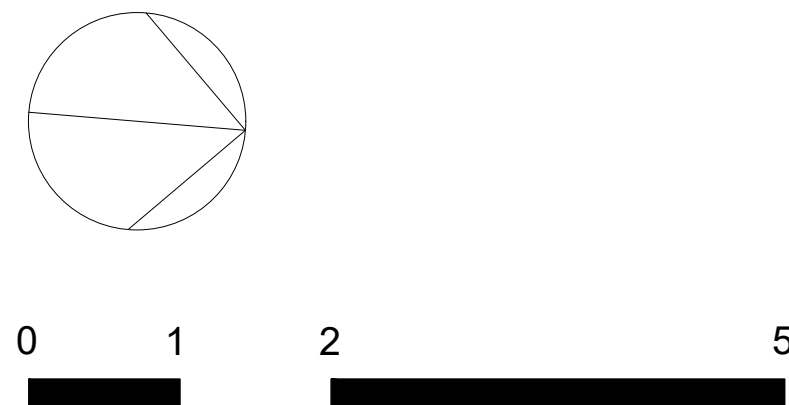

ARCHITECTURE / INTERIORS

EMCS Design Limited
66 Paul Street, London, EC2A 4NA
T: +44 7517 423 461 E: info@emcs.com.hk

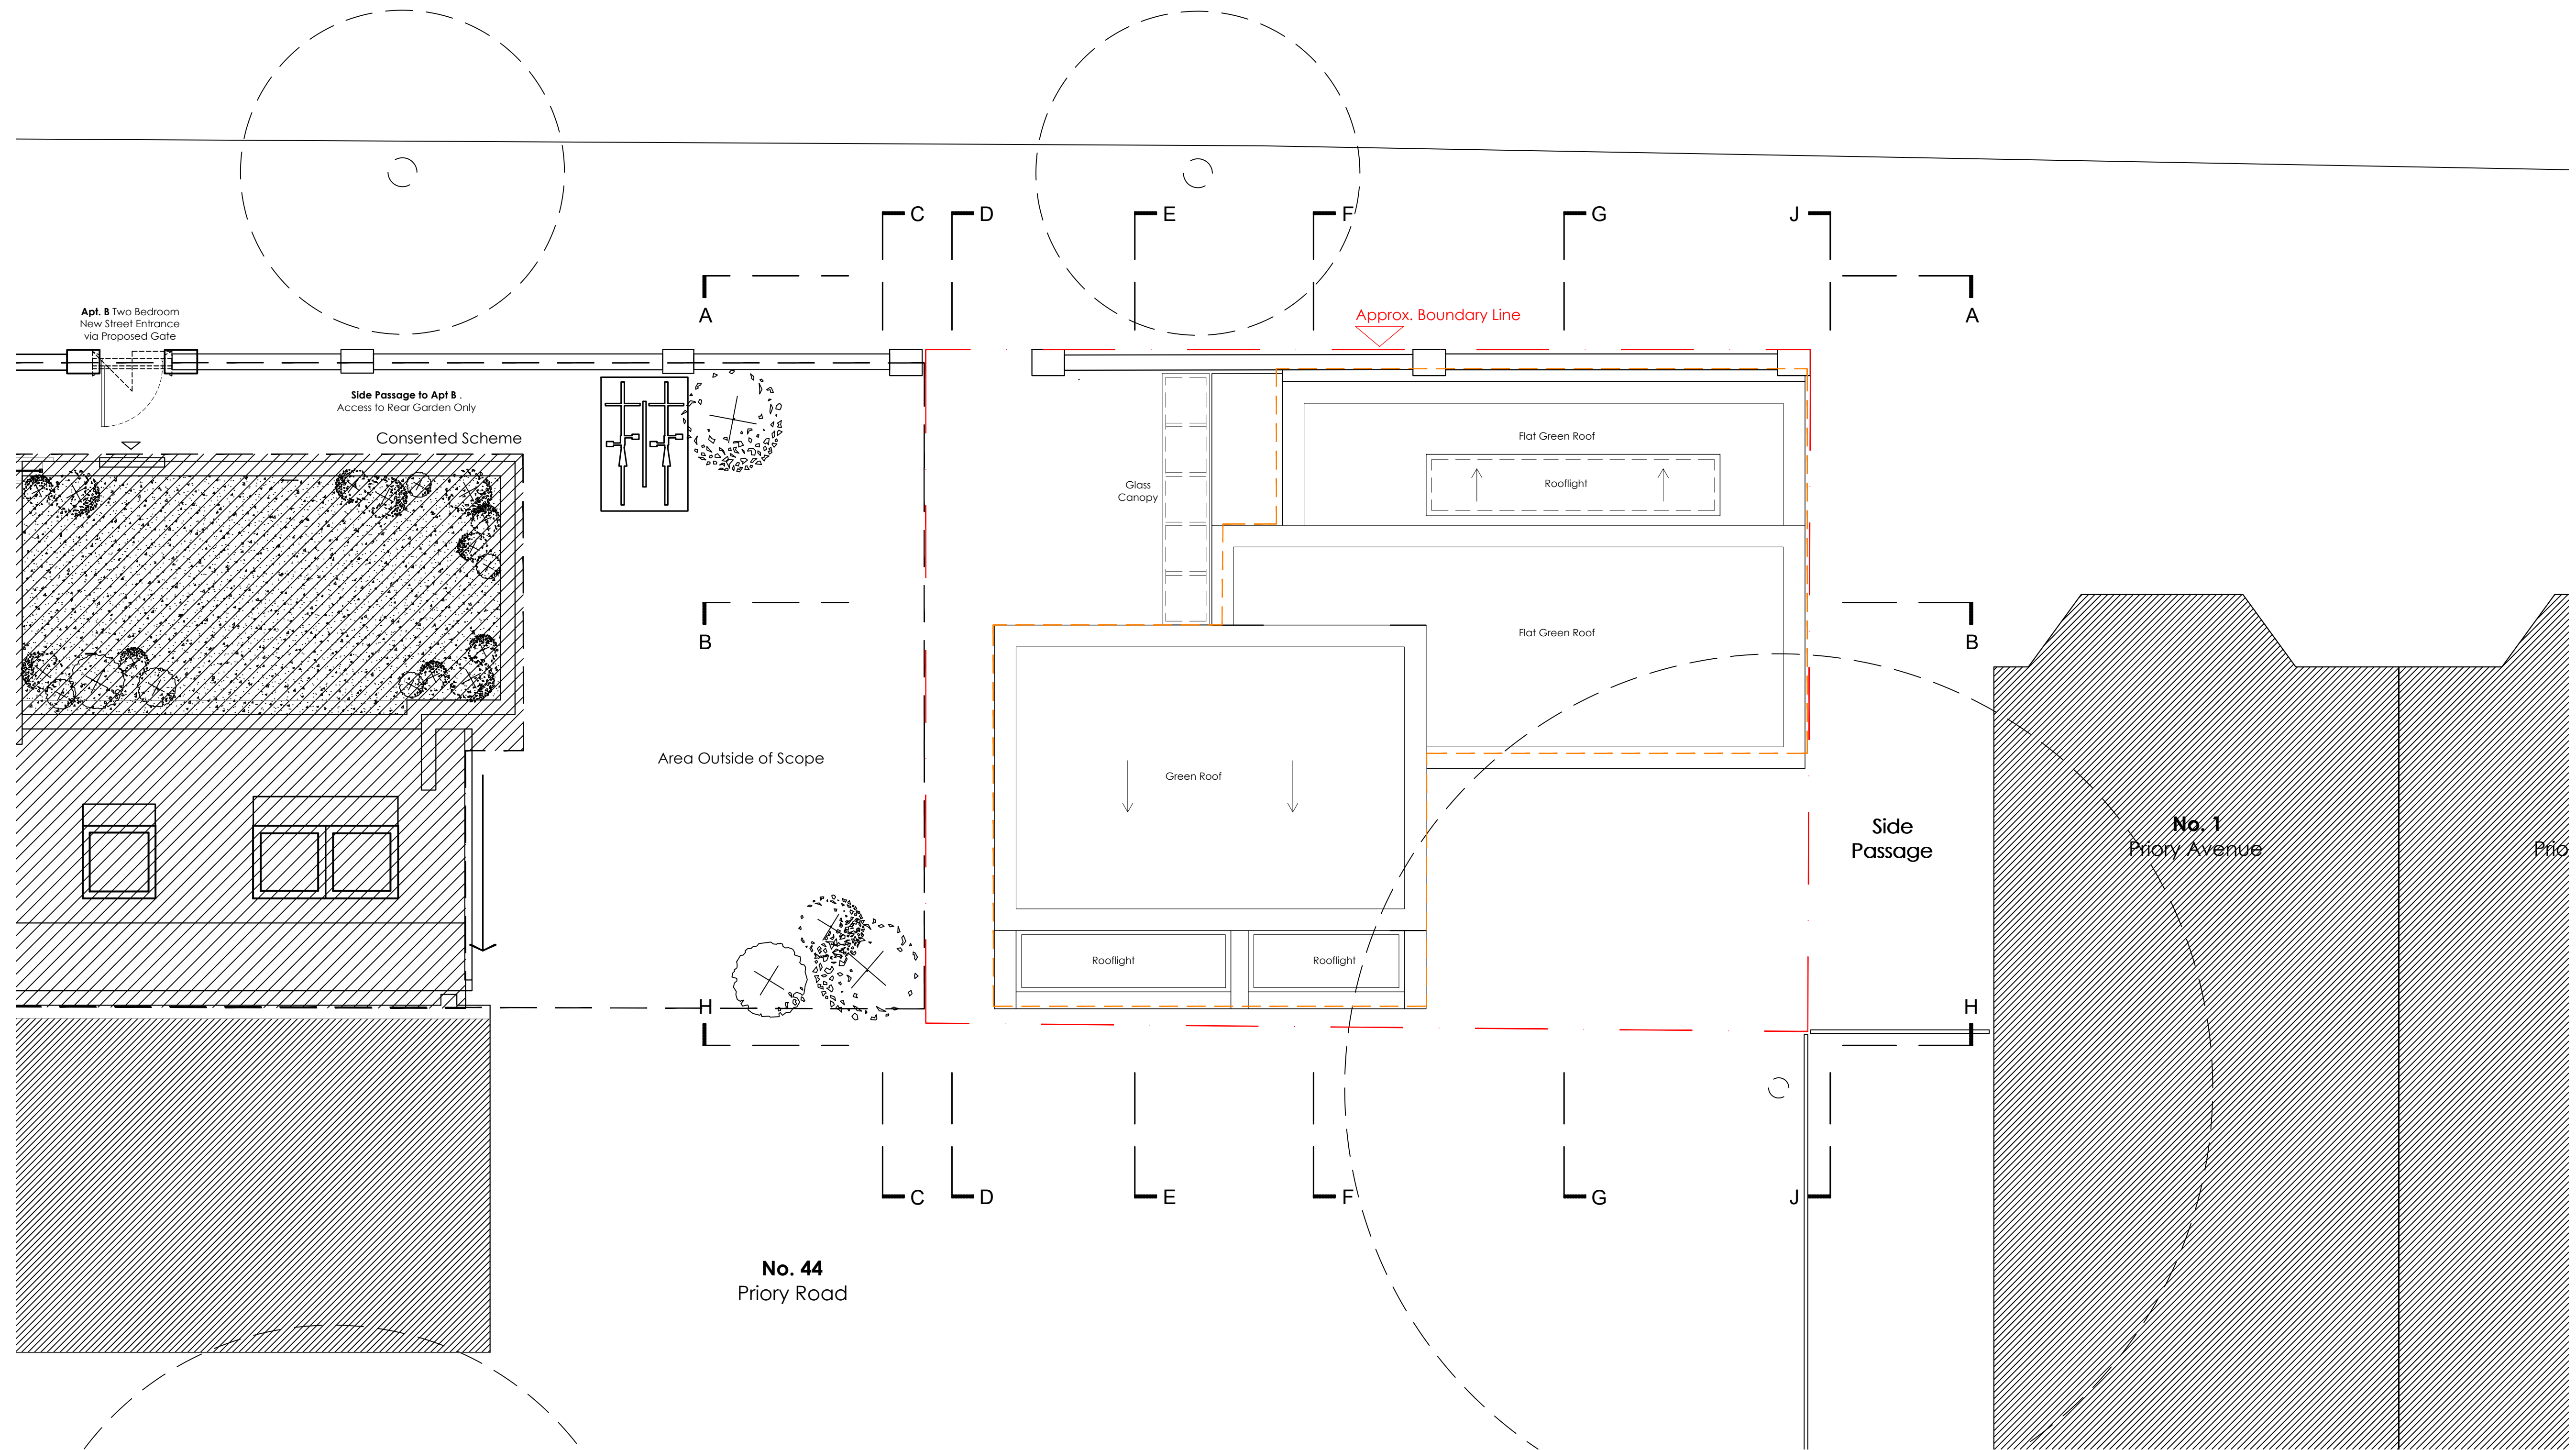

Proposed Roof Plan

Legend	
	Outside of Application Scope
	Site Application Boundary
	Previous Application Scheme Outline

REV	DESCRIPTION	DATE

Project :
46 Priory Road - New House
Hornsey, London, N8 7EX

Date :
25. 04. 2026

Drawing Title :

PROPOSED ROOF PLAN

Scale :
1:100@A3/ 1:50@A1

Drawn By :
WY

Checked By :
AL

Drawing No :
26UK01-203