


P r i o r y A v e n u e



EMCS Design Limited
66 Paul Street, London, EC2A 4NA
T: +44 7517 423 461 E: info@emcs.com.hk

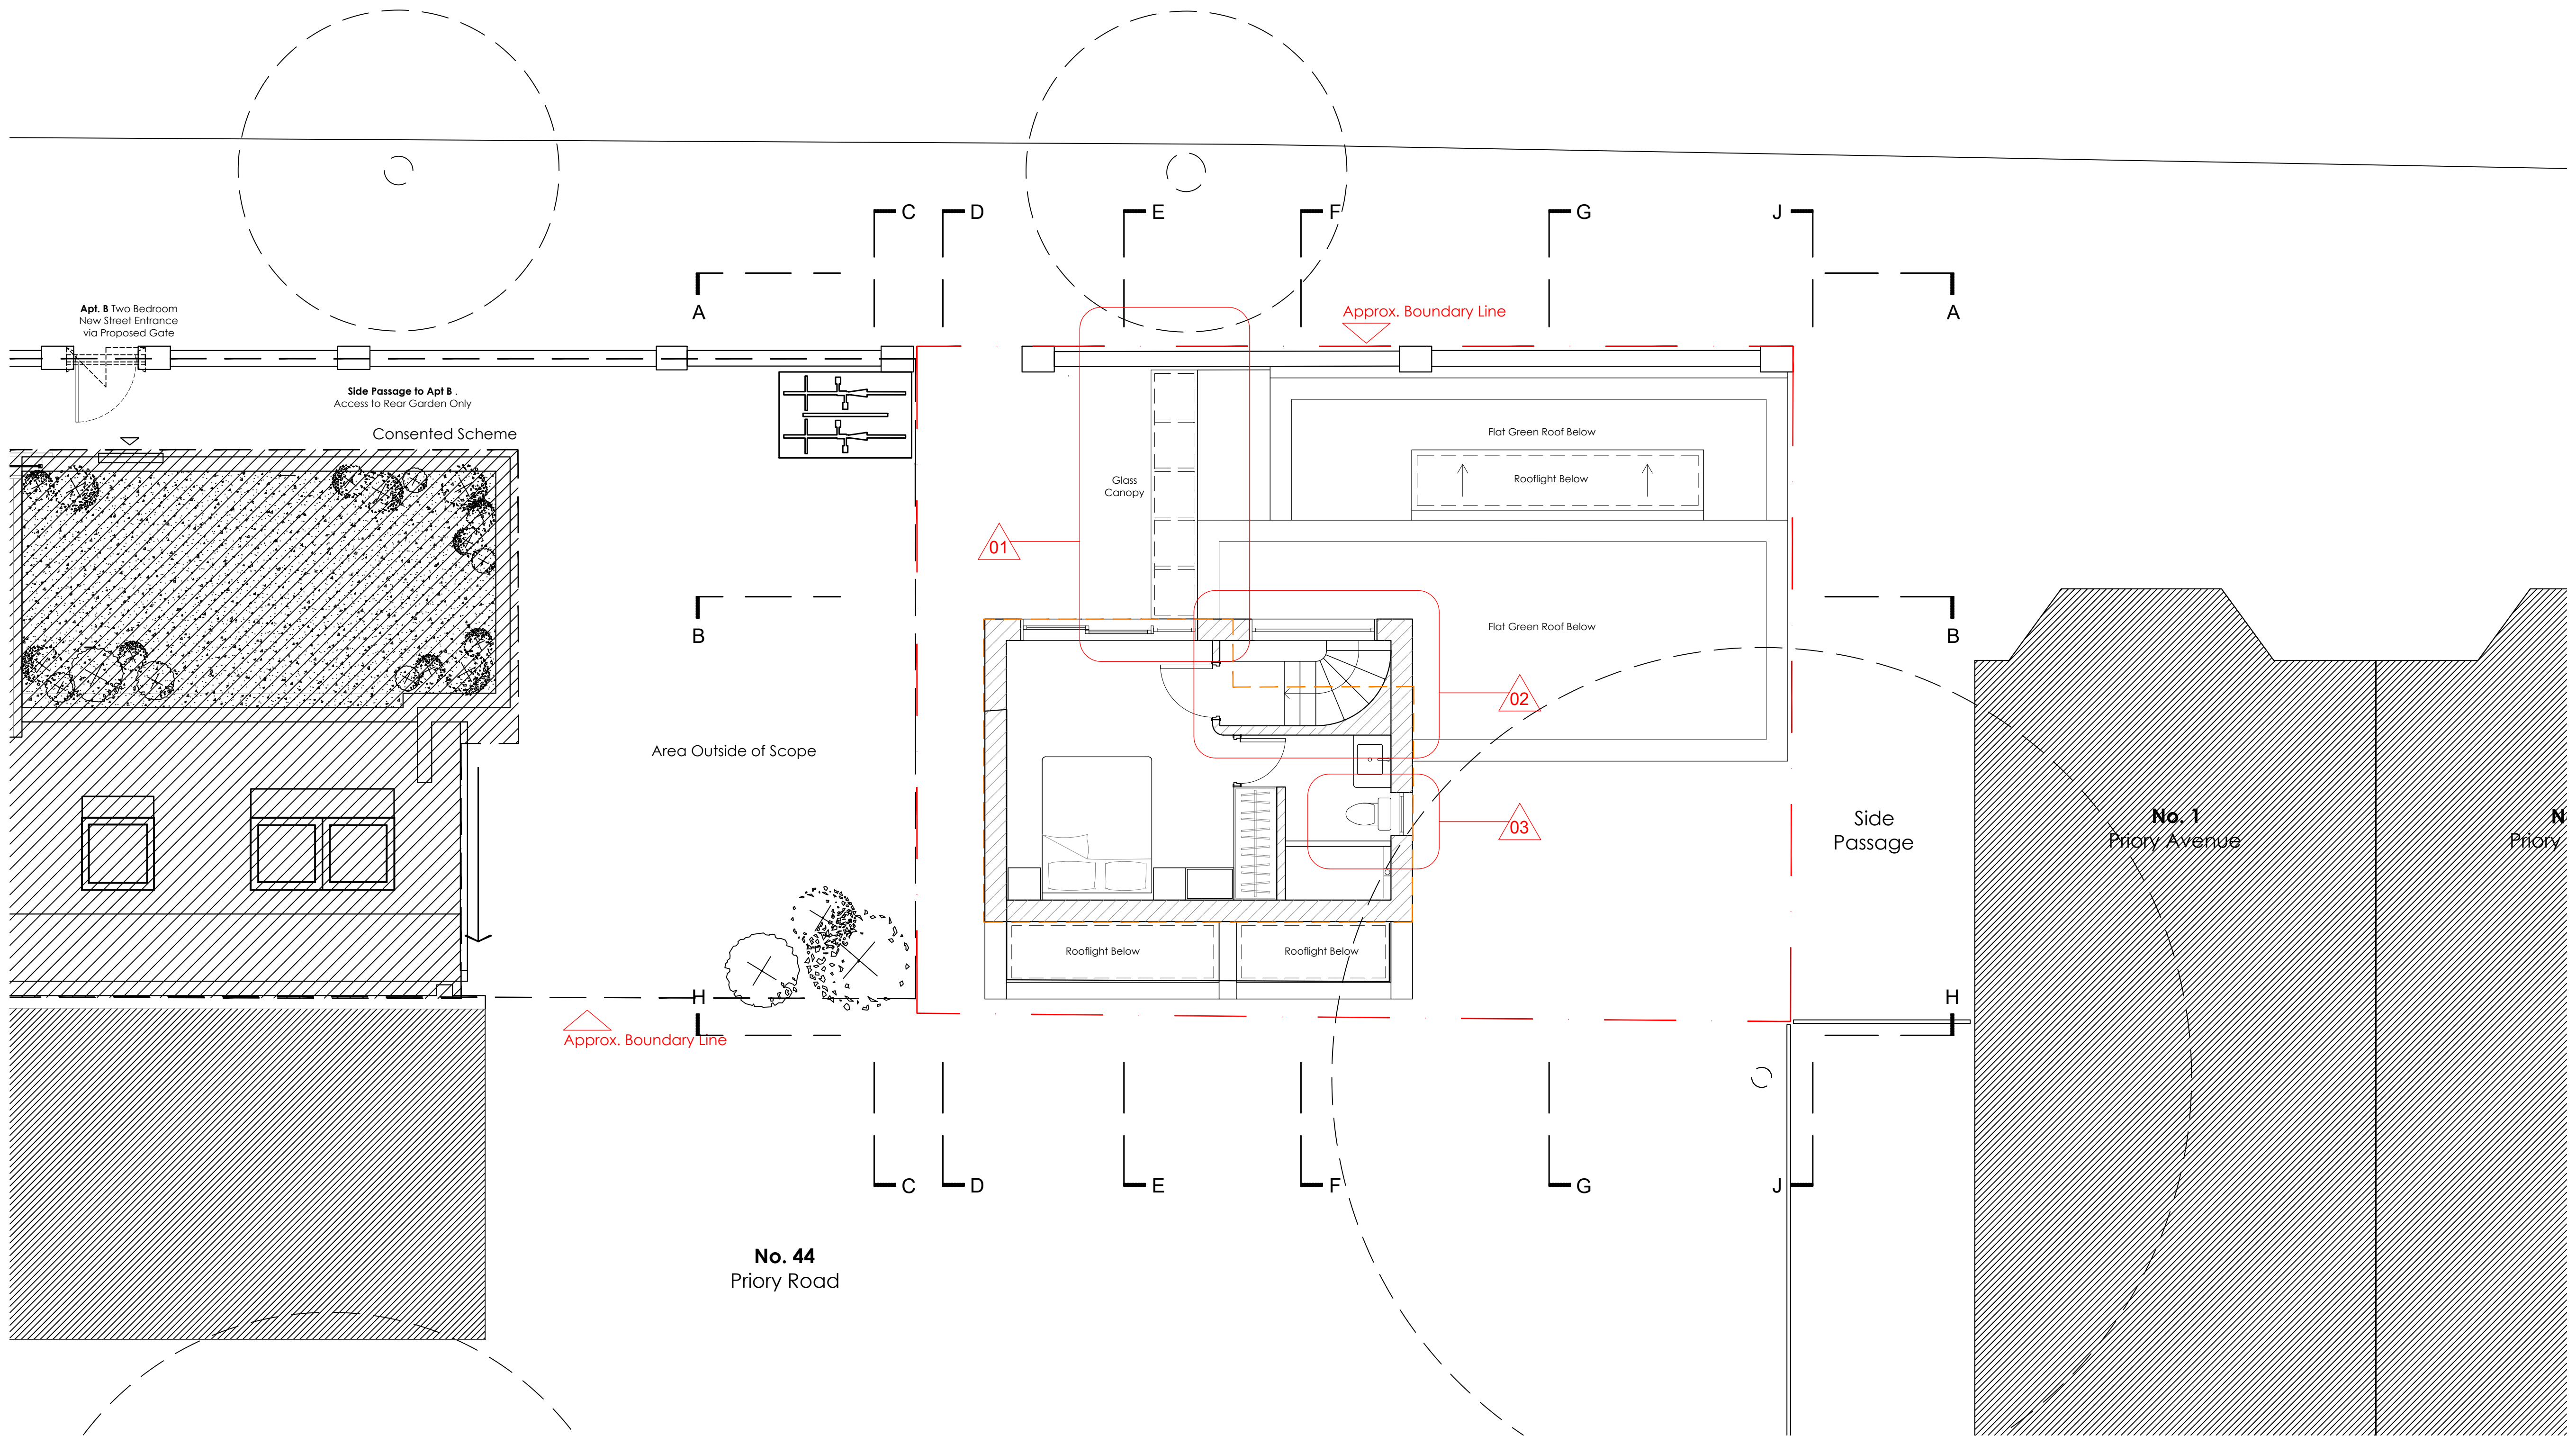

Proposed First Floor Plan

Amendments:

- 01 Glass canopy added above entrance and refuse store
- 02 First-floor footprint rationalised to a rectangular form
- 03 New first-floor bathroom window added, obscurely glazed and non-opening below 1.7m above FFL

Legend

- Outside of Application Scope
- Site Application Boundary
- Previous Application Scheme Outline

REV	DESCRIPTION	DATE

Project :

Date :
25. 04. 2026

Drawing Title :
PROPOSED FIRST FLOOR PLAN

Scale :
1:100@A3/ 1:50@A1

Drawn By :
WY

Checked By :
AL

Drawing No :
26UK01-202