



LOCATION PLAN
1:1250 @ A4



BLOCK PLAN
1:500 @ A4



Address - Unit 4, Grosvenor Way, London E5 9ND
Phone - 020 3781 8008
E-mail - office@redwoodsprojects.co.uk
Web - www.redwoodsprojects.co.uk

Any errors on Dimensions to be reported to the Architect prior to commencement of Works.
Dimensions and areas are based on survey information.
This drawing is copyright © Redwoods Projects.
All dimensions to be checked on site Prior work.

REFERENCE: 15 BARRY AVENUE, LONDON N15 6AD, UK

TITLE: LOCATION AND BLOCK PLANS

PROJECT No: 3927 DATE: 2026.04.29

SHEET No: **E 00**




NOTES:


DRAWN BY: GB

EDITED BY:


15 BARRY AVENUE
GROUND FLOOR
G.I.A. = 60.56 SQM.

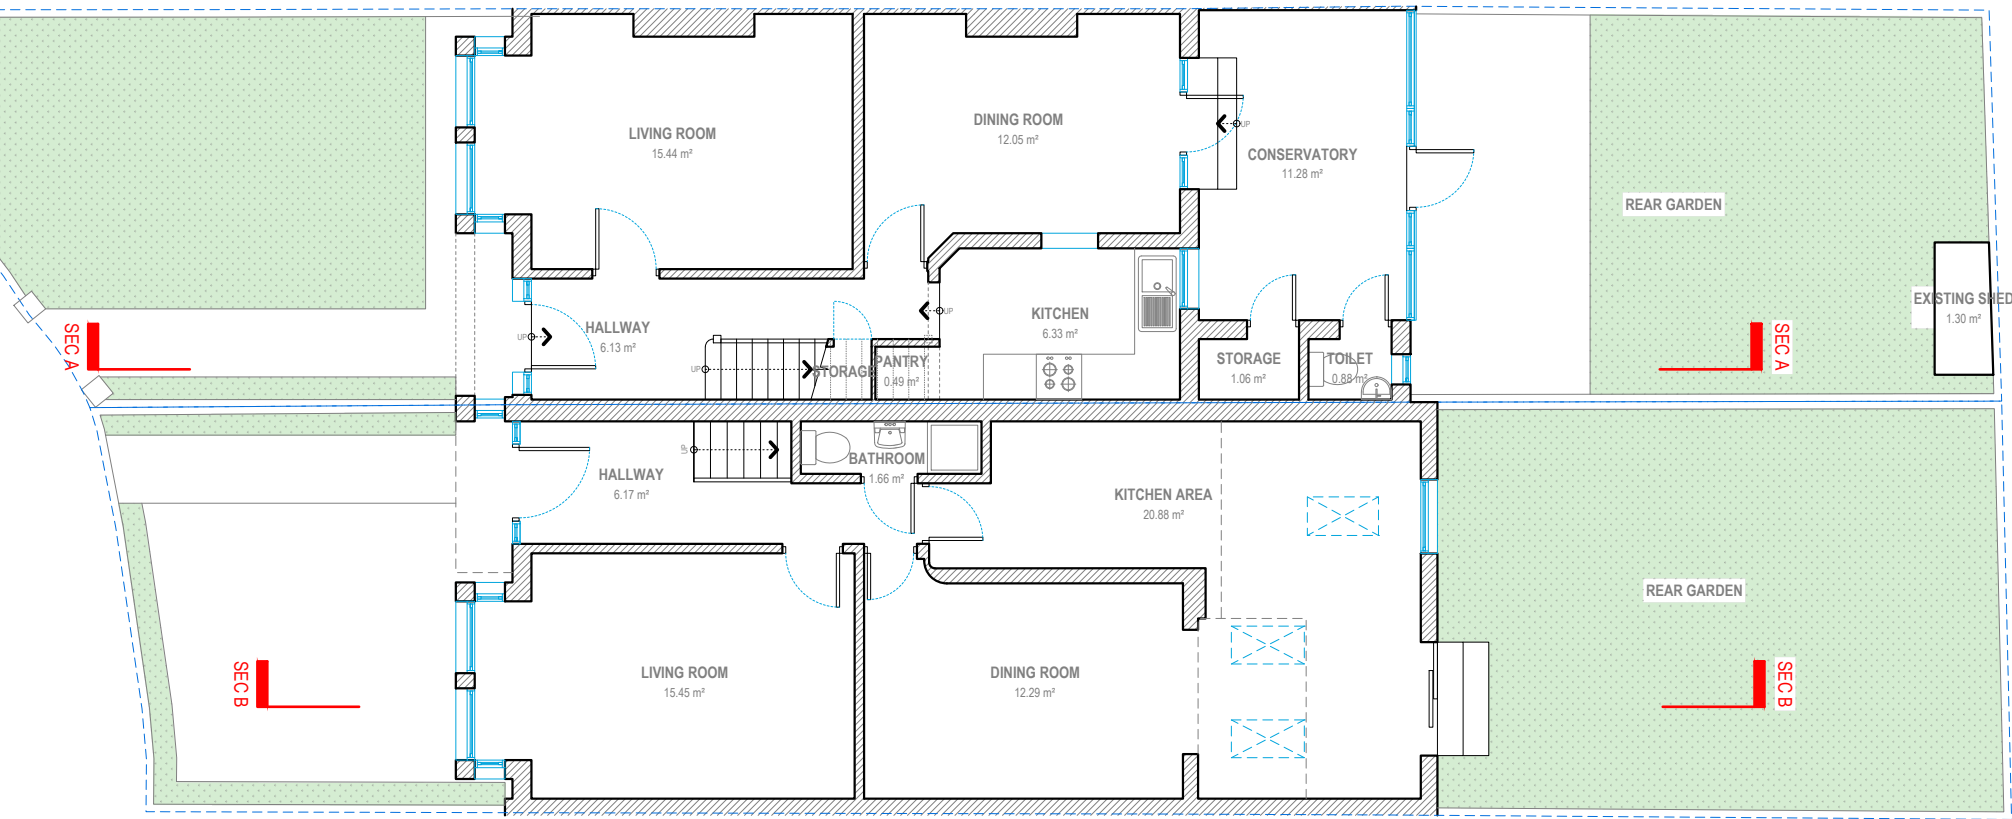


11A BARRY AVENUE
GROUND FLOOR
G.I.A. = 60.28 SQM.

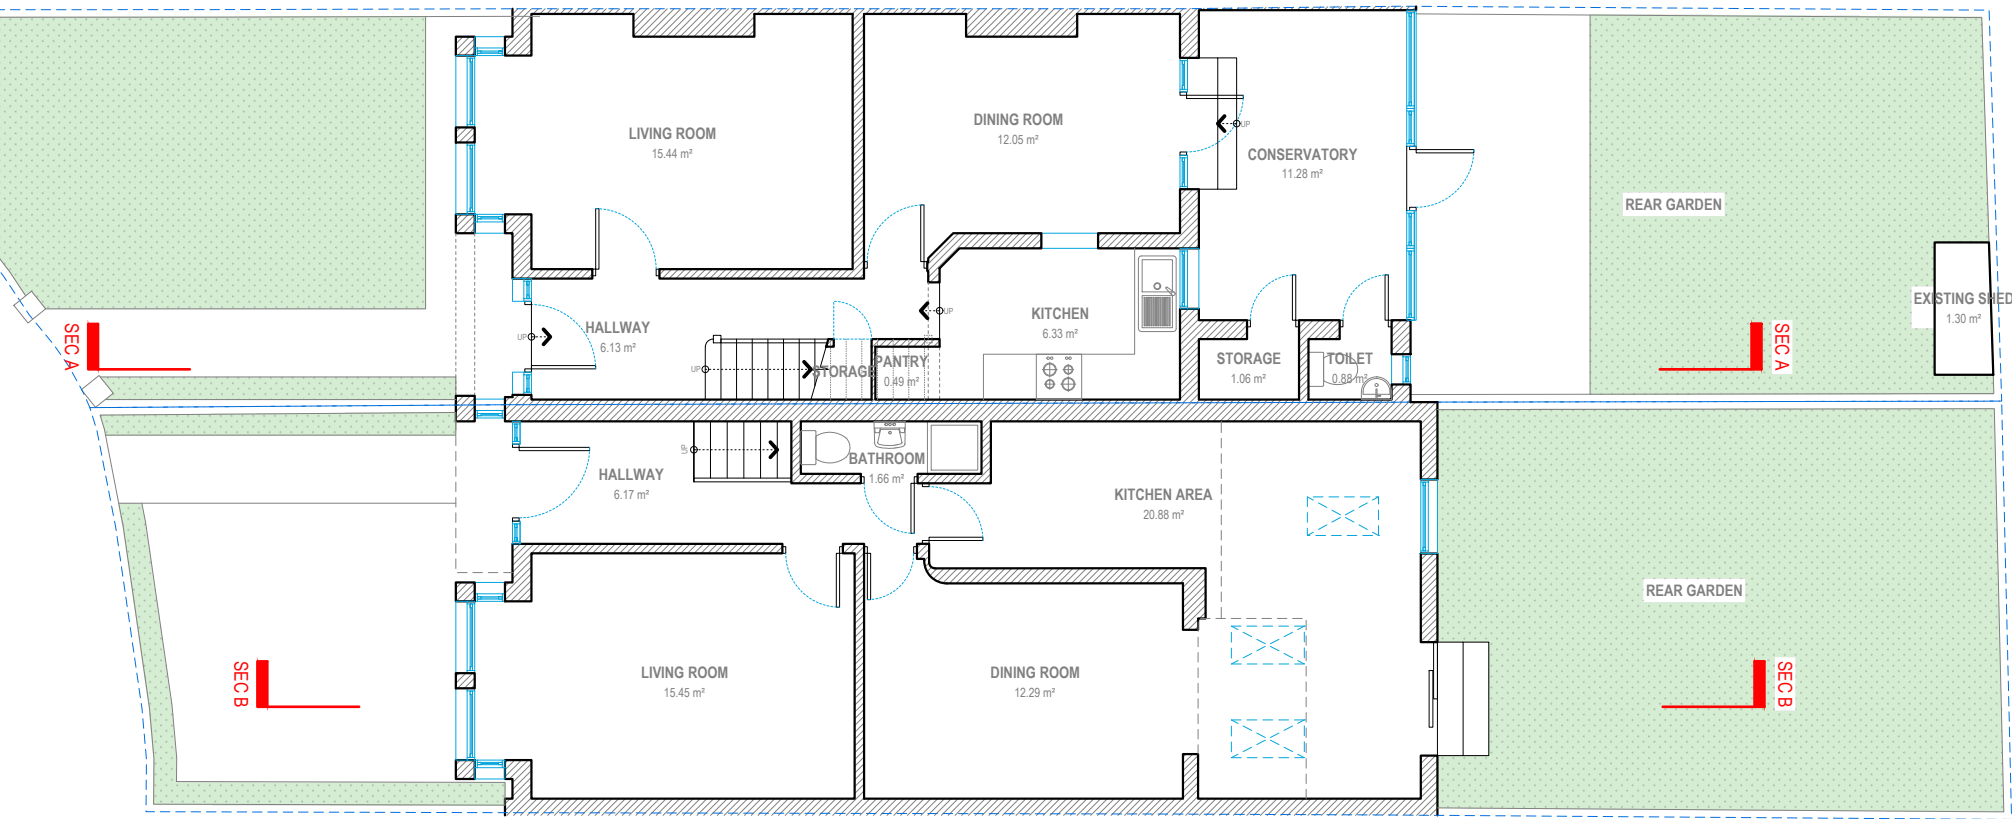

15 BARRY AVENUE
FIRST FLOOR
G.I.A. = 45.33 SQM.

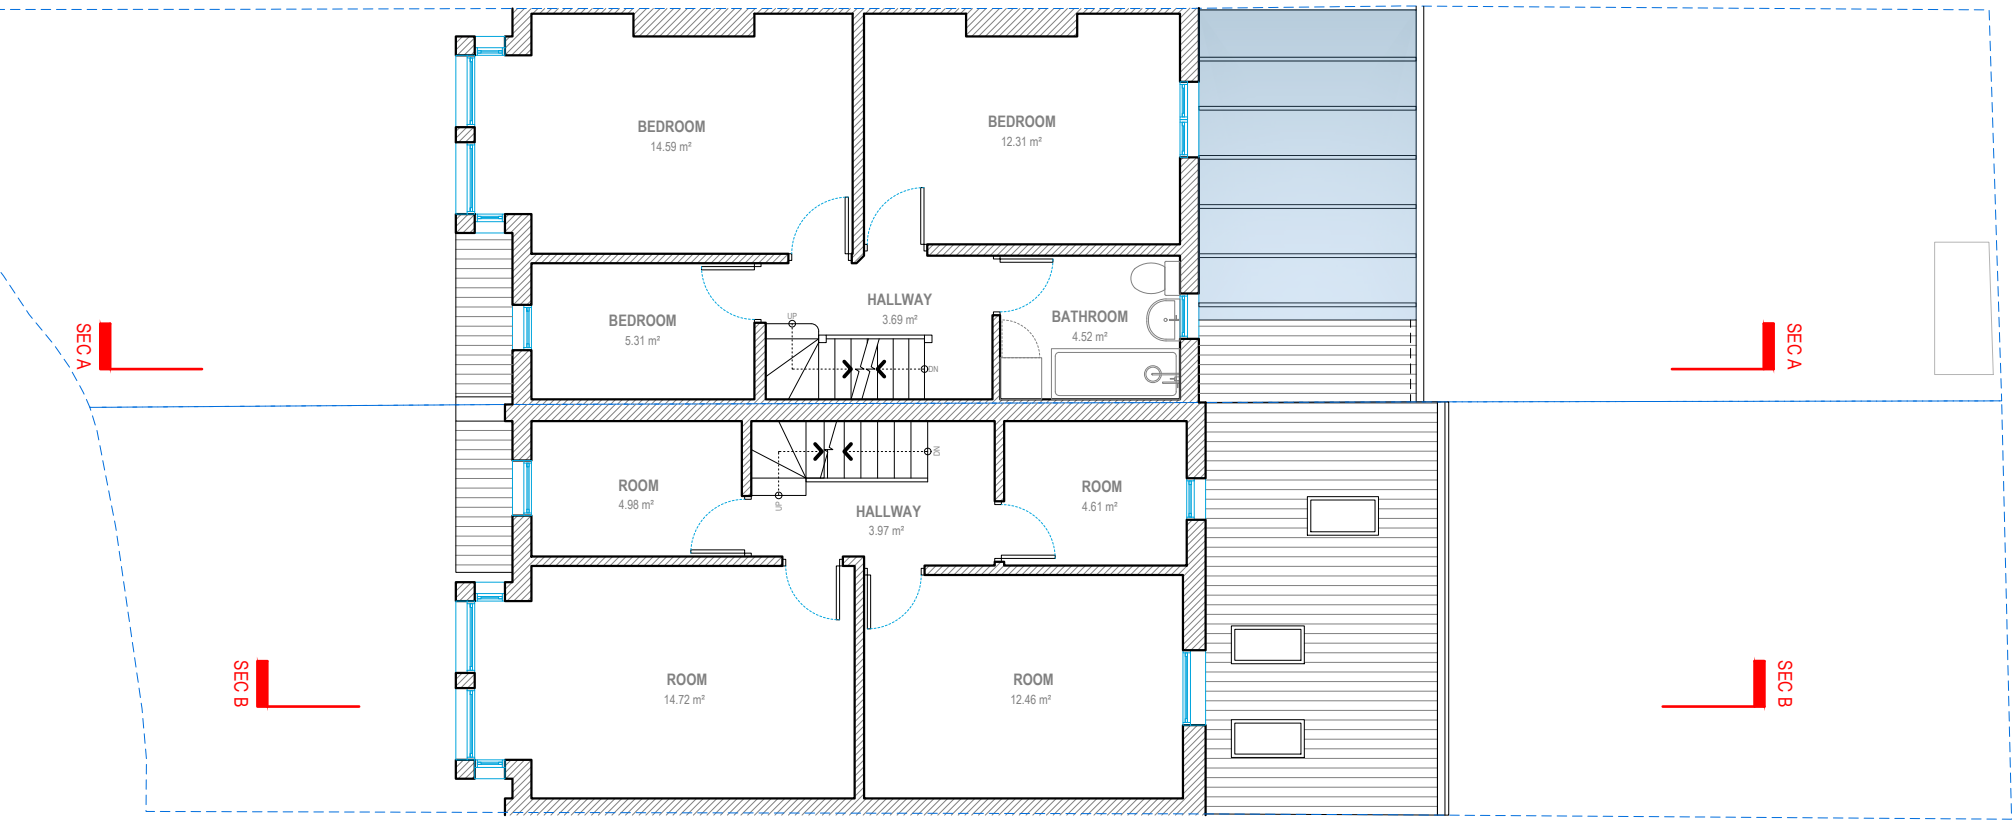

11A BARRY AVENUE
FIRST FLOOR
G.I.A. = 44.68 SQM.

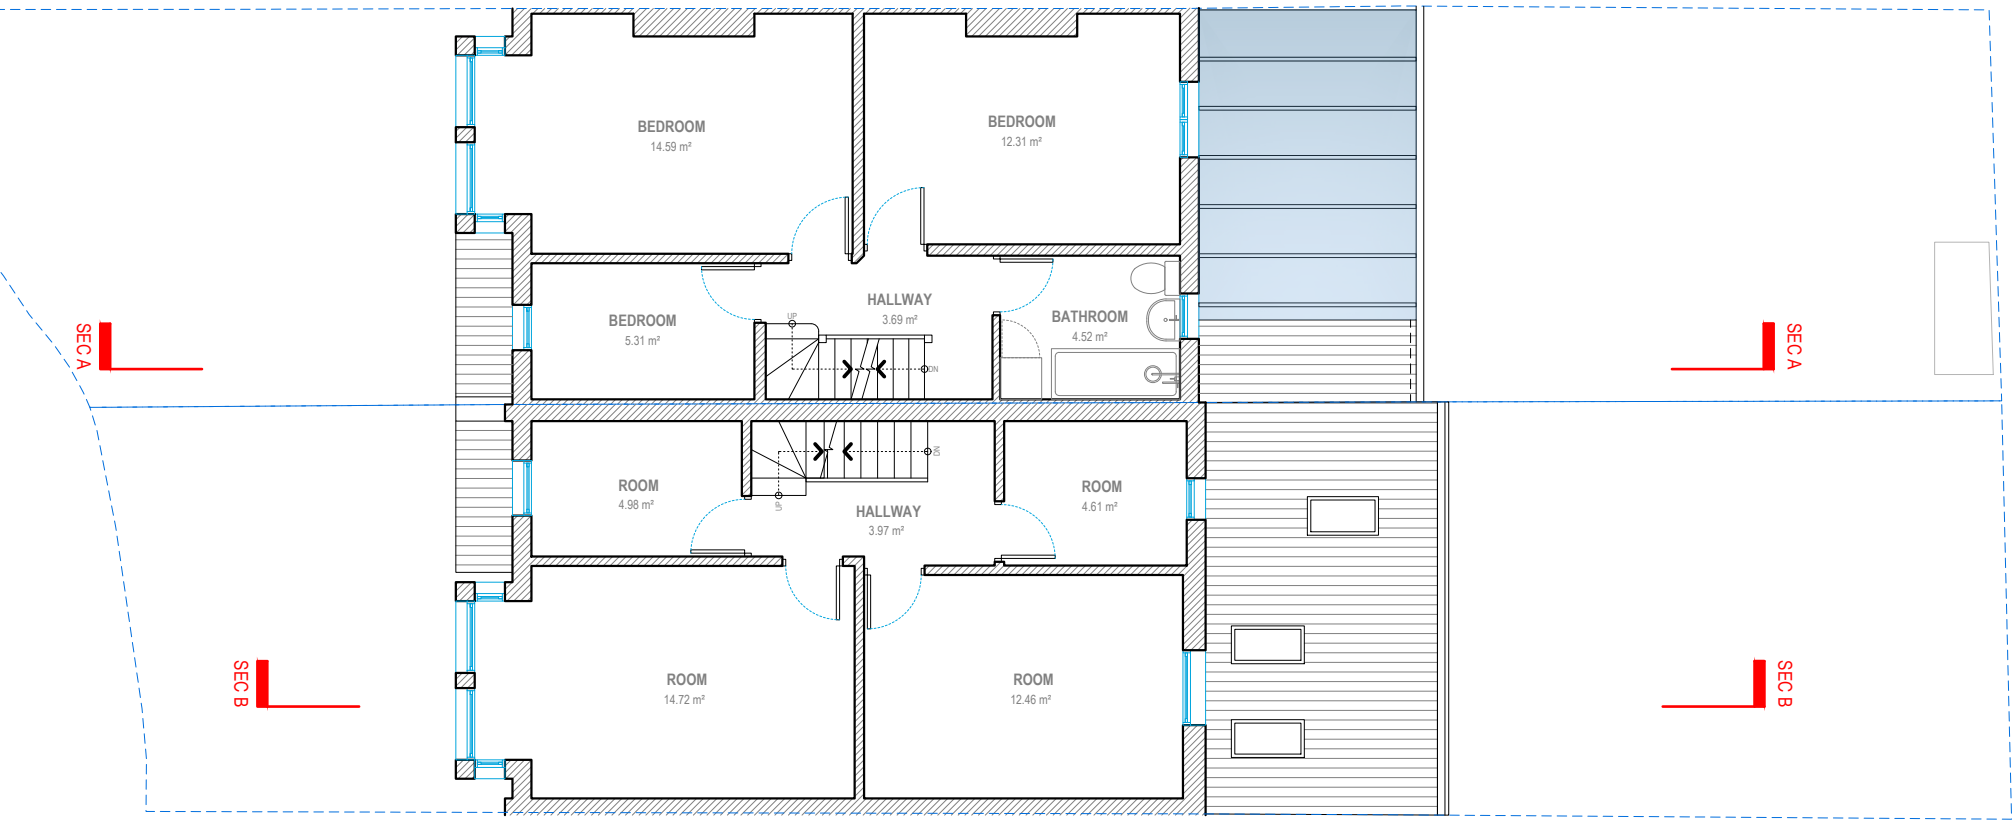


Address - Unit 4, Grosvenor Way, London E5 9ND
Phone - 020 3781 8008
E-mail - office@redwoodsprojects.co.uk
Web - www.redwoodsprojects.co.uk
Any errors on Dimensions to be reported to the Architect prior to commencement of Works.
Dimensions and areas are based on survey information.
This drawing is copyright © Redwoods Projects.
All dimensions to be checked on site Prior work.

REFERENCE: 11A - 15 BARRY AVENUE, LONDON N15 6AD, UK

TITLE: EXISTING DRAWINGS
FLOOR PLANS

PROJECT No 3927 DATE: 2026.04.29

SHEET No **E 01**

 

0 1 2 5m scale 1:100 @A3

NOTES:

DRAWN BY GB



EDITED BY JIRA

15 BARRY AVENUE
LOFT FLOOR
G.I.A. = 24.30 SQM.

11A BARRY AVENUE
SECOND FLOOR
G.I.A. = 44.83 SQM.


15 BARRY AVENUE
ROOF PLAN

11A BARRY AVENUE
LOFT FLOOR
G.I.A. = 17.40 SQM.

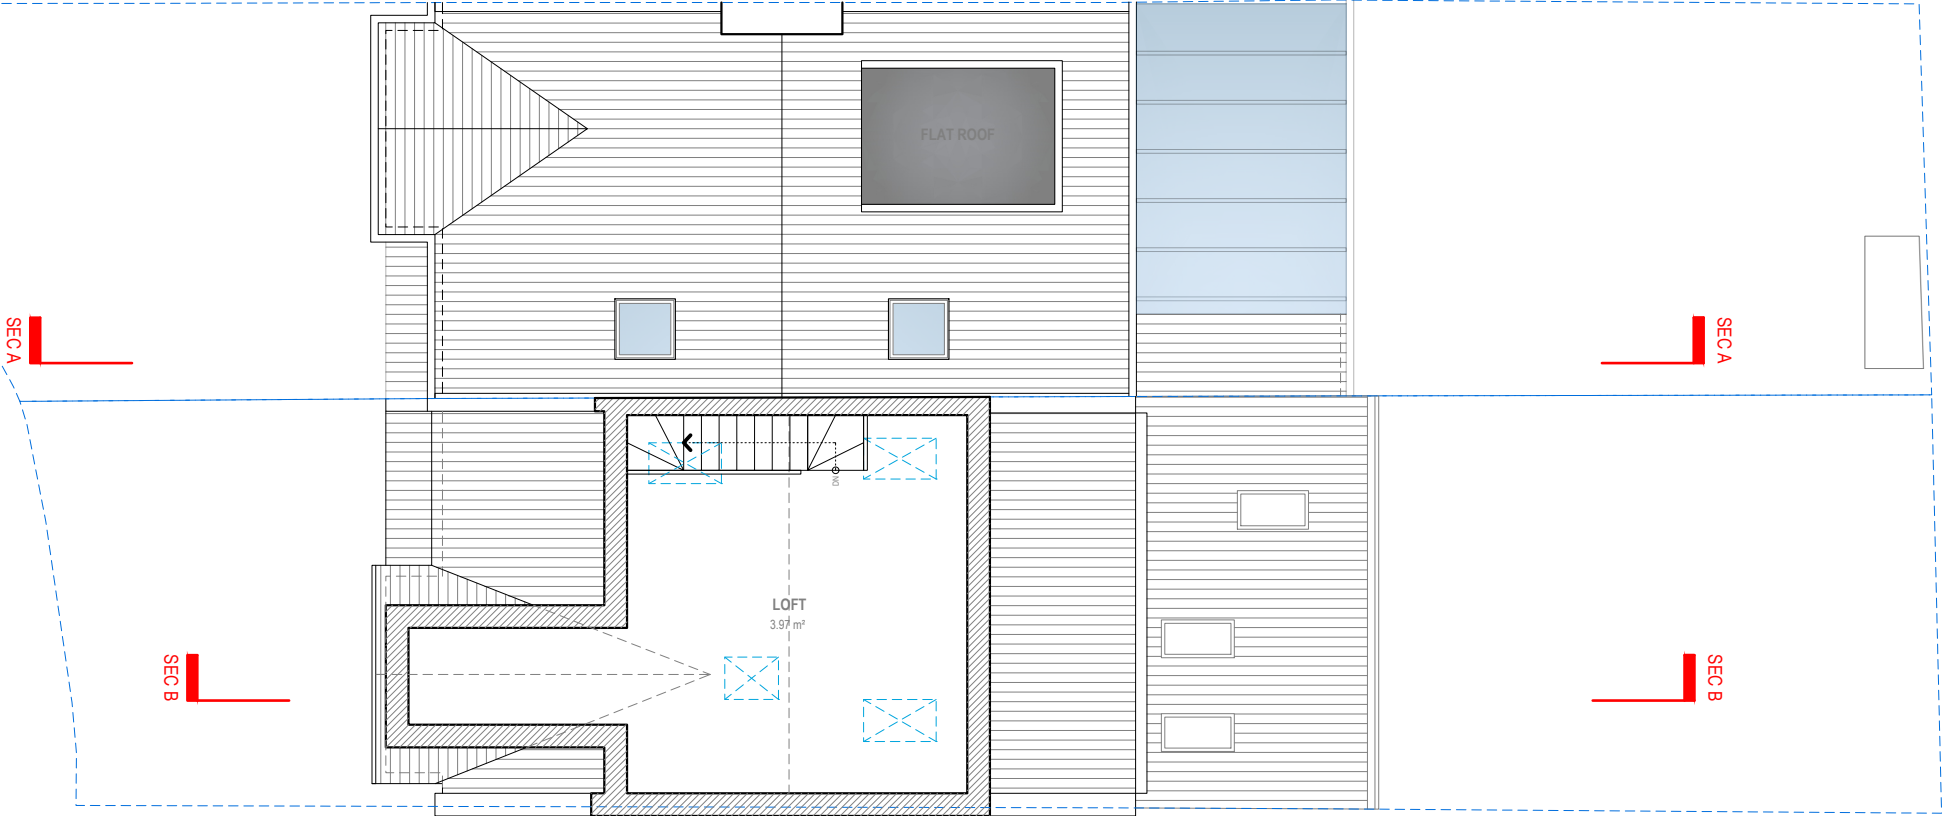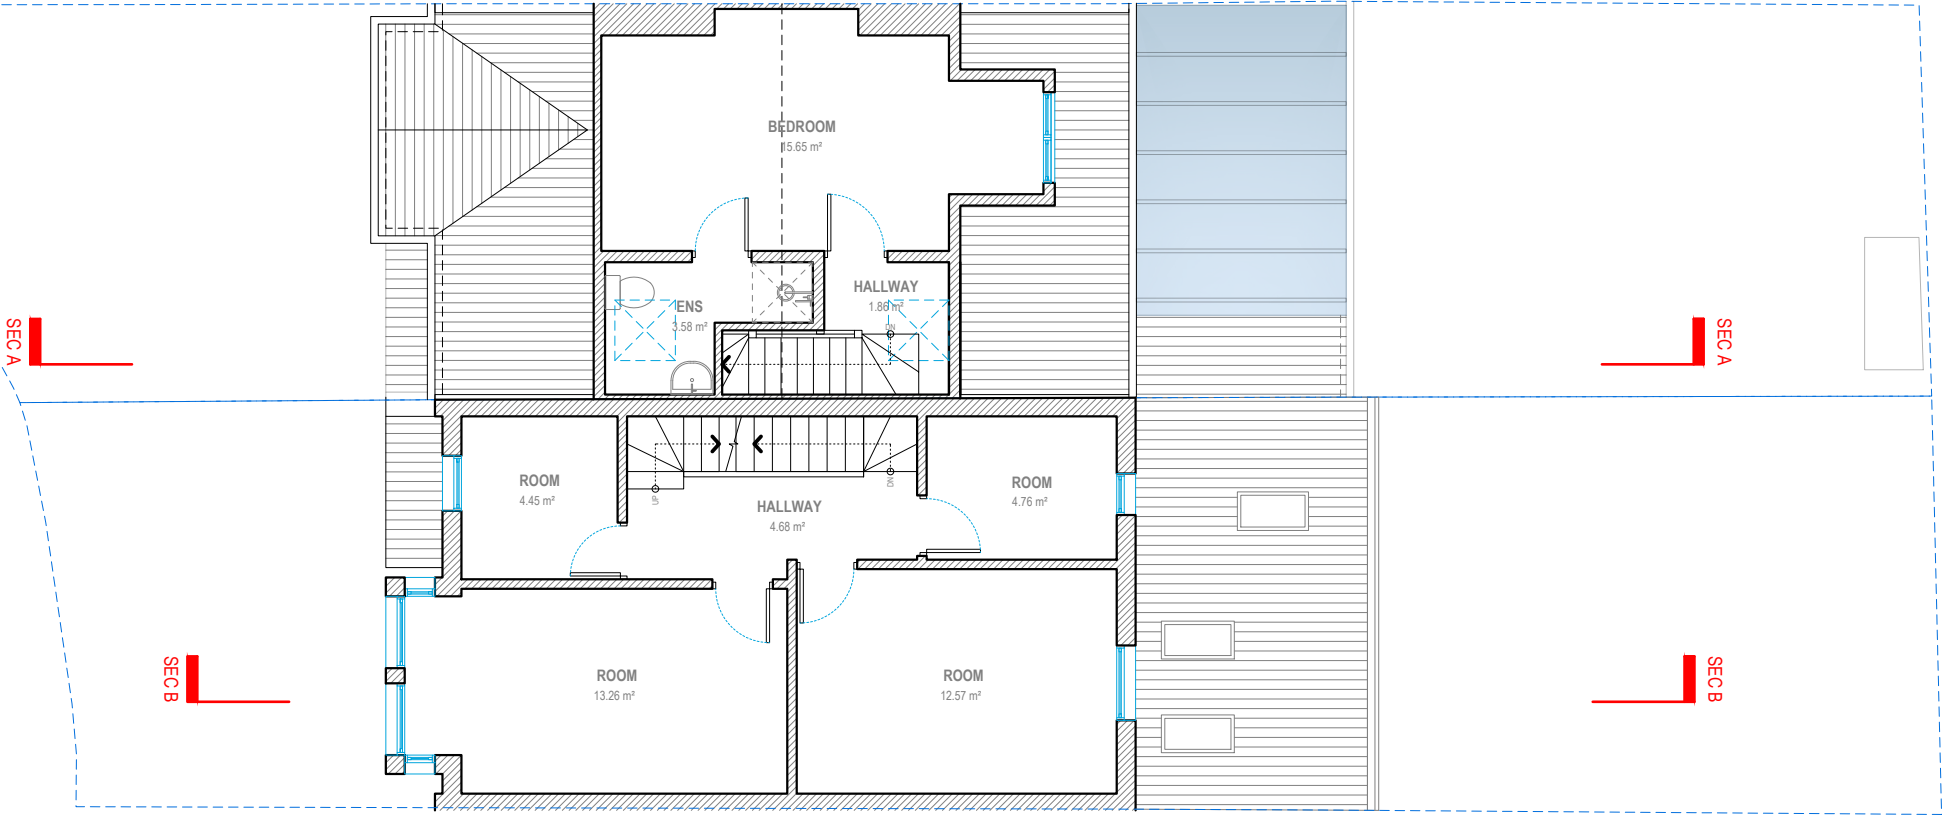

Address - Unit 4, Grosvenor Way, London E5 9ND
Phone - 020 3781 8008
E-mail - office@redwoodsprojects.co.uk
Web - www.redwoodsprojects.co.uk
Any errors on Dimensions to be reported to the Architect prior to commencement of Works.
Dimensions and areas are based on survey information.
This drawing is copyright © Redwoods Projects.
All dimensions to be checked on site Prior work.

REFERENCE: 11A - 15 BARRY AVENUE, LONDON N15 6AD, UK	
TITLE: EXISTING DRAWINGS FLOOR PLANS	
PROJECT No 3927	DATE: 2026.04.29
SHEET No E 02	

 


0 1 2 5m scale 1:100 @A3

NOTES:	
DRAWN BY GB	EDITED BY JIRA



15 BARRY AVENUE
ROOF PLAN

11A BARRY AVENUE
ROOF PLAN

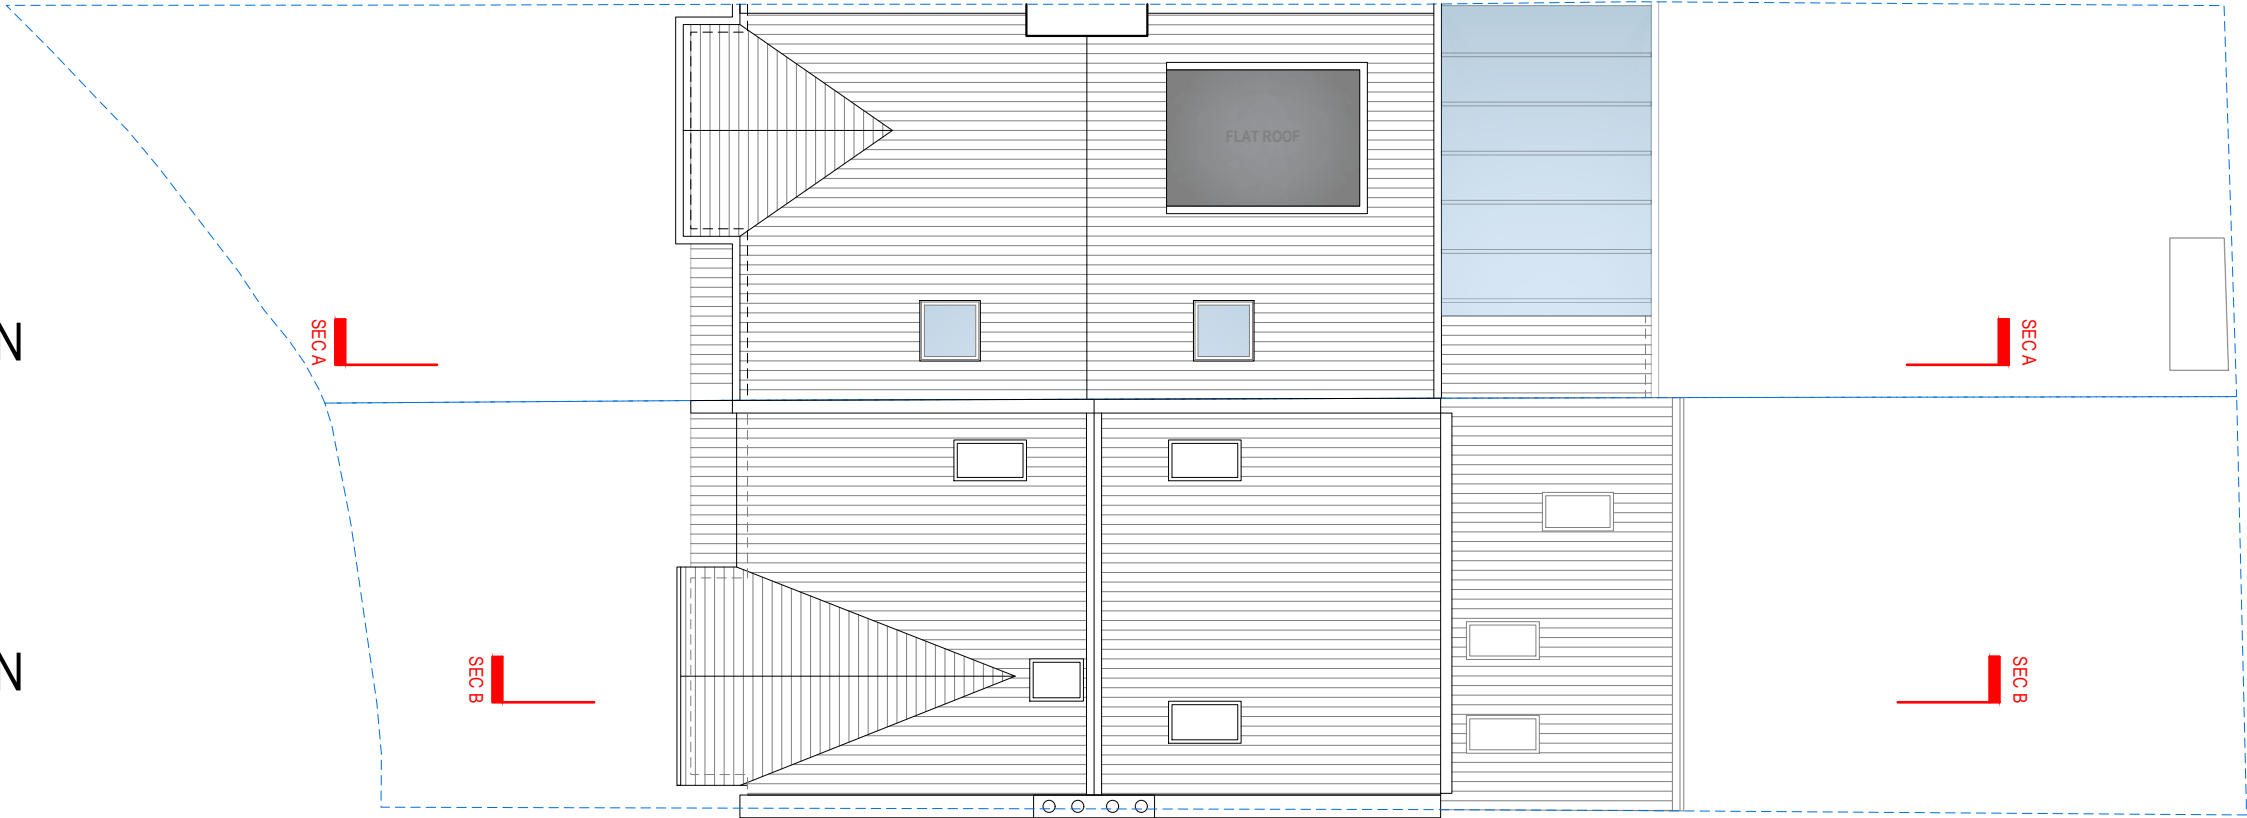


Address - Unit 4, Grosvenor Way, London E5 9ND
Phone - 020 3781 8008
E-mail - office@redwoodsprojects.co.uk
Web - www.redwoodsprojects.co.uk
Any errors on Dimensions to be reported to the Architect prior to commencement of Works.
Dimensions and areas are based on survey information.
This drawing is copyright © Redwoods Projects.
All dimensions to be checked on site Prior work.

REFERENCE: 11A - 15 BARRY AVENUE, LONDON N15 6AD, UK	
TITLE: EXISTING DRAWINGS FLOOR PLANS	
PROJECT No 3927	DATE: 2026.04.29
SHEET No E 03	

  

NOTES:	
DRAWN BY GB	EDITED BY JIRA

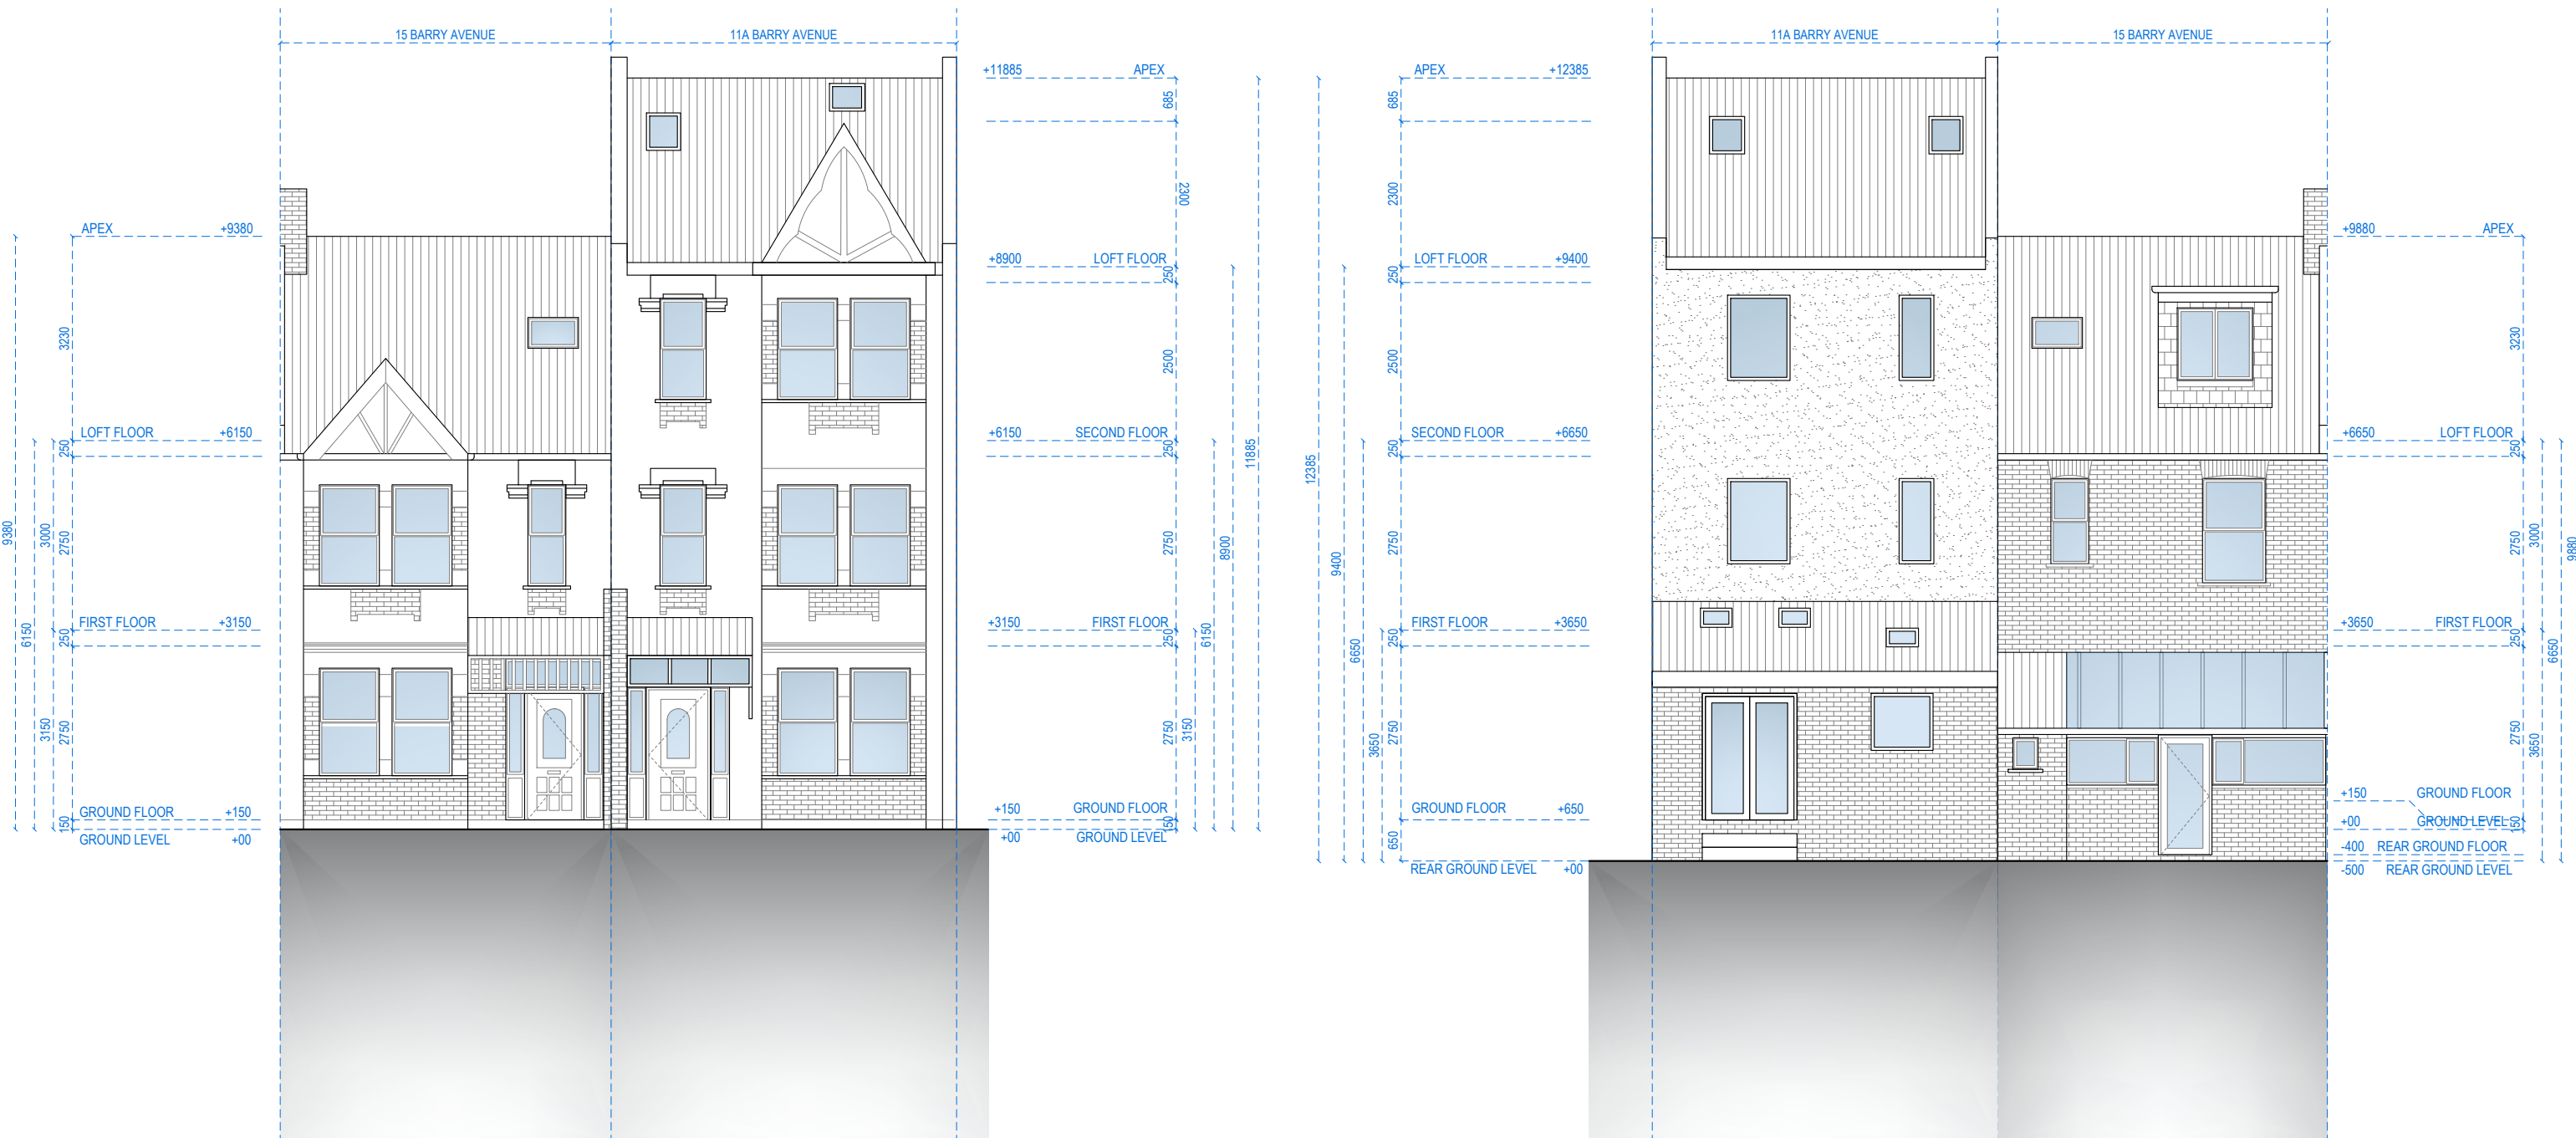

FRONT ELEVATION

REAR ELEVATION



Address - Unit 4, Grosvenor Way, London E5 9ND
Phone - 020 3781 8008
E-mail - office@redwoodsprojects.co.uk
Web - www.redwoodsprojects.co.uk

Any errors on Dimensions to be reported to the
Architect prior to commencement of Works.
Dimensions and areas are based on survey information.
This drawing is copyright © Redwoods Projects.
All dimensions to be checked on site Prior work.

REFERENCE: 11A - 15 BARRY AVENUE, LONDON N15 6AD, UK

TITLE: EXISTING DRAWINGS
ELEVATIONS

PROJECT No 3927 DATE: 2026.04.29


SHEET No E 04

0 1 2 scale 5m 1:100 @A3

NOTES:

DRAWN BY GB

EDITED BY JIRA

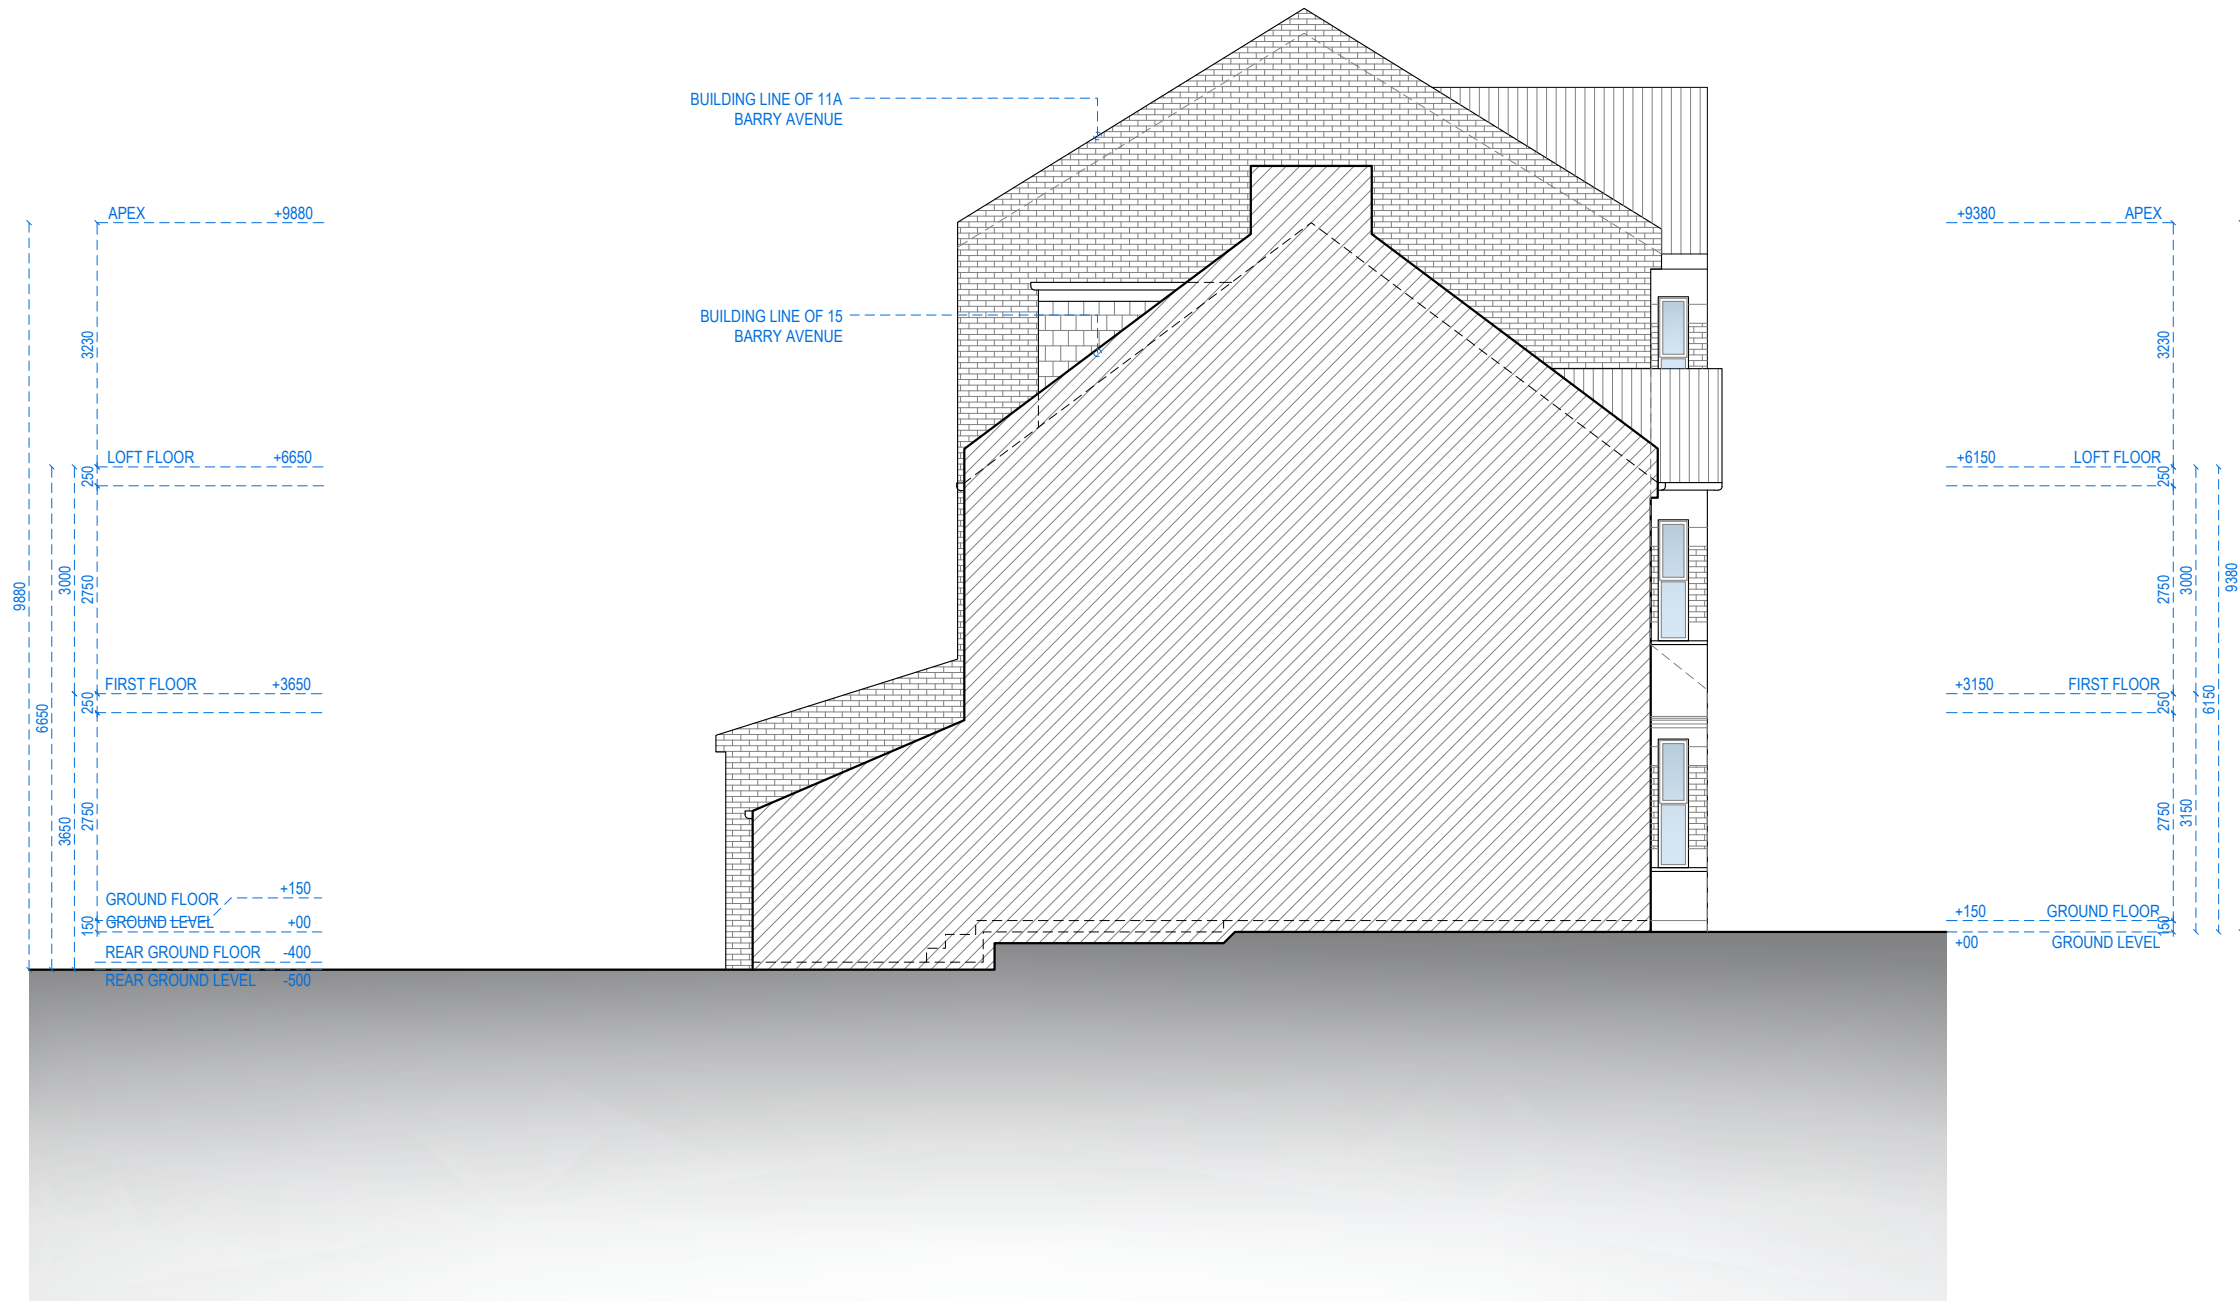

LEFT SIDE ELEVATION



Address - Unit 4, Grosvenor Way, London E5 9ND
Phone - 020 3781 8008
E-mail - office@redwoodsprojects.co.uk
Web - www.redwoodsprojects.co.uk

Any errors on Dimensions to be reported to the Architect prior to commencement of Works.
Dimensions and areas are based on survey information.
This drawing is copyright © Redwoods Projects.
All dimensions to be checked on site Prior work.

REFERENCE: 11A - 15 BARRY AVENUE, LONDON N15 6AD, UK

TITLE: EXISTING DRAWINGS
ELEVATIONS

PROJECT No 3927 DATE: 2026.04.29


SHEET No E 06

0 1 2 5m scale 1:100 @A3

NOTES:

DRAWN BY GB

EDITED BY JIRA

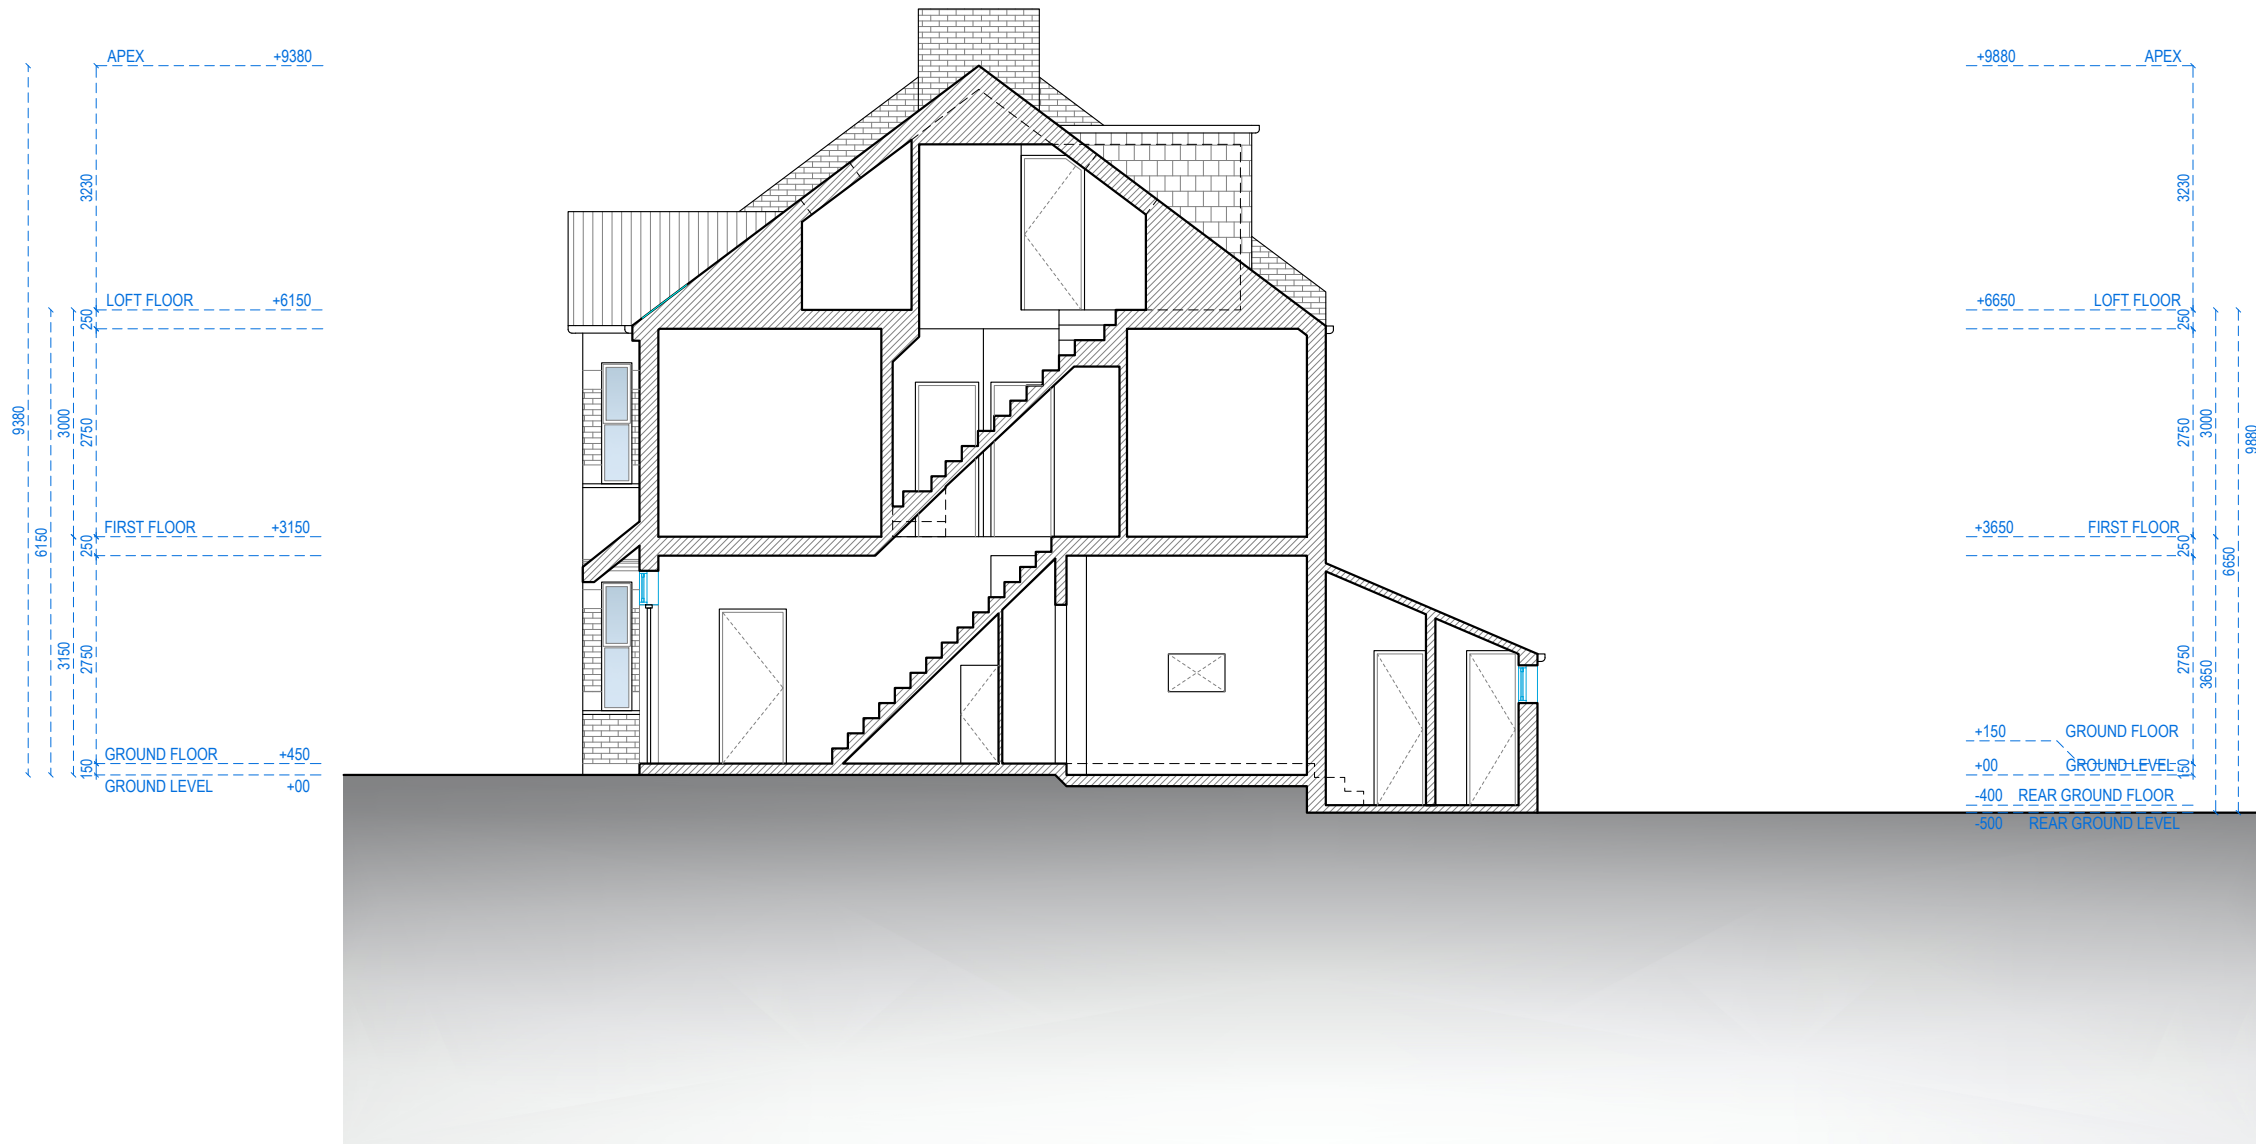

SECTION A-A



Address - Unit 4, Grosvenor Way, London E5 9ND
Phone - 020 3781 8008
E-mail - office@redwoodsprojects.co.uk
Web - www.redwoodsprojects.co.uk

Any errors on Dimensions to be reported to the
Architect prior to commencement of Works.
Dimensions and areas are based on survey information.
This drawing is copyright © Redwoods Projects.
All dimensions to be checked on site Prior work.

REFERENCE: 11A - 15 BARRY AVENUE, LONDON N15 6AD, UK

TITLE: EXISTING DRAWINGS
SECTION

PROJECT No 3927 DATE: 2026.04.29


SHEET No E 07

0 1 2 5m scale 1:100 @A3

NOTES:

DRAWN BY GB

EDITED BY JIRA

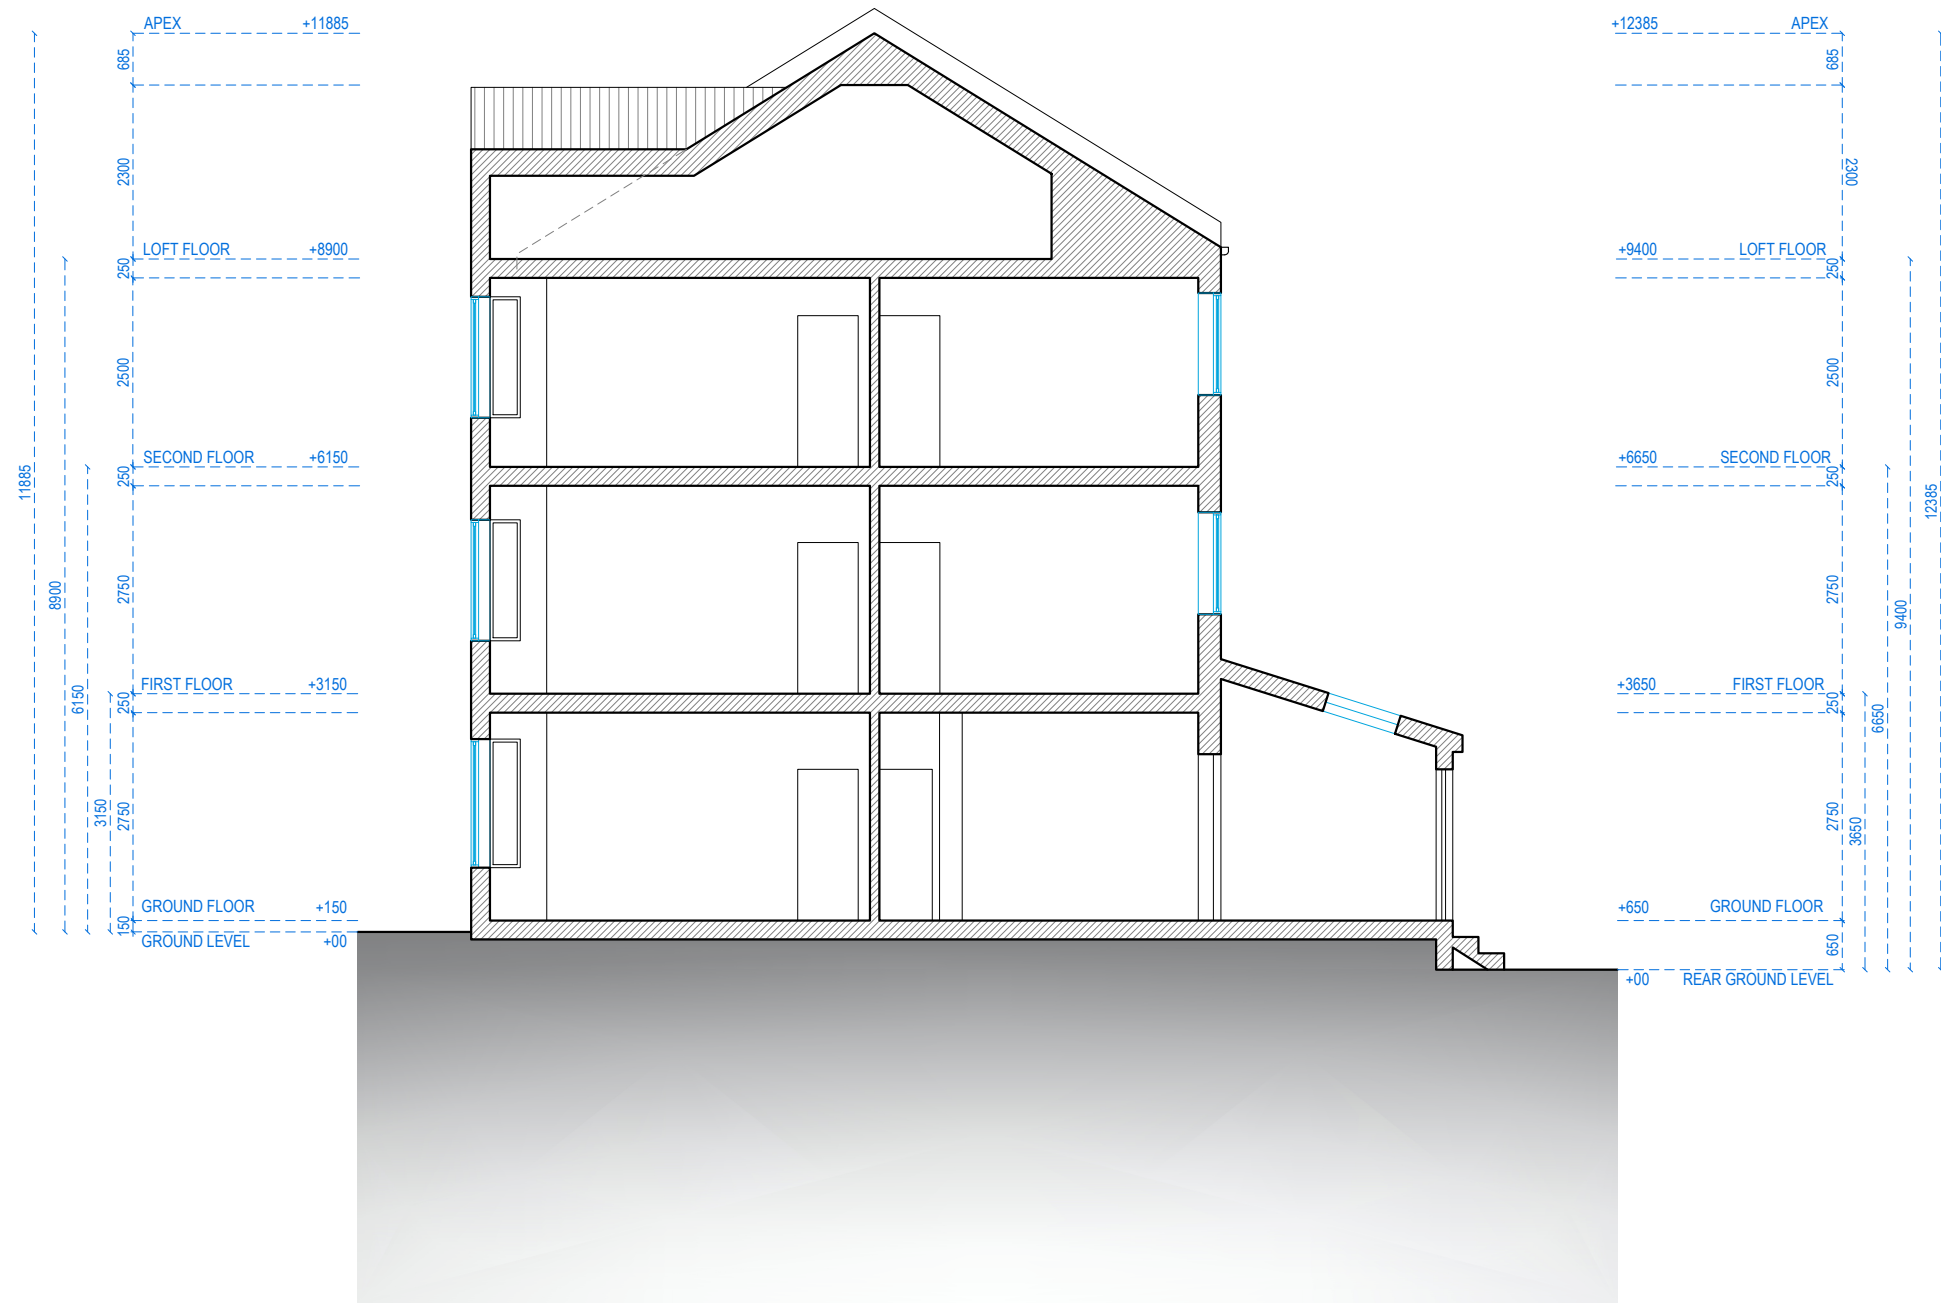

SECTION B-B



Address - Unit 4, Grosvenor Way, London E5 9ND
Phone - 020 3781 8008
E-mail - office@redwoodsprojects.co.uk
Web - www.redwoodsprojects.co.uk

Any errors on Dimensions to be reported to the
Architect prior to commencement of Works.
Dimensions and areas are based on survey information.
This drawing is copyright © Redwoods Projects.
All dimensions to be checked on site Prior work.

REFERENCE: 11A - 15 BARRY AVENUE, LONDON N15 6AD, UK

TITLE: EXISTING DRAWINGS
SECTION

PROJECT No 3927 DATE: 2026.04.29

SHEET No E 08

0 1 2 5m scale 1:100 @A3


NOTES:

DRAWN BY GB

EDITED BY JIRA


15 BARRY AVENUE
GROUND FLOOR
G.I.A. = 60.56 SQM.

11A BARRY AVENUE
GROUND FLOOR
G.I.A. = 60.20 SQM.

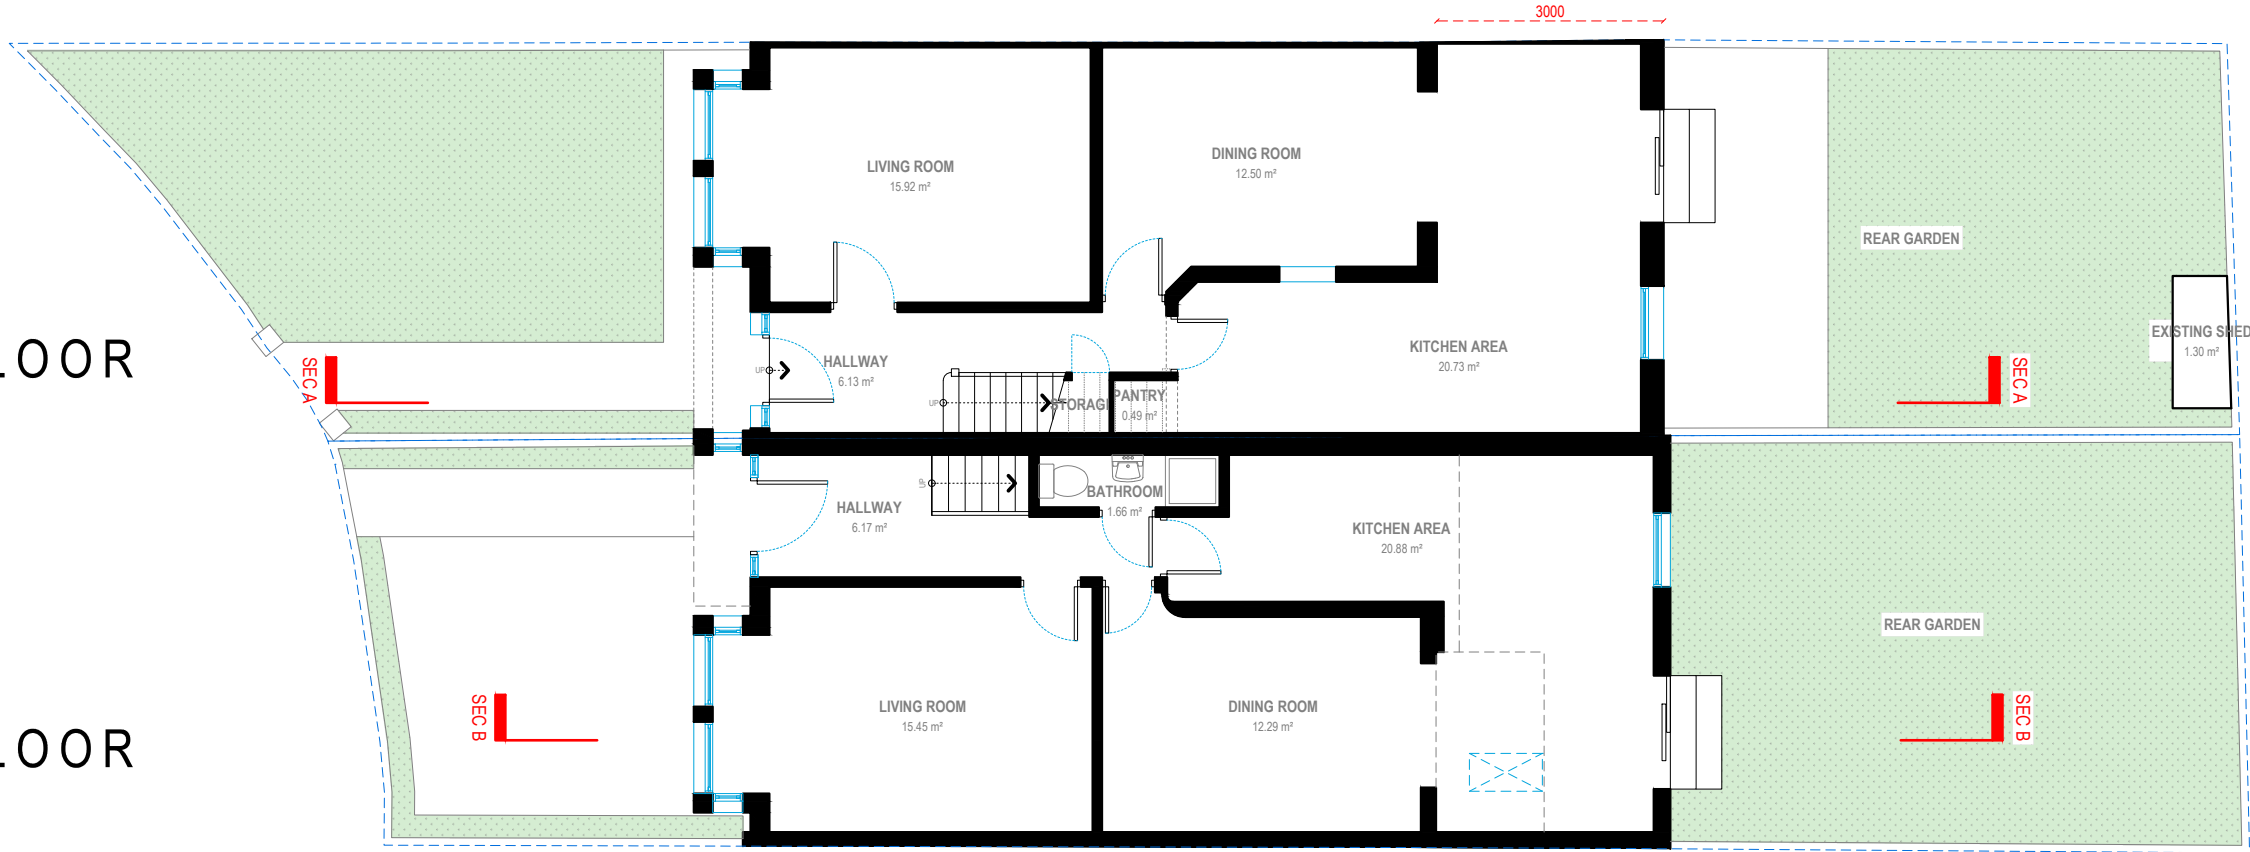

Address - Unit 4, Grosvenor Way, London E5 9ND
Phone - 020 3781 8008
E-mail - office@redwoodsprojects.co.uk
Web - www.redwoodsprojects.co.uk
Any errors on Dimensions to be reported to the Architect prior to commencement of Works.
Dimensions and areas are based on survey information.
This drawing is copyright © Redwoods Projects.
All dimensions to be checked on site Prior work.

REFERENCE: 11A - 15 BARRY AVENUE, LONDON N15 6AD, UK	
TITLE: PROPOSED DRAWINGS FLOOR PLANS	
PROJECT No 3927	DATE: 2026.04.29
SHEET No P 01	

 


0 1 2 5m scale 1:100 @A3

NOTES:	
DRAWN BY GB	EDITED BY JIRA

15 BARRY AVENUE
FIRST FLOOR
G.I.A. = 52.87 SQM.


11A BARRY AVENUE
FIRST FLOOR
G.I.A. = 52.19 SQM.

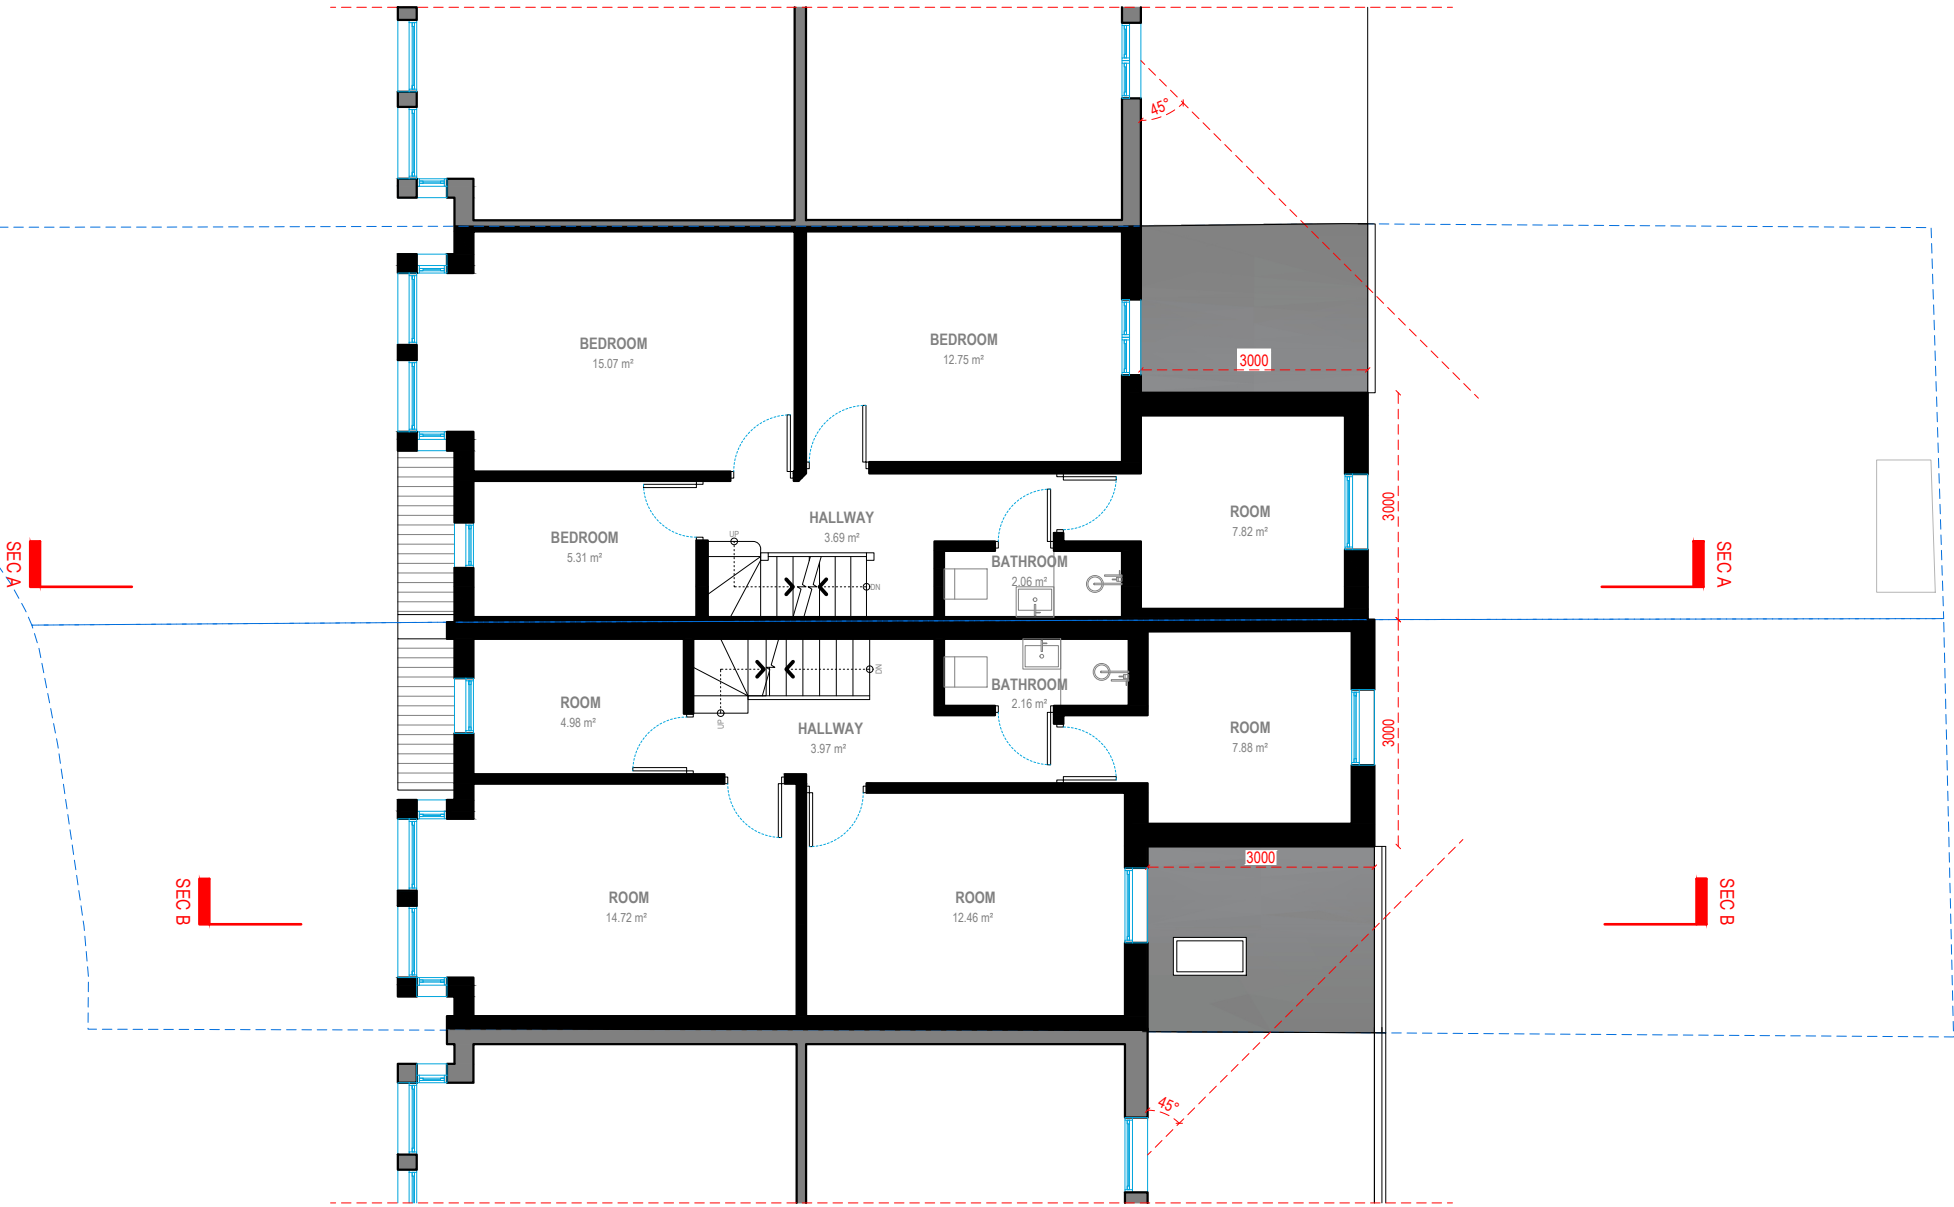

Address - Unit 4, Grosvenor Way, London E5 9ND
Phone - 020 3781 8008
E-mail - office@redwoodsprojects.co.uk
Web - www.redwoodsprojects.co.uk

Any errors on Dimensions to be reported to the Architect prior to commencement of Works.
Dimensions and areas are based on survey information.
This drawing is copyright © Redwoods Projects.
All dimensions to be checked on site Prior work.

REFERENCE: 11A - 15 BARRY AVENUE, LONDON N15 6AD, UK	
TITLE: PROPOSED DRAWINGS FLOOR PLANS	
PROJECT No 3927	DATE: 2026.04.29
SHEET No P 02	

 

0 1 2 5m scale 1:100 @A3

NOTES:	
DRAWN BY GB	EDITED BY JIRA

15 BARRY AVENUE
LOFT FLOOR
G.I.A. = 25.21 SQM.

11A BARRY AVENUE
SECOND FLOOR
G.I.A. = 44.83 SQM.



Address - Unit 4, Grosvenor Way, London E5 9ND
Phone - 020 3781 8008
E-mail - office@redwoodsprojects.co.uk
Web - www.redwoodsprojects.co.uk


Any errors on Dimensions to be reported to the Architect prior to commencement of Works.
Dimensions and areas are based on survey information.
This drawing is copyright © Redwoods Projects.
All dimensions to be checked on site Prior work.

REFERENCE: 11A - 15 BARRY AVENUE, LONDON N15 6AD, UK

TITLE: PROPOSED DRAWINGS
FLOOR PLANS

PROJECT No 3927 DATE: 2026.04.29

SHEET No **P 03**

 

0 1 2 5m scale 1:100 @A3


NOTES:

DRAWN BY GB

EDITED BY JIRA


15 BARRY AVENUE
ROOF PLAN

11A BARRY AVENUE
LOFT FLOOR
G.I.A. = 17.40 SQM.

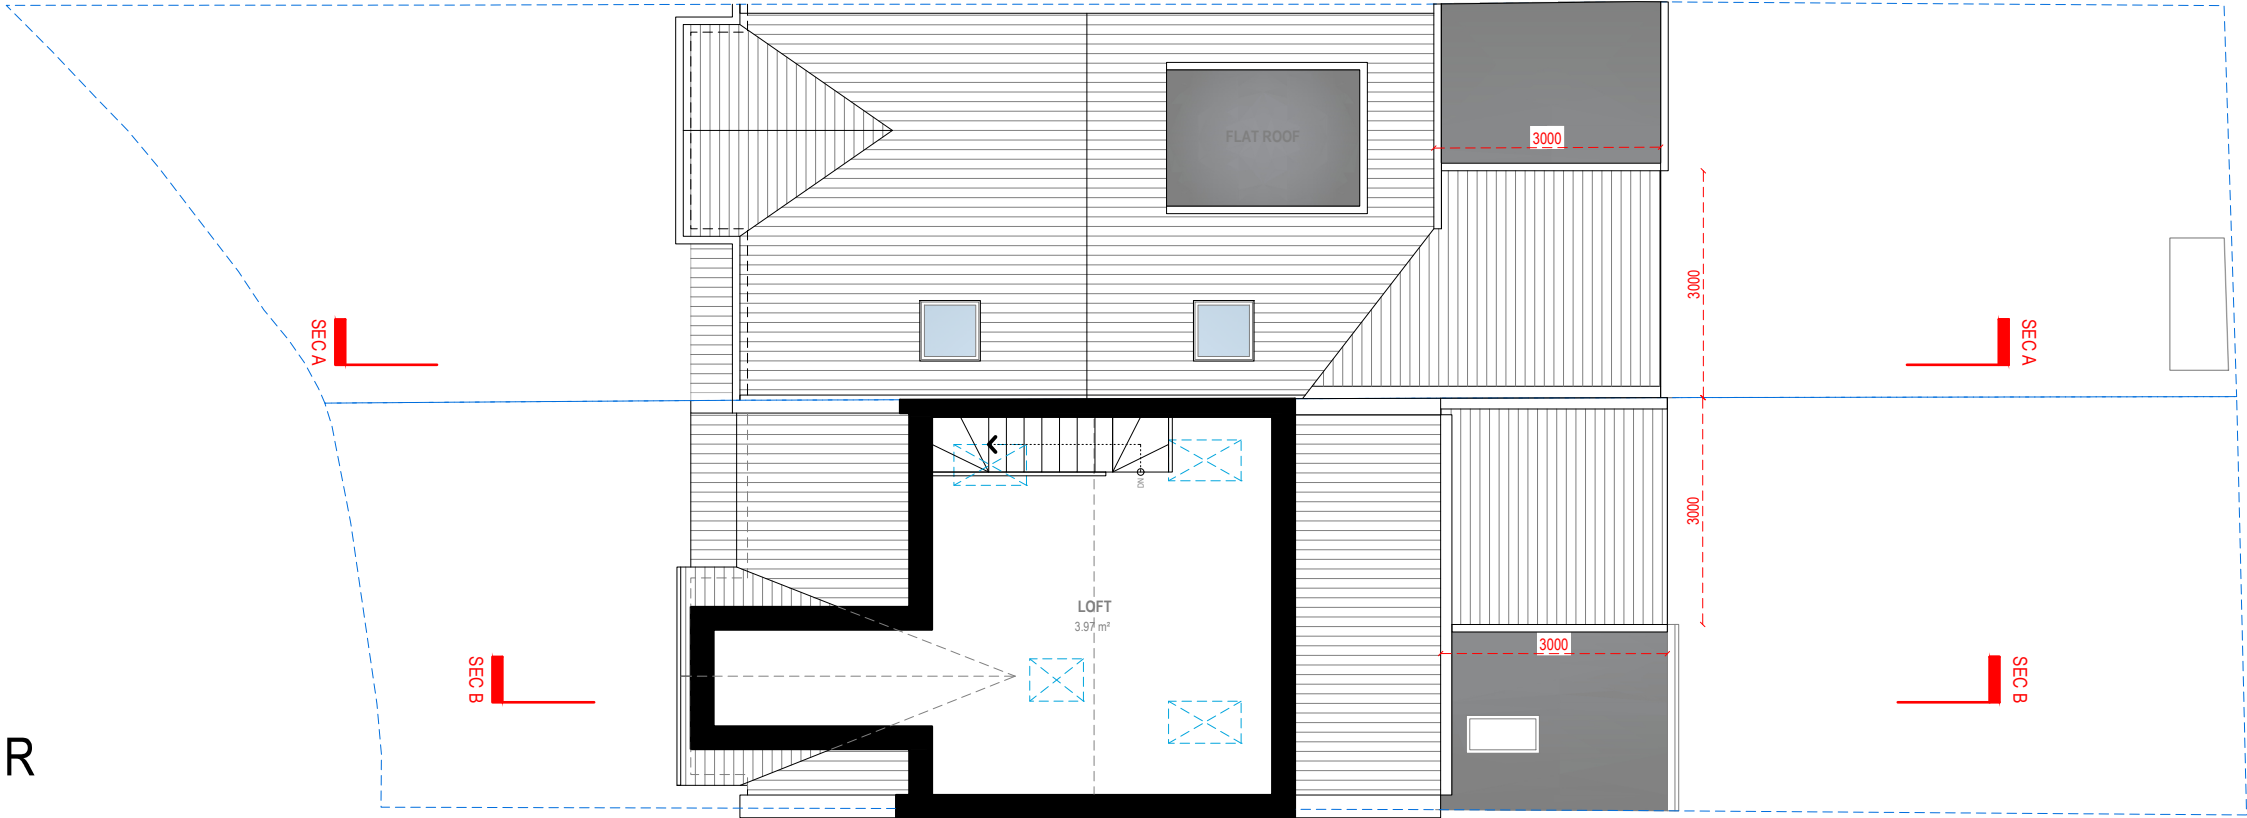

Address - Unit 4, Grosvenor Way, London E5 9ND
Phone - 020 3781 8008
E-mail - office@redwoodsprojects.co.uk
Web - www.redwoodsprojects.co.uk
Any errors on Dimensions to be reported to the Architect prior to commencement of Works.
Dimensions and areas are based on survey information.
This drawing is copyright © Redwoods Projects.
All dimensions to be checked on site Prior work.

REFERENCE: 11A - 15 BARRY AVENUE, LONDON N15 6AD, UK	
TITLE: PROPOSED DRAWINGS FLOOR PLANS	
PROJECT No 3927	DATE: 2026.04.29
SHEET No P 04	

 


0 1 2 5m scale 1:100 @A3

NOTES:	
DRAWN BY GB	EDITED BY JIRA



15 BARRY AVENUE
ROOF PLAN

11A BARRY AVENUE
ROOF PLAN

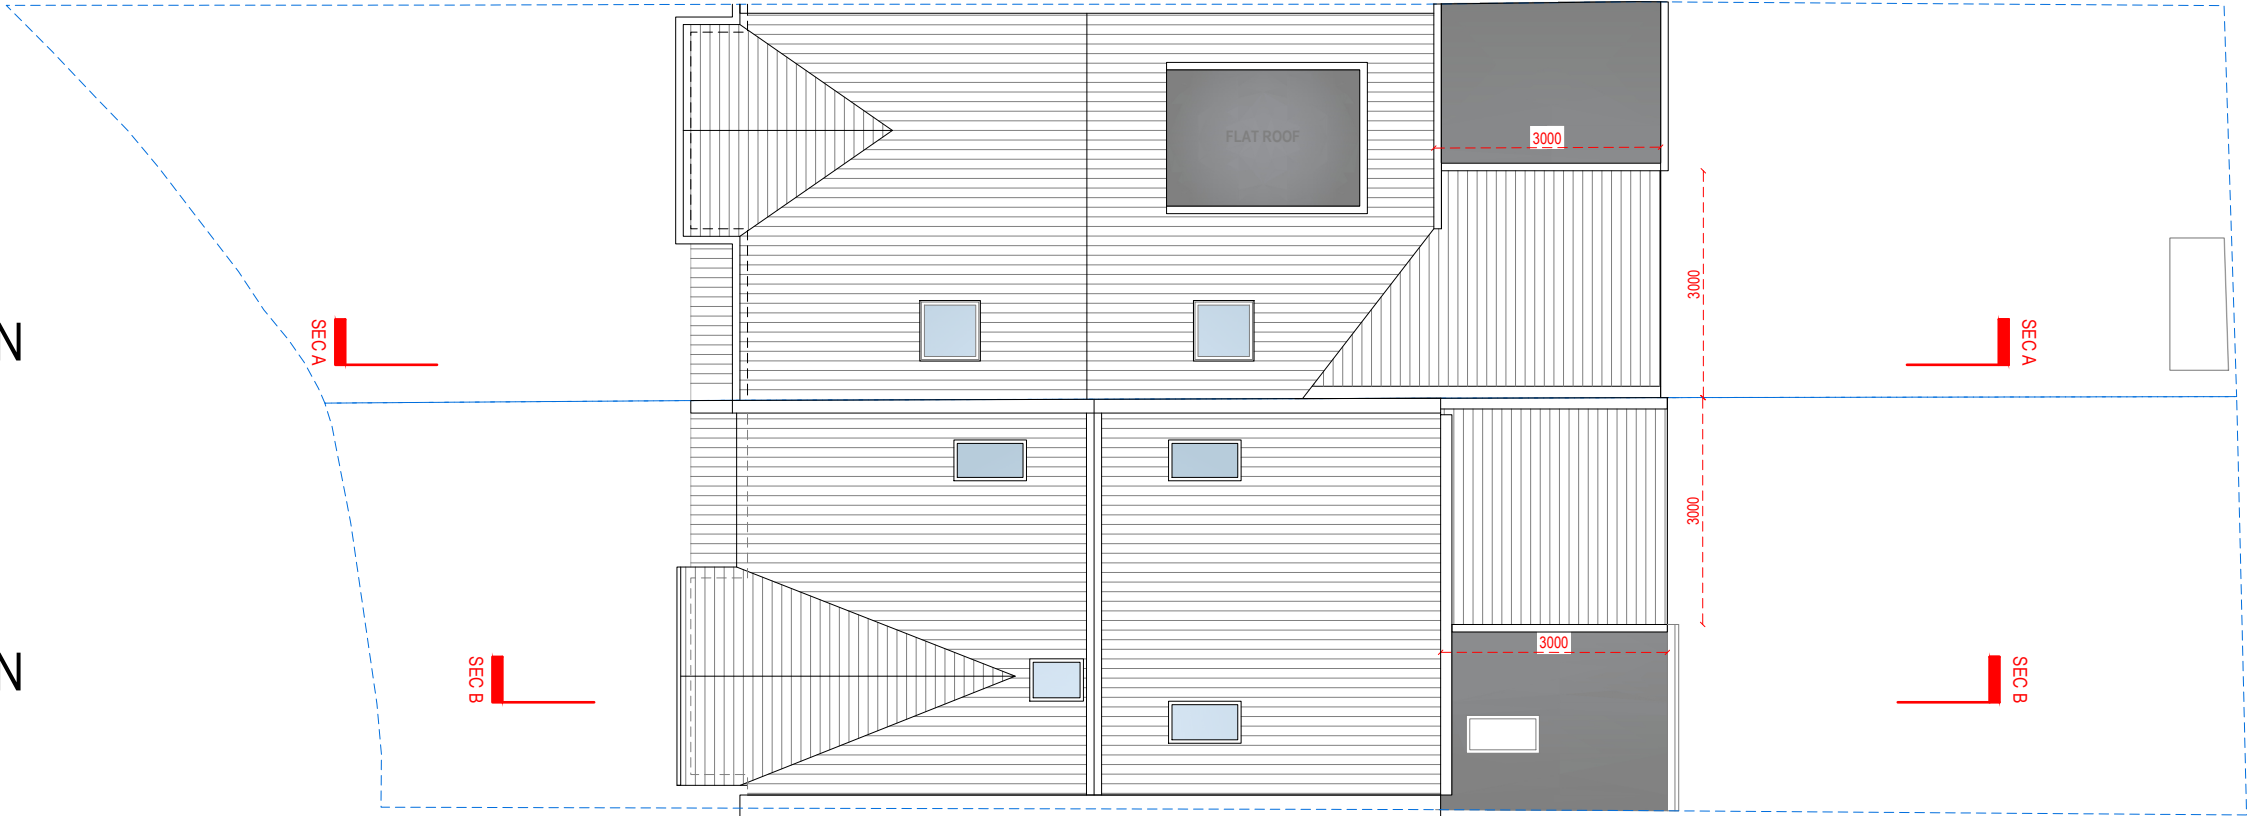


Address - Unit 4, Grosvenor Way, London E5 9ND
Phone - 020 3781 8008
E-mail - office@redwoodsprojects.co.uk
Web - www.redwoodsprojects.co.uk
Any errors on Dimensions to be reported to the Architect prior to commencement of Works.
Dimensions and areas are based on survey information.
This drawing is copyright © Redwoods Projects.
All dimensions to be checked on site Prior work.

REFERENCE: 11A - 15 BARRY AVENUE, LONDON N15 6AD, UK	
TITLE: PROPOSED DRAWINGS FLOOR PLANS	
PROJECT No 3927	DATE: 2026.04.29
SHEET No P 05	

  

NOTES:	
DRAWN BY GB	EDITED BY JIRA

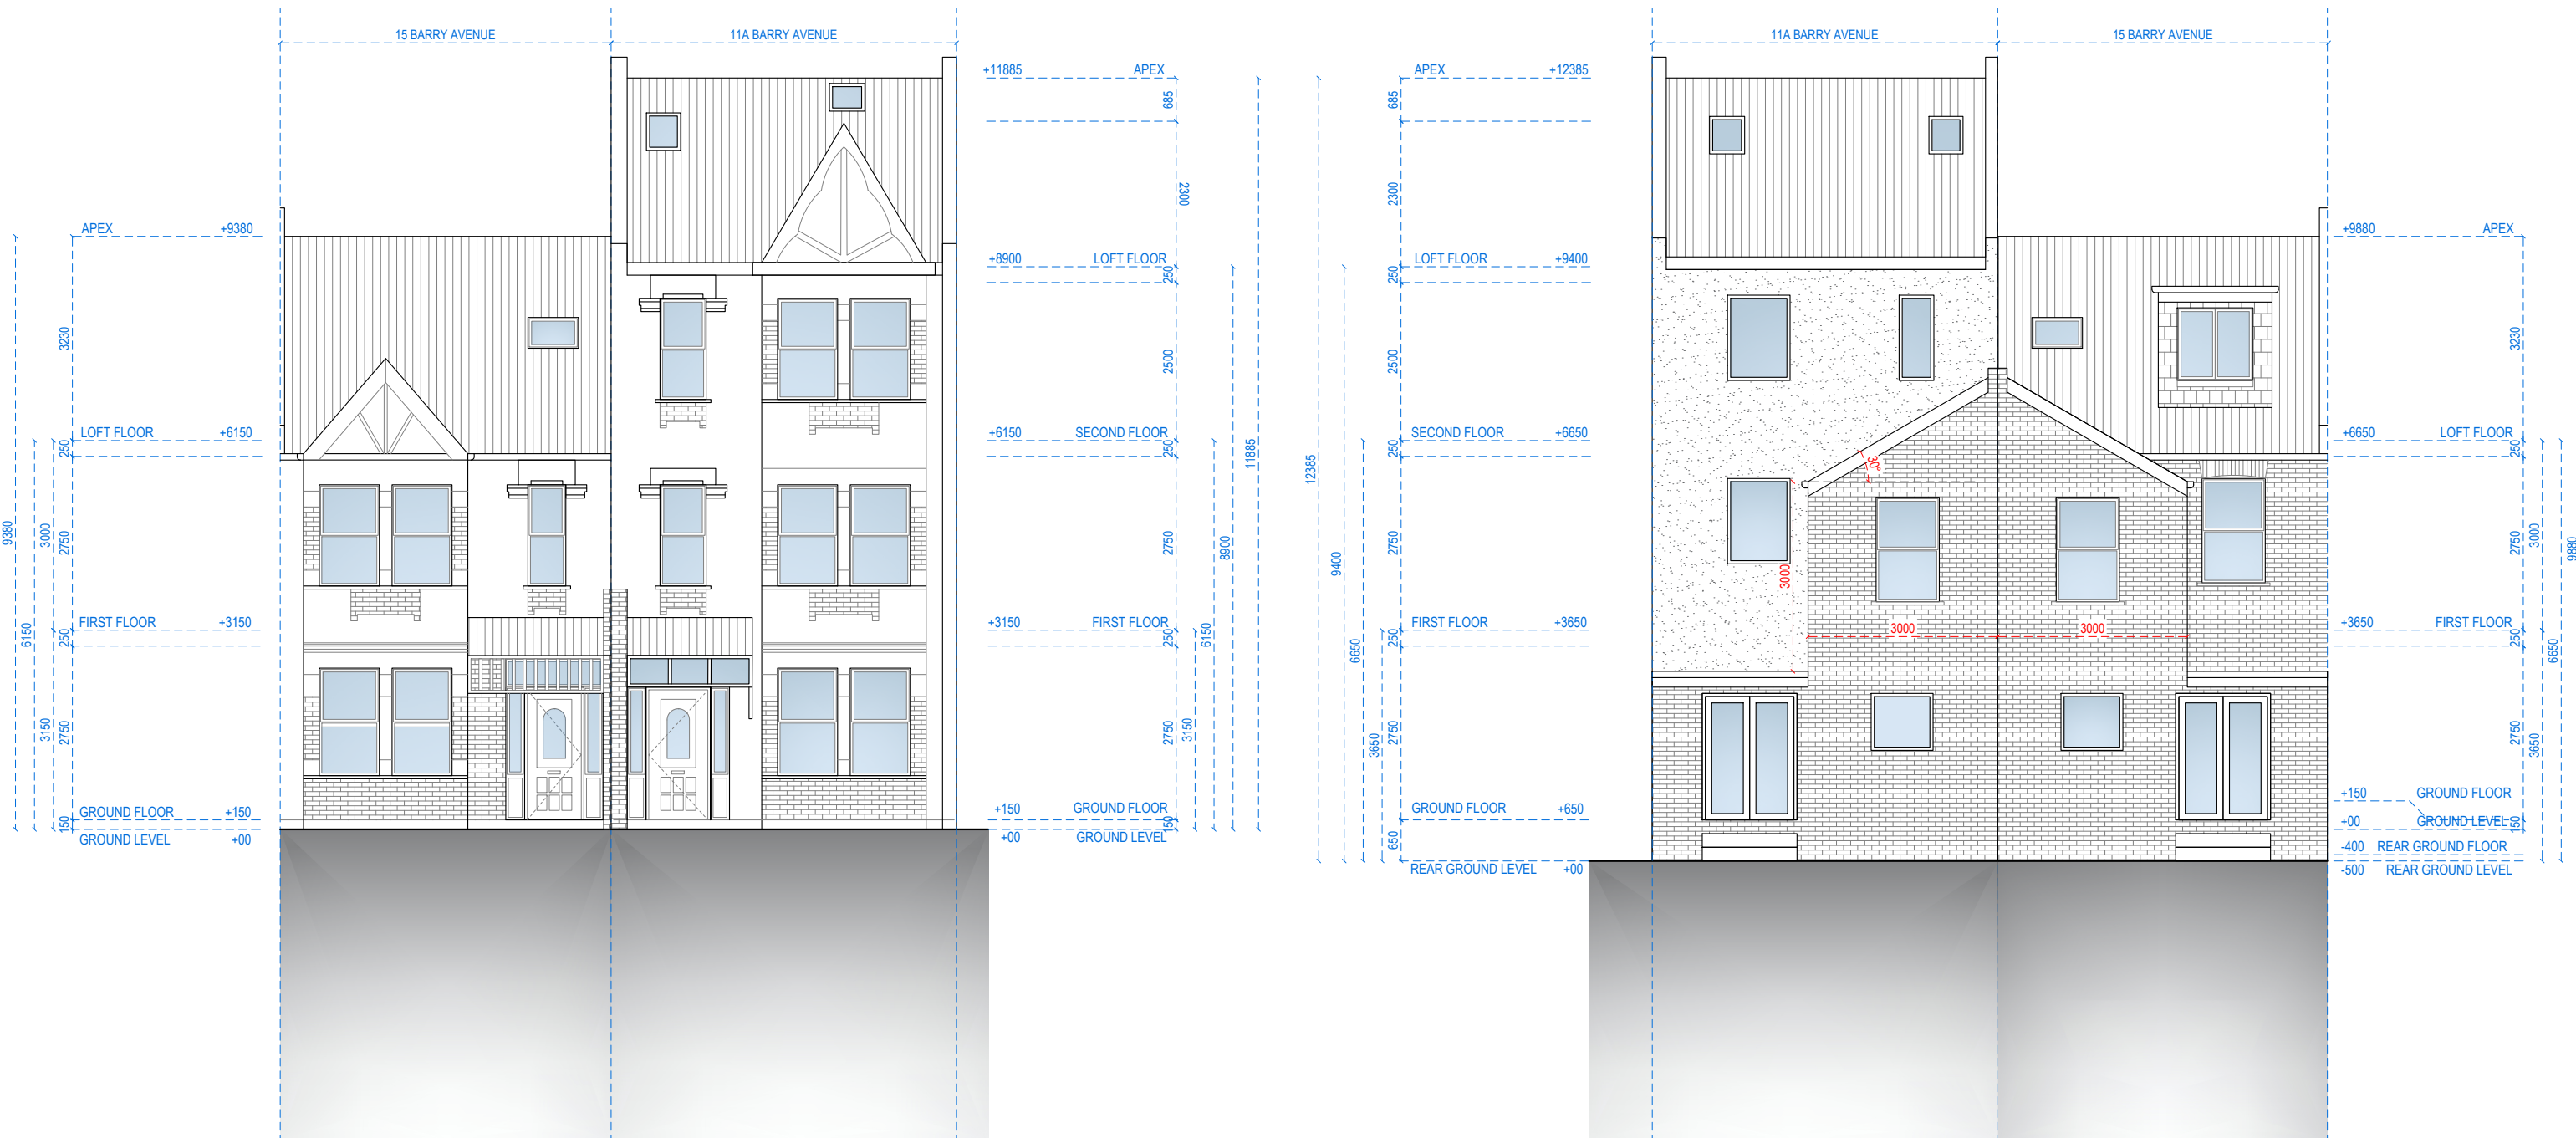

FRONT ELEVATION

REAR ELEVATION



Address - Unit 4, Grosvenor Way, London E5 9ND
Phone - 020 3781 8008
E-mail - office@redwoodsprojects.co.uk
Web - www.redwoodsprojects.co.uk

Any errors on Dimensions to be reported to the Architect prior to commencement of Works.
Dimensions and areas are based on survey information.
This drawing is copyright © Redwoods Projects.
All dimensions to be checked on site Prior work.

REFERENCE: 11A - 15 BARRY AVENUE, LONDON N15 6AD, UK

TITLE: PROPOSED DRAWINGS
ELEVATIONS

PROJECT No 3927 DATE: 2026.04.29


SHEET No P 06

0 1 2 scale 5m 1:100 @A3

NOTES:

DRAWN BY GB

EDITED BY JIRA

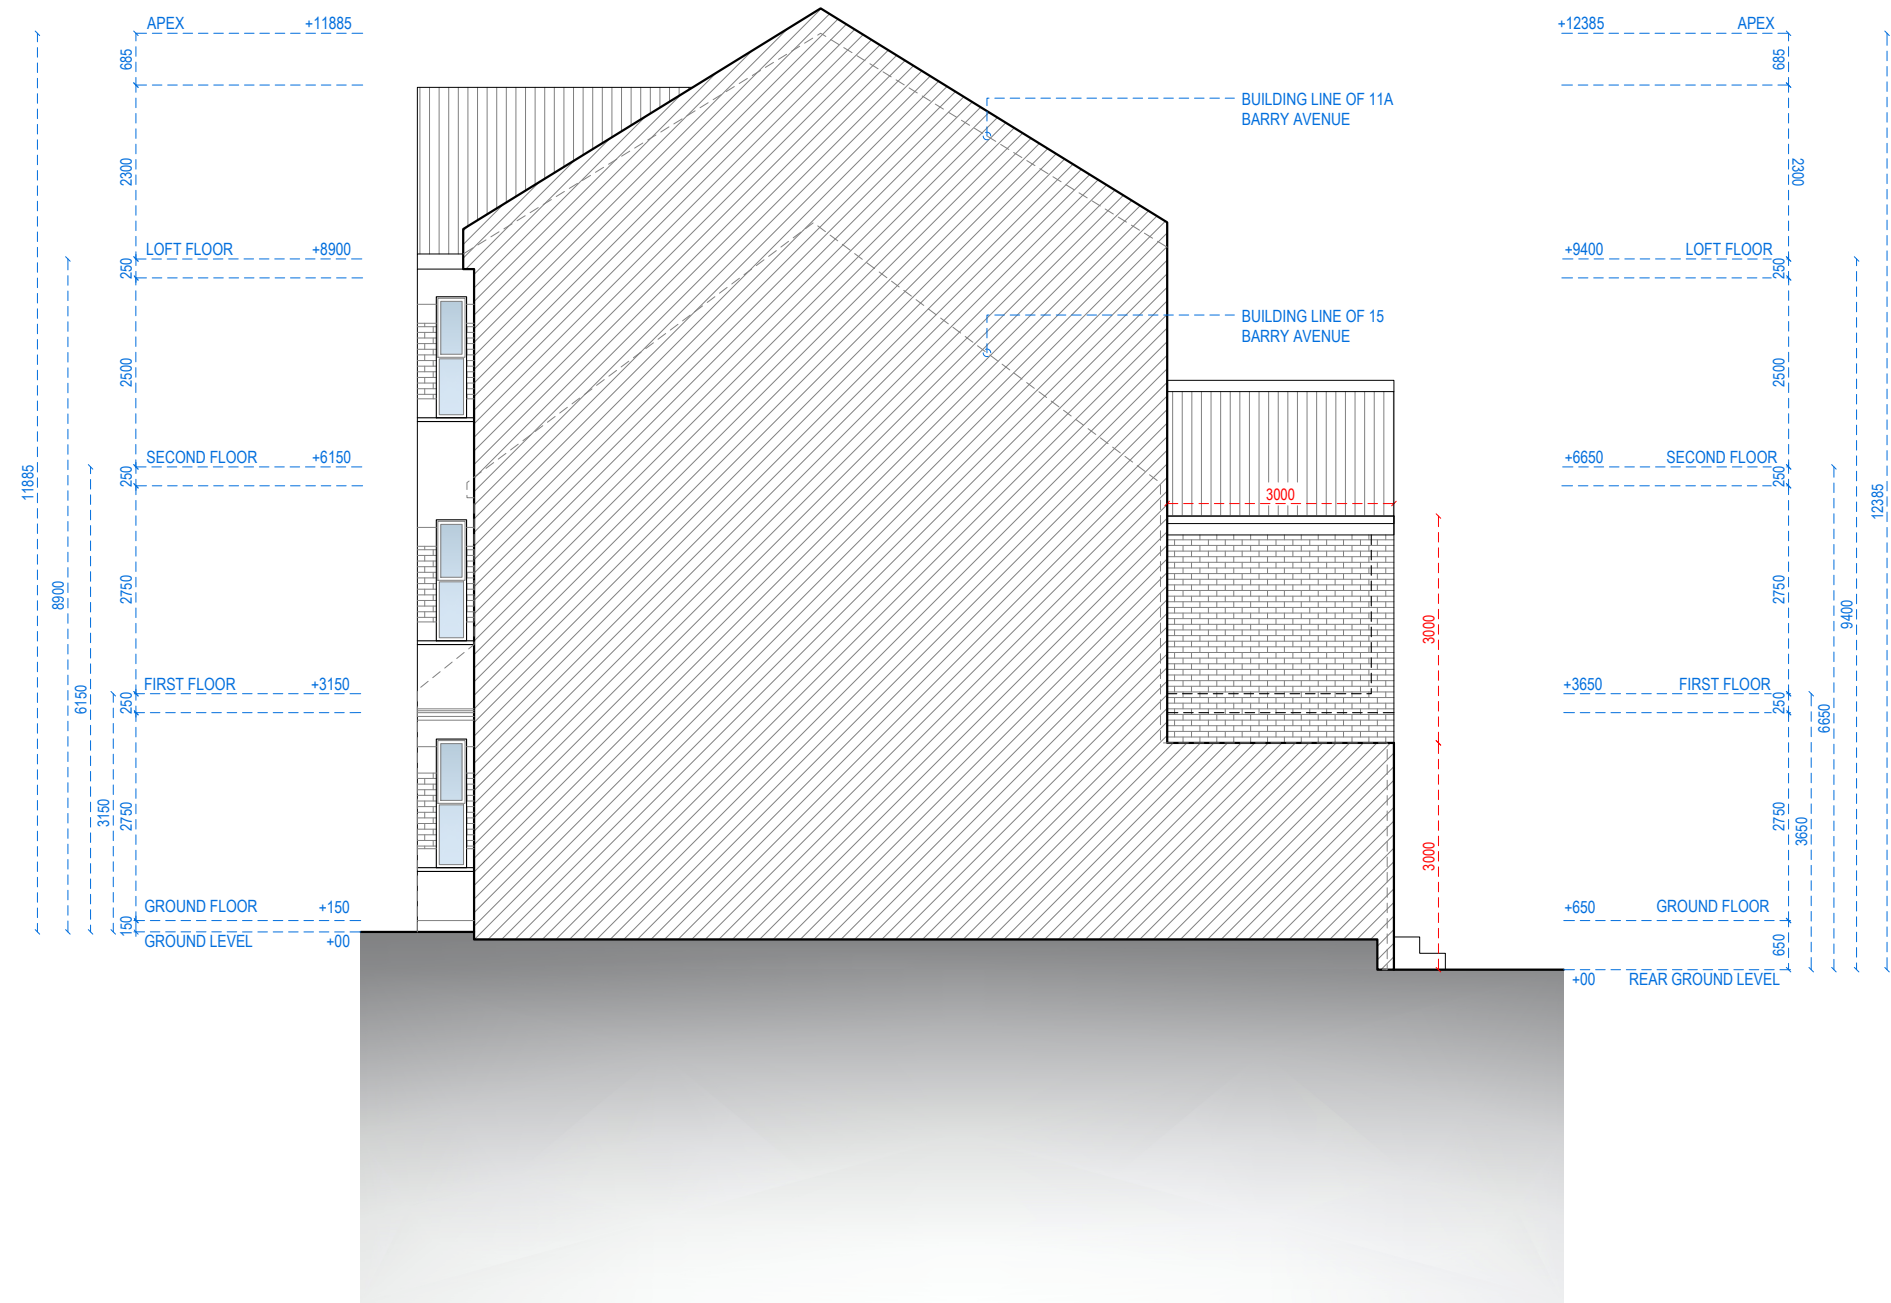


RIGHT SIDE ELEVATION



Address - Unit 4, Grosvenor Way, London E5 9ND
Phone - 020 3781 8008
E-mail - office@redwoodsprojects.co.uk
Web - www.redwoodsprojects.co.uk

Any errors on Dimensions to be reported to the Architect prior to commencement of Works.
Dimensions and areas are based on survey information.
This drawing is copyright © Redwoods Projects.
All dimensions to be checked on site Prior work.

REFERENCE: 11A - 15 BARRY AVENUE, LONDON N15 6AD, UK	
TITLE: PROPOSED DRAWINGS ELEVATIONS	
PROJECT No 3927	DATE: 2026.04.29
SHEET No P 07	

 

NOTES:	
DRAWN BY GB	EDITED BY JIRA




SECTION A-A



Address - Unit 4, Grosvenor Way, London E5 9ND
Phone - 020 3781 8008
E-mail - office@redwoodsprojects.co.uk
Web - www.redwoodsprojects.co.uk
Any errors on Dimensions to be reported to the Architect prior to commencement of Works.
Dimensions and areas are based on survey information.
This drawing is copyright © Redwoods Projects.
All dimensions to be checked on site Prior work.

REFERENCE: 11A - 15 BARRY AVENUE, LONDON N15 6AD, UK	
TITLE: PROPOSED DRAWINGS SECTION	
PROJECT No 3927	DATE: 2026.04.29
SHEET No P 09	

 

NOTES:	
DRAWN BY GB	EDITED BY JIRA



SECTION B-B



Address - Unit 4, Grosvenor Way, London E5 9ND
Phone - 020 3781 8008
E-mail - office@redwoodsprojects.co.uk
Web - www.redwoodsprojects.co.uk

Any errors on Dimensions to be reported to the Architect prior to commencement of Works.
Dimensions and areas are based on survey information.
This drawing is copyright © Redwoods Projects.
All dimensions to be checked on site Prior work.

REFERENCE: 11A - 15 BARRY AVENUE, LONDON N15 6AD, UK

TITLE: PROPOSED DRAWINGS
SECTION

PROJECT No 3927 DATE: 2026.04.29

SHEET No P 10

0 1 2 5m scale 1:100 @A3

NOTES:

DRAWN BY GB

EDITED BY JIRA