




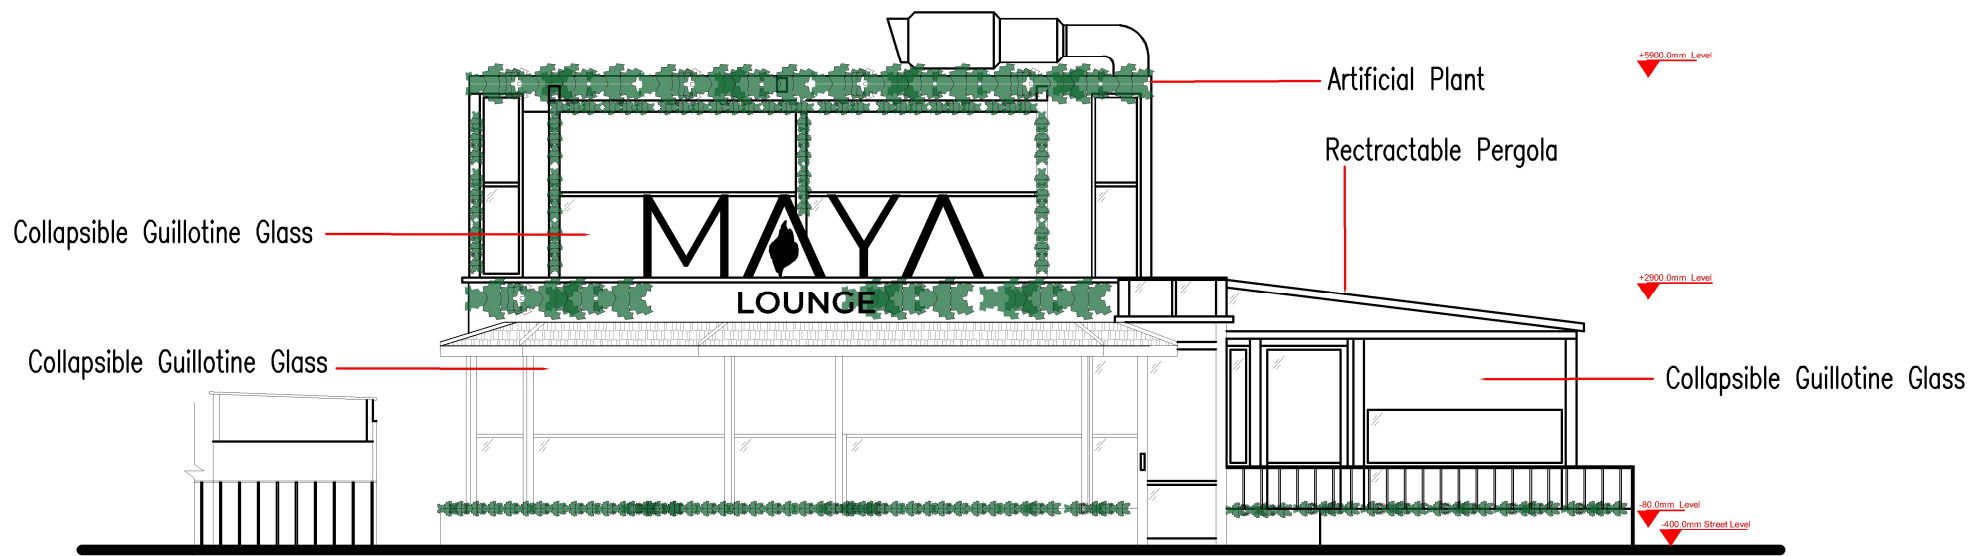


Proposed Front Elevation

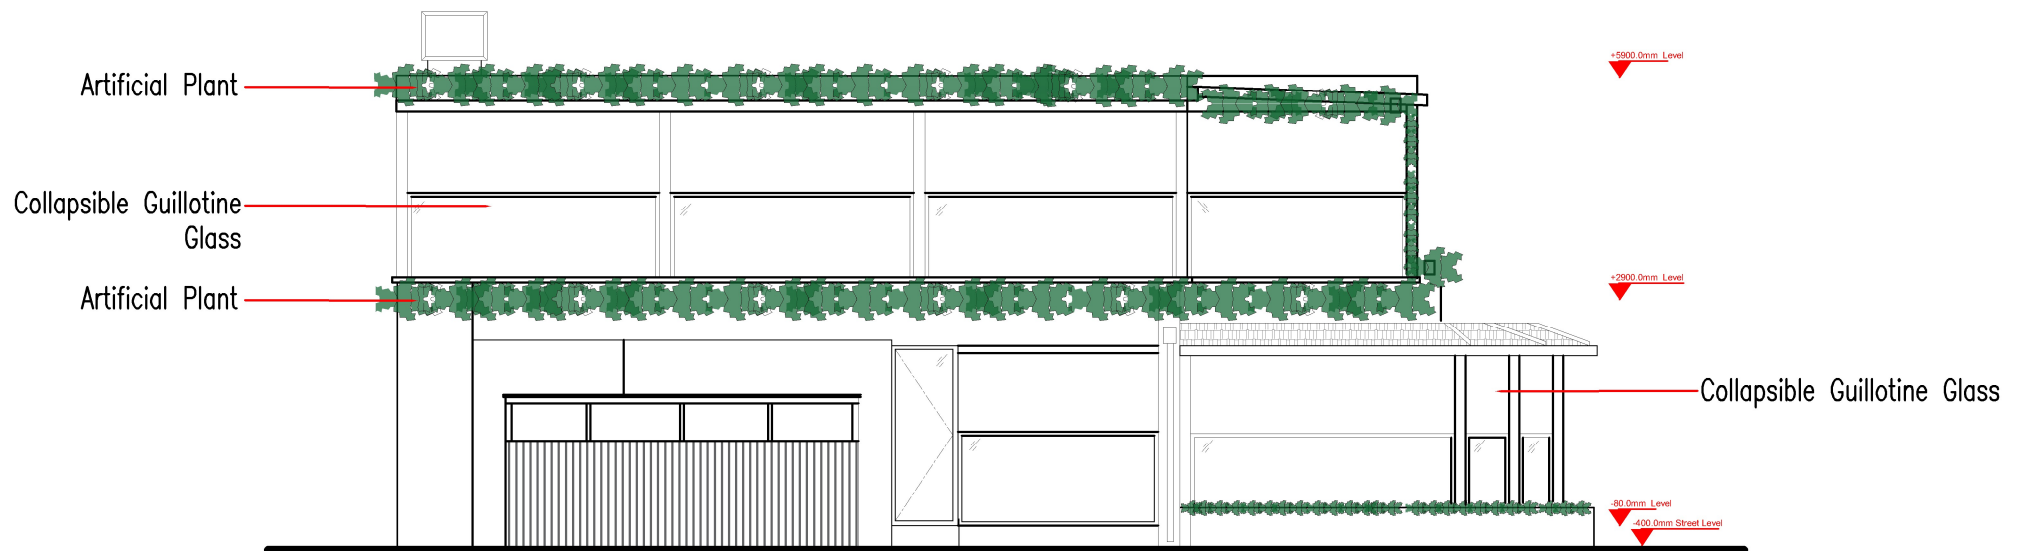

Proposed North Side Elevation

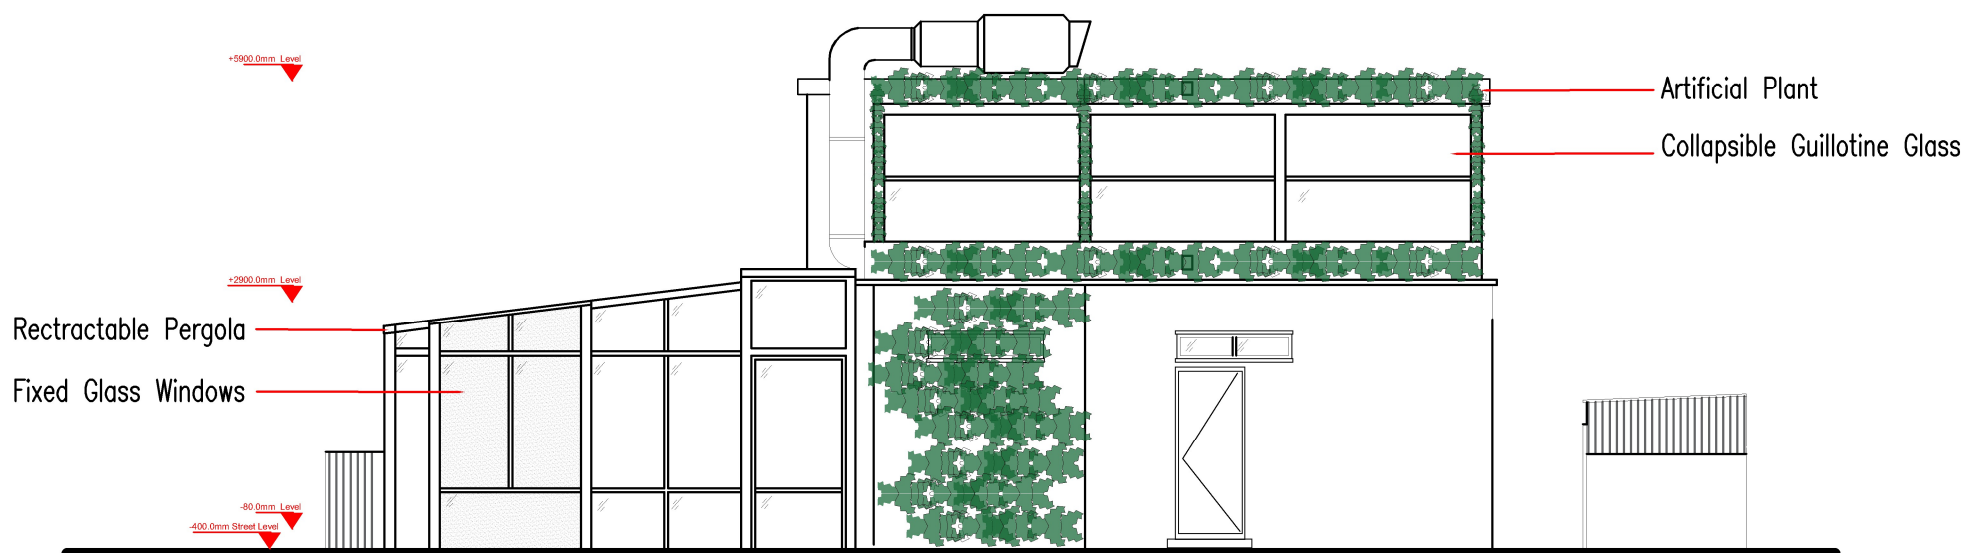

Proposed Rear Elevation

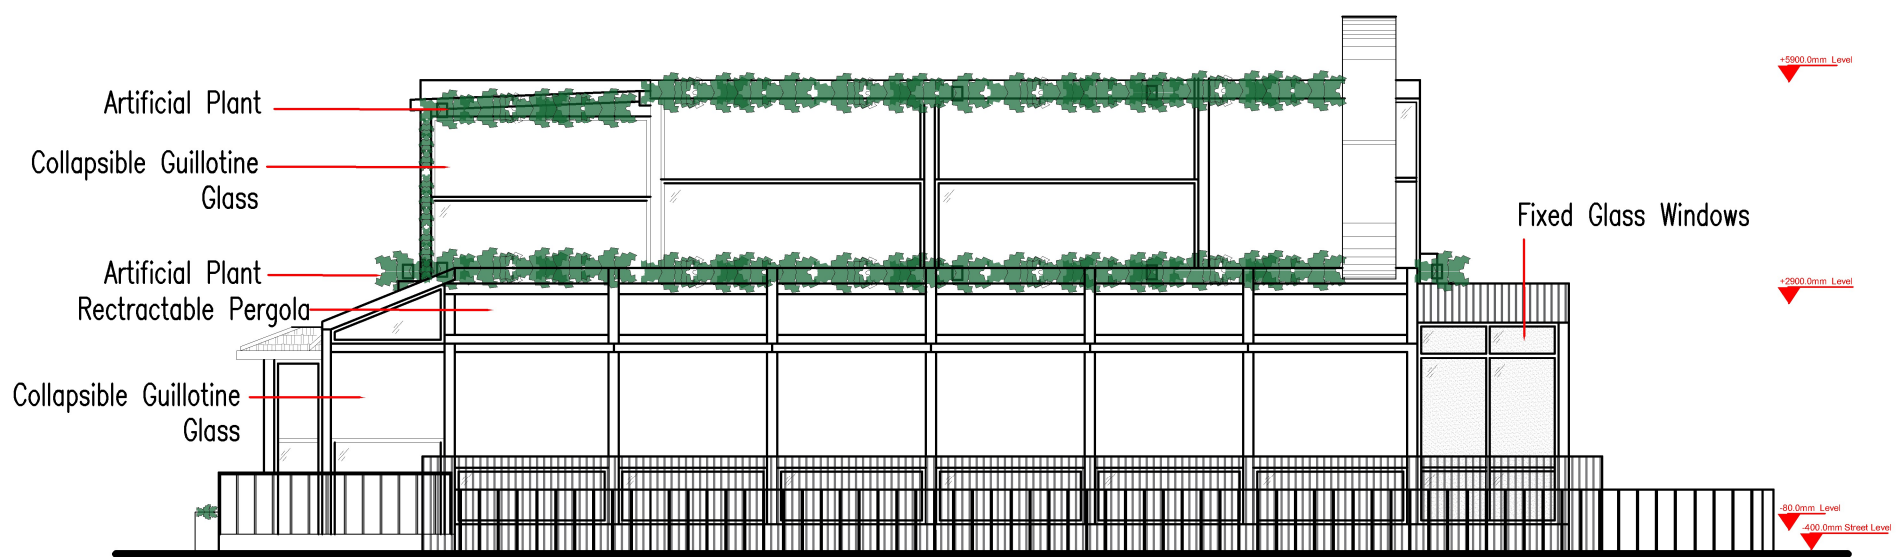

Proposed South Side Elevation

0 1m 2m 5m

NOTES:

Alko

Design & Build Ltd

ARCHITECTURAL & ENGINEERING DESIGN

2 CHEAPSIDE, NORTH CIRCULAR ROAD

LONDON, N13 5ED

T: 0772 333 1891, 020 3213 0192

e-mail: akosele@alkogroup.co.uk

www.alkogroup.co.uk

Project : 292 High Road,
London, N22 8JZ

Drawing Title : Pre-Existing Elevations

Project Address: 292 High Road,
London, N22 8JZ

Scale : 1: 100 @ A3 Date: May 2026

Drawing No : HR26-09 Rev: 001