




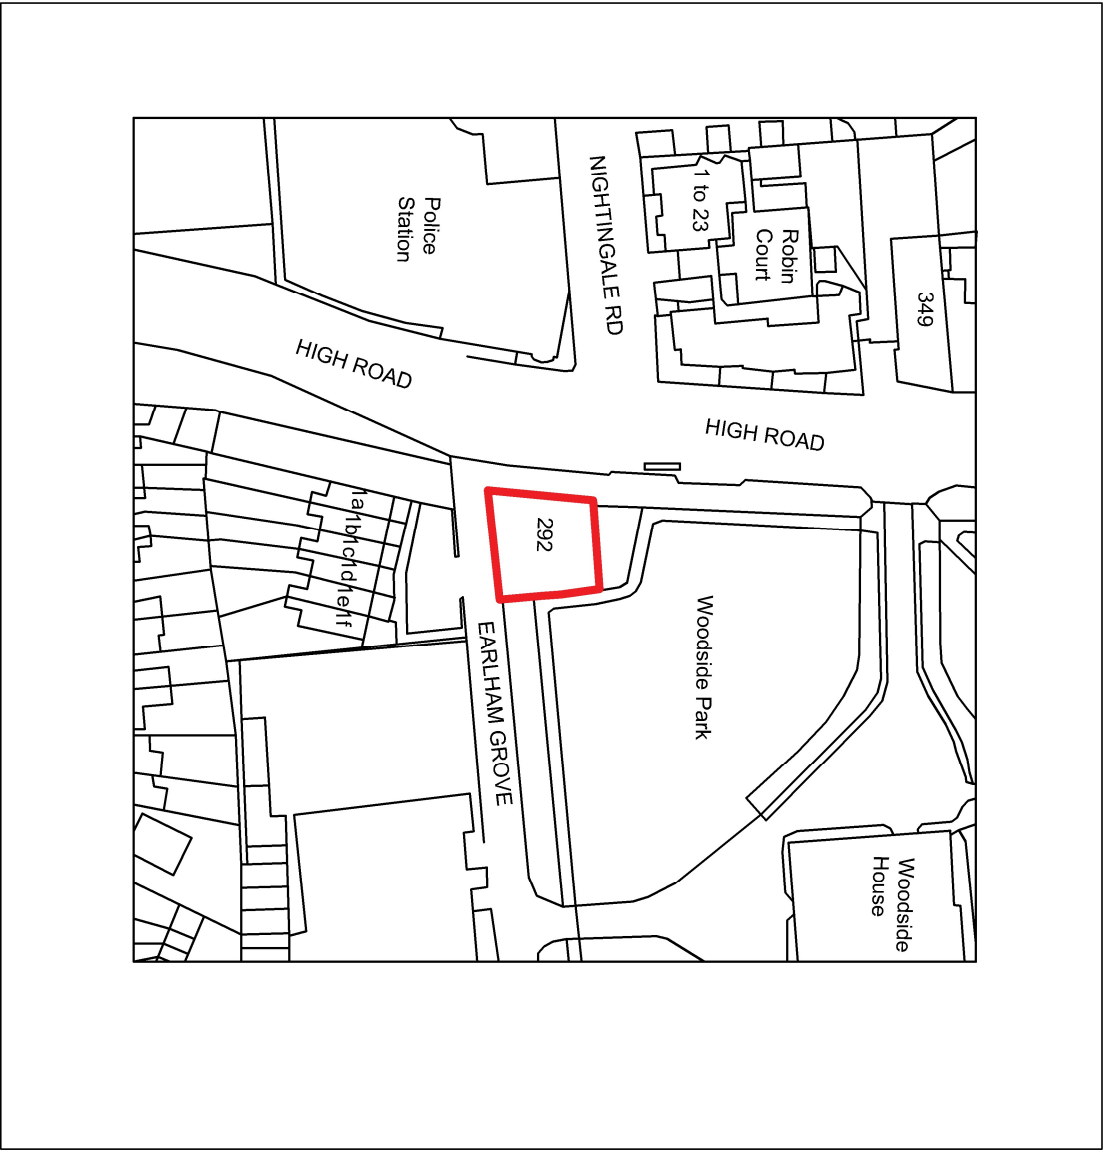

SITE PLAN – Scale 1:1250

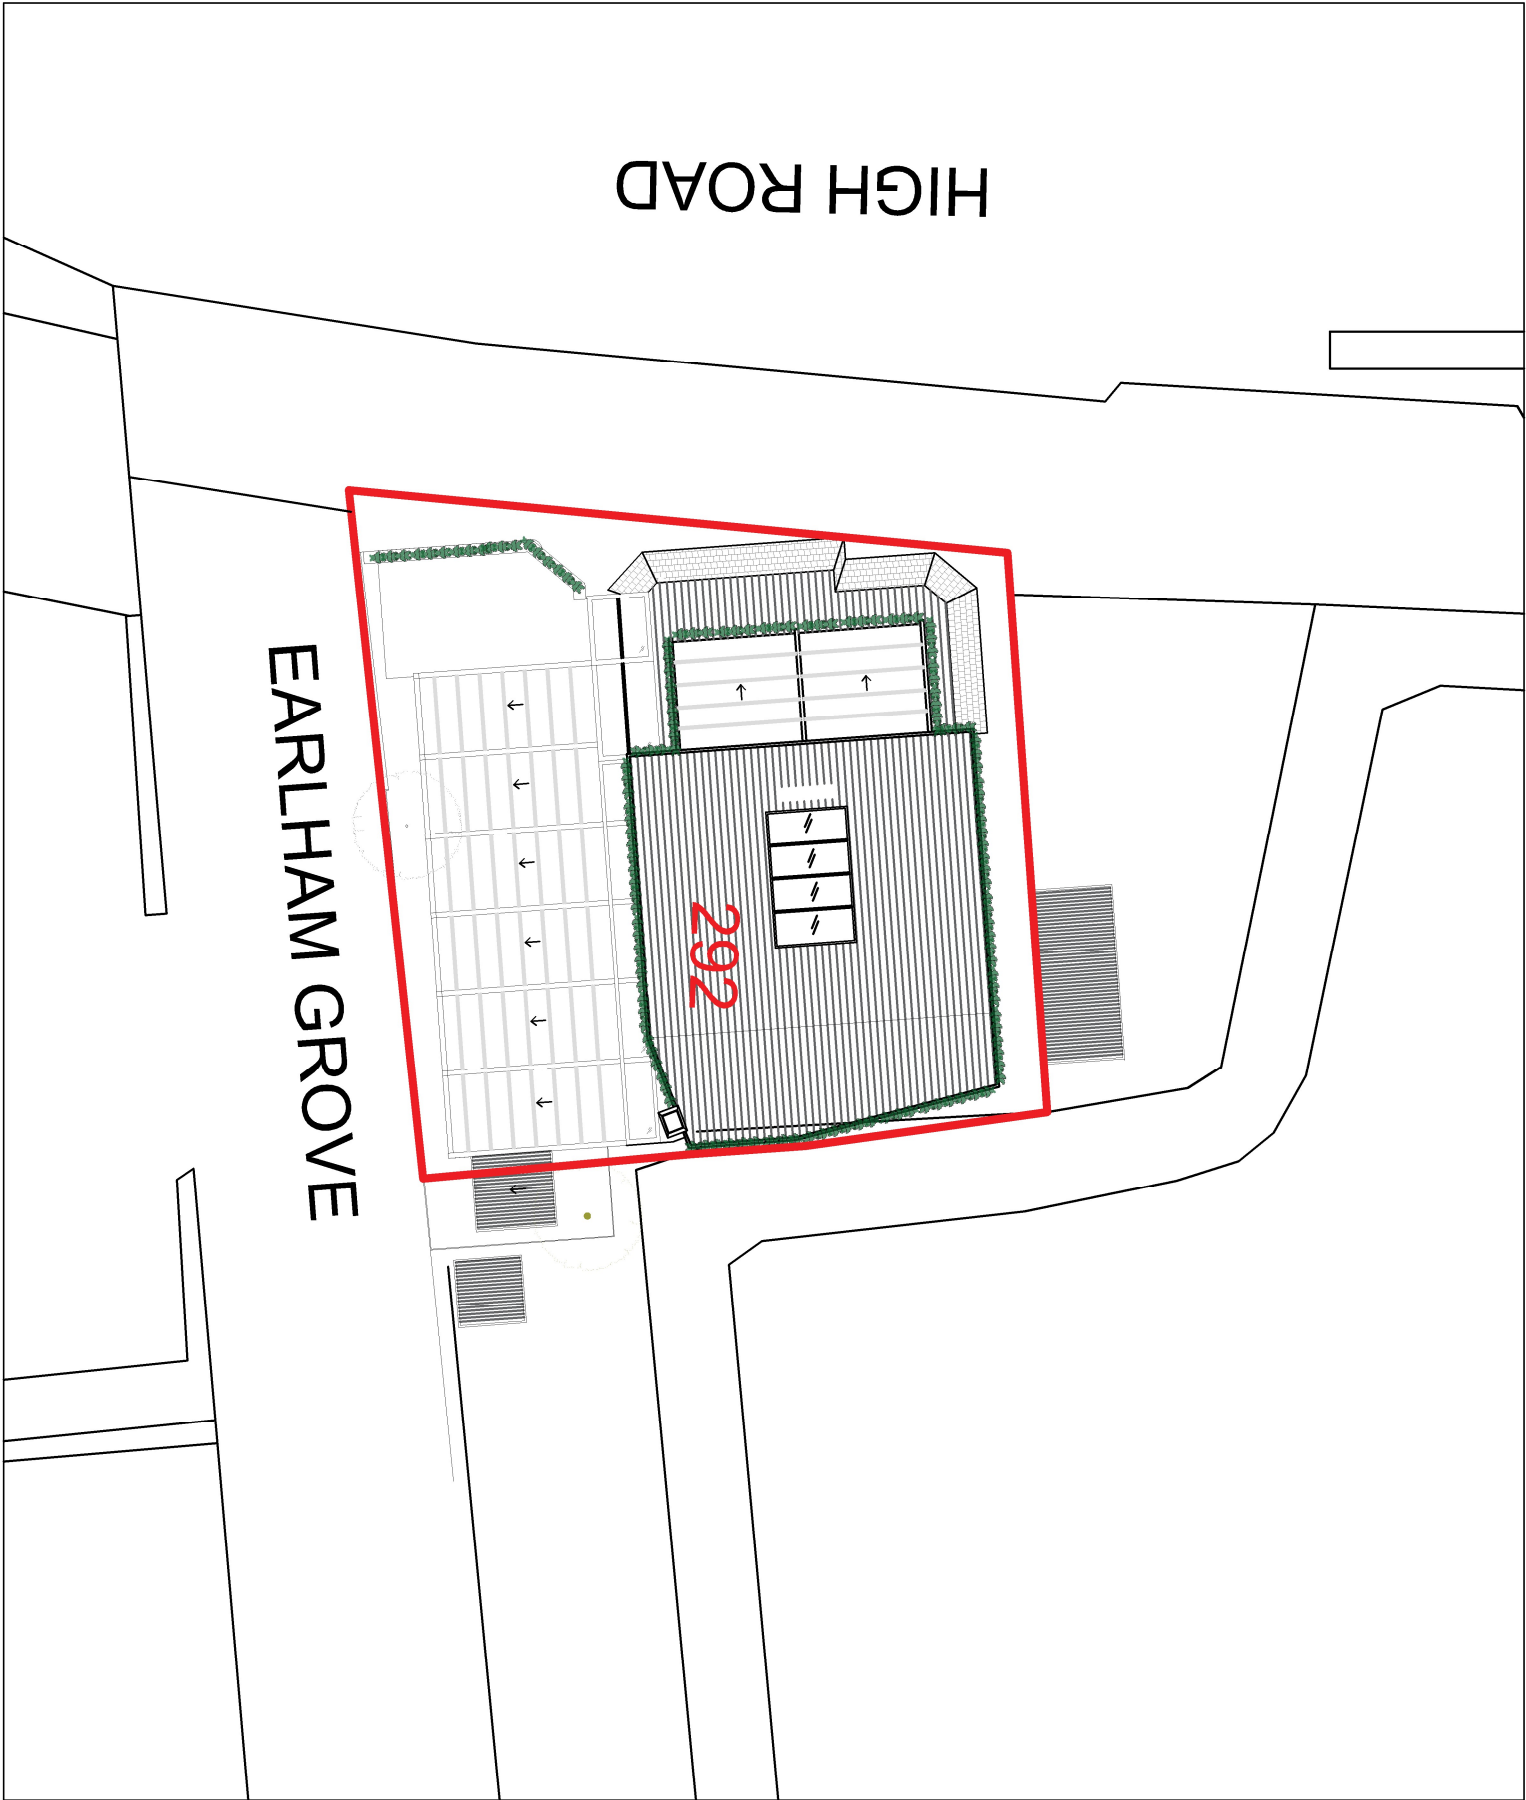

BLOCK PLAN – Scale 1:200

 

NOTES:



RED EDGE INDICATES LICENSED AREA

AKO	Project : 292 High Road, London, N22 8JZ
Design & Build Ltd	Drawing Title : Site and Block Plan
ARCHITECTURAL & ENGINEERING DESIGN	Project Address: 292 High Road, London, N22 8JZ
2 CHEAPSIDE, NORTH CIRCULAR ROAD LONDON, N13 5ED	Scale : - @ A3
T: 0772 333 1891, 020 3213 0192	Date: May 2026
e-mail: akosele@dkogroup.co.uk	Drawing No : HR26-01 Rev: 001
www.dkogroup.co.uk	