


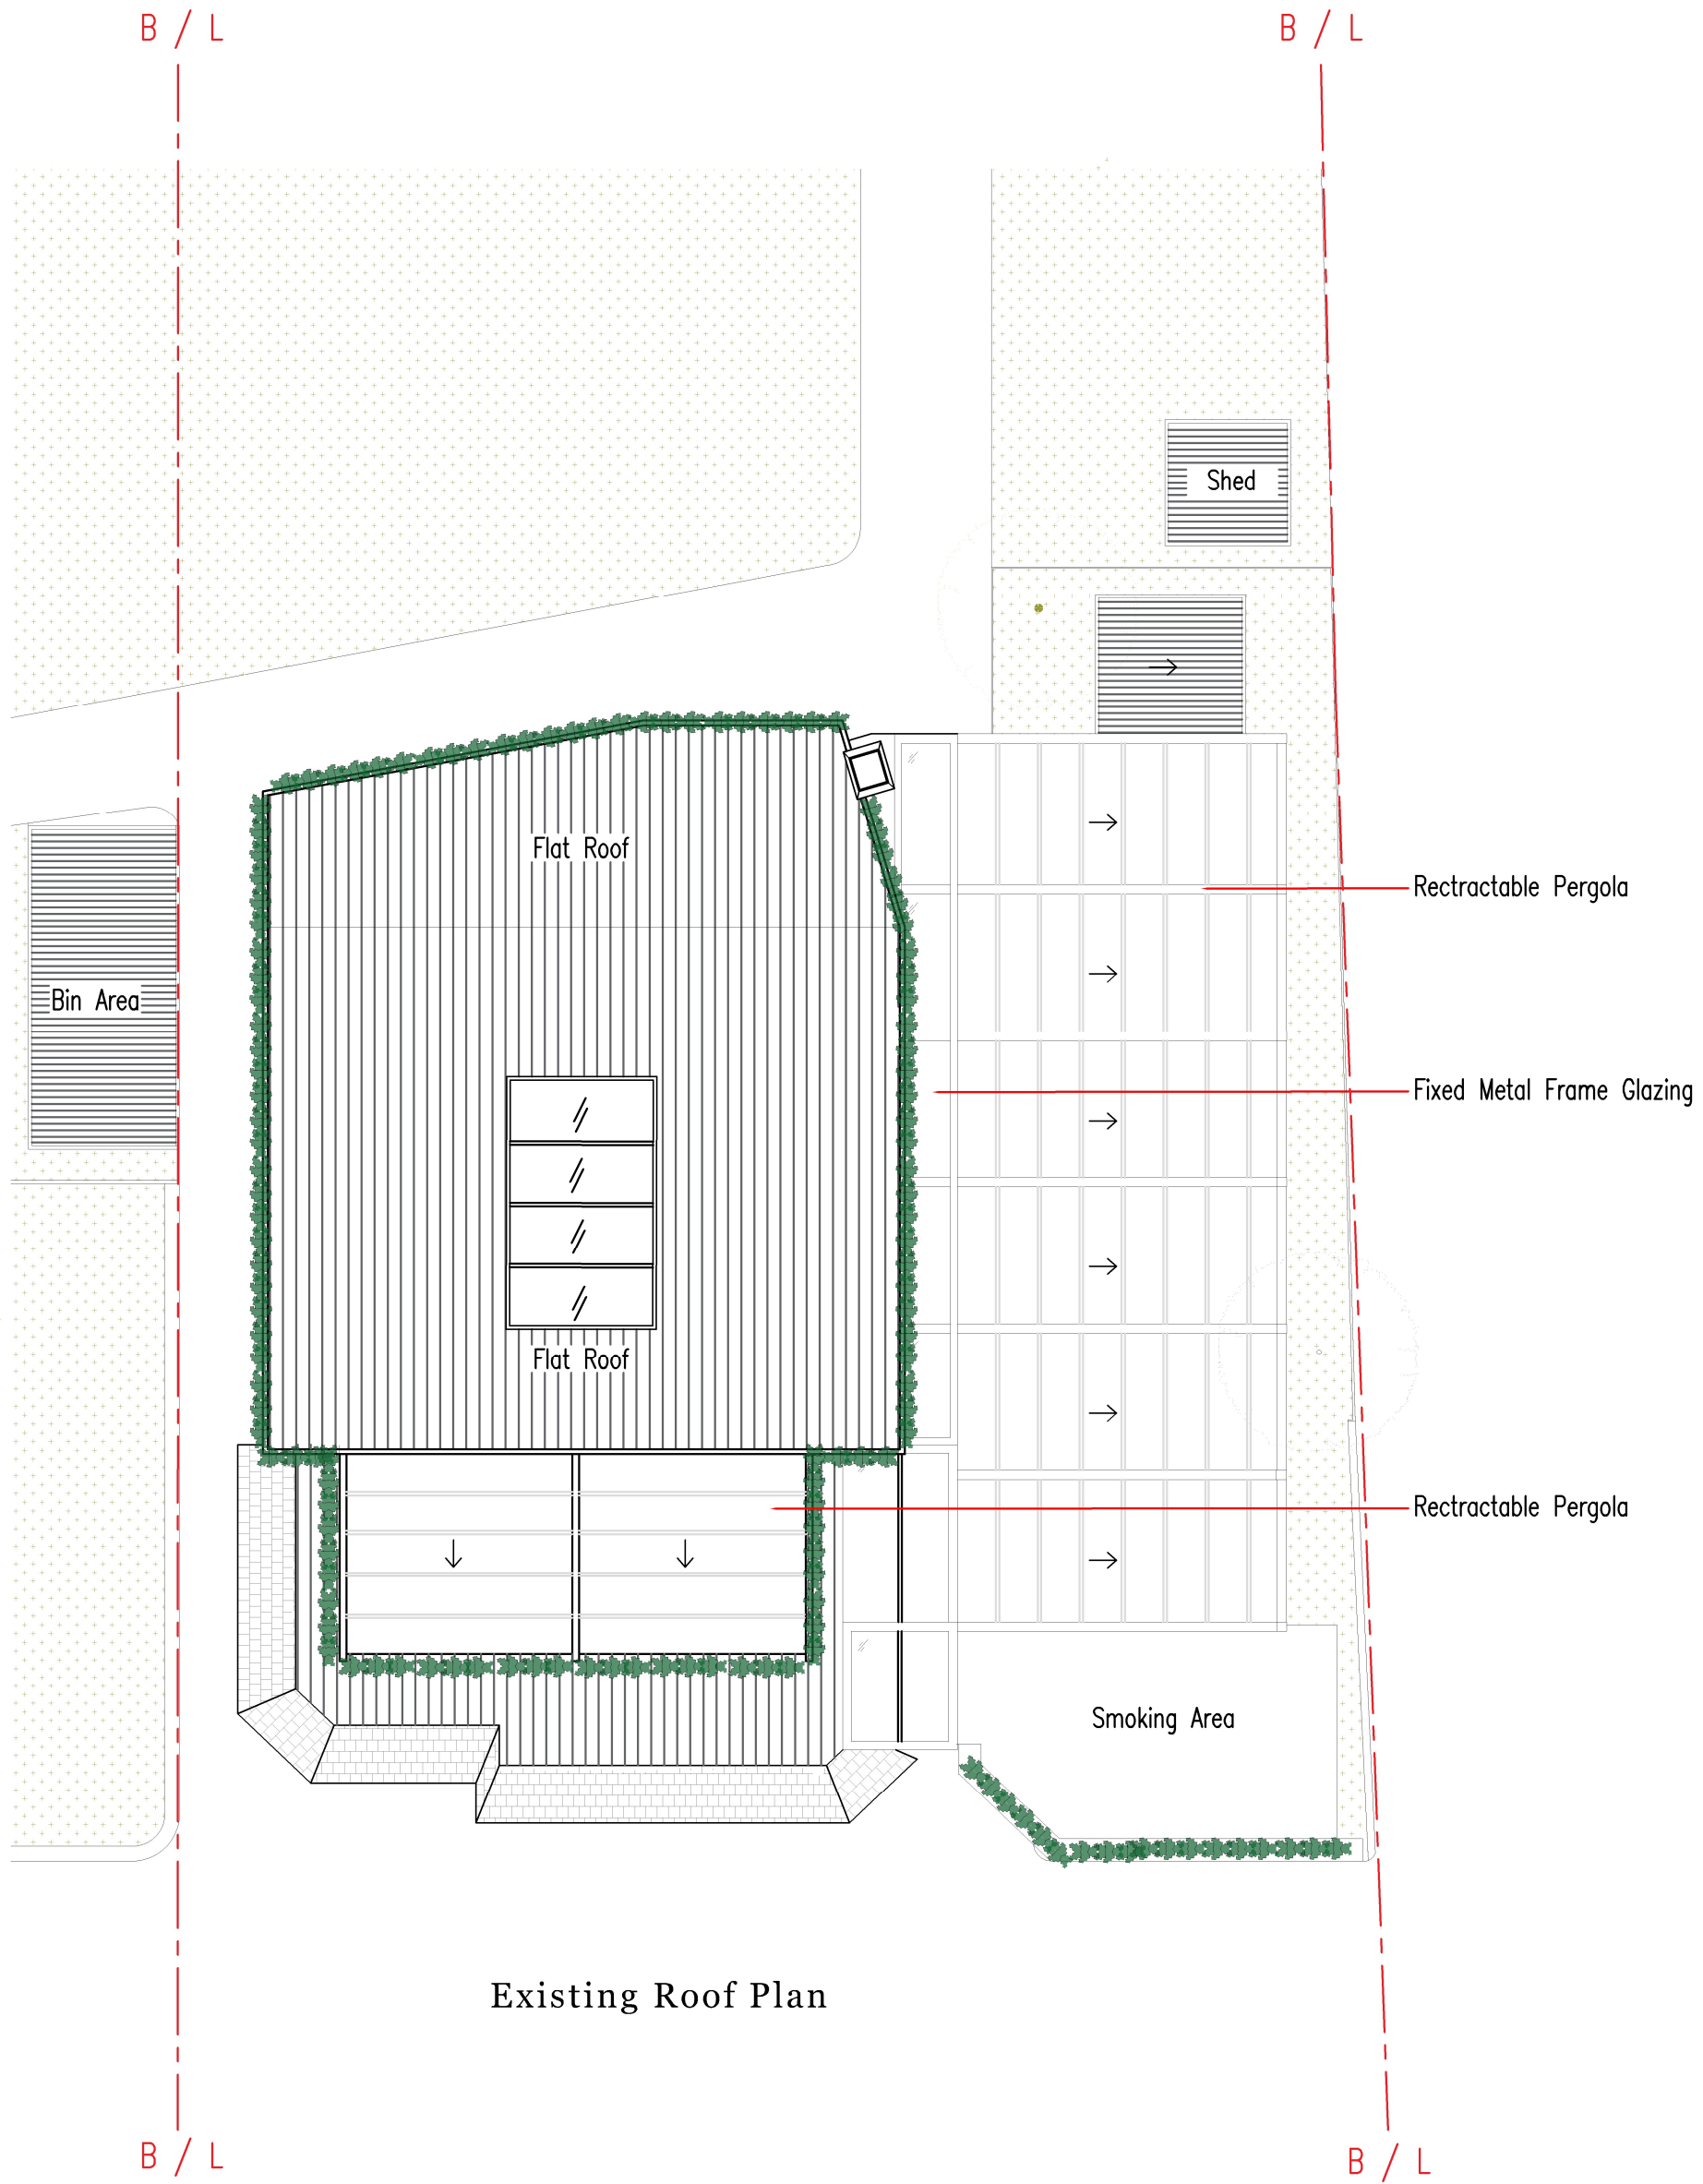

Existing Roof Plan

NOTES:

*Alko*

*Design & Build Ltd*

ARCHITECTURAL & ENGINEERING DESIGN

2 CHEAPSIDE, NORTH CIRCULAR ROAD  
LONDON, N13 5ED

T: 0772 333 1891, 020 3213 0192

e-mail: akosele@alkogroup.co.uk

www.alkogroup.co.uk

Project : 292 High Road,  
London, N22 8JZ

Drawing Title : Existing Roof Plan

Project Address: 292 High Road,  
London, N22 8JZ

Scale : 1: 100 @ A3 Date: May 2026

Drawing No : HR26-04 Rev: 001