



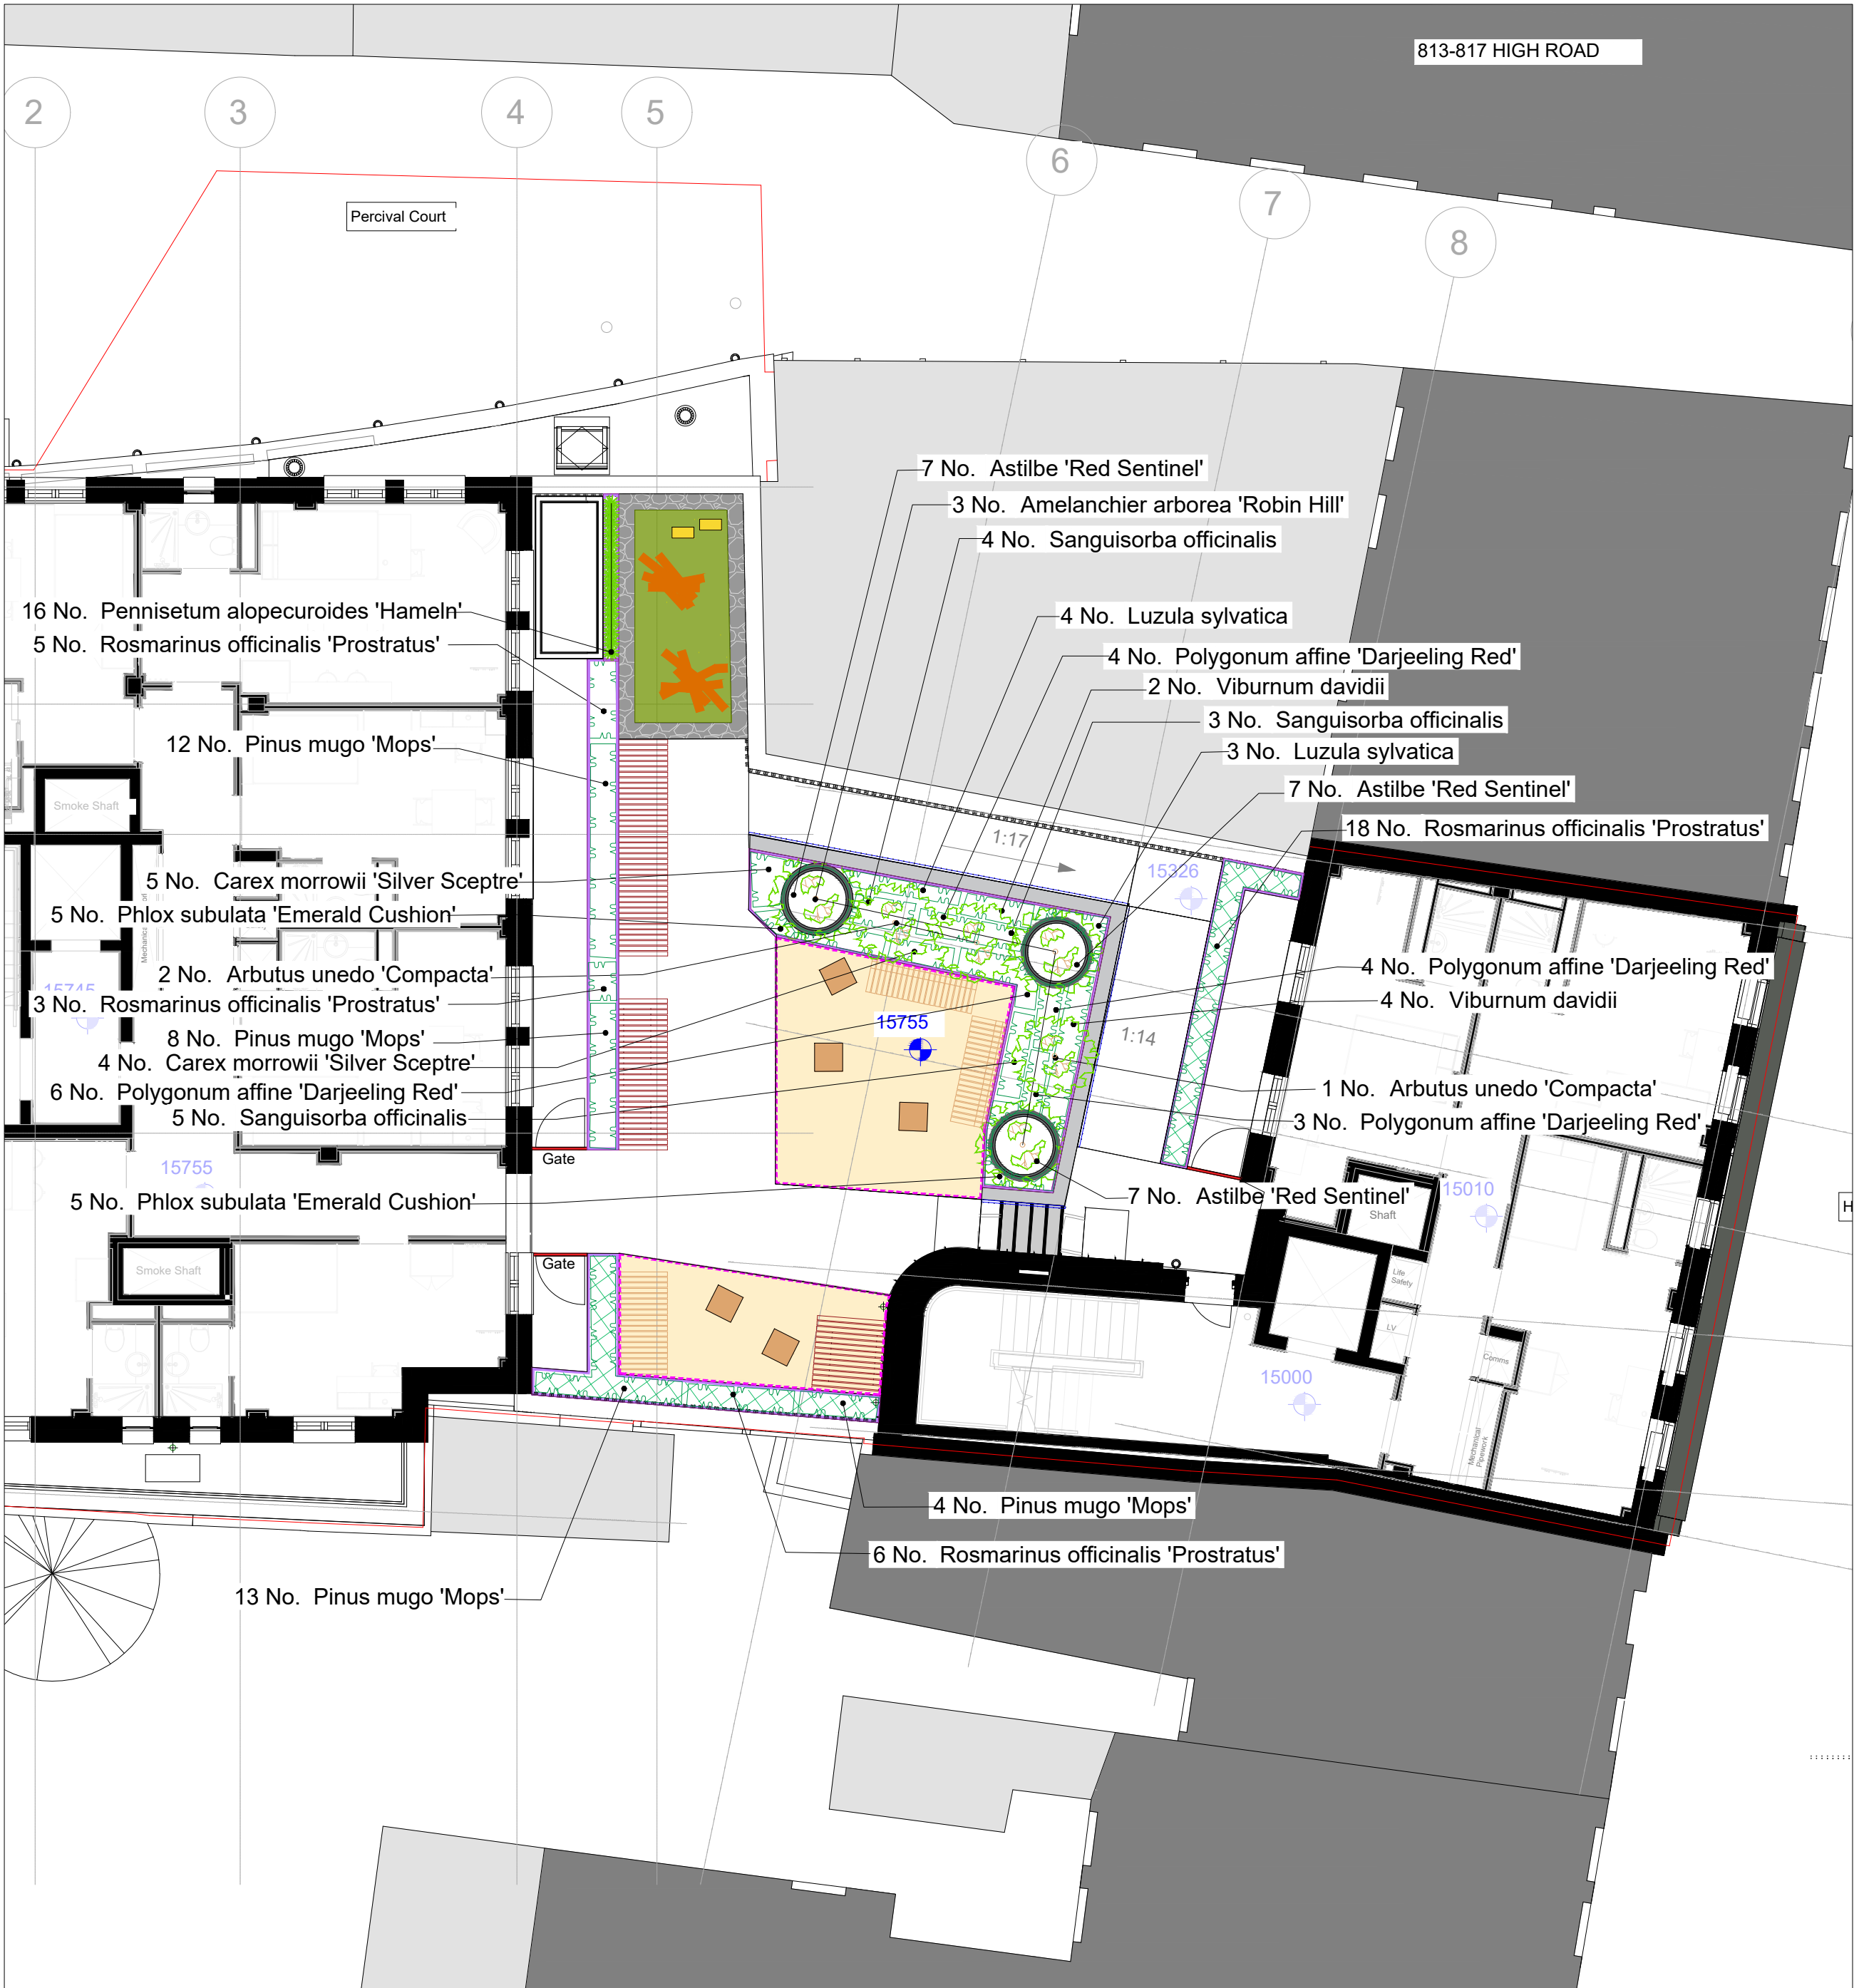

Green Roof Planters to Podium

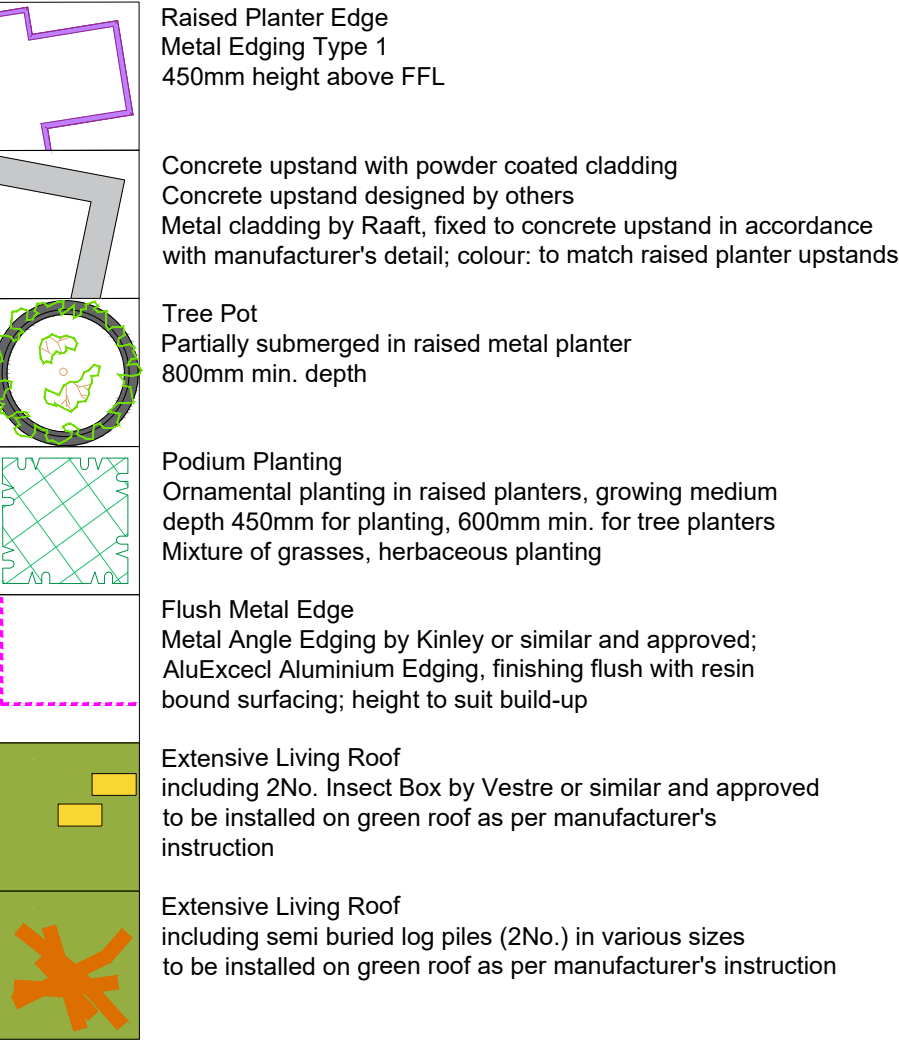

Extensive Green Roof with Wildflower Seed Mix inc. the species list below (min. 34 native species)





Planting Schedule

Trees					
Number	Species	Height	Girth	Specification	Density
3	Amelanchier arborea 'Robin Hill'	250-300cm		Multi-Stemmed: Clear Stem up to 1m: RB	Counted
Shrubs					
Number	Species	Height	Pot Size	Specification	
3	Arbutus unedo 'Compacta'	150-175cm	2L	Bushy :RB :well developed multi stem with clear trunk	
32	Rosmarinus officinalis 'Prostratus'	20-25cm	2L	Bushy :3/5 brks :C	
6	Viburnum davidii	60-80cm	10L	C: 5 brks: Bushy	
Herbaceous					
Number	Species	Pot Size	Specification	Density	
21	Astilbe 'Red Sentinel'	2L	C		5/m ²
16	Pennisetum alopecuroides 'Hameln'	3L	C:V		No.
10	Phlox subulata 'Emerald Cushion'	2L	Full Pot		5/m ²
17	Polygonum affine 'Darjeeling Red'	2L	Full Pot		5/m ²
Conifers					
Number	Species	Height	Pot Size	Specification	Density
37	Pinus mugo 'Mops'	15-20cm	2L	Bushy: C	5/m ²
Wildflowers					
Number	Species	Pot Size	Specification	Density	
12	Sanguisorba officinalis	2L	C		5/m ²
Grasses					
Number	Species	Pot Size	Specification	Density	
9	Carex morrowii 'Silver Sceptre'	2L	Full Pot		6/m ²
7	Luzula sylvatica	5-7.5L	Full Pot		4/m ²

Note: minor updates to planting material have been applied to increase UGF credits (additional small multi stem trees).

- All dimensions in mm, unless otherwise stated. Scaling from drawing if printed incorrectly may lead to errors.
- All information outside red line boundary shown for contextual purpose only.
- All hatch patterns are indicative only unless stated otherwise.
- Levels information on this drawing illustrates the design intent. The contractor is to check and verify all levels and dimensions against site survey information. Any discrepancies in the design information are to be brought to the attention of the landscape architecture, in writing, prior to commencement of construction works.
- All proprietary products shall be installed in strict accordance with manufacturers written instructions and as set out in their detailed product information.
- Refer to other consultants' drawings and specifications for the following design information:
 - Foundation details
 - Base course and/or sub bases design & spec.
 - Waterproofing of any element
 - Levels & Drainage design and infrastructure
 - Lighting and ducting
 - Existing & proposed utilities
- Plant quantities are to suit site areas in accordance with scheduled plant densities.
- Any proposed plant substitution shall be agreed with the landscape architect prior to ordering.

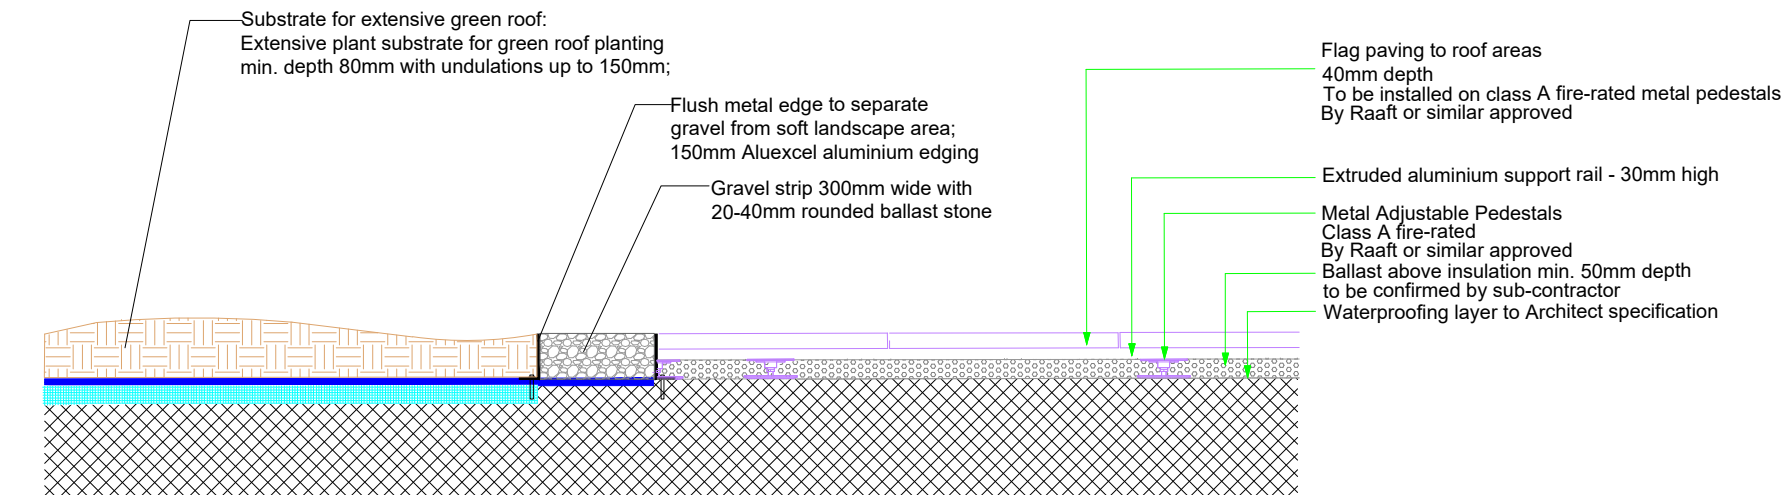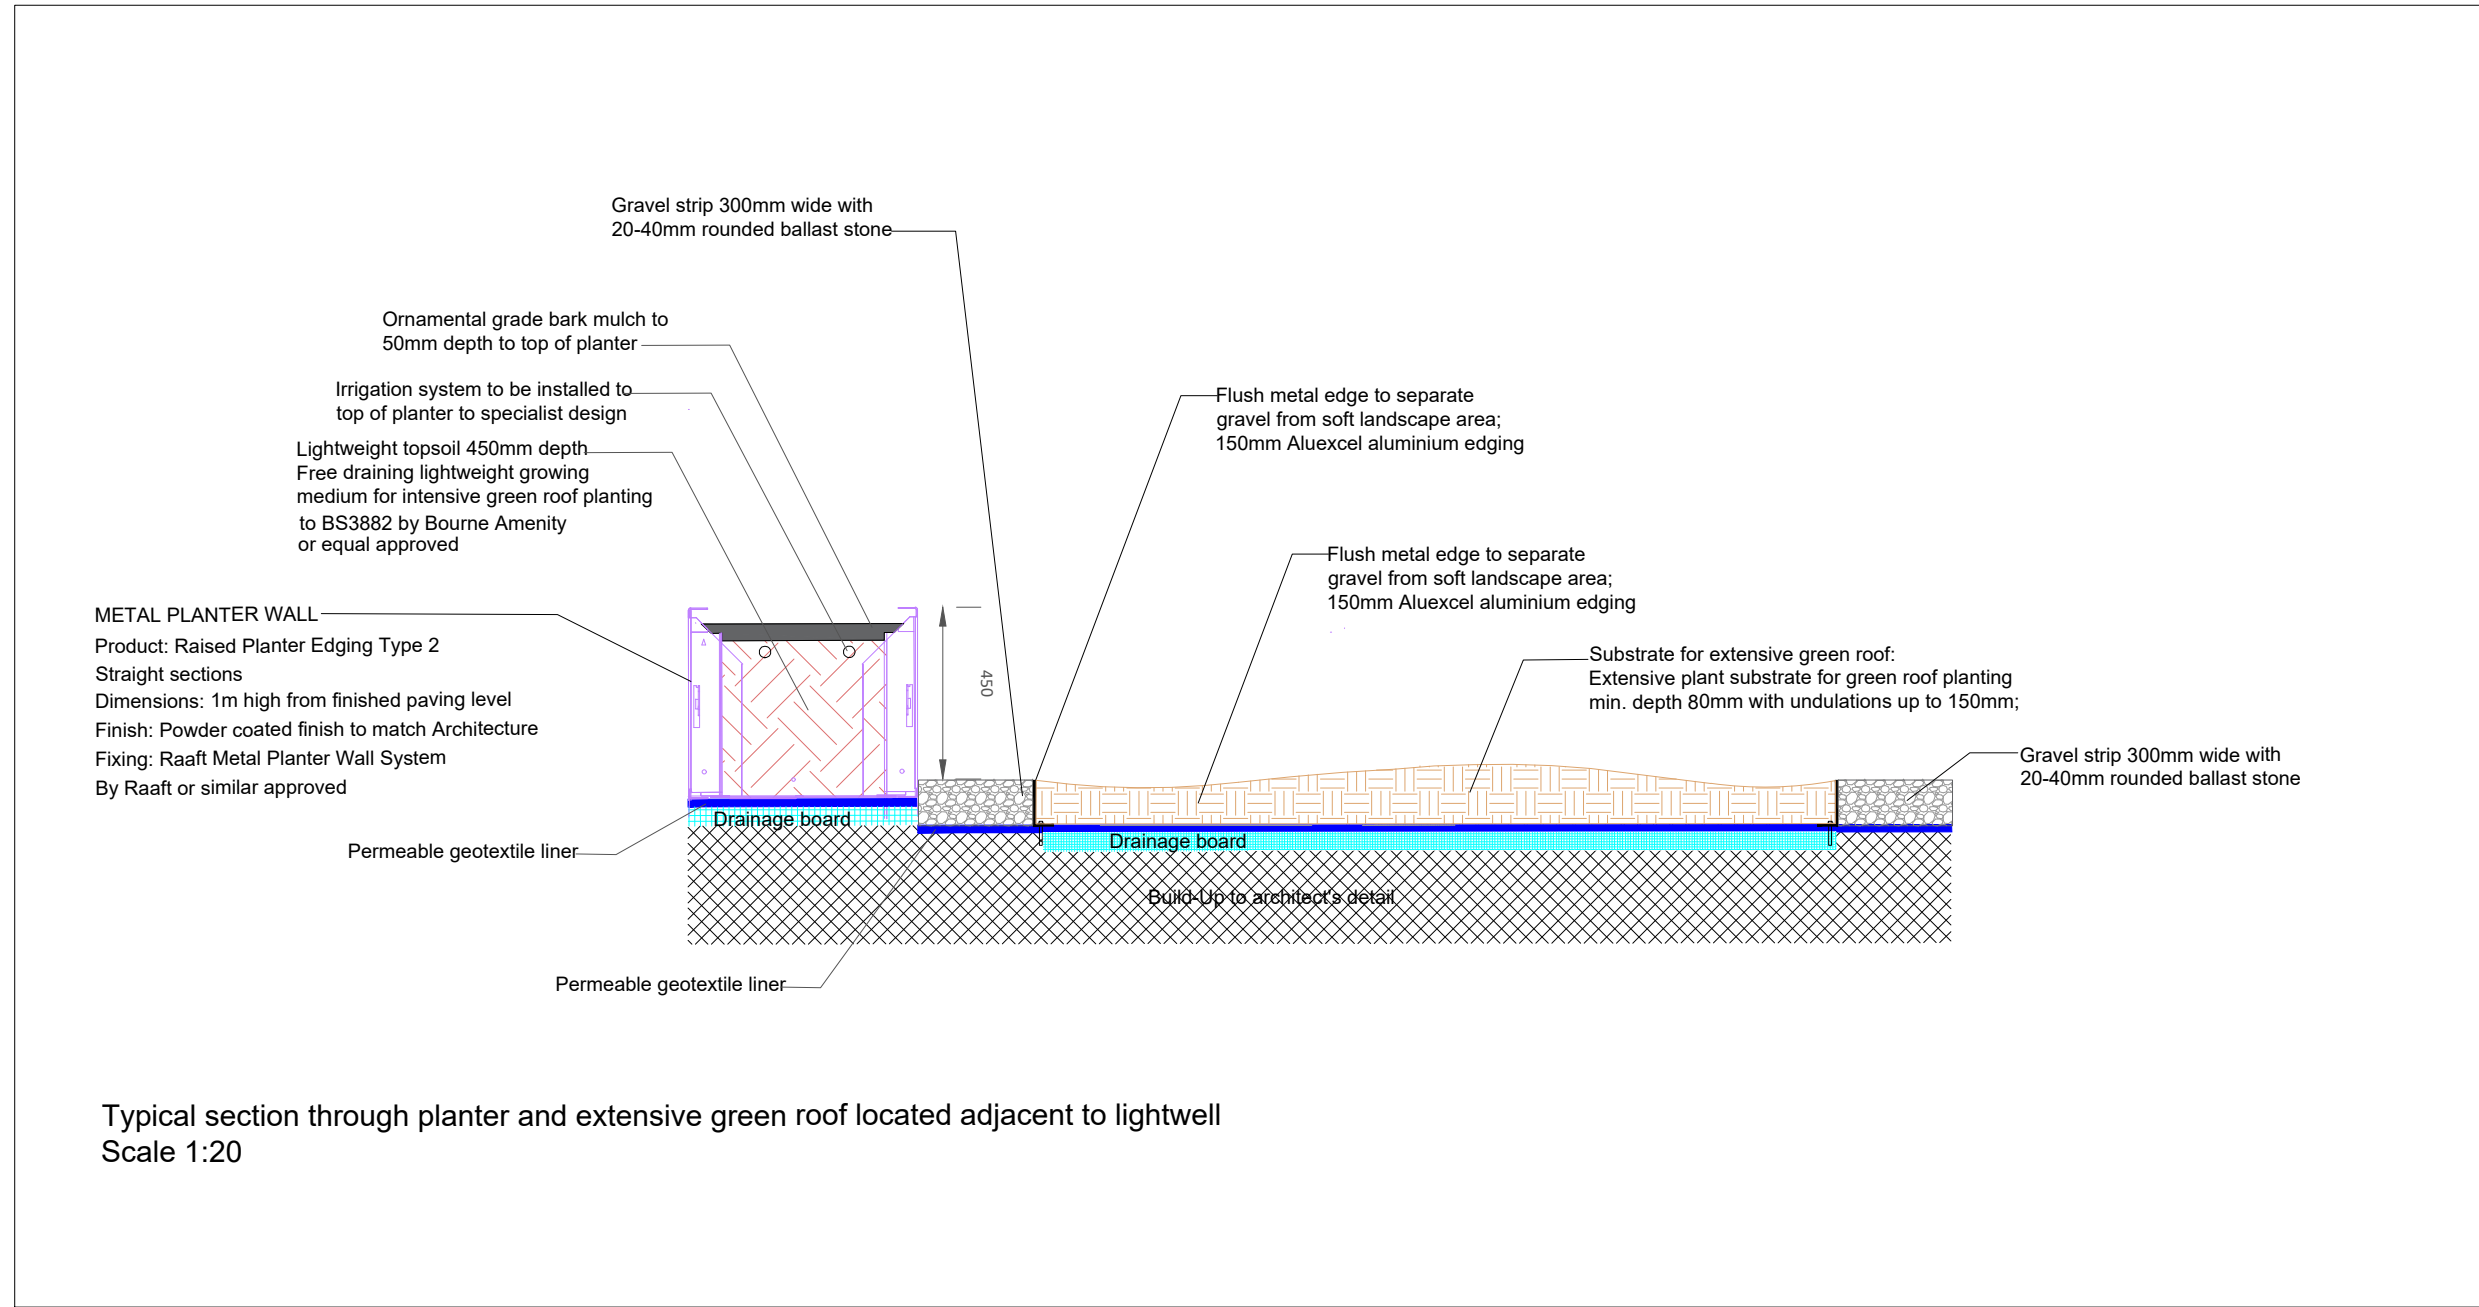

drawing status	S4	
FOR TENDER		
FOR CONSTRUCTION		
AS BUILT		



David Clarke
LANDSCAPE ARCHITECT

29 Uppertown Road, Gleno, Larne
Co. Antrim BT40 3EA
Tel: 07752805988 / 02890767875
Email: david@david-clarke.net

Client: McAleer & Rushe

Job: The Printworks
819-829, High Road, Tottenham
London N17 8ER

Title: PM Landscape Planting Plan

Dwg Ref: 179-DCA-B2-01-DR-L-90009

Scale: 1:100 @ A1 Date: 26/03/2026

Drawn By: cs Rev: C01