



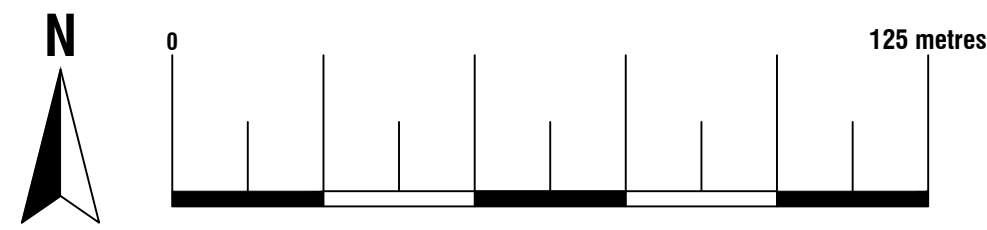


Location Plan
Scale 1:1250
© Crown Copyright and database rights 2026
OS 100047474

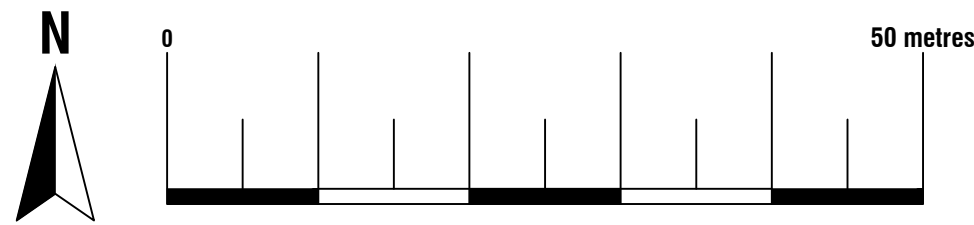

Existing Block Plan
Scale 1:500
© Crown Copyright and database rights 2026
OS 100047474




Proposed Block Plan
Scale 1:500
© Crown Copyright and database rights 2026
OS 100047474

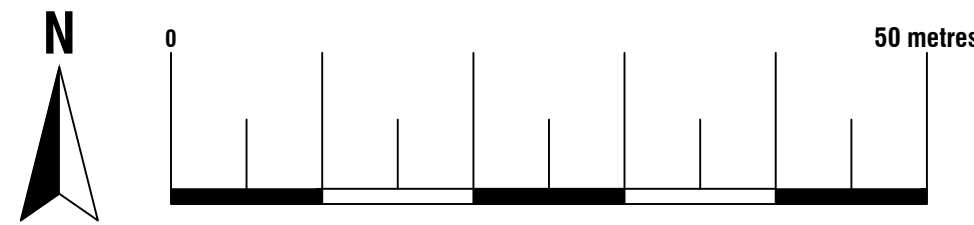

Arkiplan


ArkiPlan Architectural Ltd • Enquiries@ArkiPlan.co.uk
Lytchett House, 13 Freeland Park, Wareham Road, Poole, Dorset, BH16 6FA

Site	5 Radley Road, Tottenham, London N17 6RH	Date	24.04.2026		
		Sheet	26-0502	D01	REV 01
		Job	New Extension & Flat Conversion		
		Scale	1:500, 1:1250 @A1, 1:1000, 1:2500 @A3		
Title Number	NGL271796	Title	As Shown		

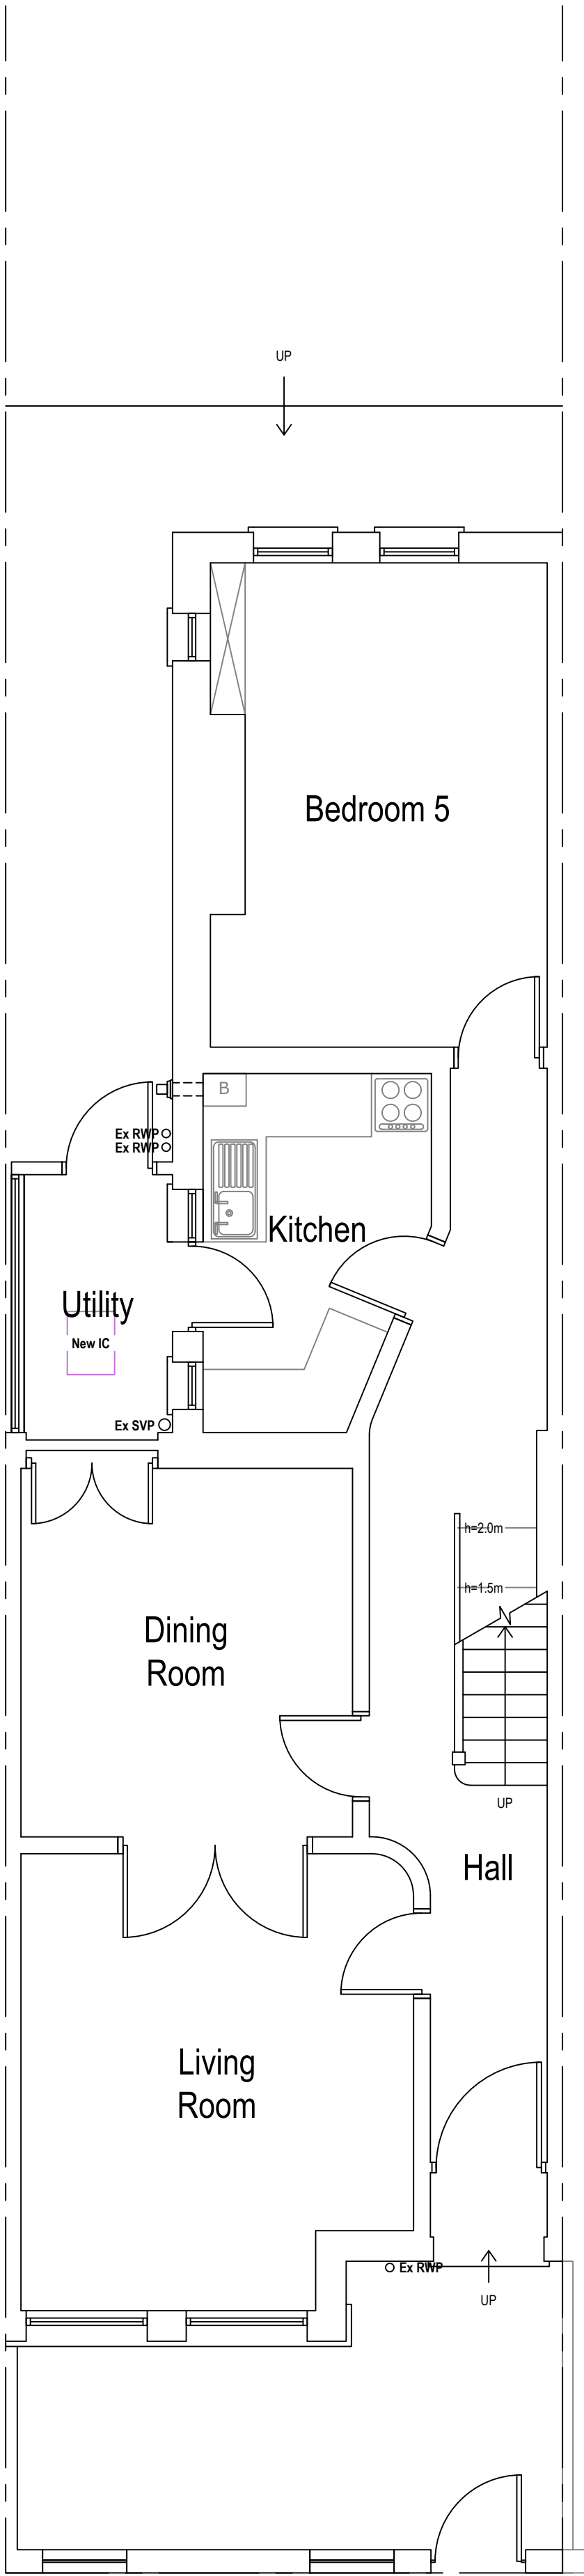


Existing Ground Floor Plan

Area ca. 70.16 m²


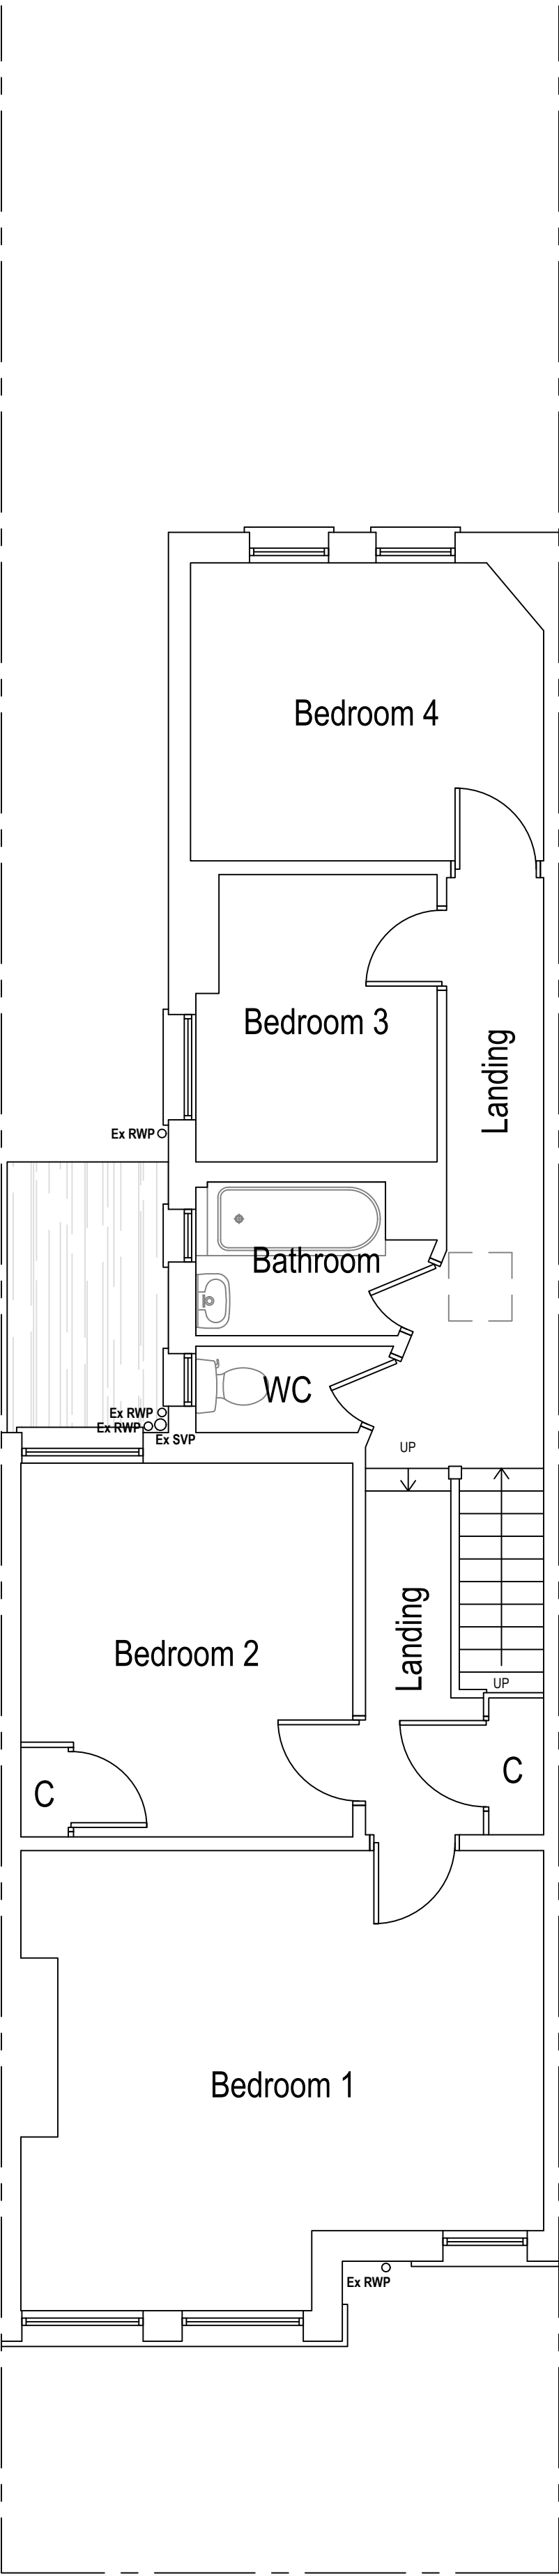


Existing First Floor Plan

Area ca. 66.44 m²



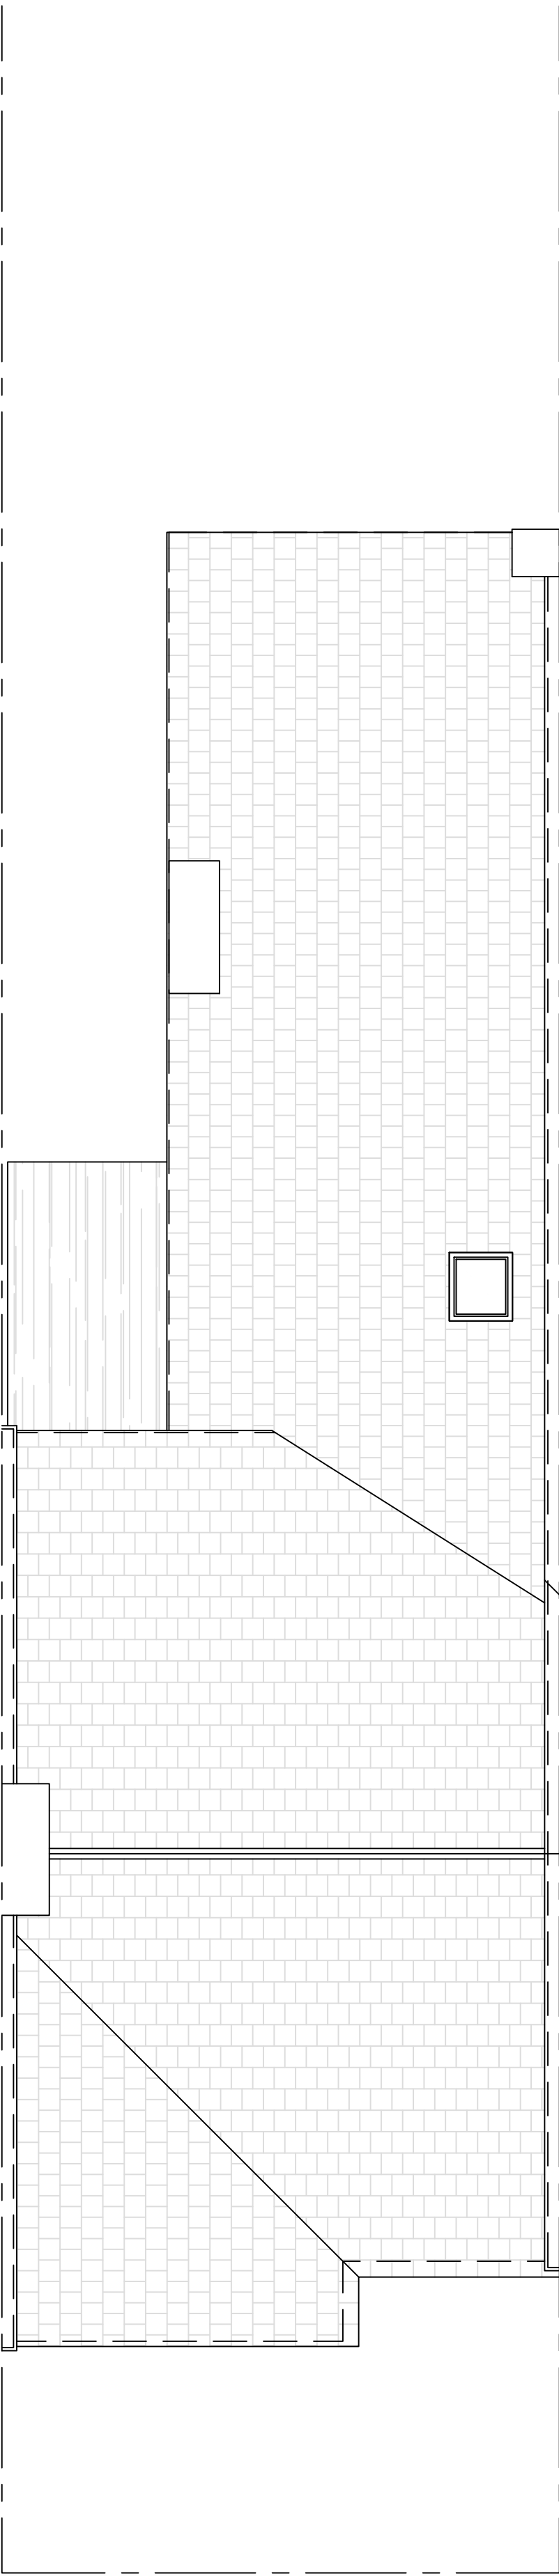


Existing Roof Plan

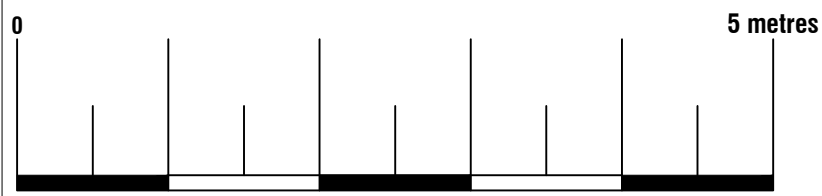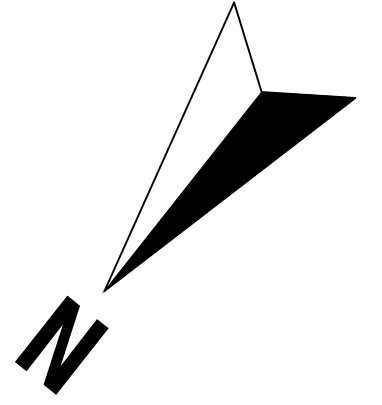

ArkiPlan Architectural Ltd • Enquiries@ArkiPlan.co.uk
Lytchett House, 13 Freeland Park, Wareham Road, Poole, Dorset, BH16 6FA

Site	5 Radley Road, Tottenham, London N17 6RH	Date	24.04.2026		
		Sheet	26-0502	D02	REV 01
		Job	New Extension & Flat Conversion		
		Scale	1:50 @A1, 1:100 @A3		
Title Number	NGL271796	Title	As Shown		

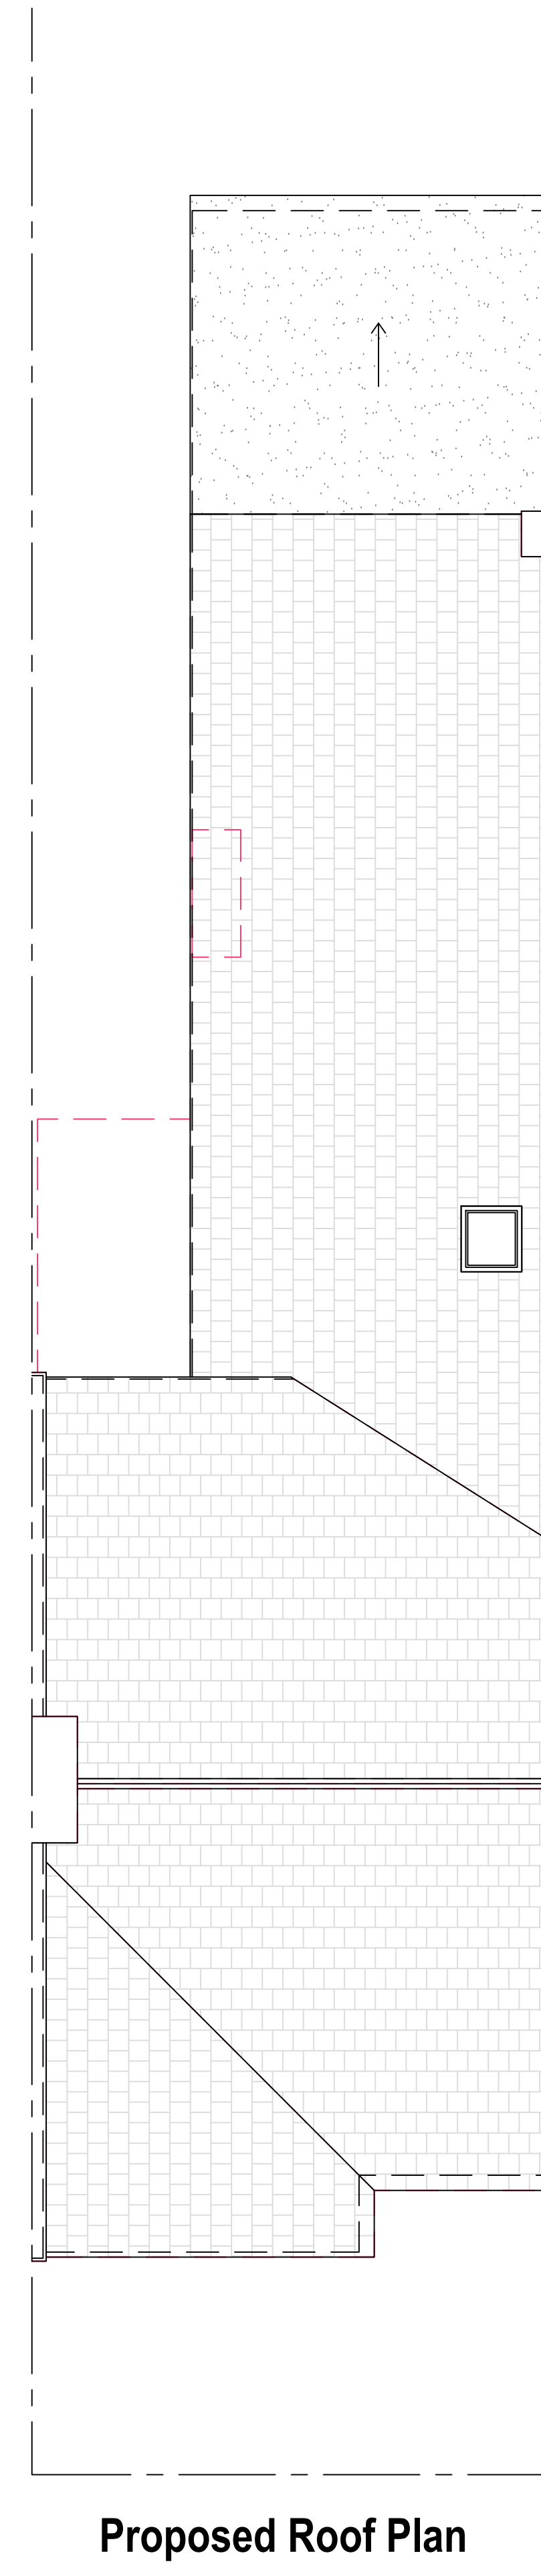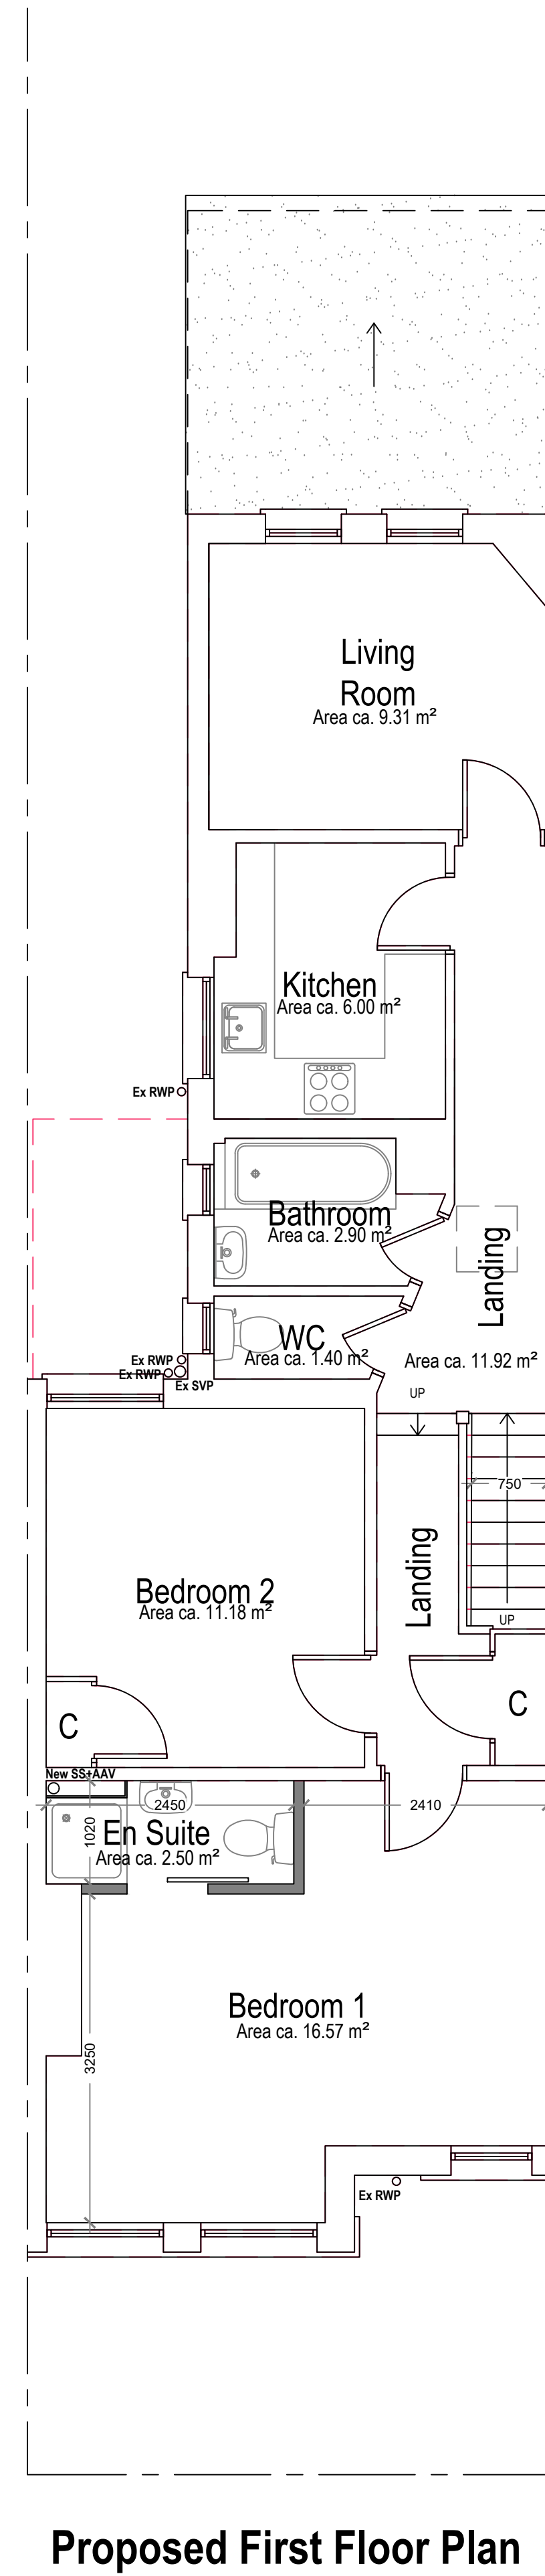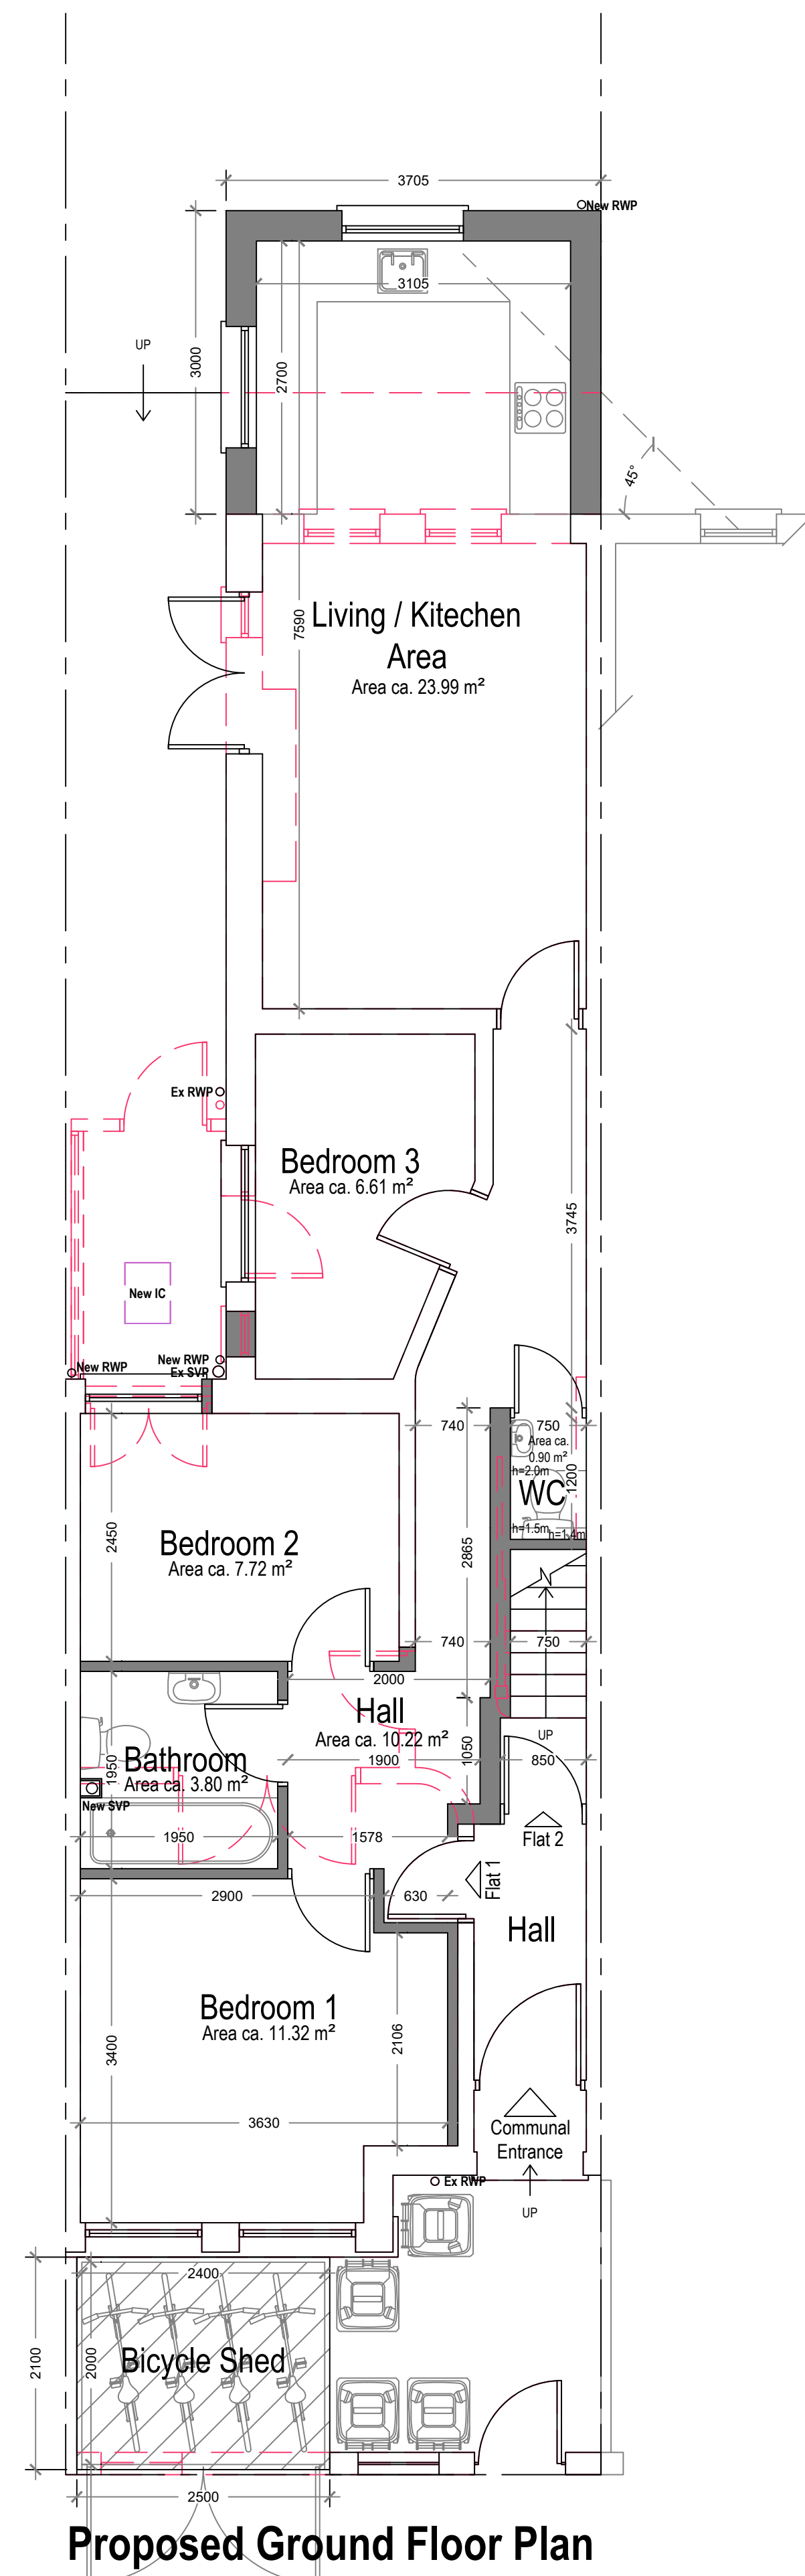

Symbol Key:

Boundary line

Demolished

Details above

Wall outline below roof

Rainwater drainage layout


Waste drainage layout

N


Arkiplan

ArkiPlan Architectural Ltd • Enquiries@ArkiPlan.co.uk
Lytchett House, 13 Freeland Park, Wareham Road, Poole, Dorset, BH16 6FA


Site	5 Radley Road, Tottenham, London N17 6RH	Date	24.04.2026		
		Sheet	26-0502	D03	REV 01
		Job	New Extension & Flat Conversion		
		Scale	1:50 @A1, 1:100 @A3		
Title Number	NGL271796	Title	As Shown		

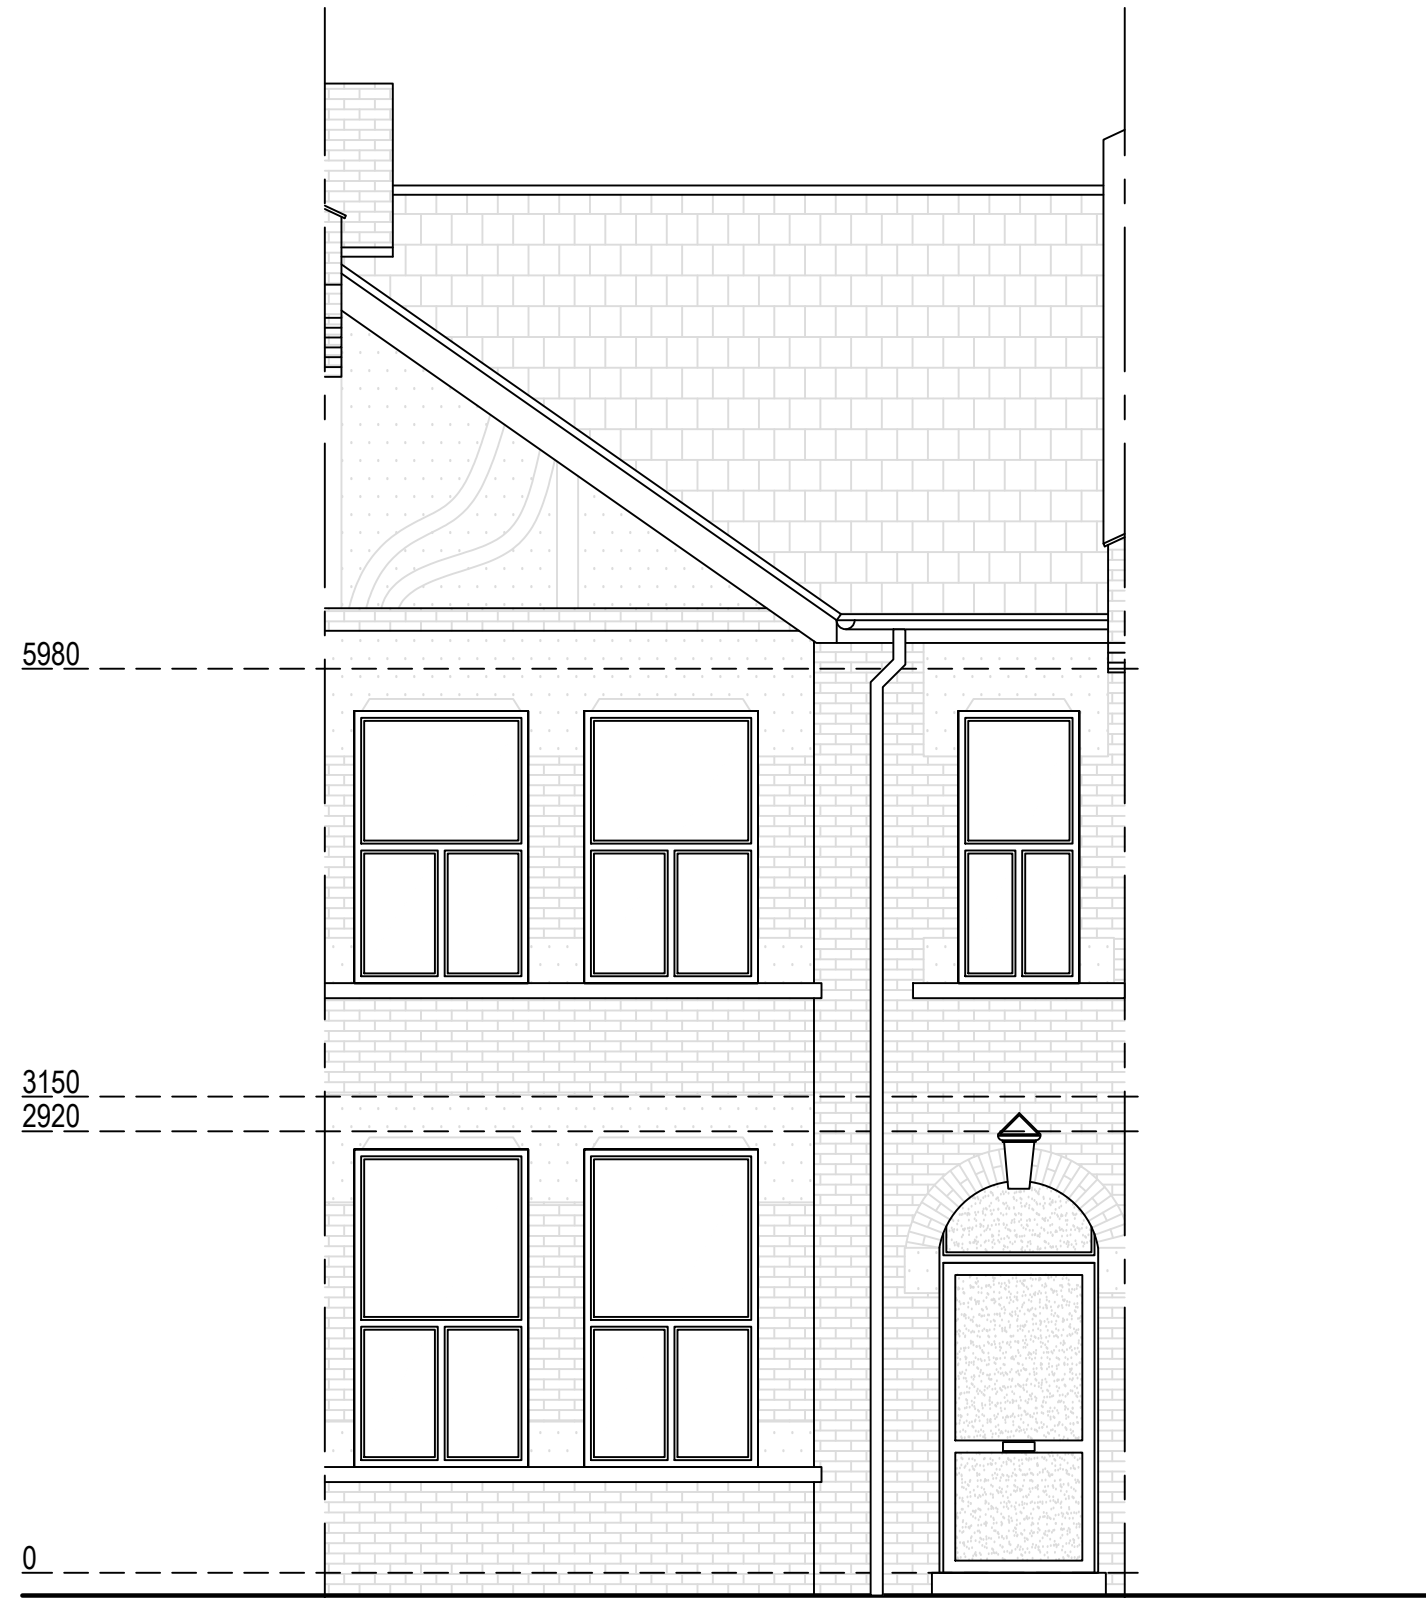


Existing Northwest Elevation

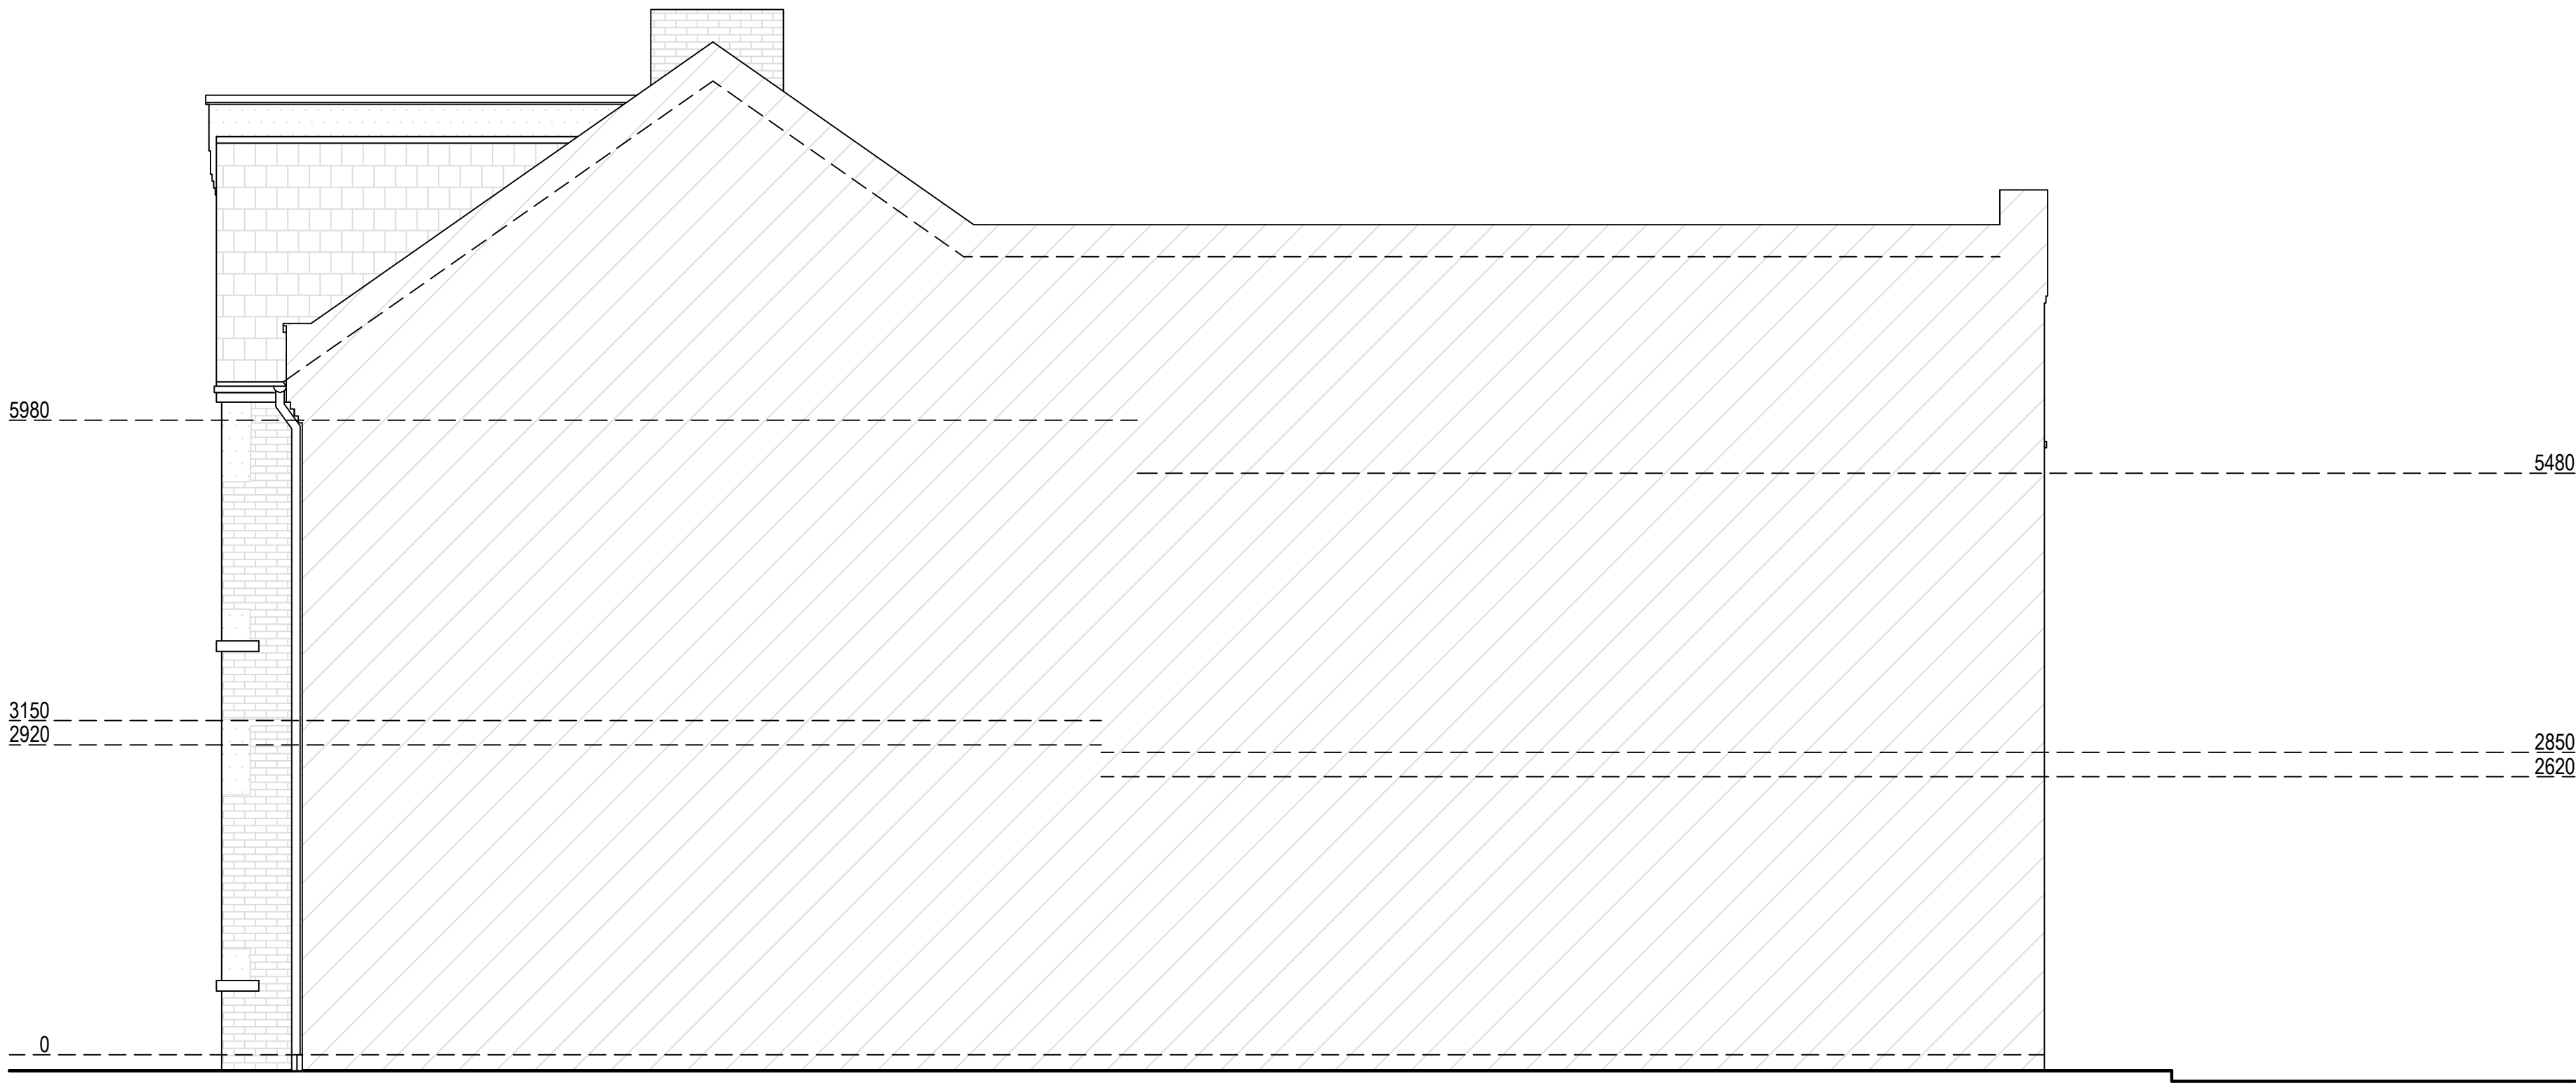


Existing Southwest Elevation

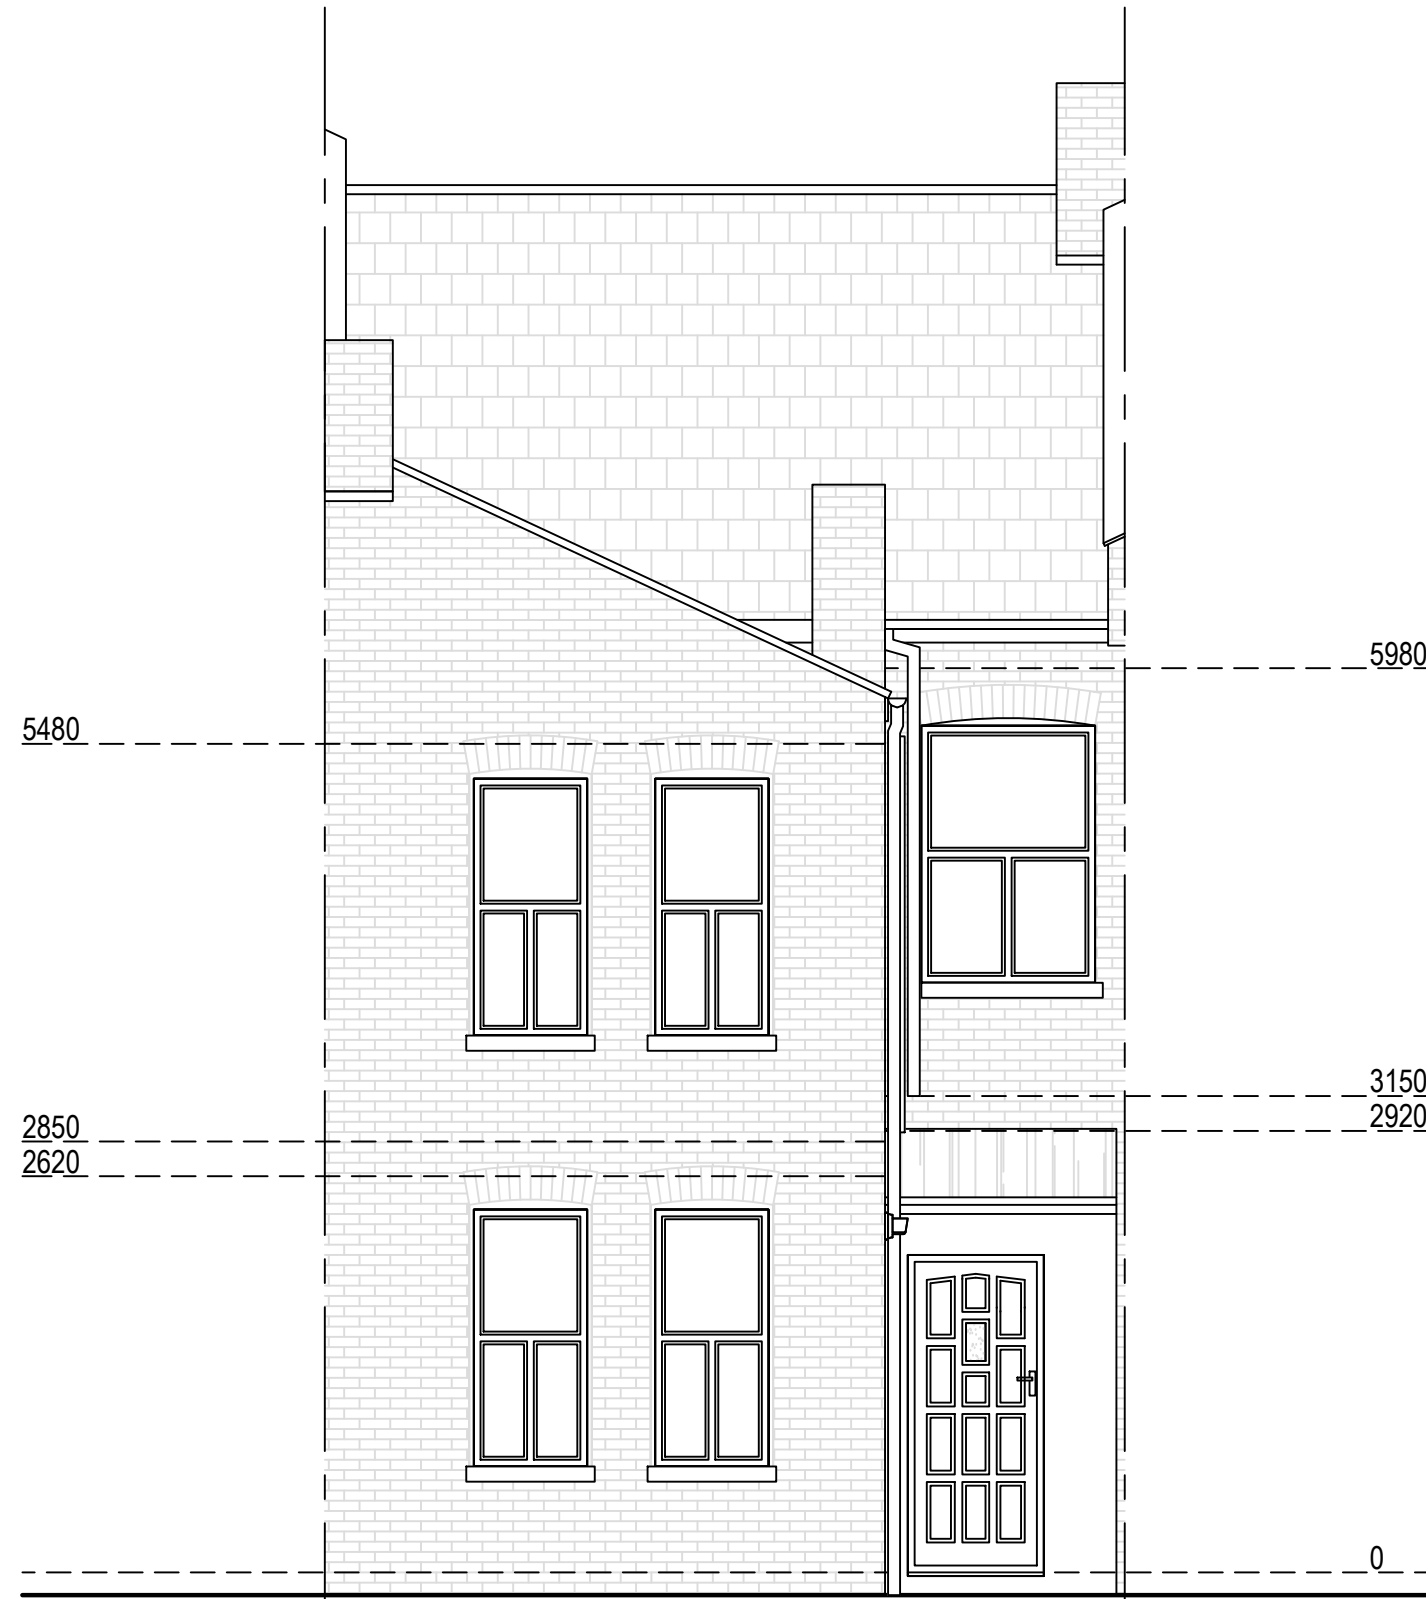

Existing Southeast Elevation

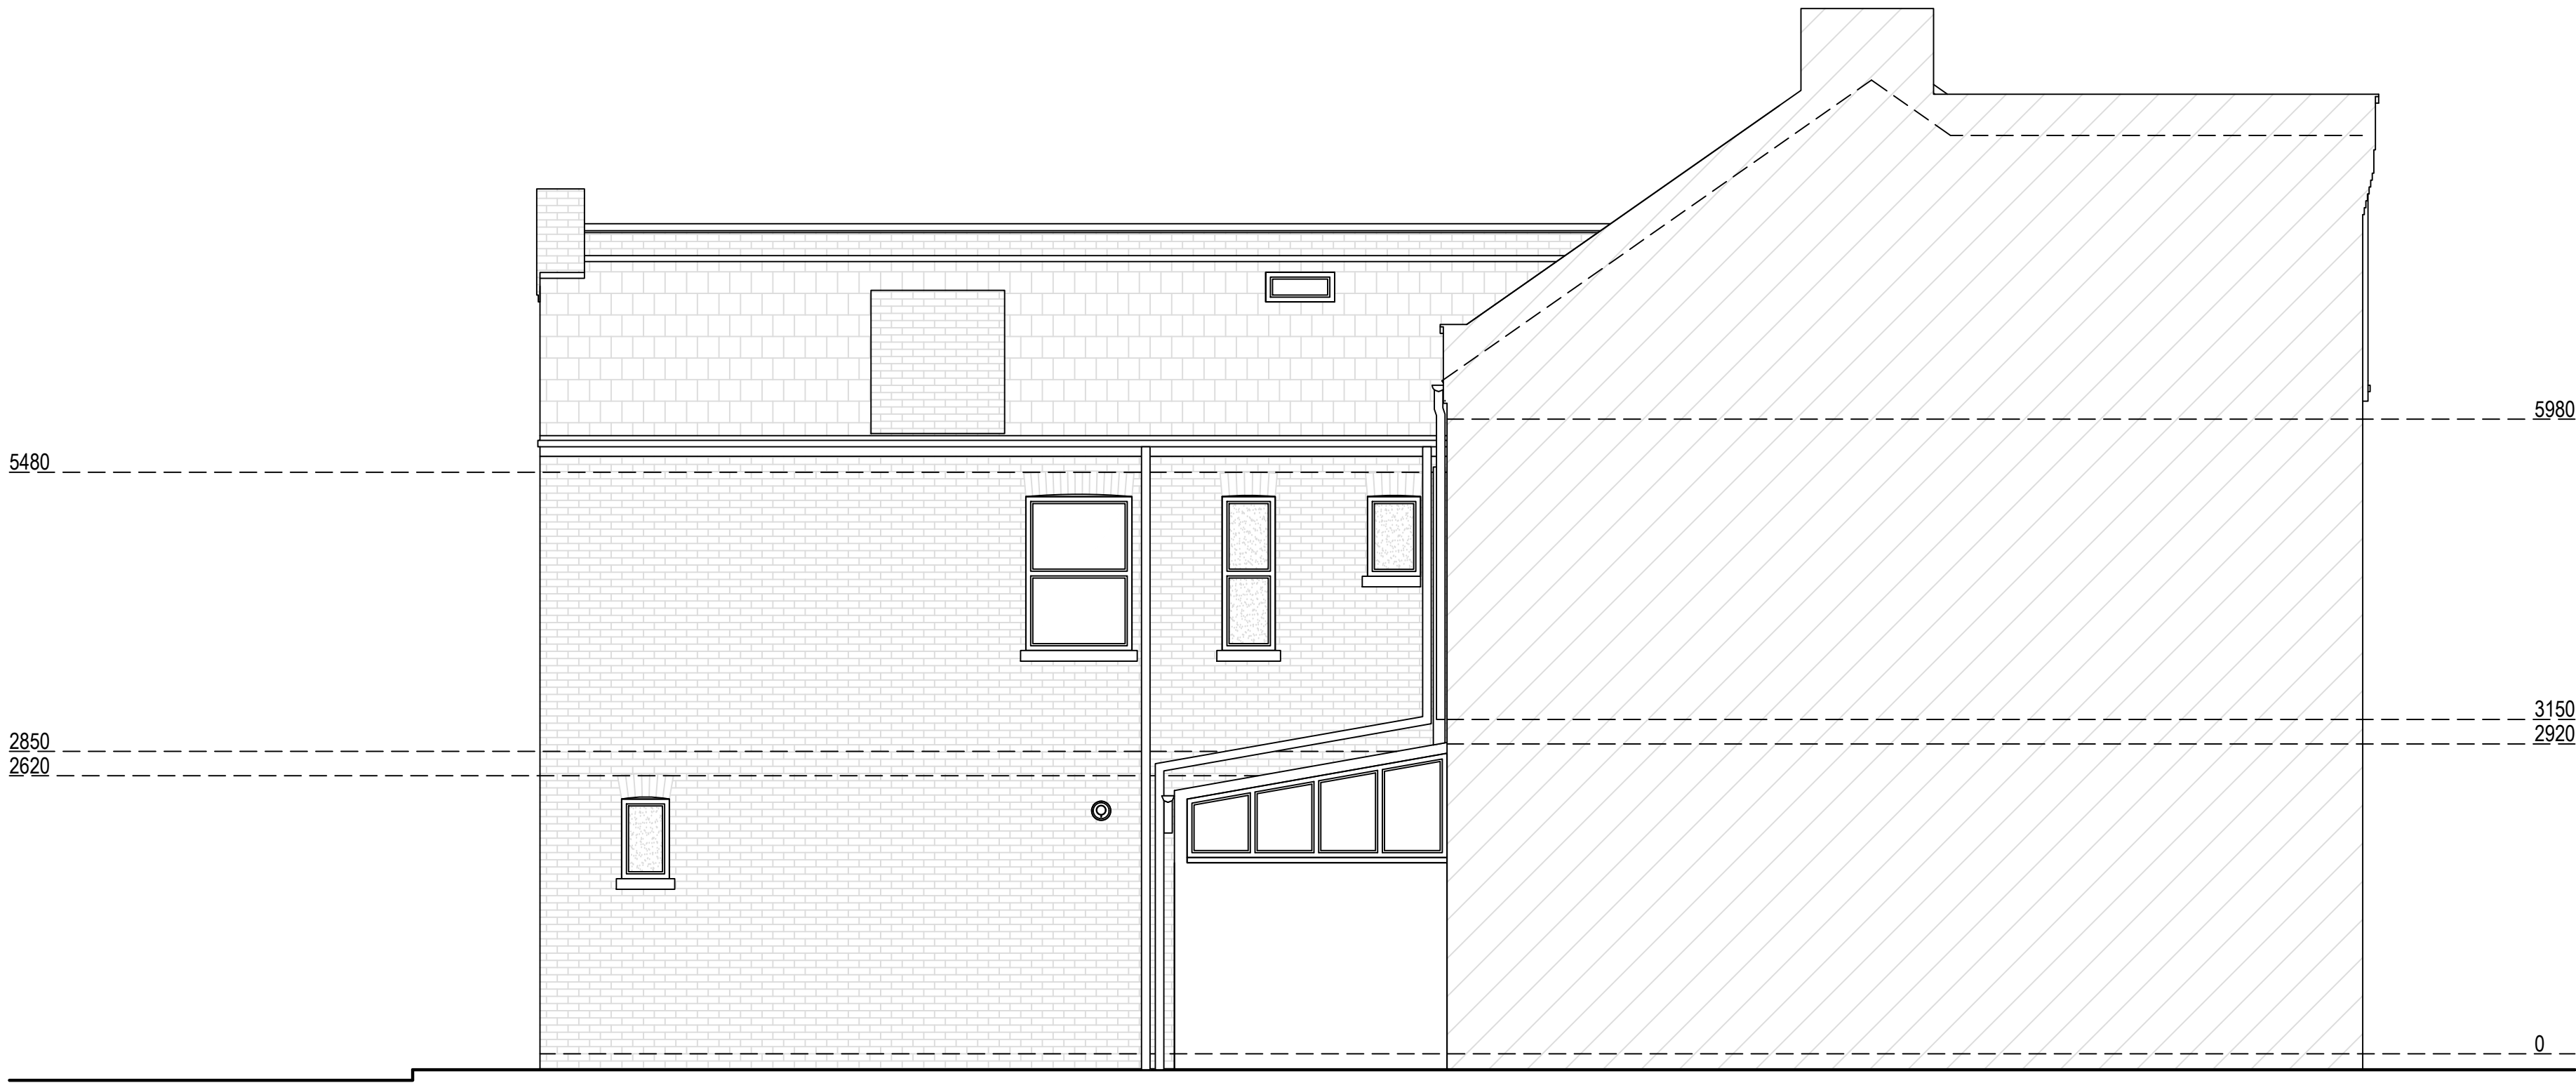

Existing Northeast Elevation

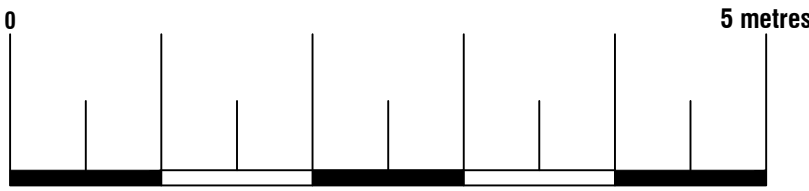


Existing Materials:
Walls: Brick
Pitched roof: Tile
Windows: UPVC




ArkiPlan Architectural Ltd • Enquiries@ArkiPlan.co.uk
Lytchett House, 13 Freeland Park, Wareham Road, Poole, Dorset, BH16 6FA


Site	5 Radley Road, Tottenham, London N17 6RH	Date	24.04.2026		
		Sheet	26-0502	D04	REV 01
		Job	New Extension & Flat Conversion		
		Scale	1:50 @A1, 1:100 @A3		
Title Number	NGL271796	Title	As Shown		

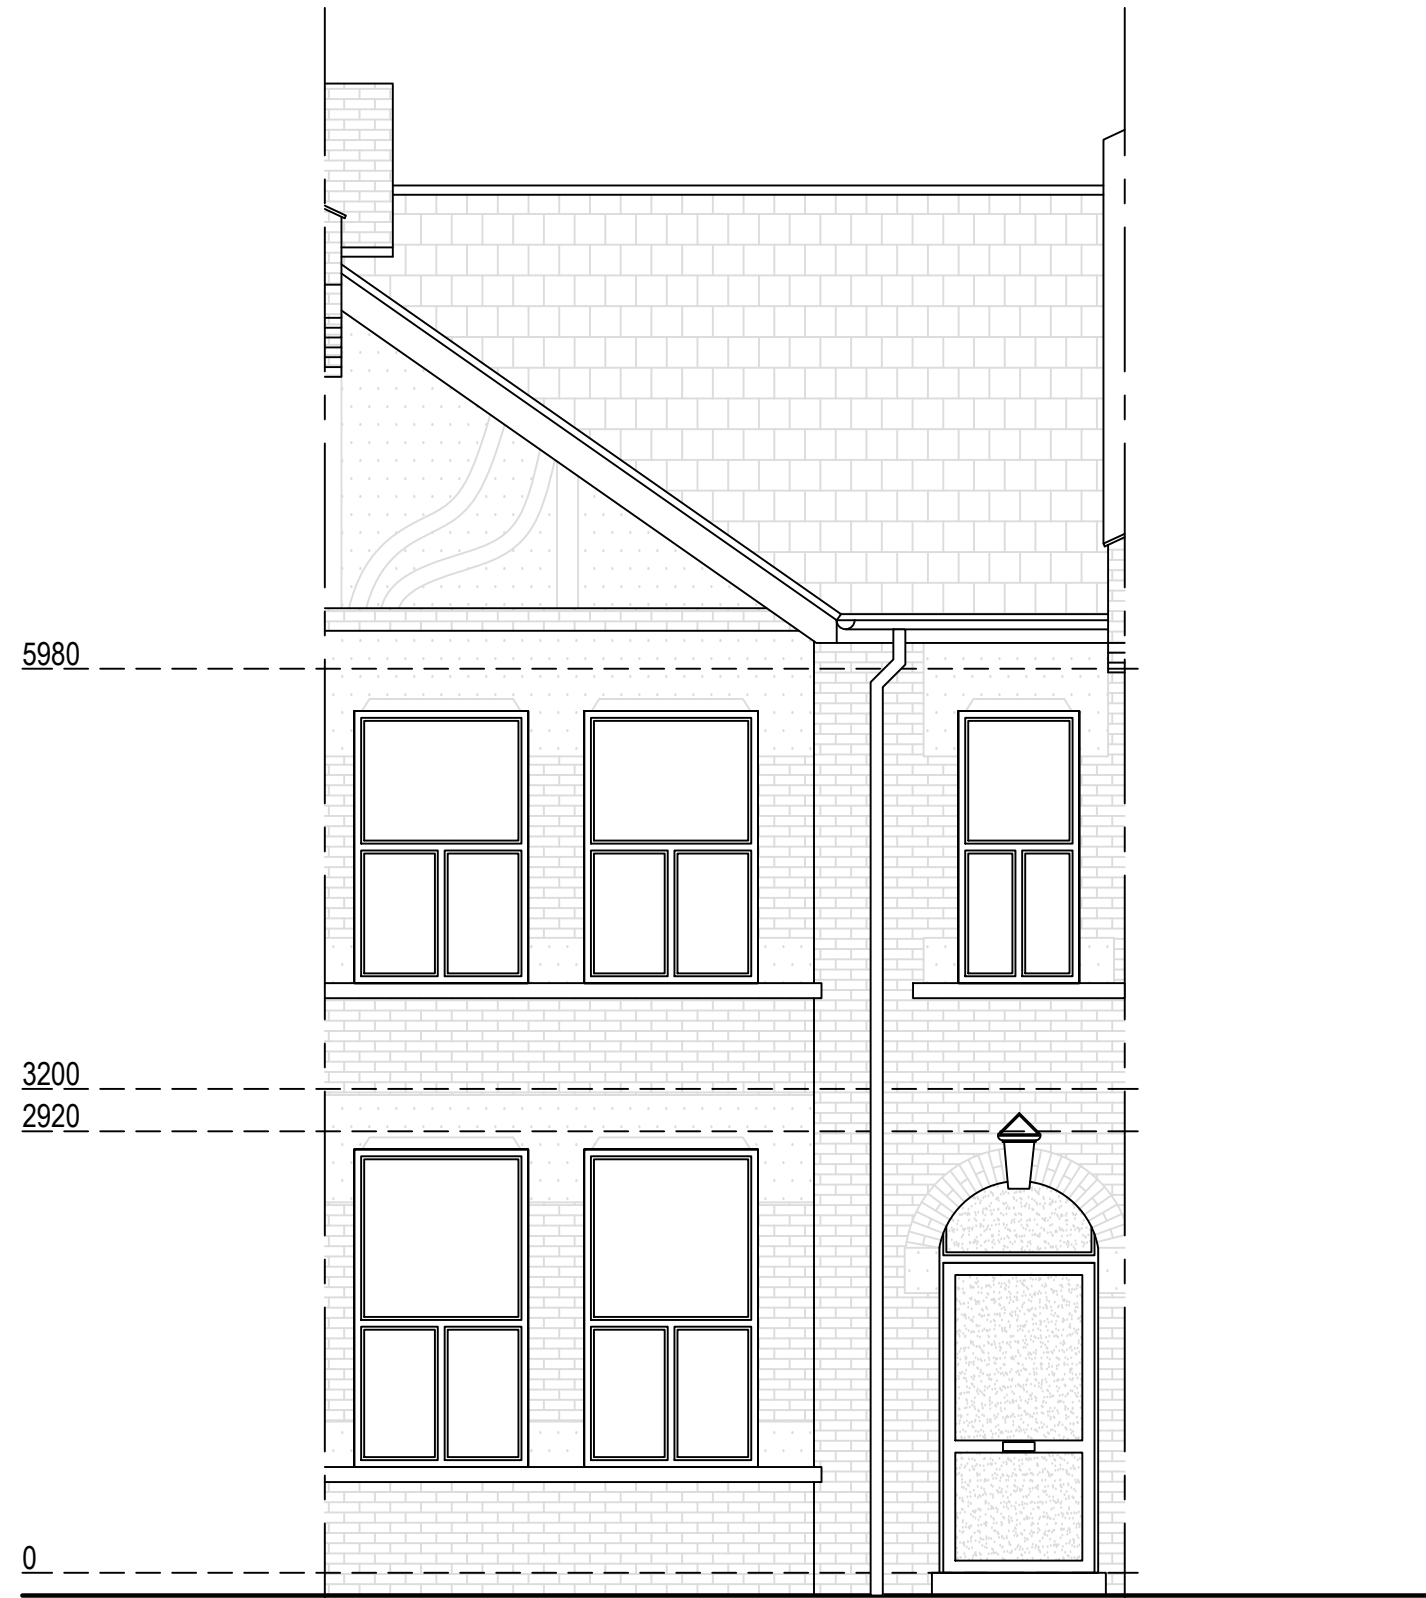


Proposed Northwest Elevation

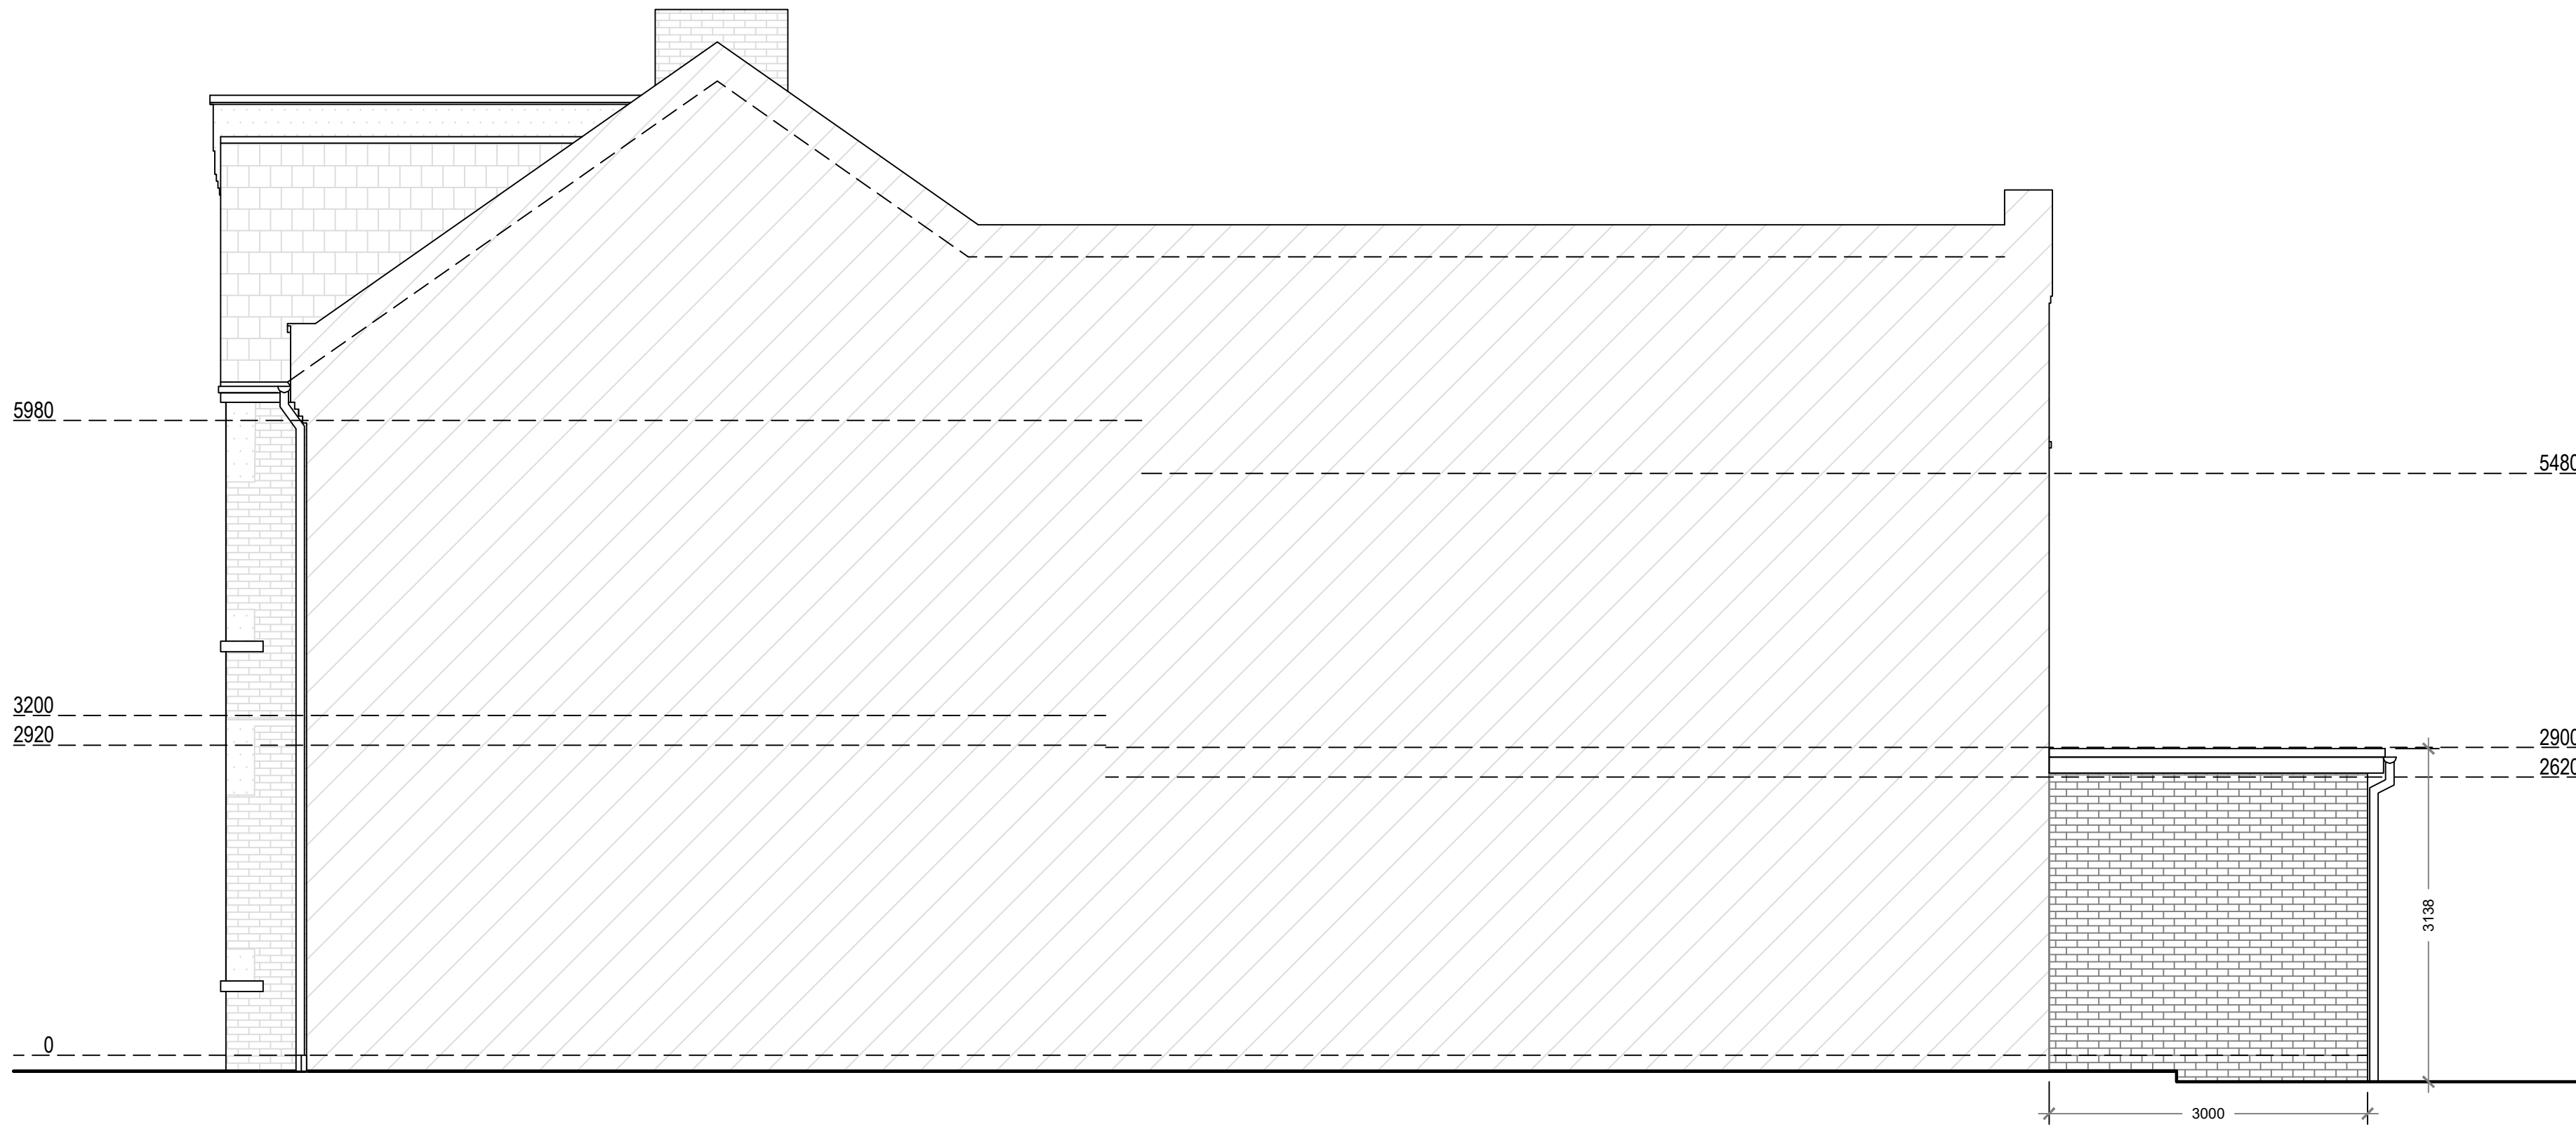


Proposed Southwest Elevation

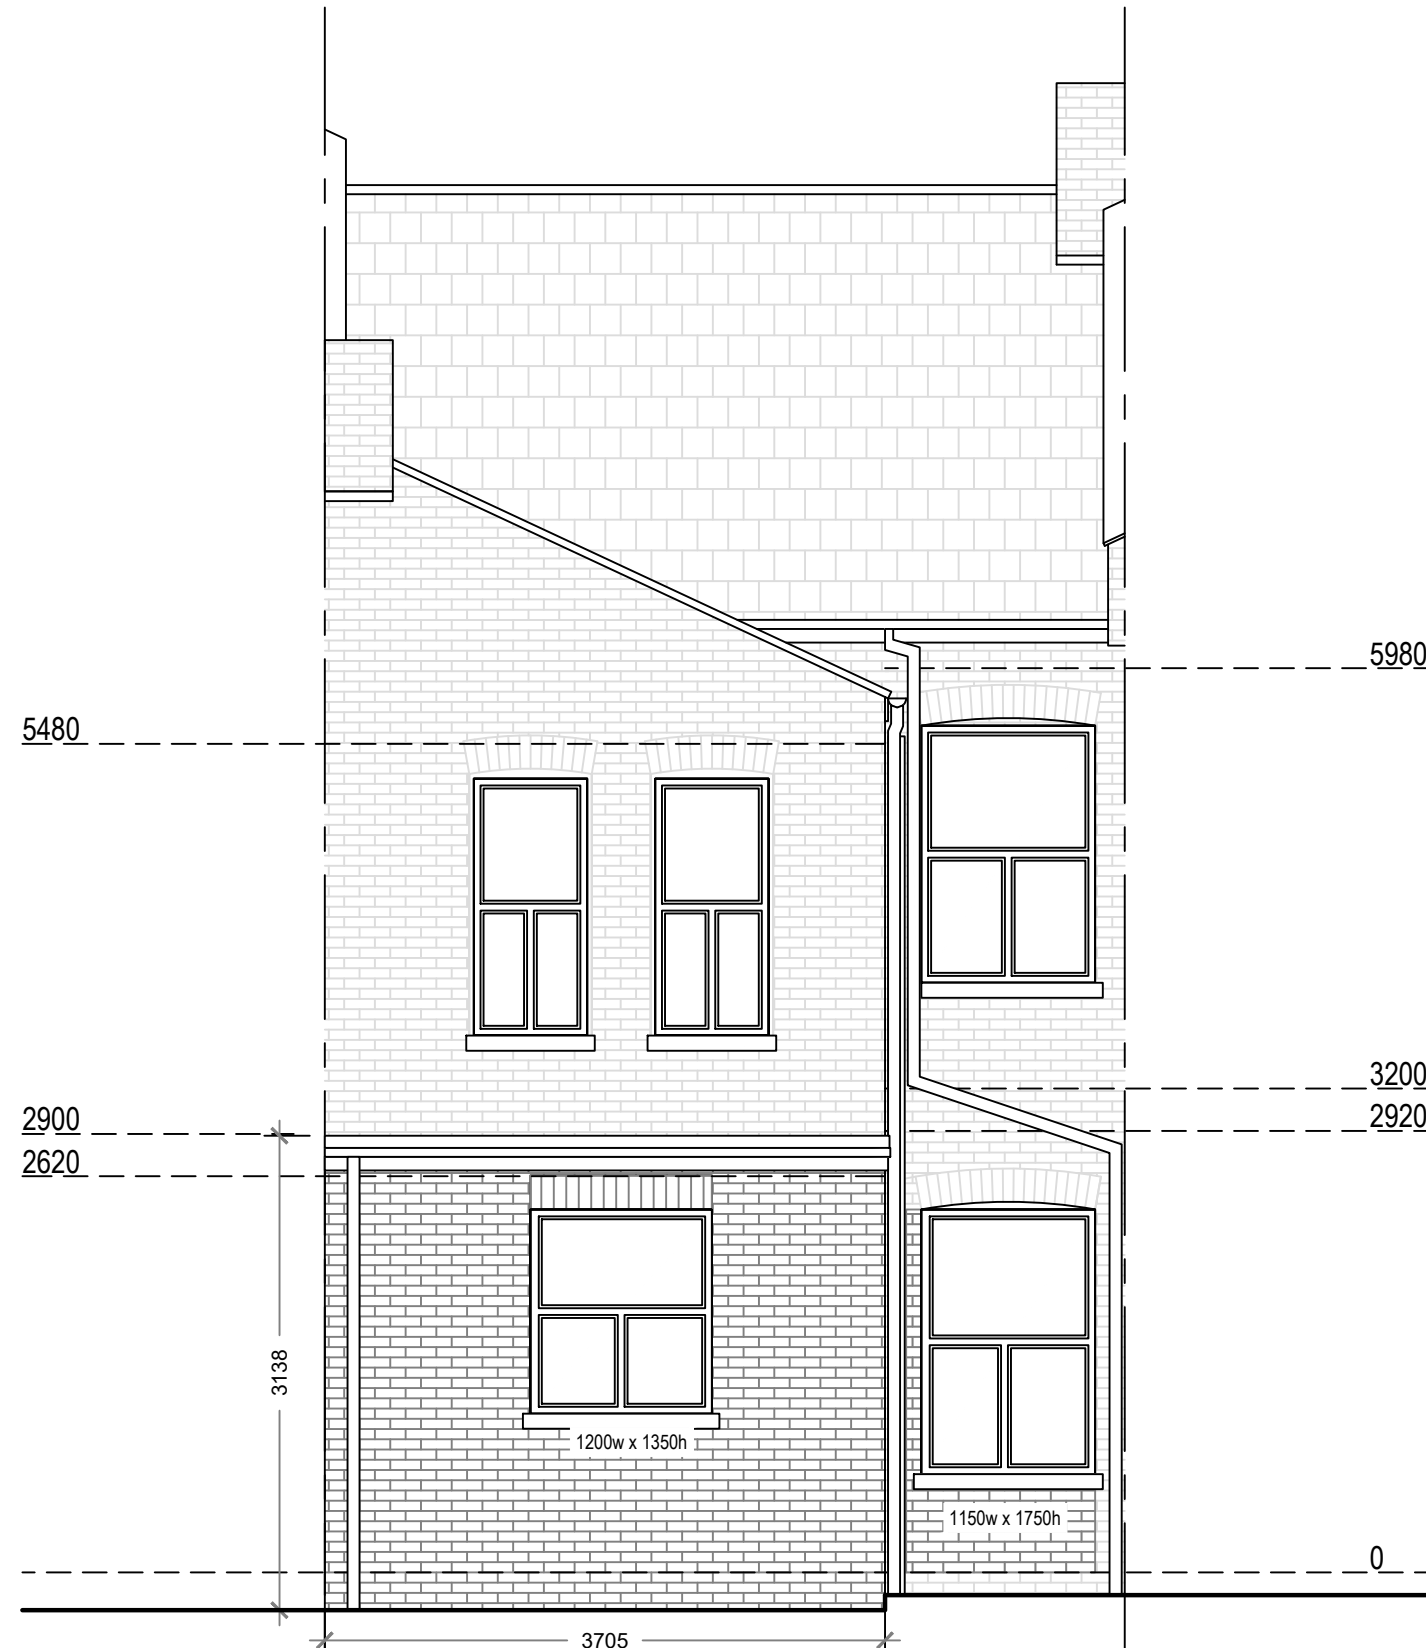

Proposed Southeast Elevation

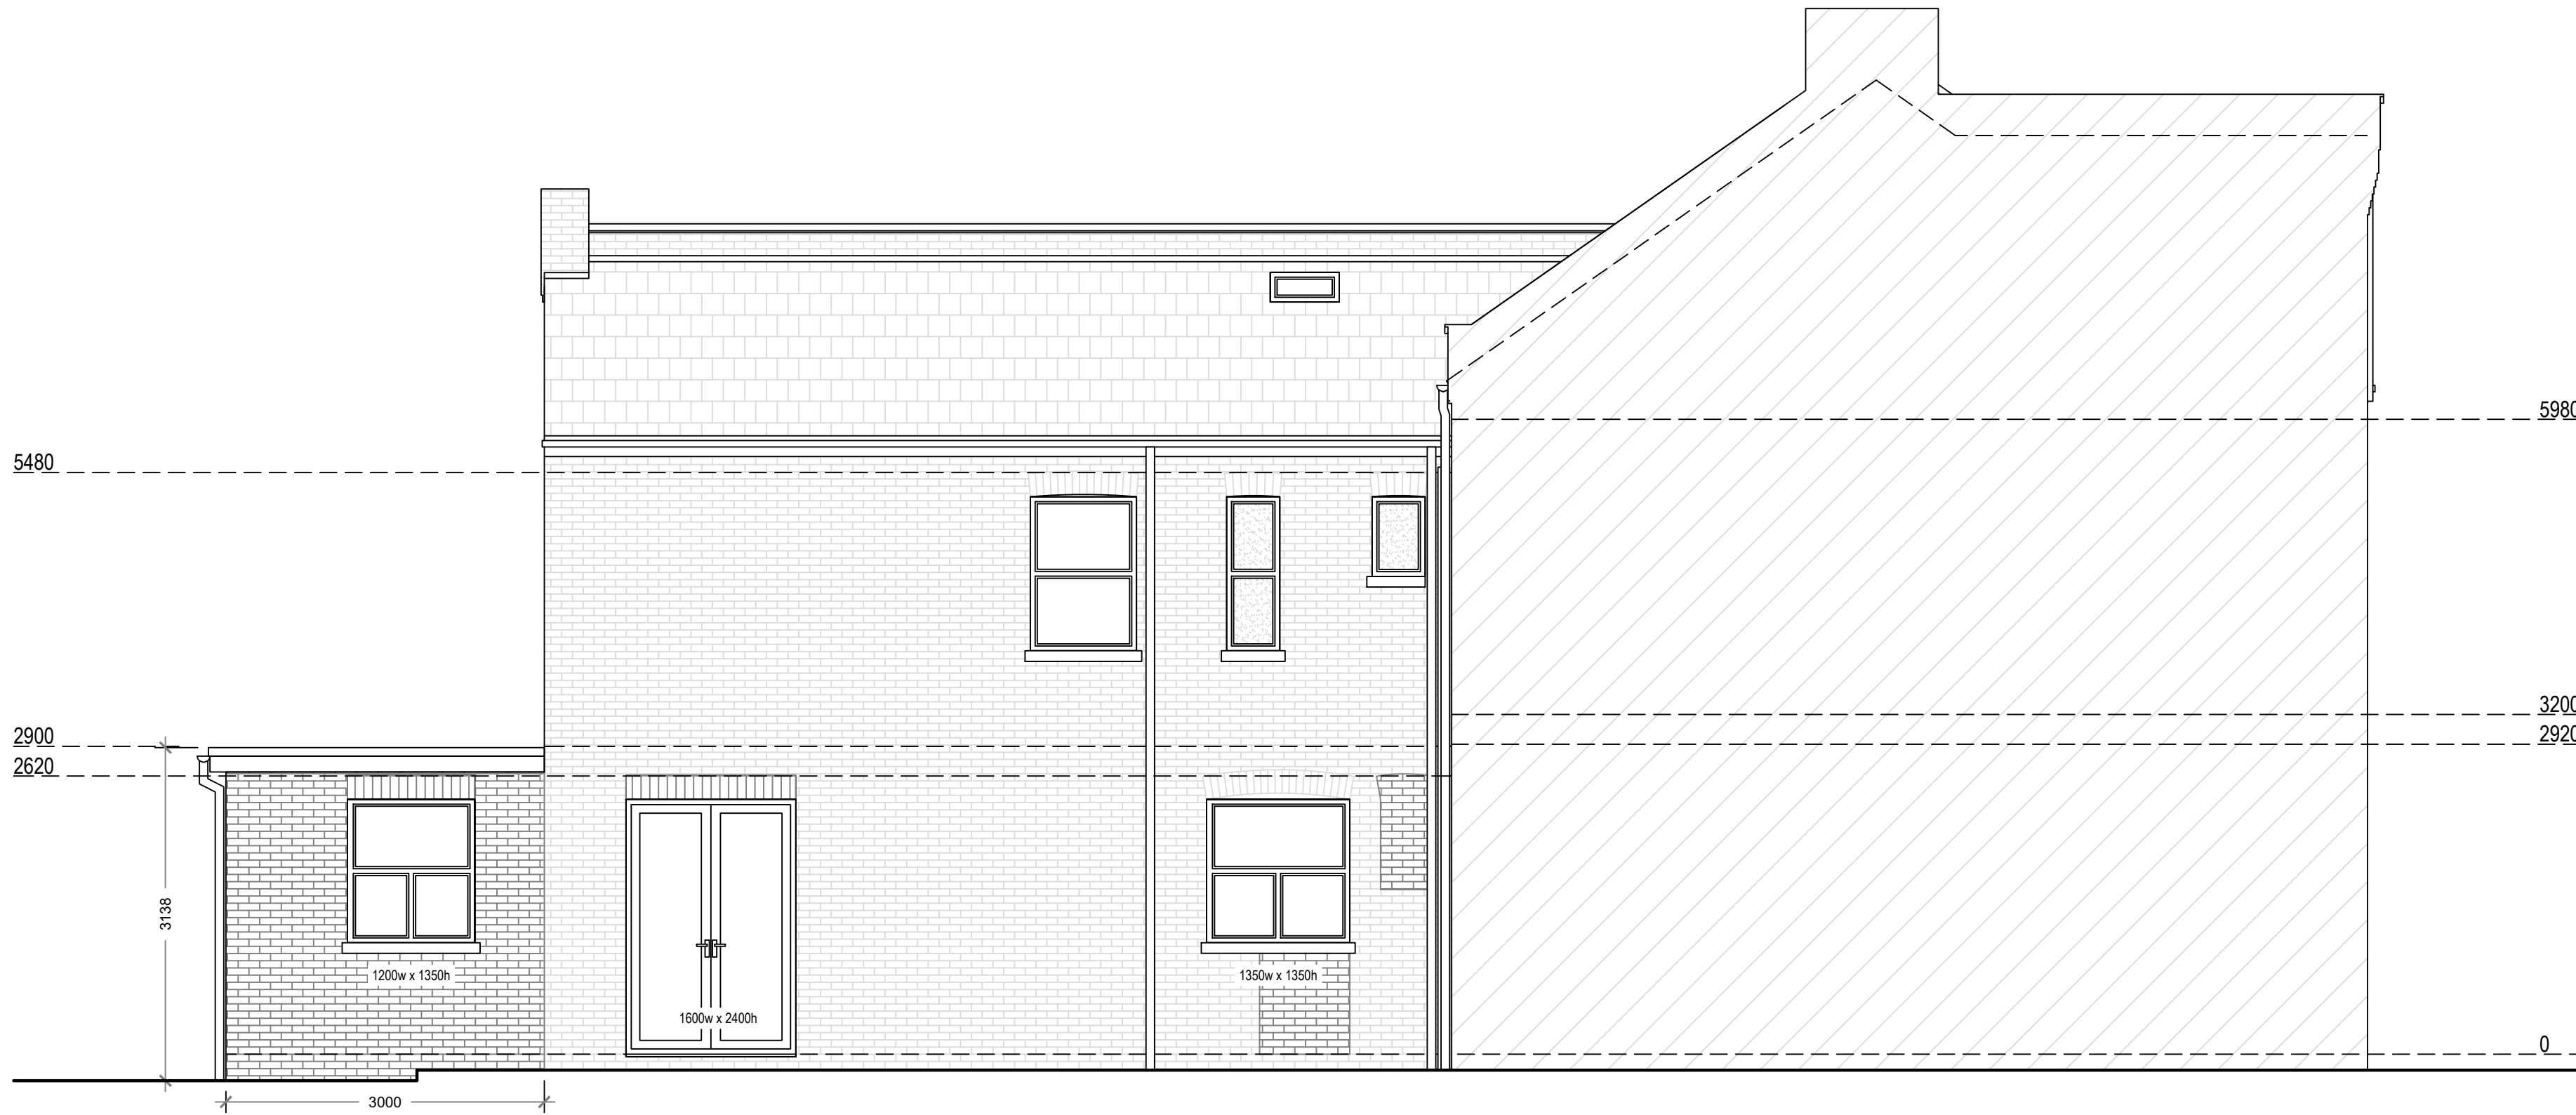

Proposed Northeast Elevation

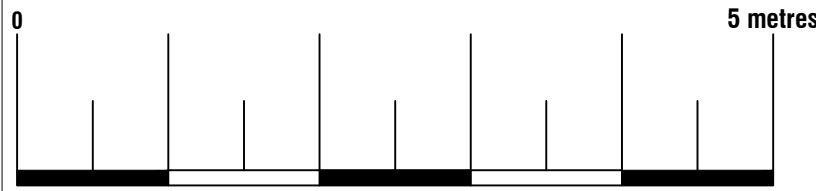

Proposed Materials:
Ground Floor Walls: Brick to match existing (cavity)
Flat roof: Ply membrane
Windows: Double glazed, white UPVC (to match existing)



ArkiPlan Architectural Ltd • Enquiries@ArkiPlan.co.uk
Lytchett House, 13 Freeland Park, Wareham Road, Poole, Dorset, BH16 6FA

Site	5 Radley Road, Tottenham, London N17 6RH	Date	24.04.2026		
		Sheet	26-0502	D05	REV 01
		Job	New Extension & Flat Conversion		
		Scale	1:50 @A1, 1:100 @A3		
Title Number	NGL271796	Title	As Shown		