


CERTIFICATE OF LAWFULNESS APPLICATION

EXISTING SITE PLAN
PROPOSED EXTERNAL SITE PLAN
PROPOSED INTERNAL LAYOUT
PROPOSED FRONT/REAR ELEVATIONS
PROPOSED SIDE ELEVATIONS



**REGISTERED
INTERIOR
DESIGNER®**
COLLECTIVE MARK

May 8, 2026

 


72 Wood Vale, London, N10 3DN

IMPORTANT: Check all measurements on site prior to construction or commencement of work. Measurements provided in this document are for information only and should not be relied upon for manufacture or installation. All appliance specifications should be taken from spec sheets provided directly by the clients. Any discrepancies should be brought to the attention of COMPANY prior to the commencement of works.

TO SCALE @ A3

A

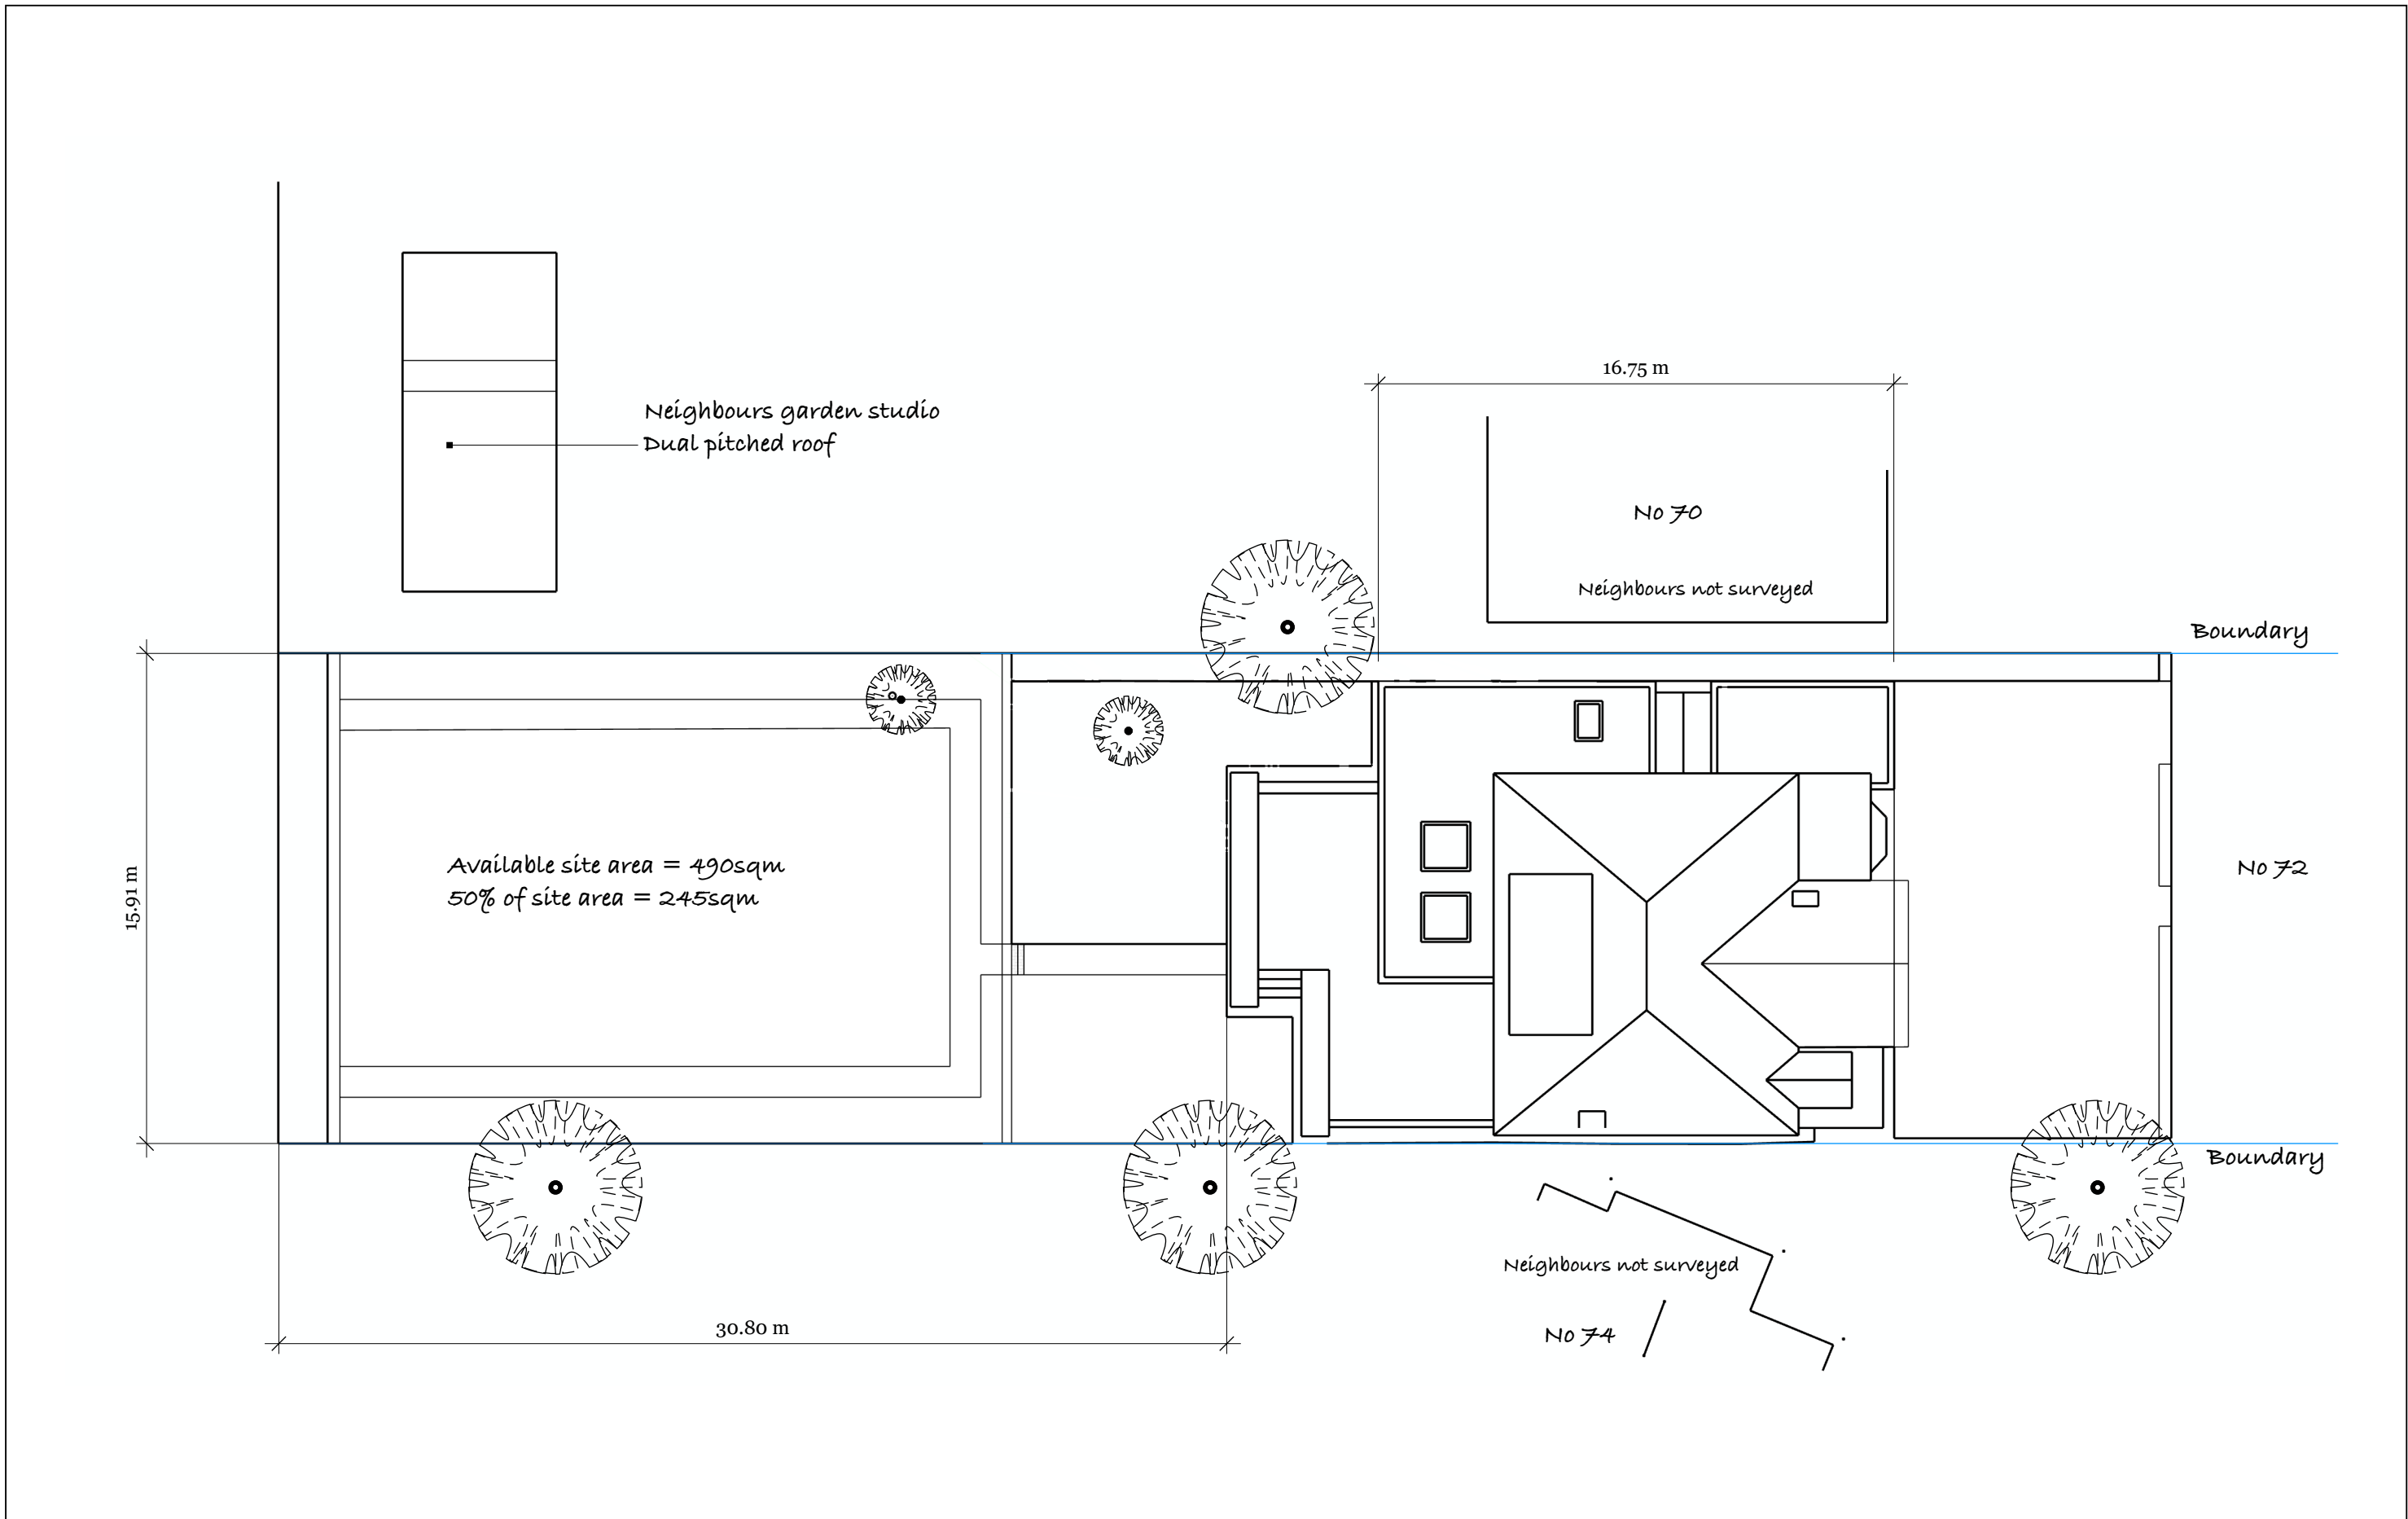

**REGISTERED
INTERIOR
DESIGNER®**
COLLECTIVE MARK

EXISTING PLAN



72 Wood Vale, London, N10 3DN


IMPORTANT: Check all measurements on site prior to construction or commencement of work. Measurements provided in this document are for information only and should not be relied upon for manufacture or installation. All appliance specifications should be taken from spec sheets provided directly by the clients. Any discrepancies should be brought to the attention of COMPANY prior to the commencement of works.

Scale 1:200

TO SCALE @ A3

01

A

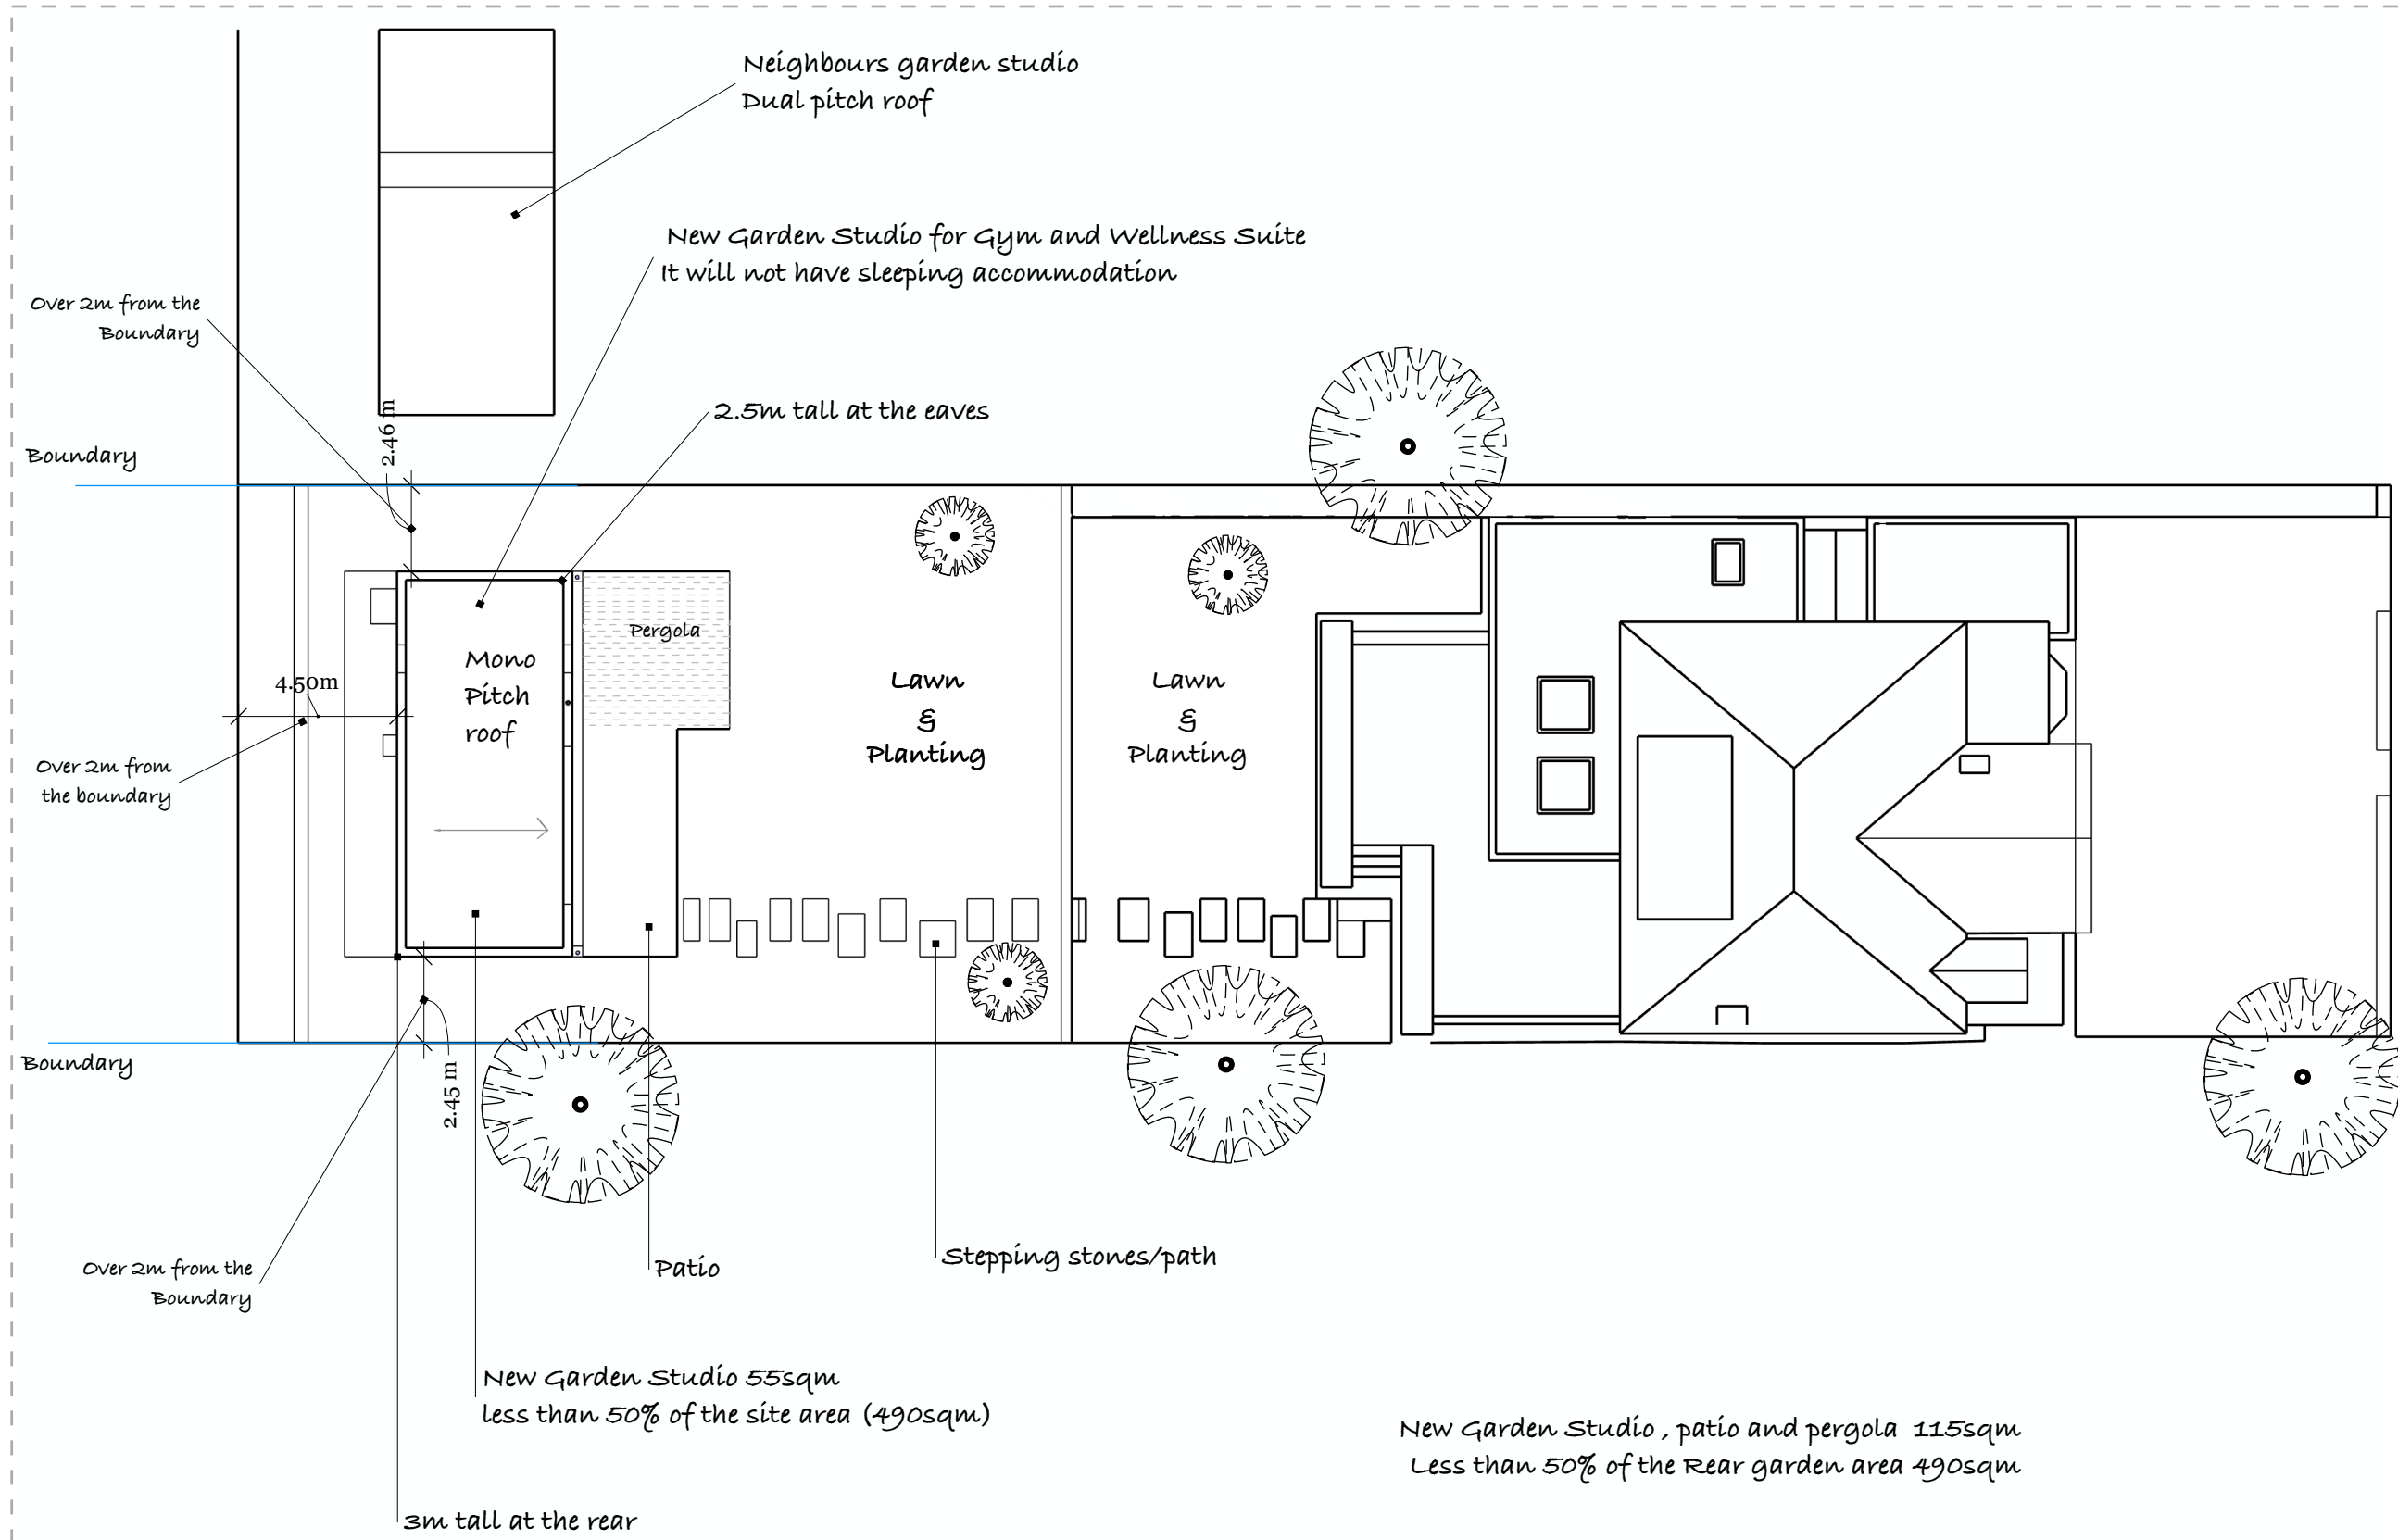

**REGISTERED
INTERIOR
DESIGNER®**
COLLECTIVE MARK

PROPOSED EXTERNAL LAYOUT



72 Wood Vale, London, N10 3DN


IMPORTANT: Check all measurements on site prior to construction or commencement of work. Measurements provided in this document are for information only and should not be relied upon for manufacture or installation. All appliance specifications should be taken from spec sheets provided directly by the clients. Any discrepancies should be brought to the attention of COMPANY prior to the commencement of works.

Scale 1:200

TO SCALE @ A3

A 02

A

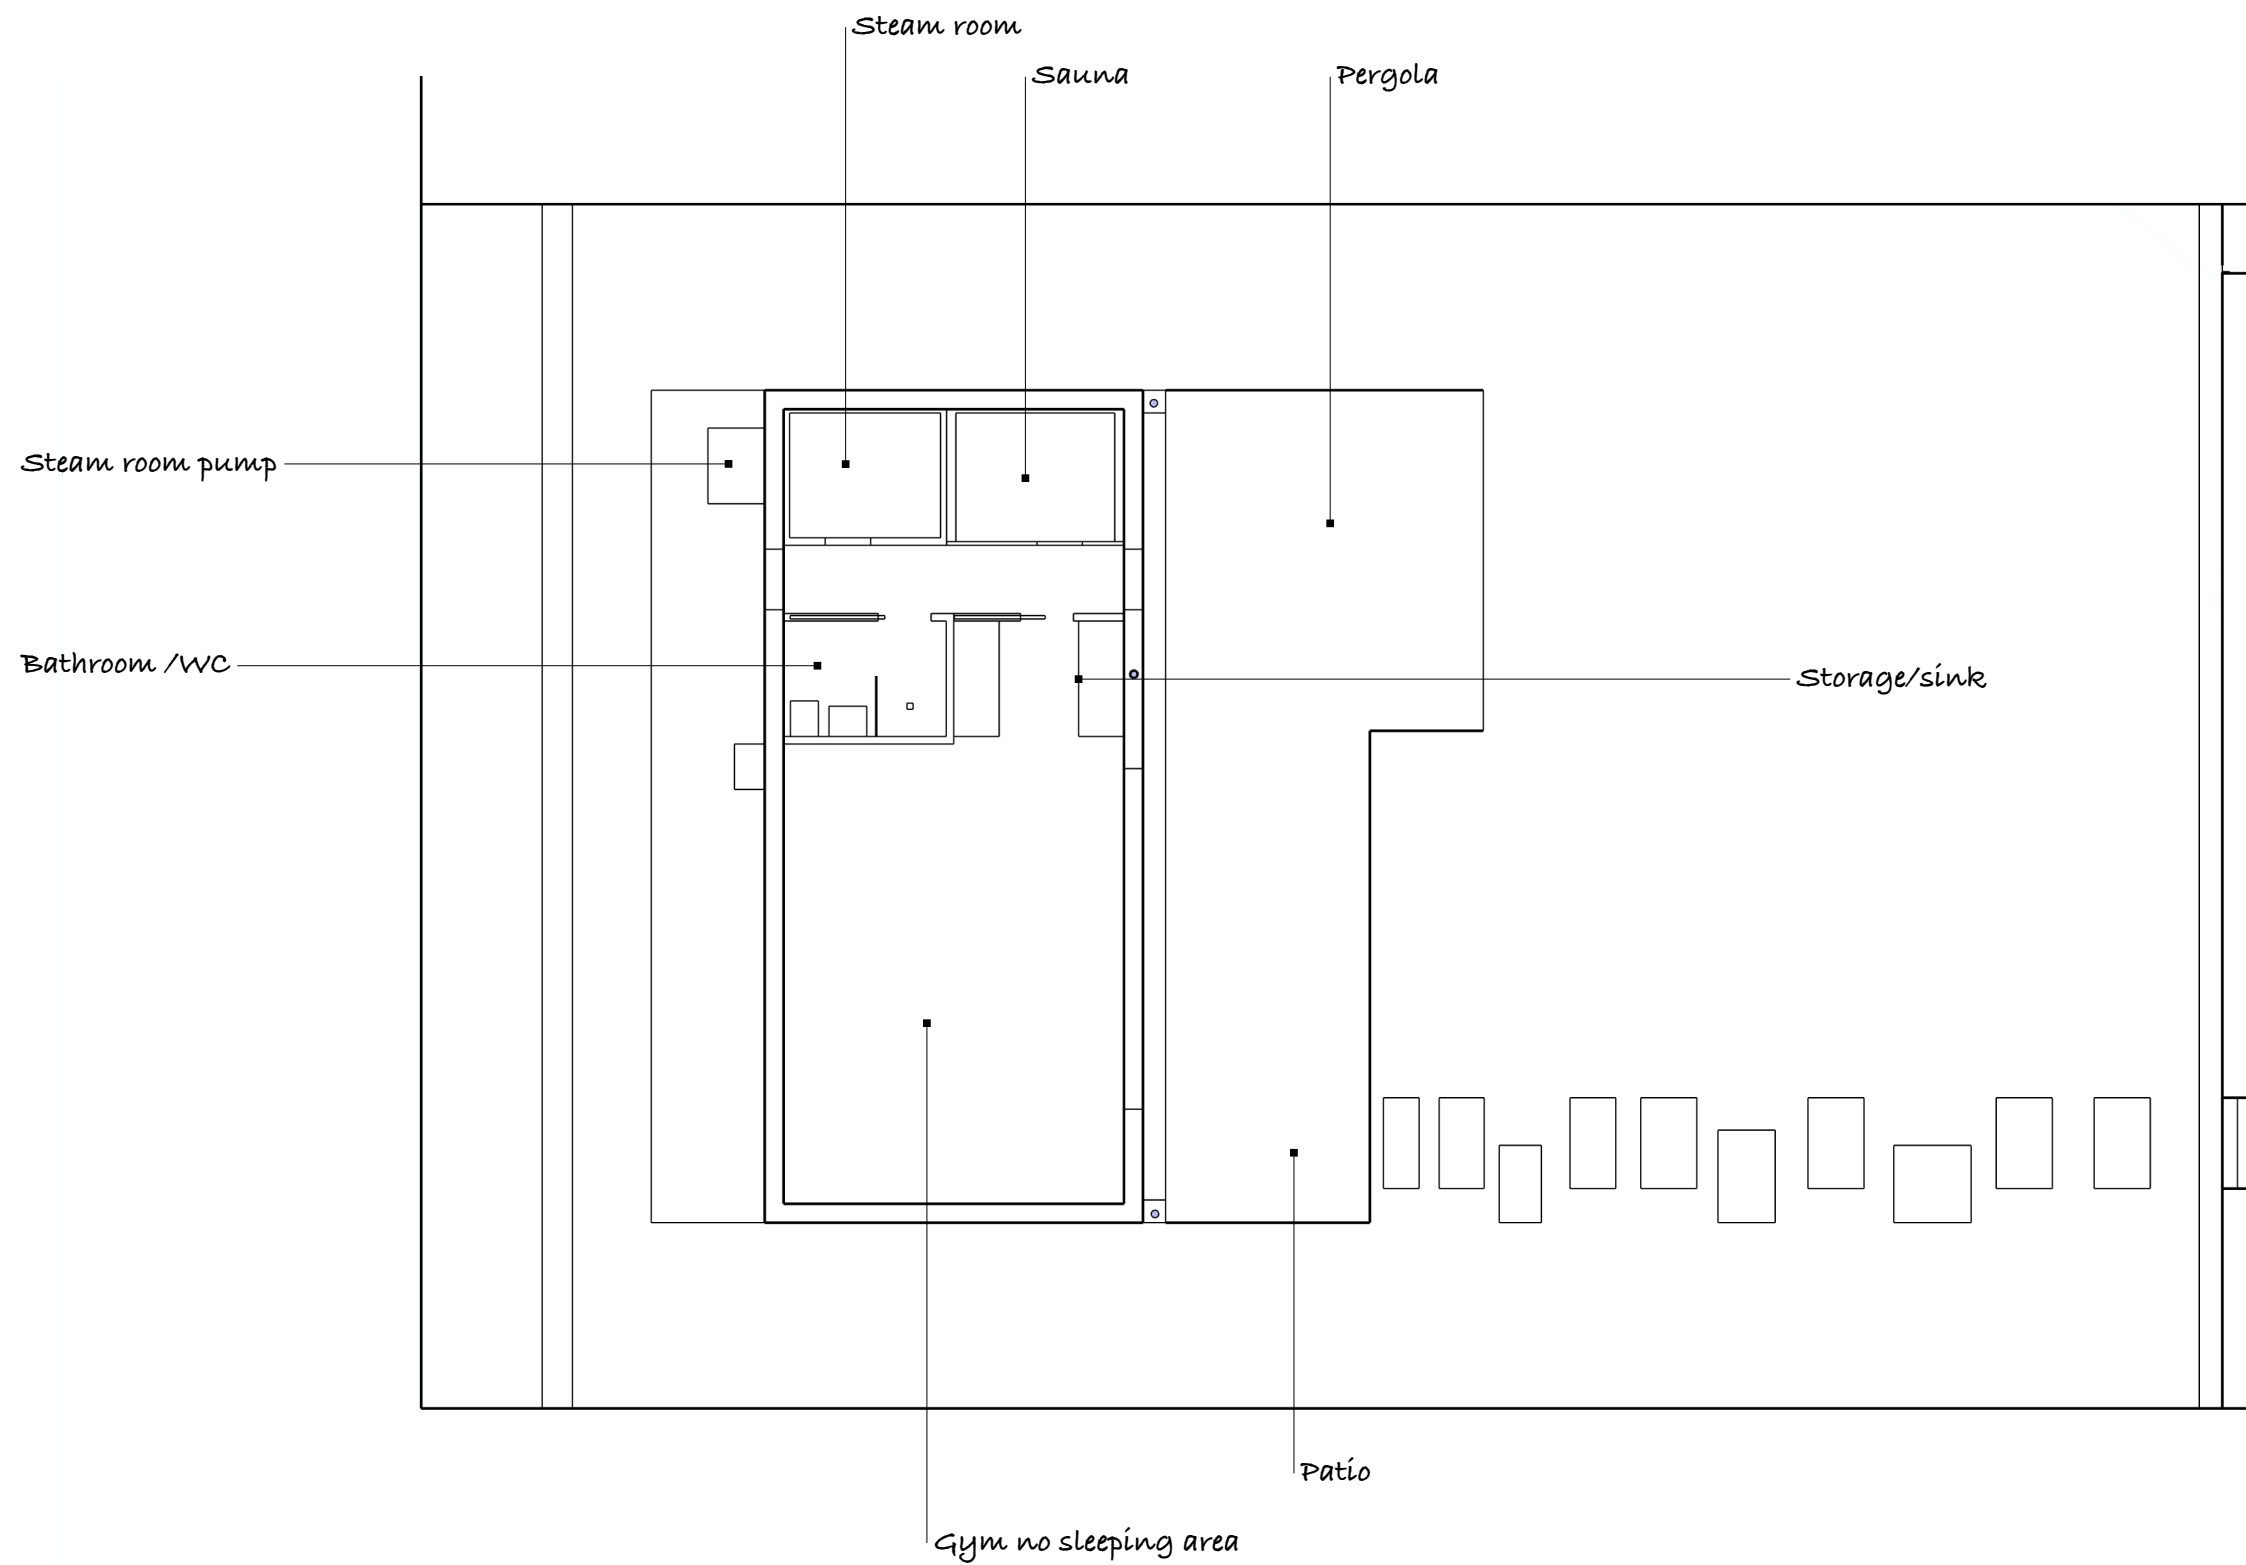

**REGISTERED
INTERIOR
DESIGNER®**
COLLECTIVE MARK

**PROPOSED
INTERNAL
LAYOUT**



72 Wood Vale, London, N10 3DN

IMPORTANT: Check all measurements on site prior to construction or commencement of work. Measurements provided in this document are for information only and should not be relied upon for manufacture or installation. All appliance specifications should be taken from spec sheets provided directly by the clients. Any discrepancies should be brought to the attention of COMPANY prior to the commencement of works.


Scale 1:100

TO SCALE @ A3

03

A

FRONT ELEVATION

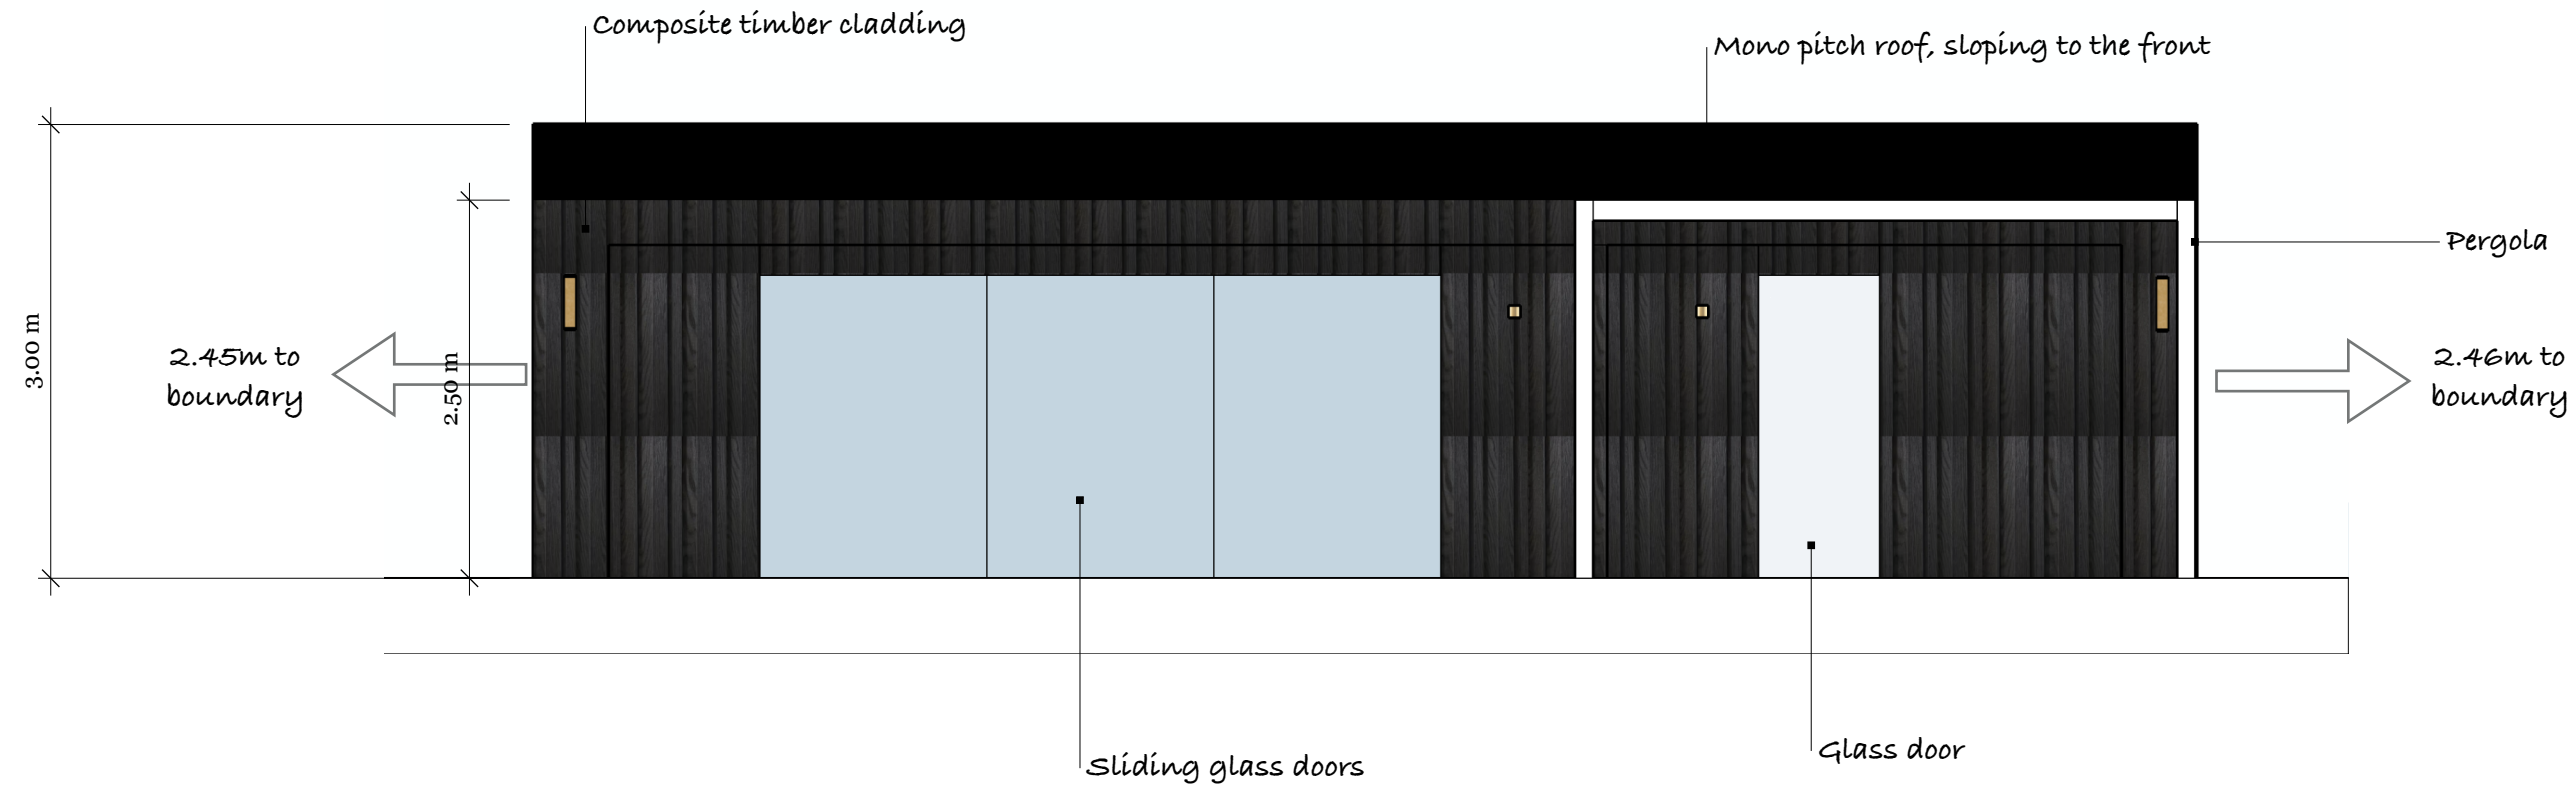

REAR ELEVATION



REGISTERED
INTERIOR
DESIGNER®
COLLECTIVE MARK



FRONT / REAR
ELEVATION



72 Wood Vale, London, N10 3DN

IMPORTANT: Check all measurements on site prior to construction or commencement of work. Measurements provided in this document are for information only and should not be relied upon for manufacture or installation. All appliance specifications should be taken from spec sheets provided directly by the clients. Any discrepancies should be brought to the attention of COMPANY prior to the commencement of works.

Scale 1:50 TO SCALE @ A3

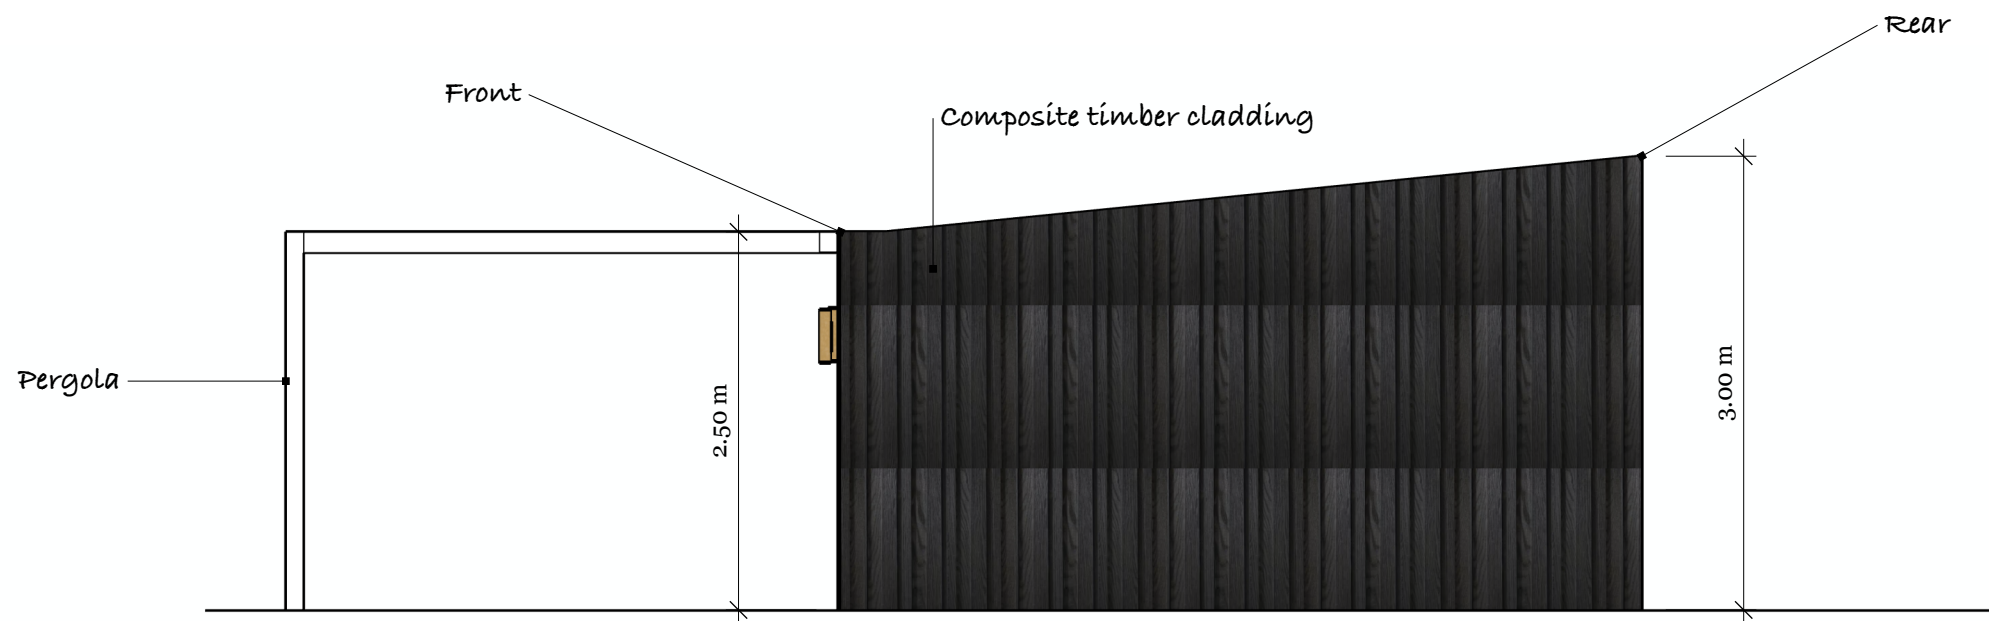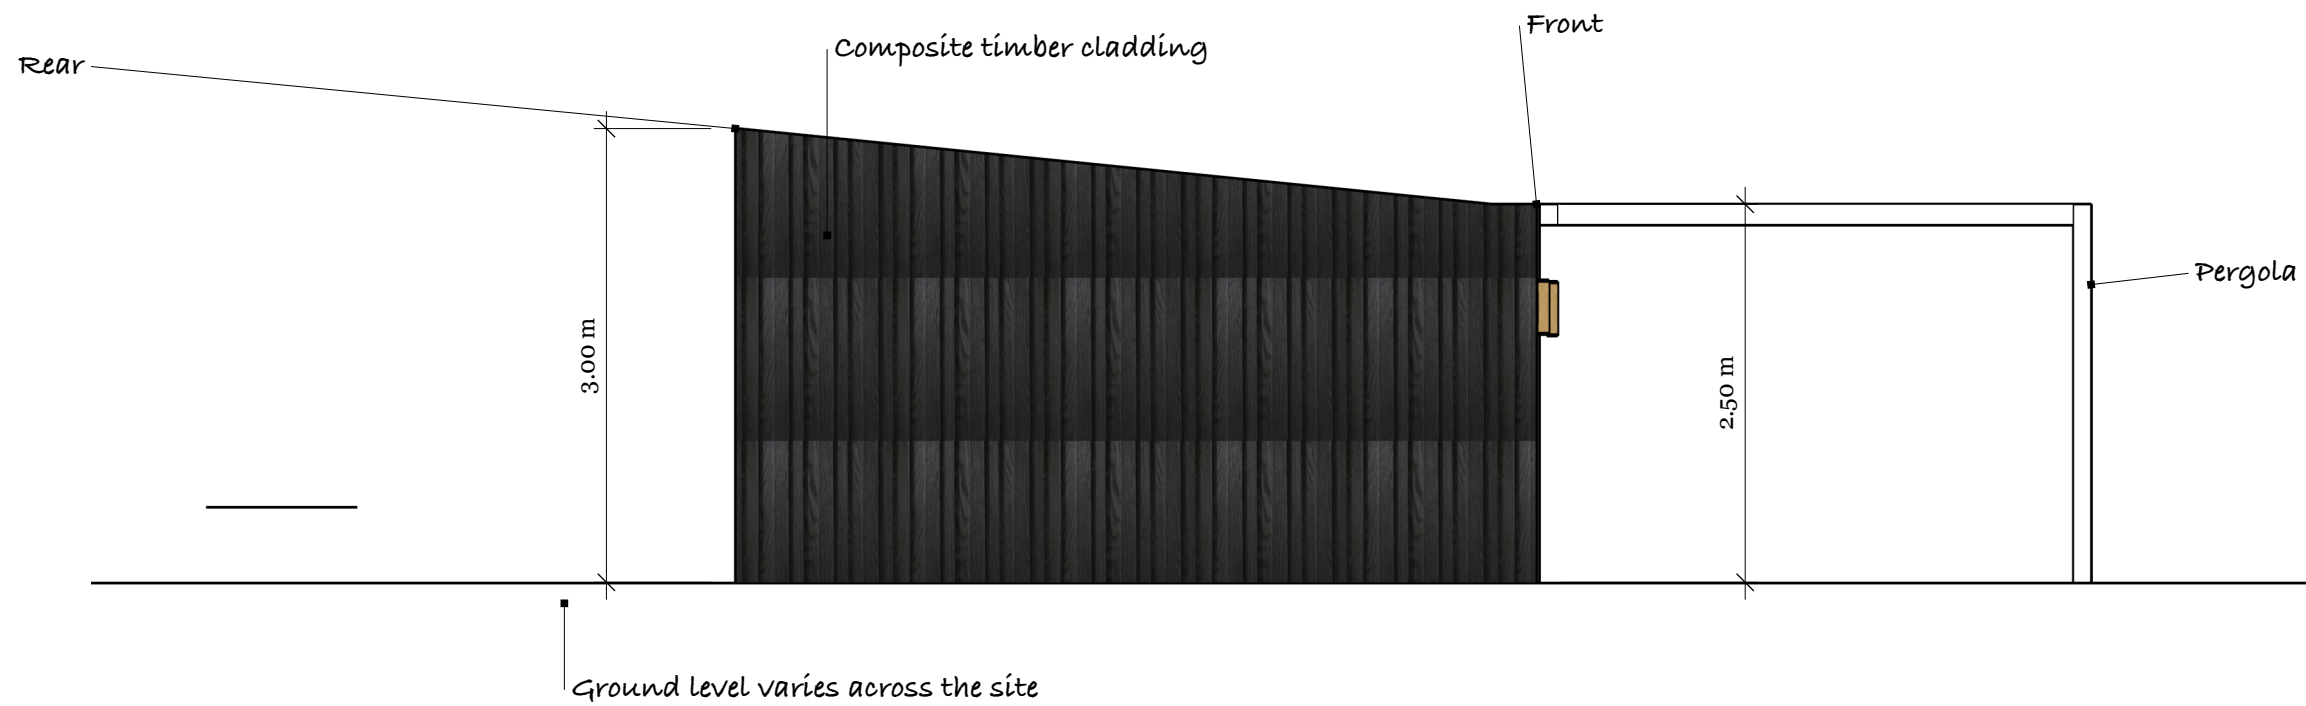

**REGISTERED
INTERIOR
DESIGNER®**
COLLECTIVE MARK

**SIDE
ELEVATIONS**



72 Wood Vale, London, N10 3DN

IMPORTANT: Check all measurements on site prior to construction or commencement of work. Measurements provided in this document are for information only and should not be relied upon for manufacture or installation. All appliance specifications should be taken from spec sheets provided directly by the clients. Any discrepancies should be brought to the attention of COMPANY prior to the commencement of works.

Scale 1:50

TO SCALE @ A3

05

A