
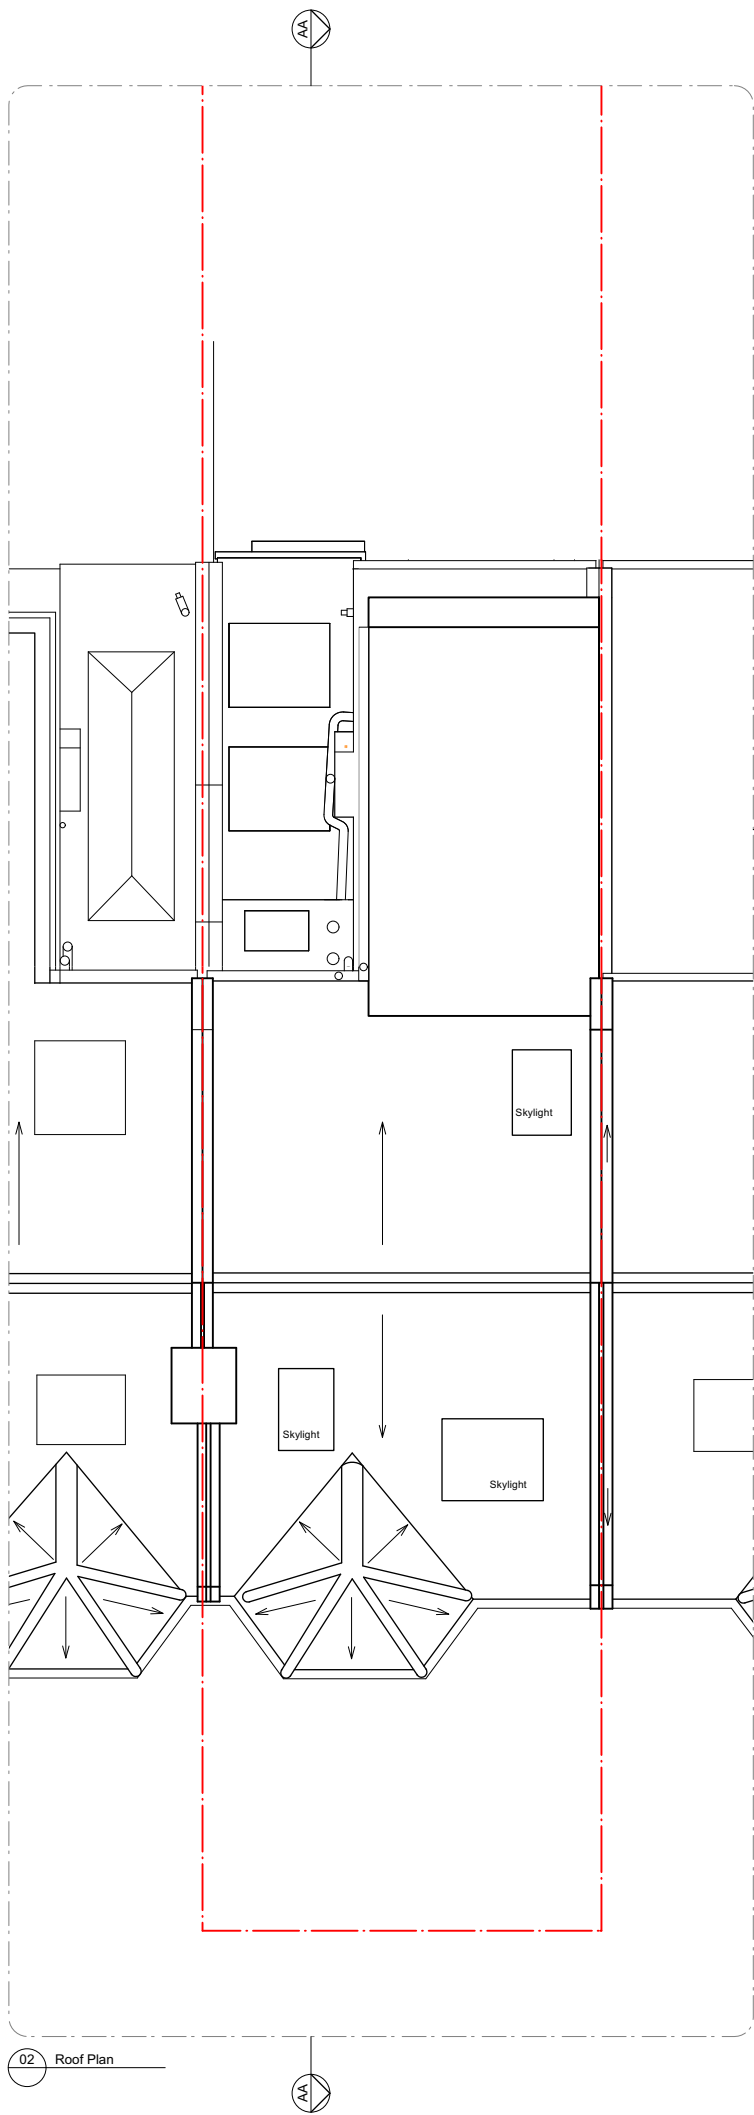


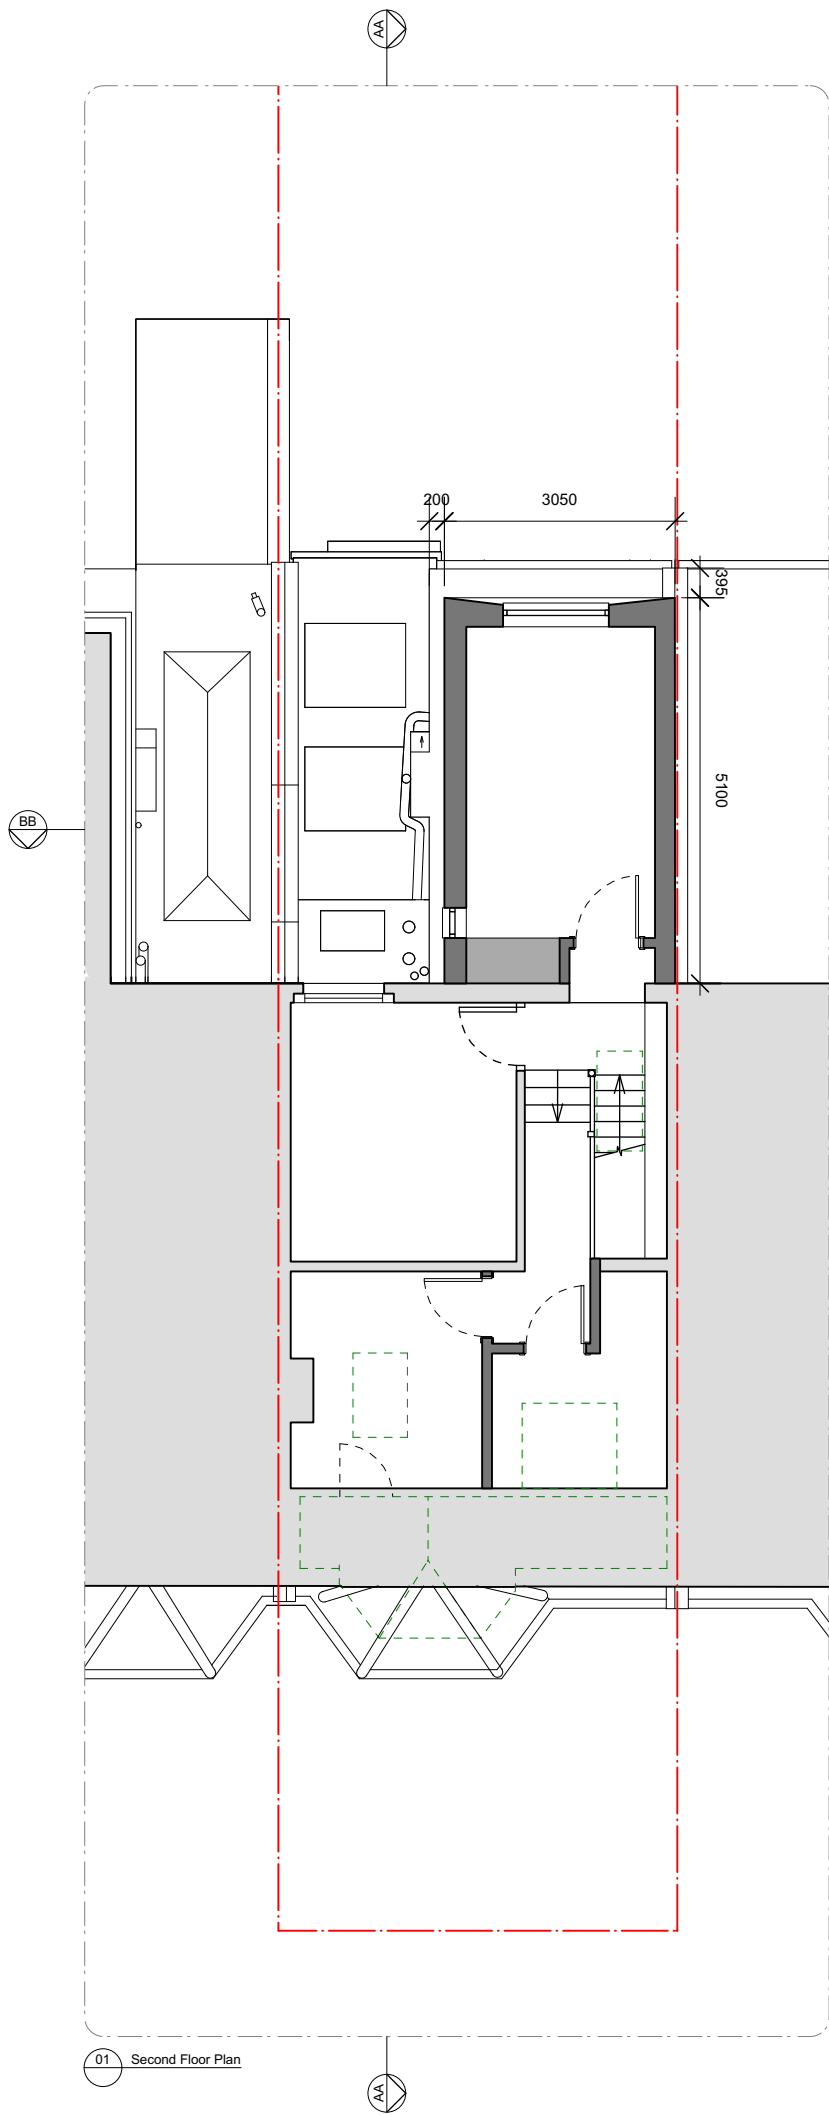

SCALE BAR

0 1 2 5m

North Arrow

KEY:

- Boundary Line
- Existing structure
- Proposed structure
- Proposed furniture
- Ceiling Lines

-	2026.05.08	Issued for Planning	LM / TB
Rev	Issued	Status & Description	Drawn / Checked

Notes:

All dimensions to be checked on site prior to construction or fabrication of any element. Any discrepancies between figure dimensions reported to Architect for clarification prior to commencing work.

This drawing is to be read in conjunction with all consultants information.

Elements of services are indicated for coordination purposes. For full services layouts refer to Services Engineer's drawings and specification.

Elements of stucture are indicated for coordination purposes. For full structural layouts refer to Structural Engineer's drawings and specification.

(C) Trevor Brown Architect Ltd. All rights desccribed in chapter IV of the Copyright Designs and Patents Act 1988 have been asserted.

tba

Job
Nelson Road

Address
56 Nelson Road, N8

Status
Planning

Drawing title
Proposed Second Floor & Roof Plans

Scale
1:100

Drawing number
230_1002

Revision
-