
 


Site Plan - 22 Crossfield Road, Tottenham, London, N17 6AY

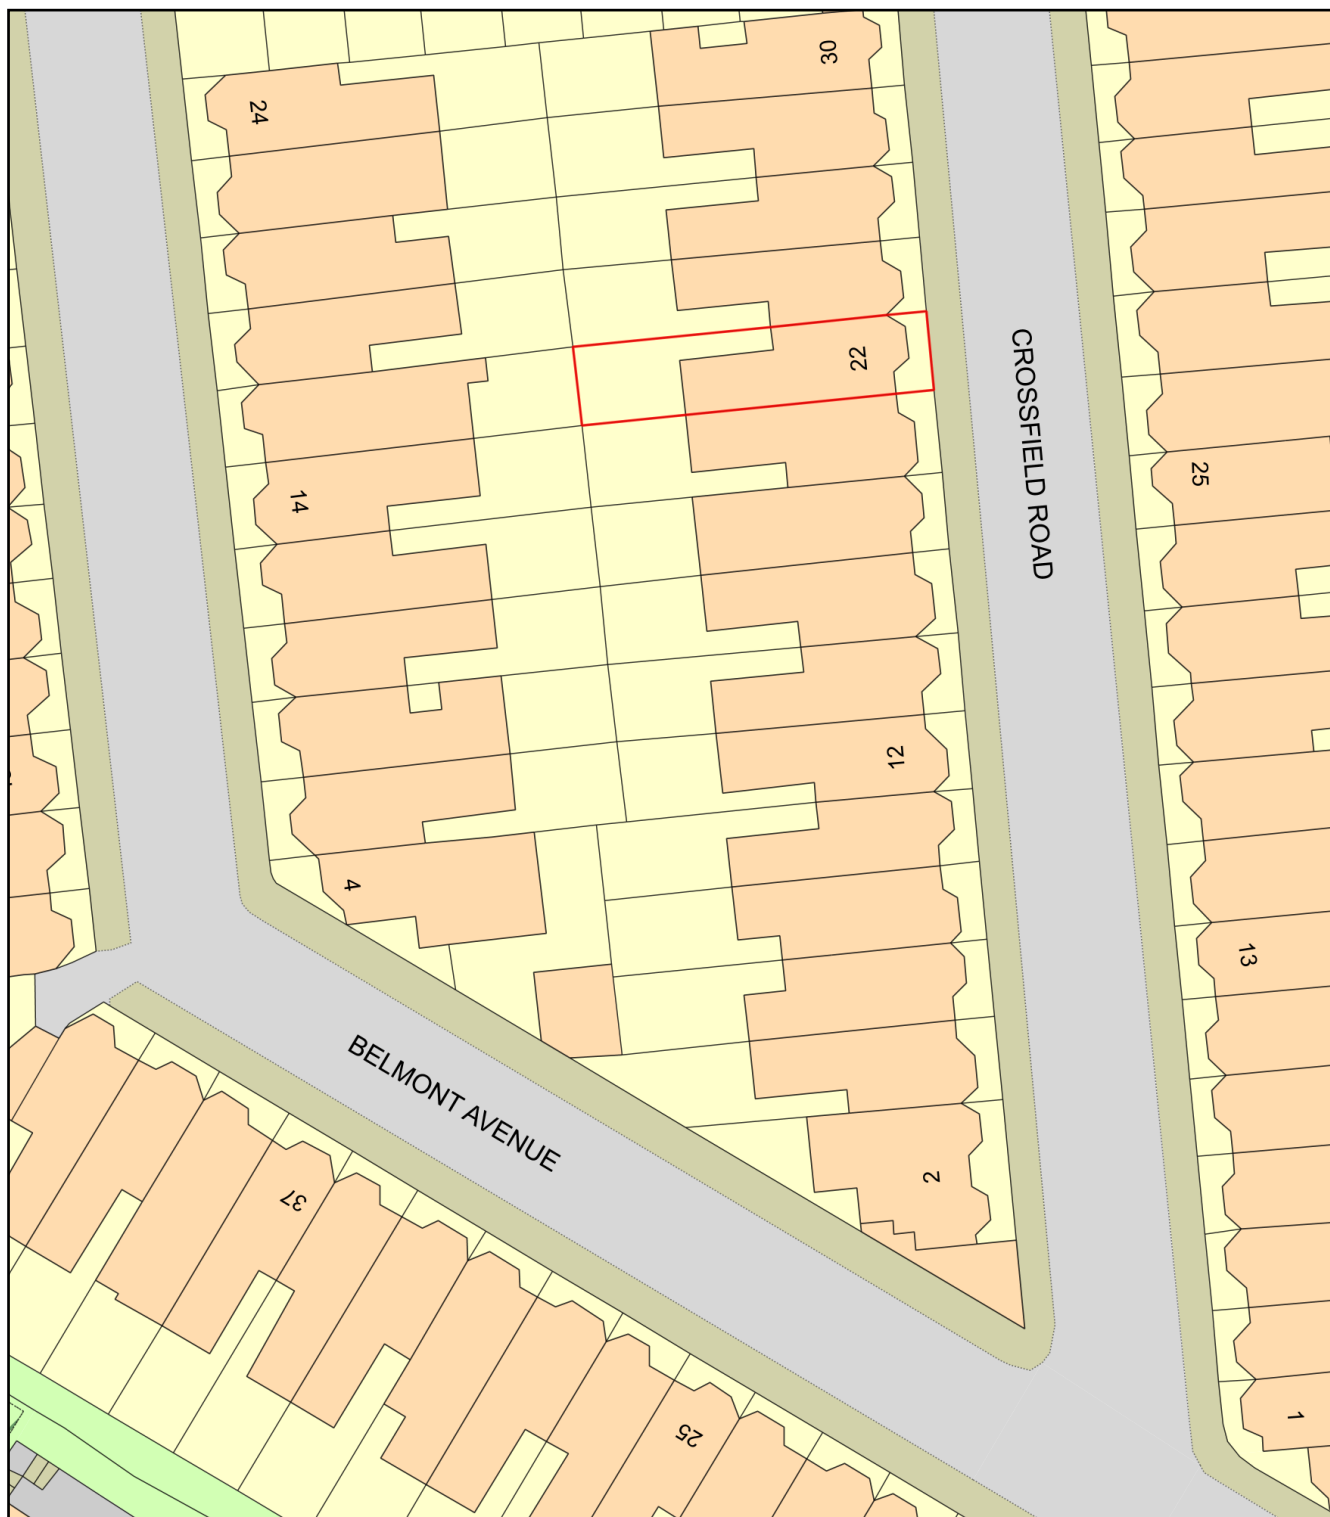

Plan Produced for: Wates/Clarion HG

Date Produced: 13 Apr 2026

Plan Reference Number: TQRQM26103171838119

Scale: 1:500 @ A4