




1 Existing East Elevation

Scale: 1:100 @ A1




2 Existing South Elevation

Scale: 1:100 @ A1

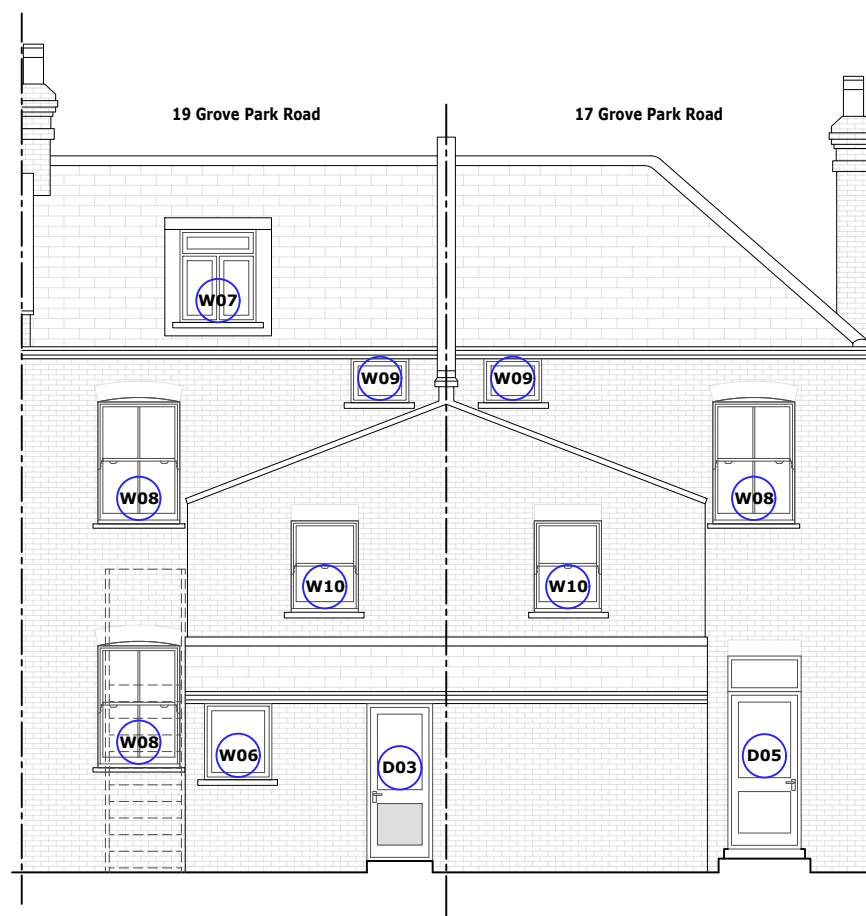

3 Existing West Elevation

Scale: 1:100 @ A1

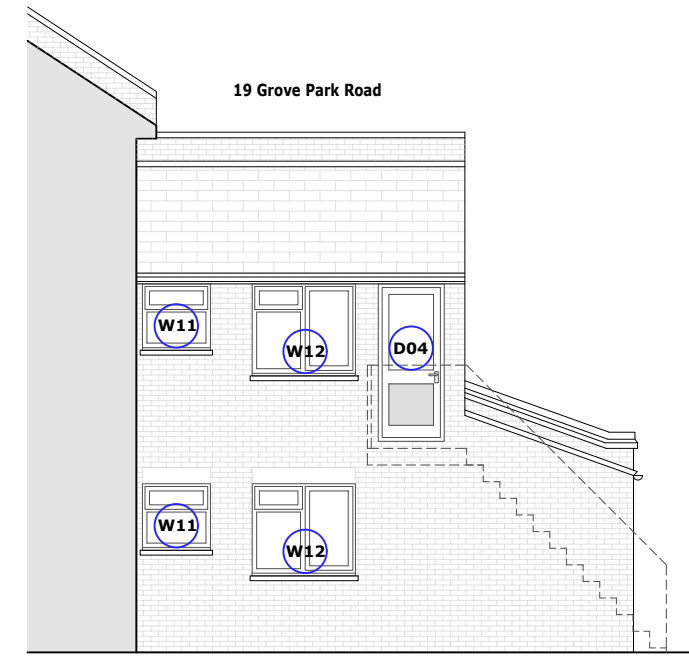

4 Existing North Elevation

Scale: 1:100 @ A1




5 Proposed East Elevation

Scale: 1:100 @ A1



6 Proposed South Elevation

Scale: 1:100 @ A1

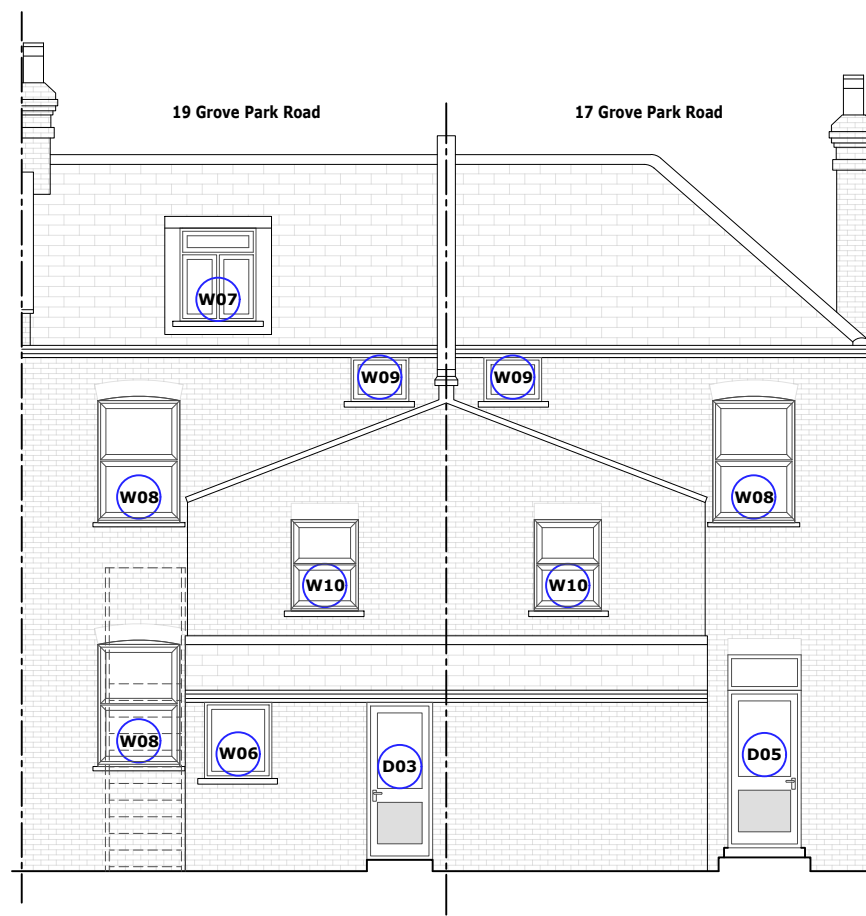

7 Proposed West Elevation

Scale: 1:100 @ A1



8 Proposed North Elevation

Scale: 1:100 @ A1

PR	Client feedback	TVS	DM	05.05.26
PI	Planning	TVS	DM	27.04.26
Rev	Description	By	QA	DD MM YY

© This drawing and any design herein is the copyright of Potter Raper and must not be reproduced without their written consent. All drawings remain the property of Potter Raper. Figured dimension only to be taken from this drawing. All dimensions to be checked on site. Please inform Potter Raper immediately of any discrepancies before work proceeds.

Client	Wates / Clarion
Project Name	Capital Works 2026 / 27
Project Location	17 & 19 Grove Park Road, Haringey, London, N15 4SW
Sheet Name	Existing and Proposed Elevations
Project Status	Planning
Drawing Nr.	12235-PR-GPR_17-19-ZZ-DR-A-PL201
Scale	1:100 @ A1
 Duncan House 1A Burnhill Road Beckenham Kent BR3 3LA Tel: 020 8658 3538	