



- NOTES**
- 1) ALL DIMENSIONS TO BE CHECKED ON SITE AND NOT SCALED FROM THIS DRAWING.
 - 2) HOLLS SHALL BE INFORMED IN WRITING OF ANY DISCREPANCIES.
 - 3) ALL DIMENSIONS ARE IN METRES ONLY.
 - 4) THE ORIGIN AND ORIENTATION OF THE SURVEY GRID RELATE TO A GPS TIE TO ORDNANCE SURVEY GRID.
 - 5) ALL LEVELS ARE BASED ON A GPS TIE TO THE OSGM15(G) GEOD MODEL.


KEY	
A	Alarm
A/C	Air Conditioner
AH	Arch Height
AL	Arch Level
ASH	Arch Spring Height
ASL	Arch Spring Level
ATM	Automated Teller Machine
B	Bollard
BH	Beam To Beam Height
Br	Brick
BSW	Brick Retaining Wall
BSL	Beam Soffit Level
BW	Brick Wall
BWF	Barbed Wire Fence
CBF	Close Boarded Fence
CCTV	Closed Circuit Television
CH	Ch To Head Height
Chy	Chimney
CL	Corrugated Iron Fence
CL	Chain Link Fence
CLF	Chain Link Fence
Col	Column
Conc	Concrete
CWF	Cable on Wall
CPS	Concrete Paving Slabs
CW	Cupboard
DH	Door Height
DP	Down Pipe
DVC	Drainage Channel
DH	Duct Height
EB	Electrical Junction Box
EM	Electricity Meter
EGG	Electrical Switchgear
FA	Fire Alarm
FD	Flower Bed
FC	Floor To Ceiling Height
FE	Fire Extinguisher
FHB	Fire Hose Reel
FL	Floor Level
FR	Fire
G	Gully
GM	Gas Meter
GV	Gas Valve
H	Height
HB	Hand Basin
HR	Handrail
IC	Inspection Cover
IB	Iron Binding Fence
JB	Junction Box
L	Light
LB	Litter Bin
Max	Maximum
Min	Minimum
OH	Overhead
OP	Open Boarded Fence
OSM	Ordnance Survey Bench Mark
P	Pole
PL	Pavement Light
PPF	Post and Rail Fence
PS	Painting Stones
PPF	Post and Rail Fence
Rad	Radiator
RDH	Recessed Door Mat
R	Road
RSD	Roller Shutter Door
RSG	Roller Shutter Door
RWD	Run Water Pipe With Gully
RWP	Run Water Pipe
SB	Sign Board
SBH	Sign Board Height
SF	Security Fence
SH	Shoring Height
SH	Shoring
SD	Security Door
SP	Spot Level
SS	Security Sensor
T	Telephone
TBM	Temporary Bench Mark
TLS	Threshold Level
TW	Top Of Wall
Typ	Typical
U/L	Unable To Lift
V	Vent
VCP	Vehicle Charging Point
VP	Vent Pipe
W	Window
WH	Window Head
WHL	Window Head Level
WH	Window Head

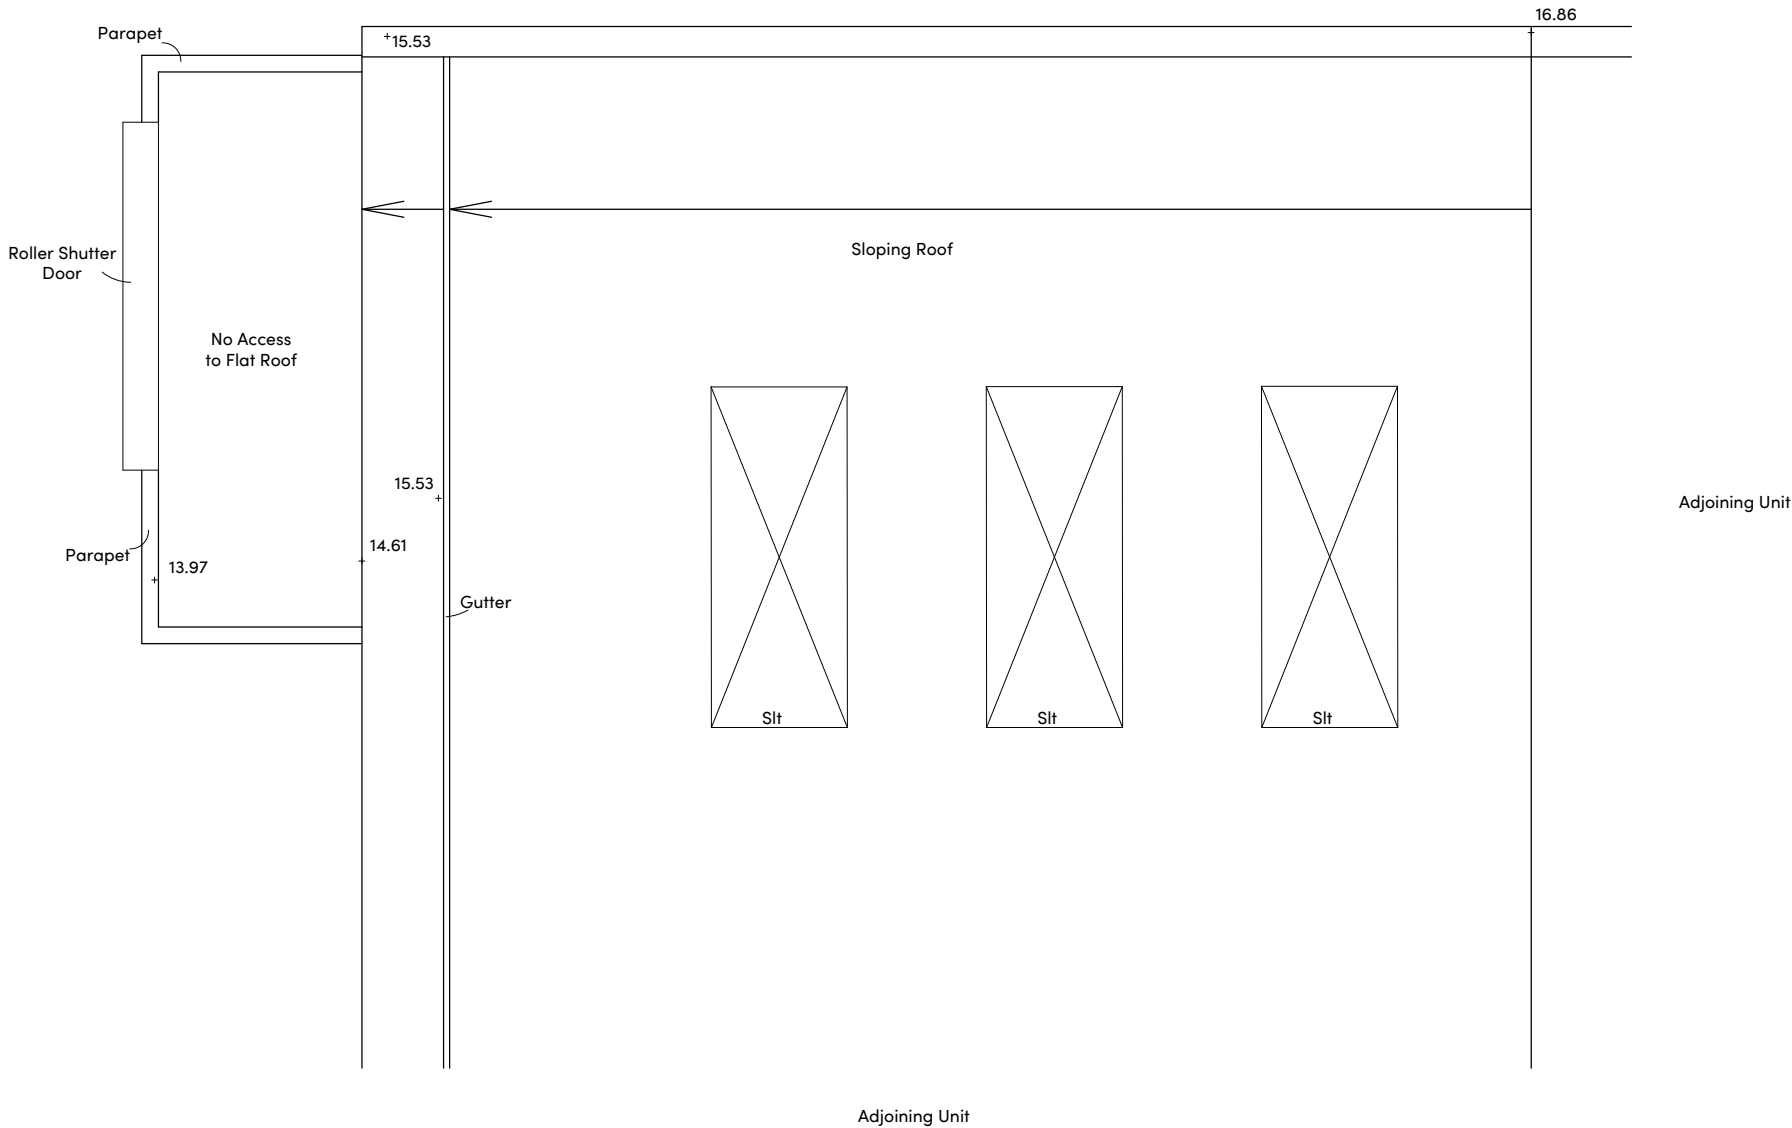

ROOF

 

FLOOR PLAN SYMBOLS

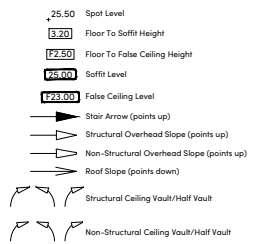

REVISIONS			
REV.	DATE	AMENDMENTS	INITIAL

THIS DRAWING IS FOR THE FOLLOWING PURPOSE ONLY:

PRELIMINARY ☐ TENDER ☐ CONSTRUCTION ☐

SKETCH ☐ MEASURED SURVEY ☒ CONTRACT ☐

TITLE

ROOF PLAN

CLIENT

Legal & General
Investment Management
One Coleman Street
London, EC2R 5AA

PROJECT NAME

Unit 11 Compass West Estate
West Road
London
N17 0XL

HOLLIS
120 Aldersgate Street
London
EC1A 4JQ

T +44 20 7622 9555
W hollisglobal.com

DATE	25.03.2026	DRAWN BY	AW
SCALE	1:100 @A3	CHECKED	AB
PROJECT	LINE	ORIGINATOR	VOLUME/ ZONE/RELDG
132332	104	HLS	00
FILE	DISCIPLINE/ TYPE	NUMBER	STATUS
M2	B	10200	A1
			LEVEL
			REVISION