




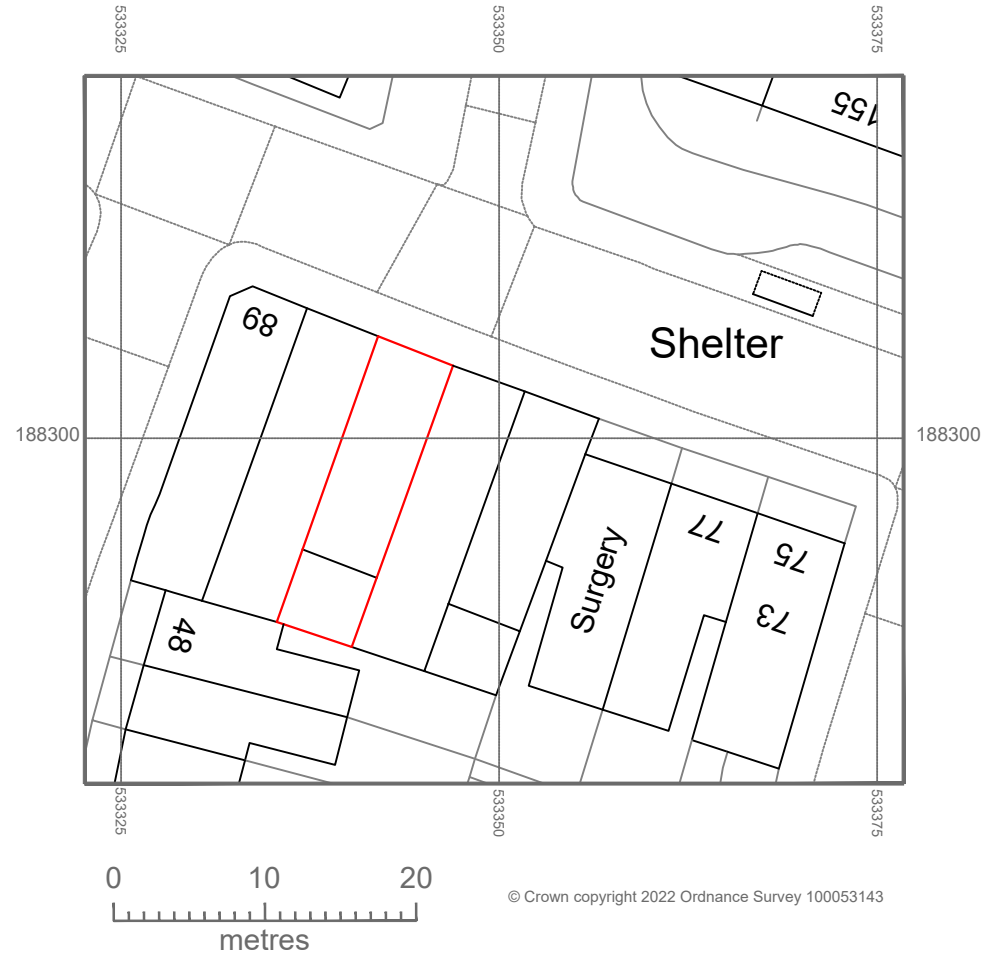

LOCATION PLAN
1:1250 @ A4

 

BLOCK PLAN
1:500 @ A4

 

Address - Unit 4, Grosvenor Way, London E5 9ND
Phone - 020 3781 8008
E-mail - office@redwoodsprojects.co.uk
Web - www.redwoodsprojects.co.uk

Any errors on Dimensions to be reported to the Architect prior to commencement of Works.
Dimensions and areas are based on survey information.
This drawing is copyright © Redwoods Projects.
All dimensions to be checked on site Prior work.

REFERENCE: 85 ST. ANN'S RD, LONDON N15 6NJ, UK

TITLE: LOCATION AND BLOCK PLANS

PROJECT No: 2171 DATE: 2024-02-22


SHEET No: **E 00**




NOTES:

DRAWN BY: JM

EDITED BY: JM B

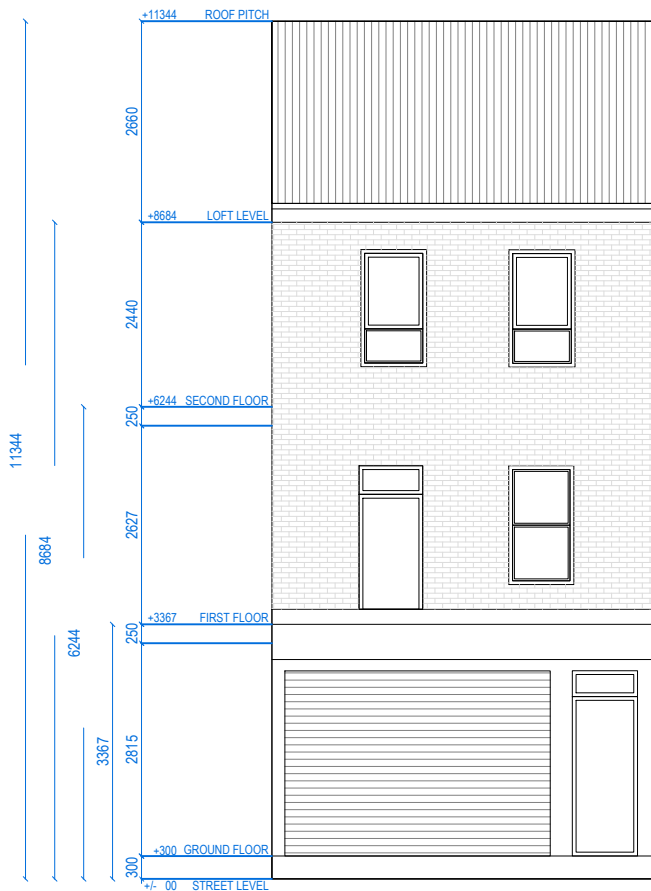

FRONT ELEVATION

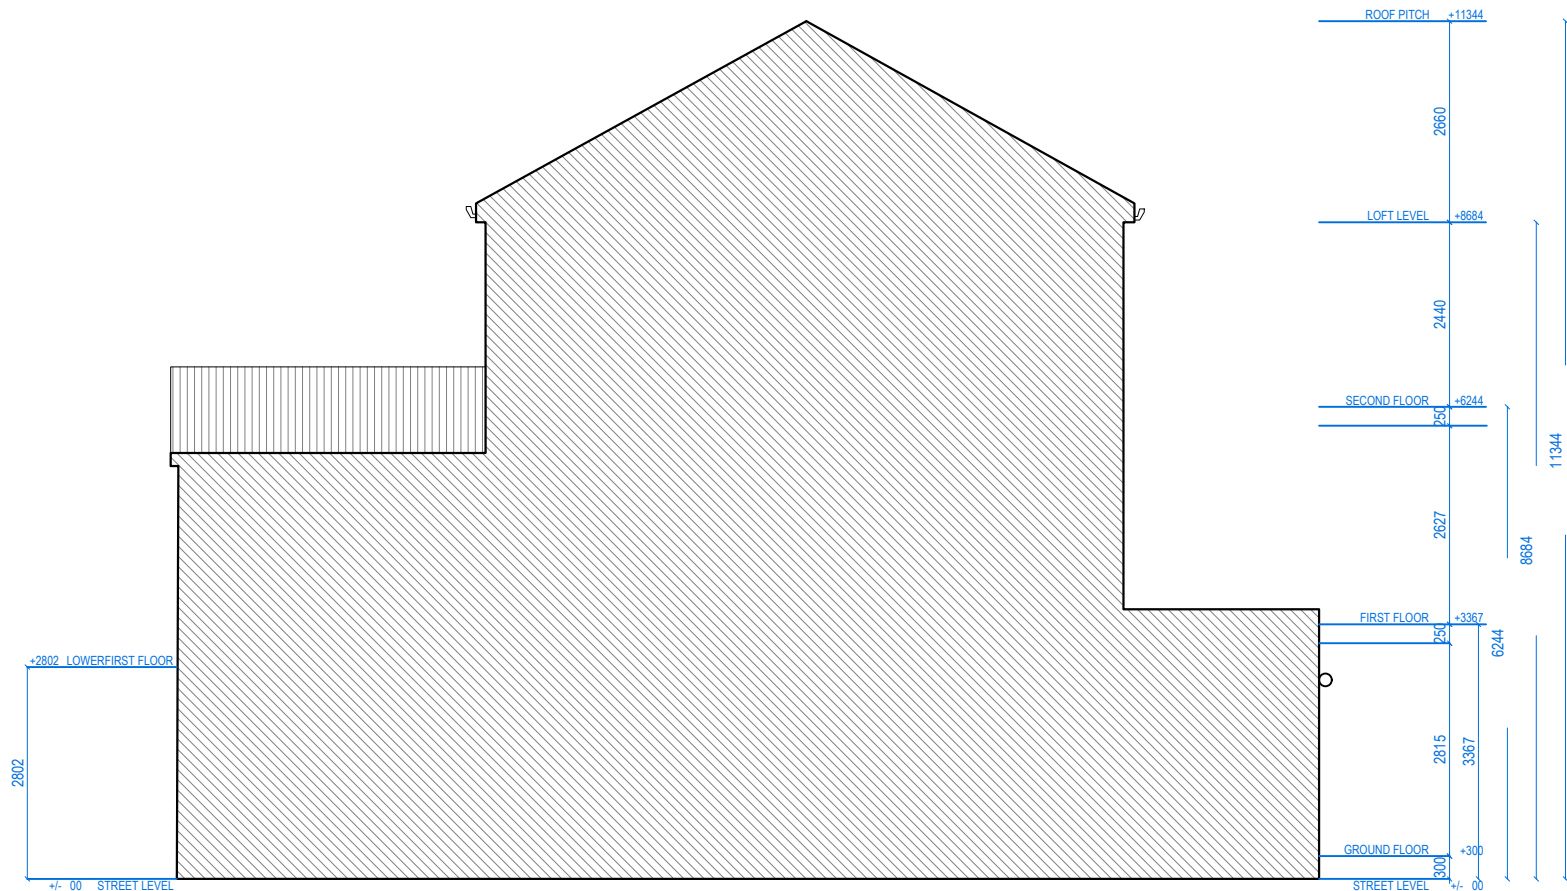


LEFT SIDE ELEVATION




Address - Unit 4, Grosvenor Way, London E5 9ND
Phone - 020 3781 8008
E-mail - office@redwoodsprojects.co.uk
Web - www.redwoodsprojects.co.uk
Any errors on Dimensions to be reported to the Architect prior to commencement of Works.
Dimensions and areas are based on survey information.
This drawing is copyright © Redwoods Projects.
All dimensions to be checked on site Prior work.


REFERENCE: 85 ST. ANN'S RD, LONDON N15 6NJ, UK	
TITLE: EXISTING DRAWINGS ELEVATIONS	
PROJECT No 2171	DATE: 2024-03-19
SHEET No E 02	

 

NOTES:	
DRAWN BY JM	EDITED BY

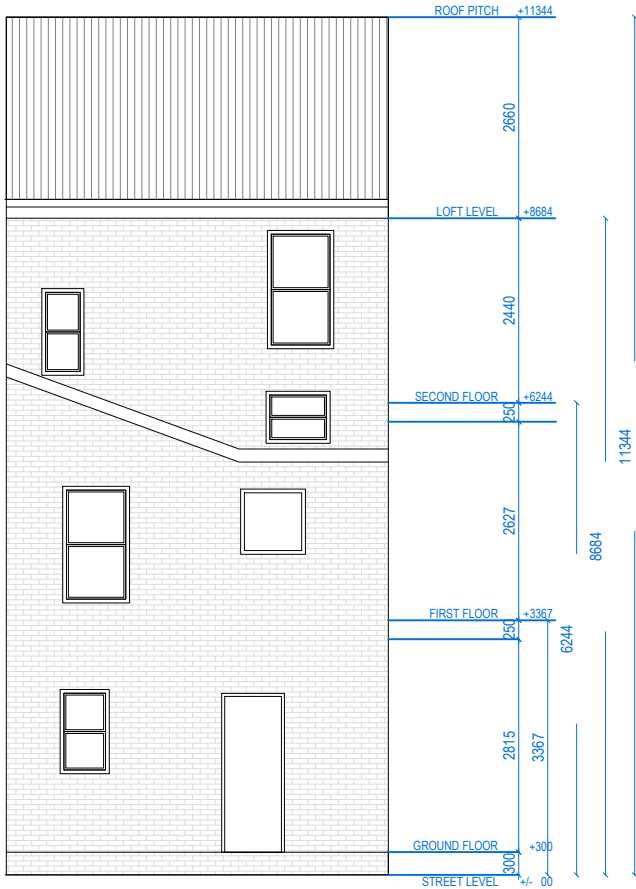

REAR ELEVATION

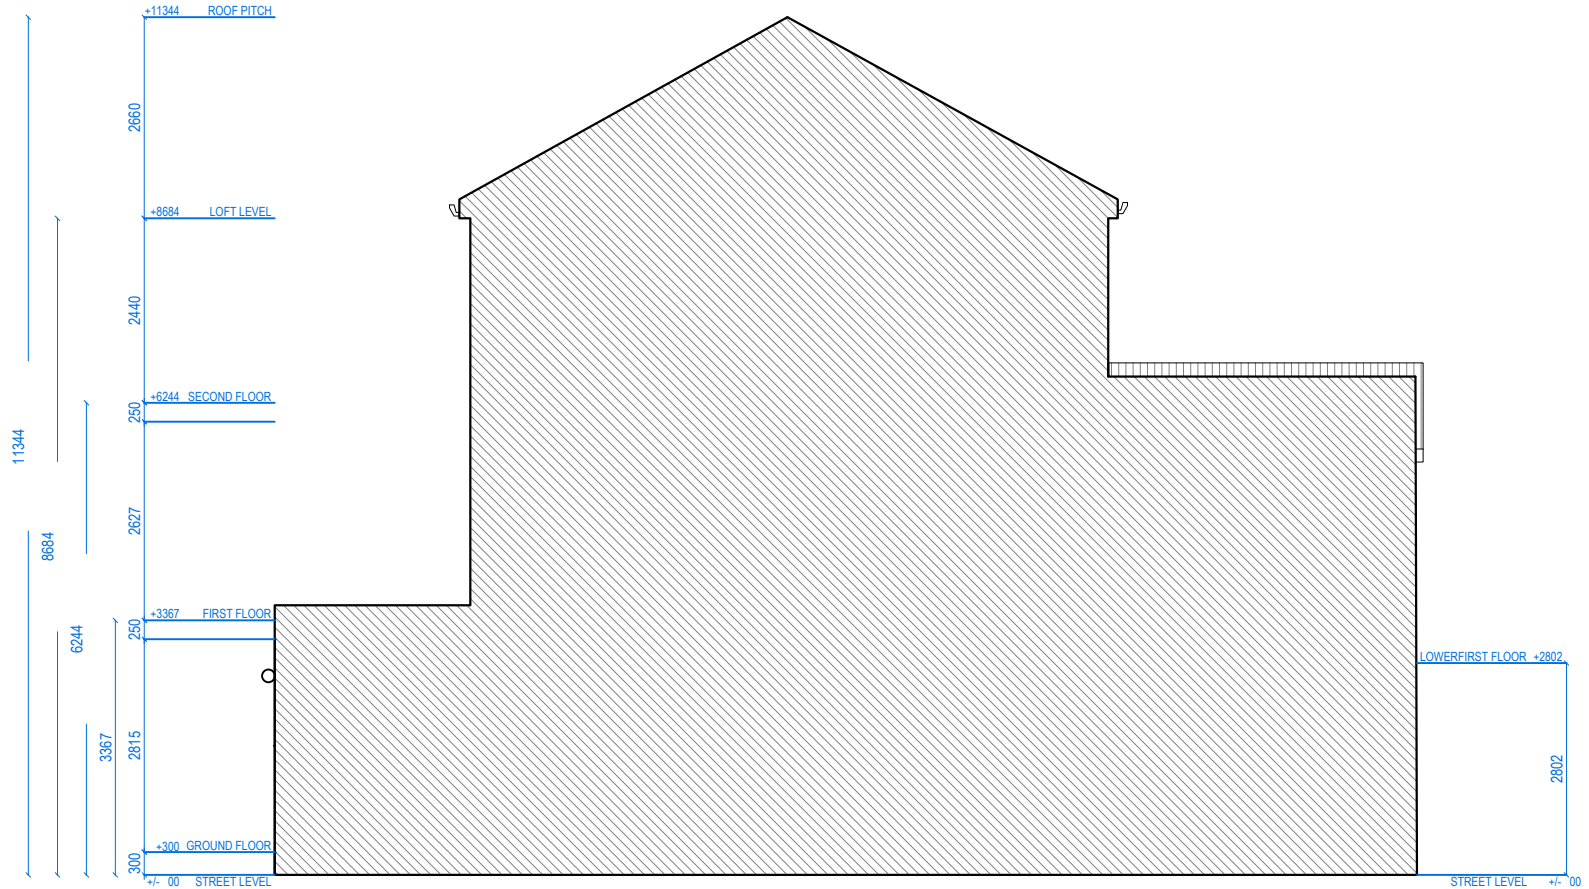

RIGHT SIDE ELEVATION



Address - Unit 4, Grosvenor Way, London E5 9ND
Phone - 020 3781 8008
E-mail - office@redwoodsprojects.co.uk
Web - www.redwoodsprojects.co.uk

Any errors on Dimensions to be reported to the Architect prior to commencement of Works.
Dimensions and areas are based on survey information.
This drawing is copyright © Redwoods Projects.
All dimensions to be checked on site Prior work.

REFERENCE: 85 ST. ANN'S RD, LONDON N15 6NJ, UK

TITLE: EXISTING DRAWINGS
ELEVATIONS

PROJECT No 2171 DATE: 2024-03-19


SHEET No E 03

0 1 2 5m scale 1:100 @A3


NOTES:

DRAWN BY JM

EDITED BY

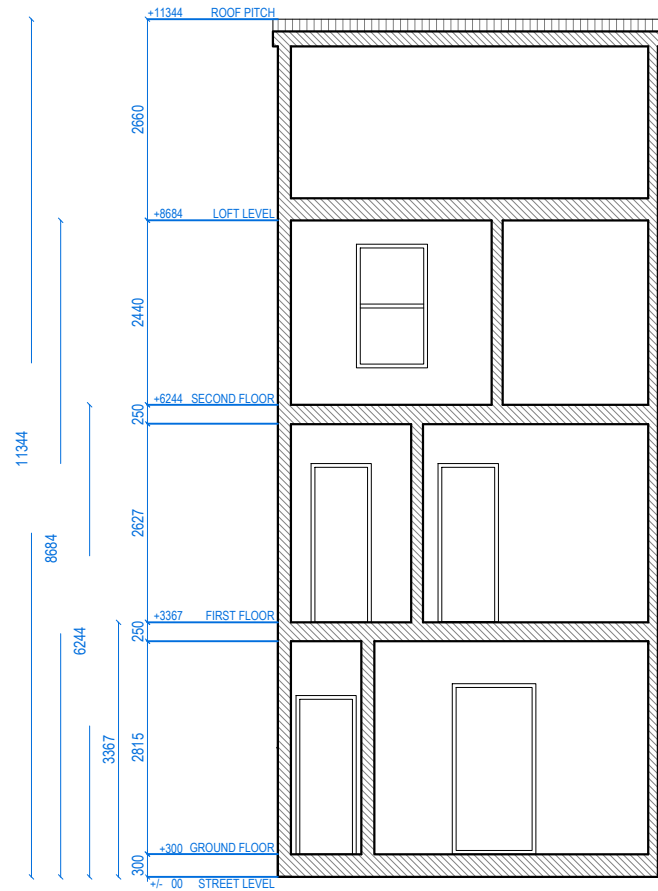

SECTION A.A

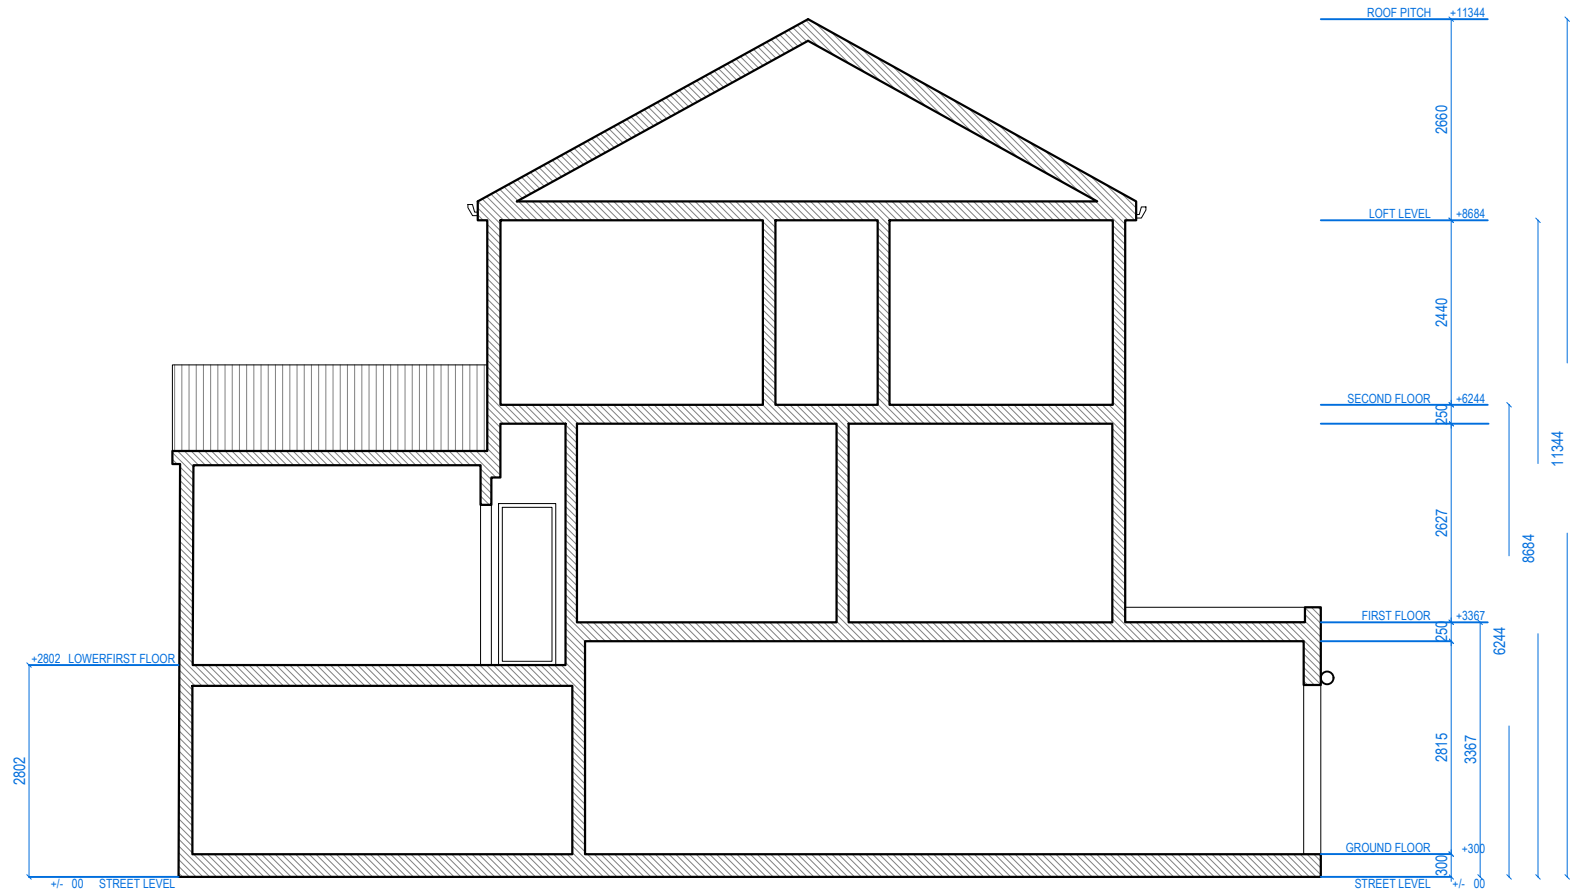

SECTION B.B



Address - Unit 4, Grosvenor Way, London E5 9ND
Phone - 020 3781 8008
E-mail - office@redwoodsprojects.co.uk
Web - www.redwoodsprojects.co.uk

Any errors on Dimensions to be reported to the Architect prior to commencement of Works.
Dimensions and areas are based on survey information.
This drawing is copyright © Redwoods Projects.
All dimensions to be checked on site Prior work.

REFERENCE: 85 ST. ANN'S RD, LONDON N15 6NJ, UK

TITLE: EXISTING DRAWINGS
SECTIONS

PROJECT No 2171 DATE: 2024-03-19

SHEET No E 04

0 1 2 5m scale 1:100 @A3


NOTES:

DRAWN BY JM

EDITED BY



FRONT ELEVATION

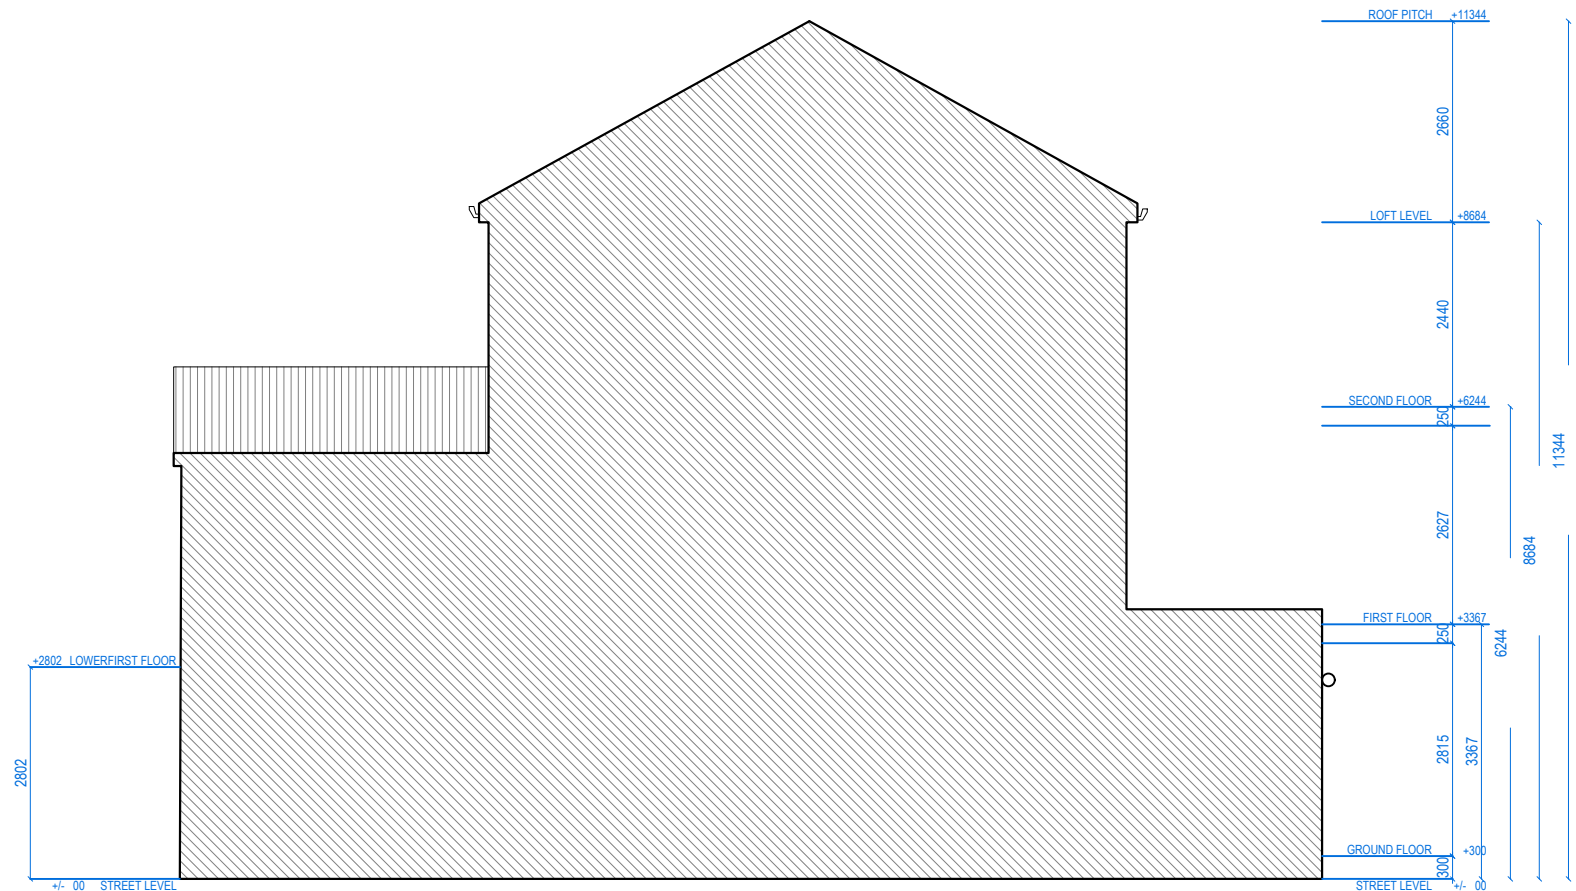

LEFT SIDE ELEVATION



Address - Unit 4, Grosvenor Way, London E5 9ND
Phone - 020 3781 8008
E-mail - office@redwoodsprojects.co.uk
Web - www.redwoodsprojects.co.uk

Any errors on Dimensions to be reported to the Architect prior to commencement of Works.
Dimensions and areas are based on survey information.
This drawing is copyright © Redwoods Projects.
All dimensions to be checked on site Prior work.

REFERENCE: 85 ST. ANN'S RD, LONDON N15 6NJ, UK

TITLE: PROPOSED DRAWINGS
ELEVATIONS

PROJECT No 2171 DATE: 2026-02-09


SHEET No P 02

0 1 2 5m scale 1:100 @A3


NOTES:

DRAWN BY RN

EDITED BY

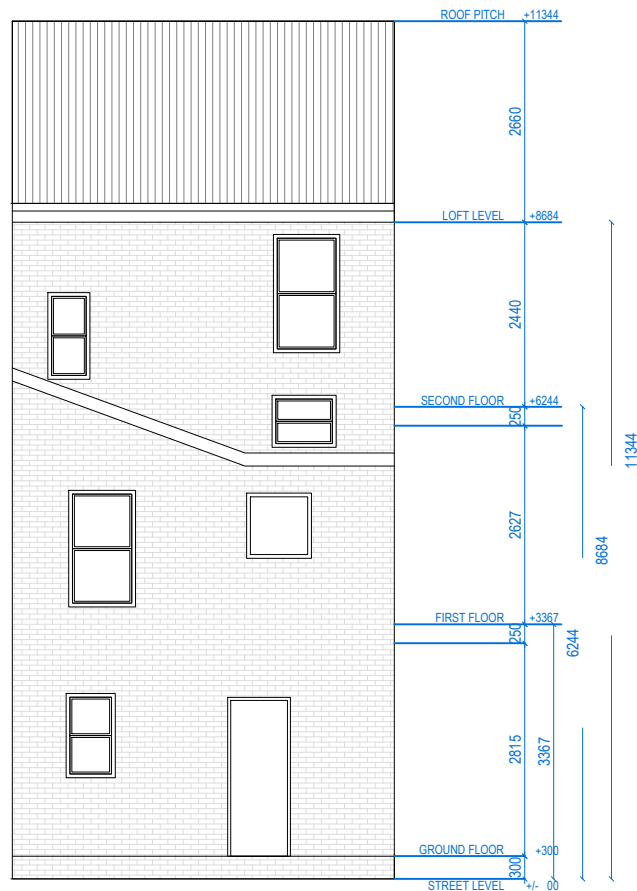

REAR ELEVATION

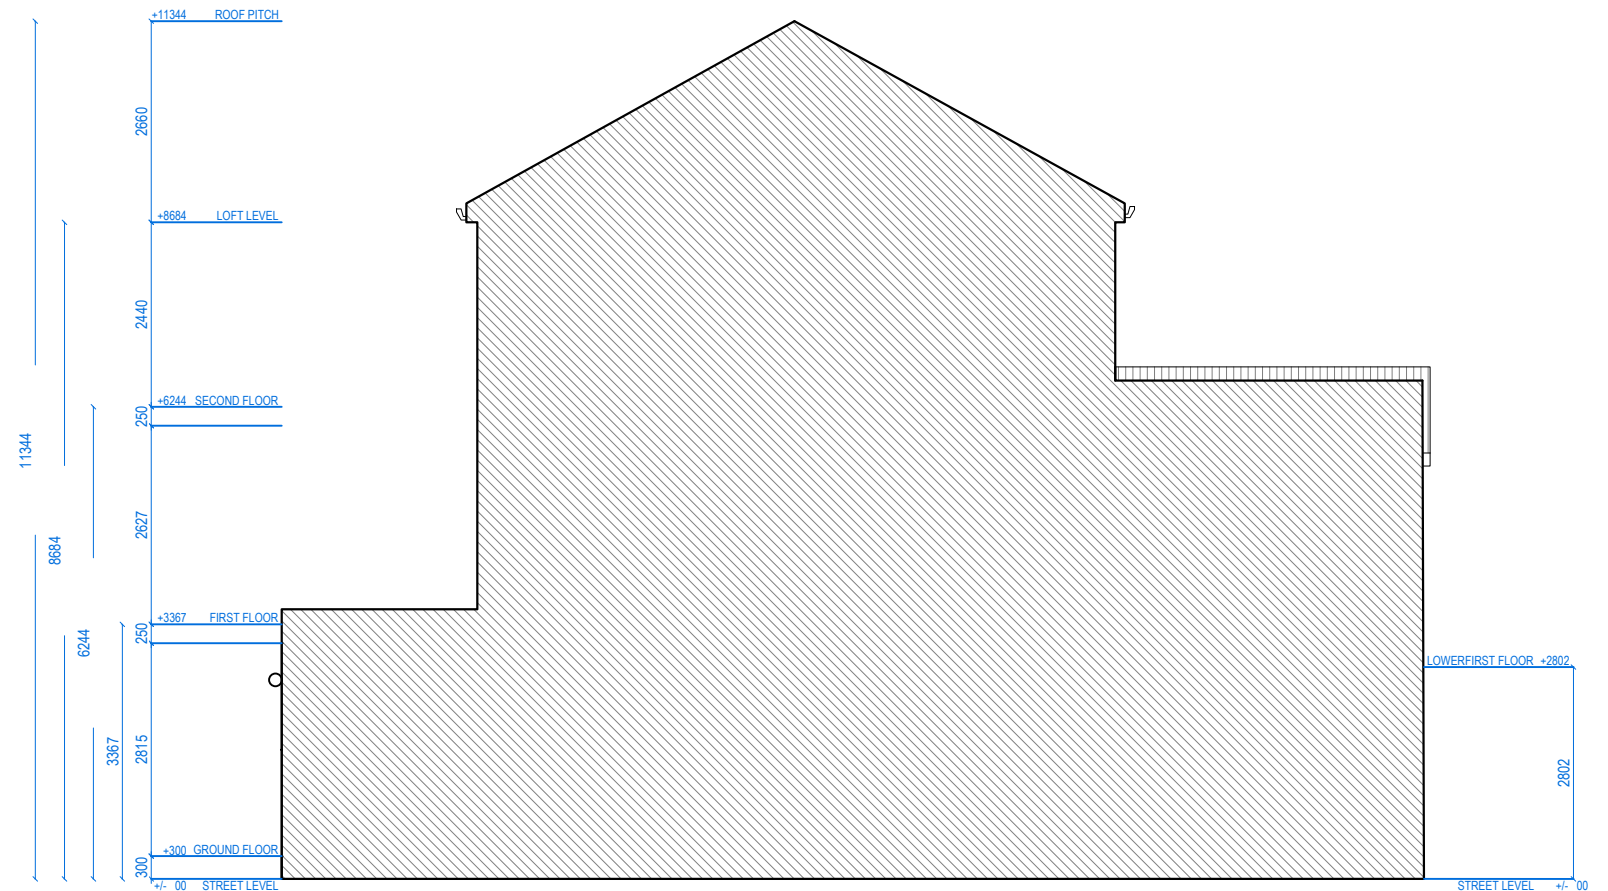

RIGHT SIDE ELEVATION



Address - Unit 4, Grosvenor Way, London E5 9ND
Phone - 020 3781 8008
E-mail - office@redwoodsprojects.co.uk
Web - www.redwoodsprojects.co.uk

Any errors on Dimensions to be reported to the Architect prior to commencement of Works.
Dimensions and areas are based on survey information.
This drawing is copyright © Redwoods Projects.
All dimensions to be checked on site Prior work.

REFERENCE: 85 ST. ANN'S RD, LONDON N15 6NJ, UK

TITLE: PROPOSED DRAWINGS
ELEVATIONS

PROJECT No 2171 DATE: 2026-02-09


SHEET No P 03

0 1 2 5m scale 1:100 @A3


NOTES:

DRAWN BY RN

EDITED BY

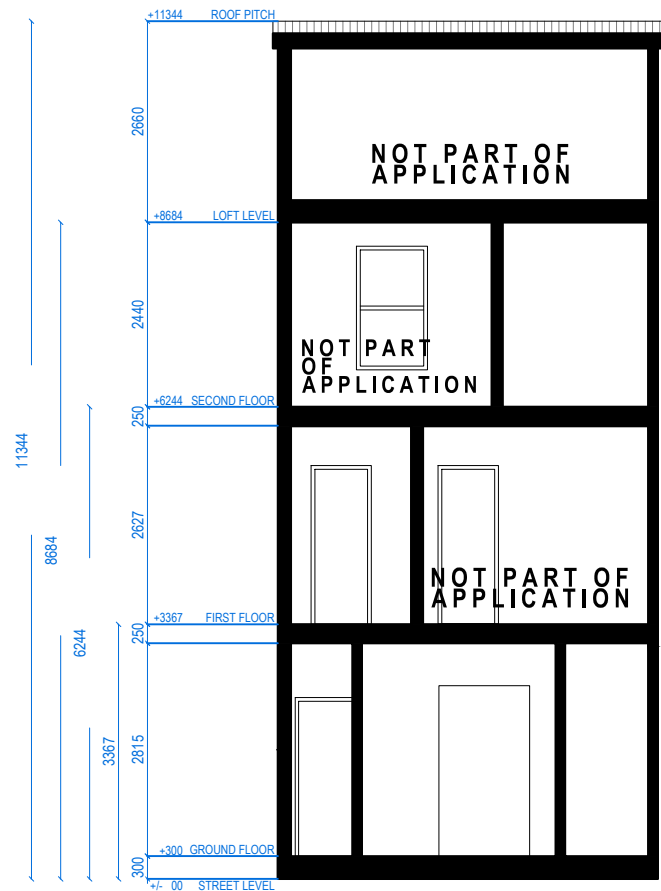

SECTION A.A

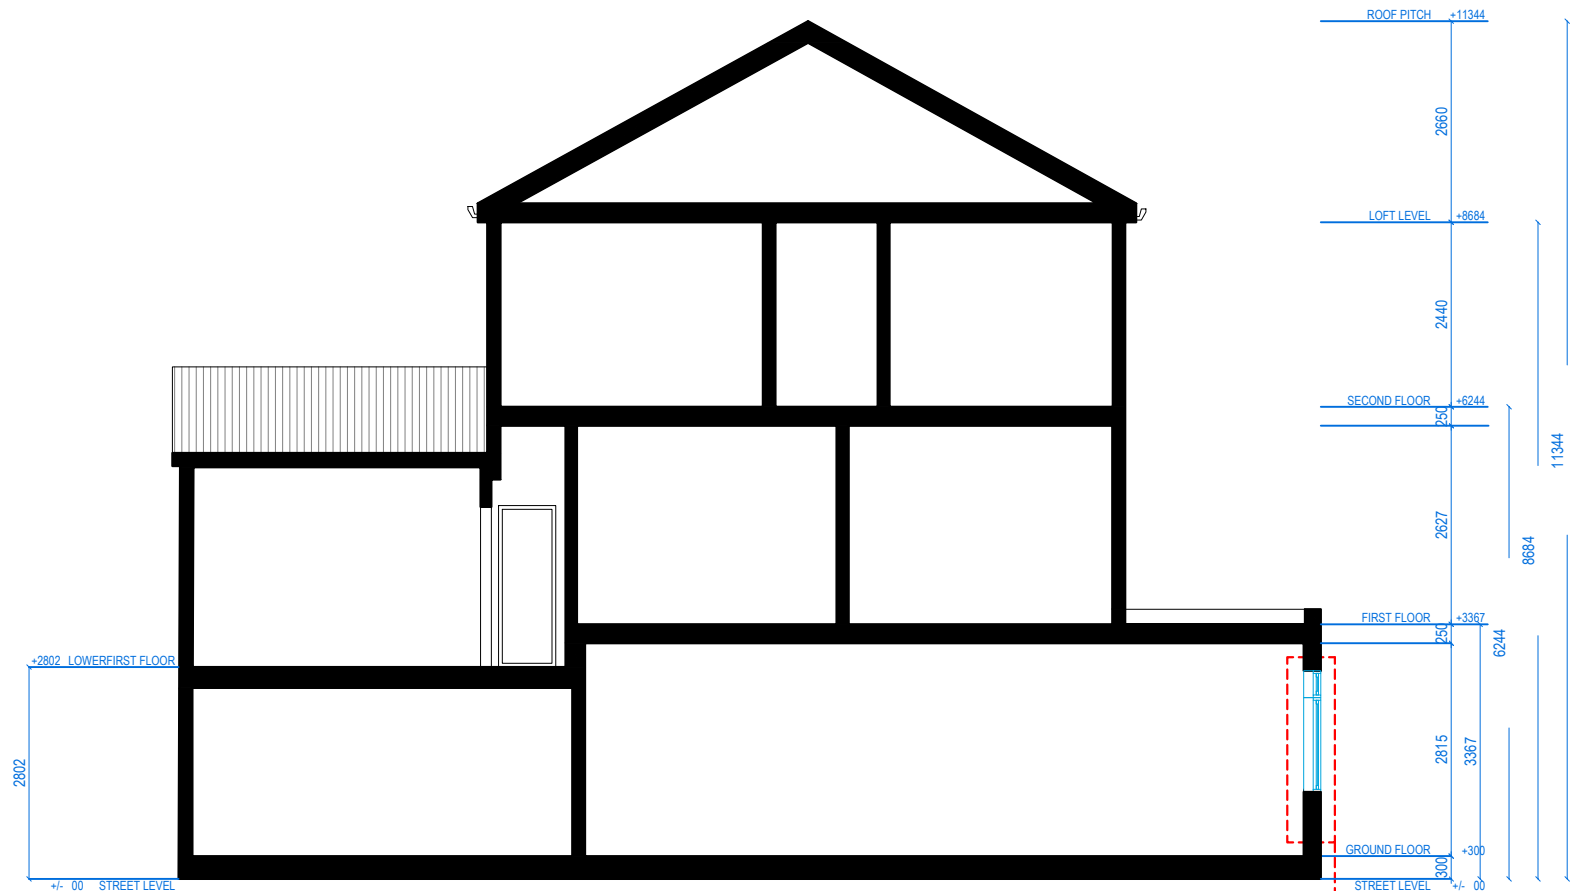

SECTION B.B

--- Proposed (shopfront changed to residential frontage) amendments to approved scheme ref: HGY/2024/1286



Address - Unit 4, Grosvenor Way, London E5 9ND
Phone - 020 3781 8008
E-mail - office@redwoodsprojects.co.uk
Web - www.redwoodsprojects.co.uk

Any errors on Dimensions to be reported to the Architect prior to commencement of Works.
Dimensions and areas are based on survey information.
This drawing is copyright © Redwoods Projects.
All dimensions to be checked on site Prior work.

REFERENCE: 85 ST. ANN'S RD, LONDON N15 6NJ, UK

TITLE: PROPOSED DRAWINGS
SECTIONS

PROJECT No 2171 DATE: 2026-02-09


SHEET No P 04

0 1 2 5m scale 1:100 @A3

NOTES:


DRAWN BY RN

EDITED BY

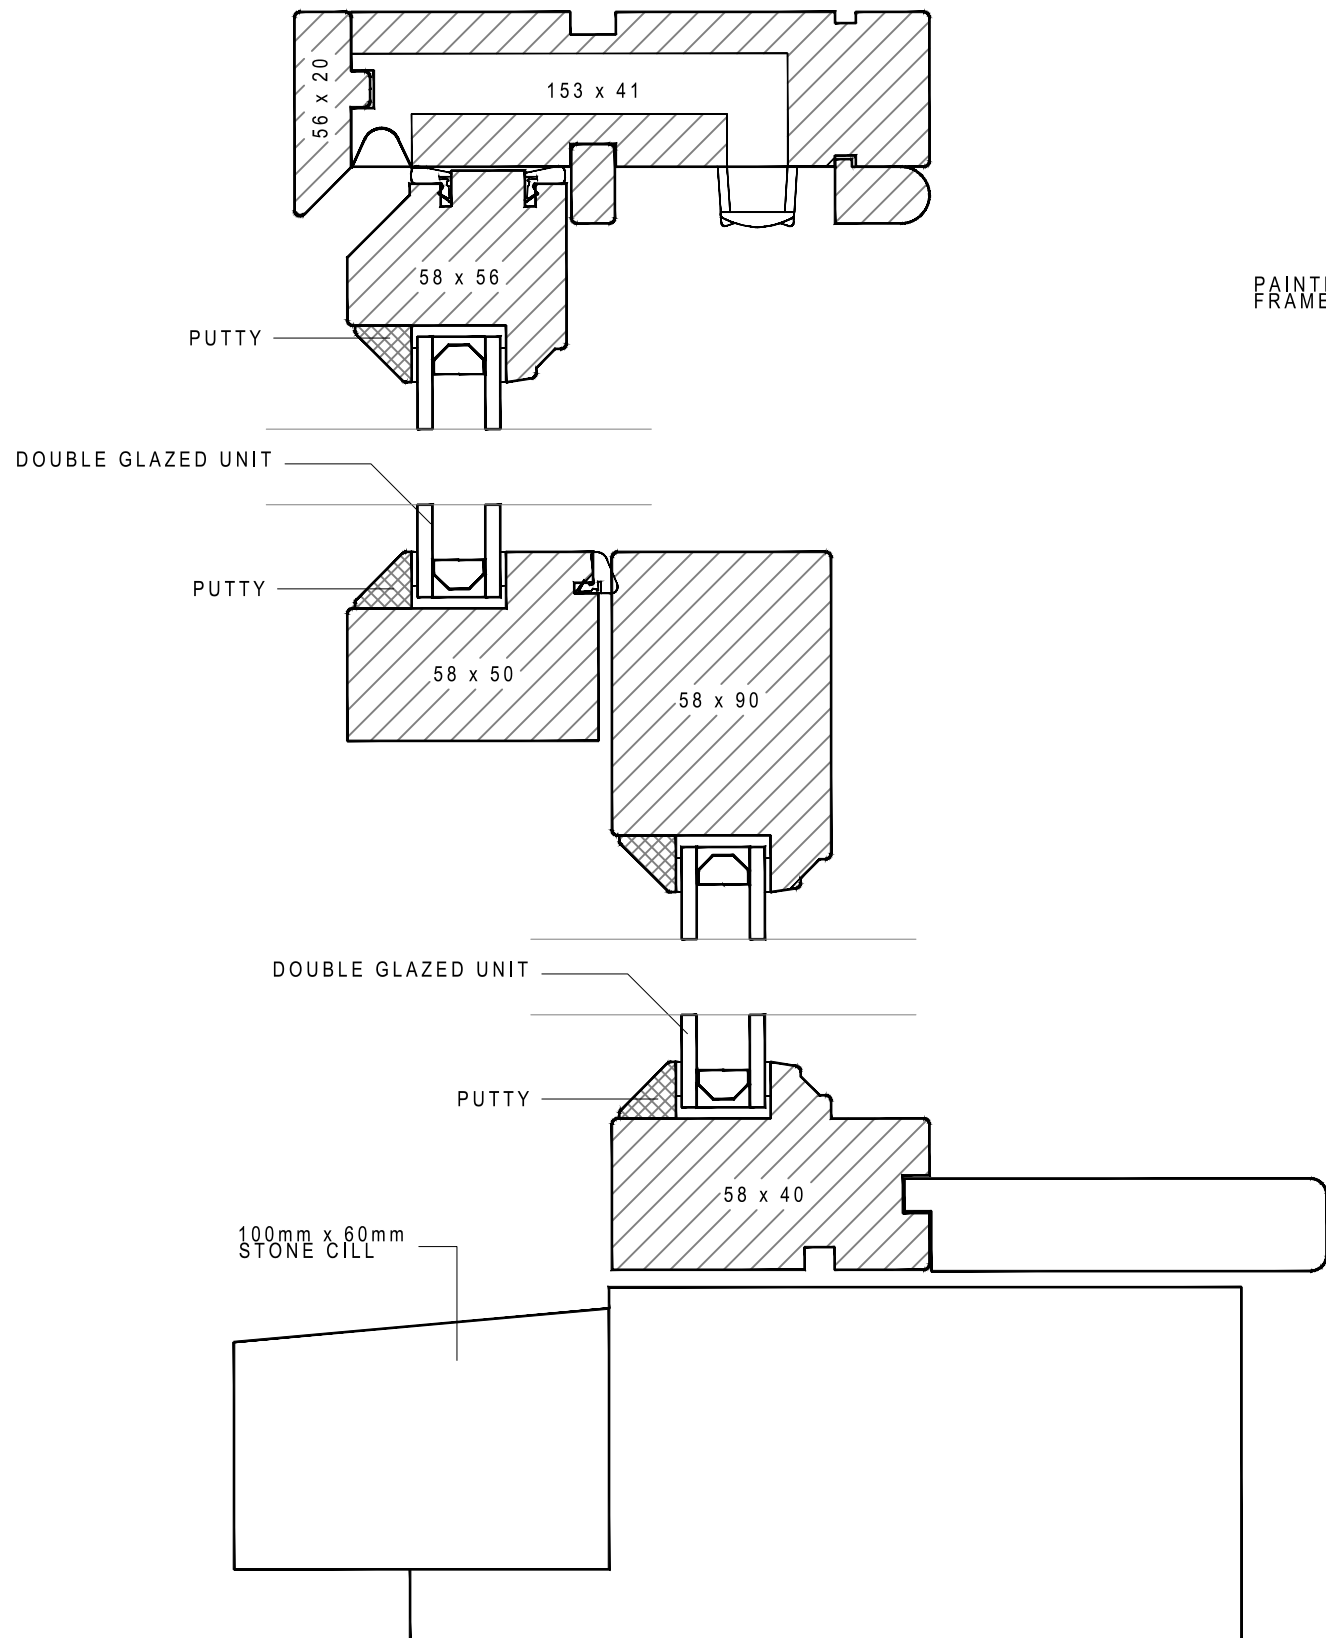


SECTION A-A
SCALE 1:2 @A3


PAINTED TIMBER
FRAMED WINDOW

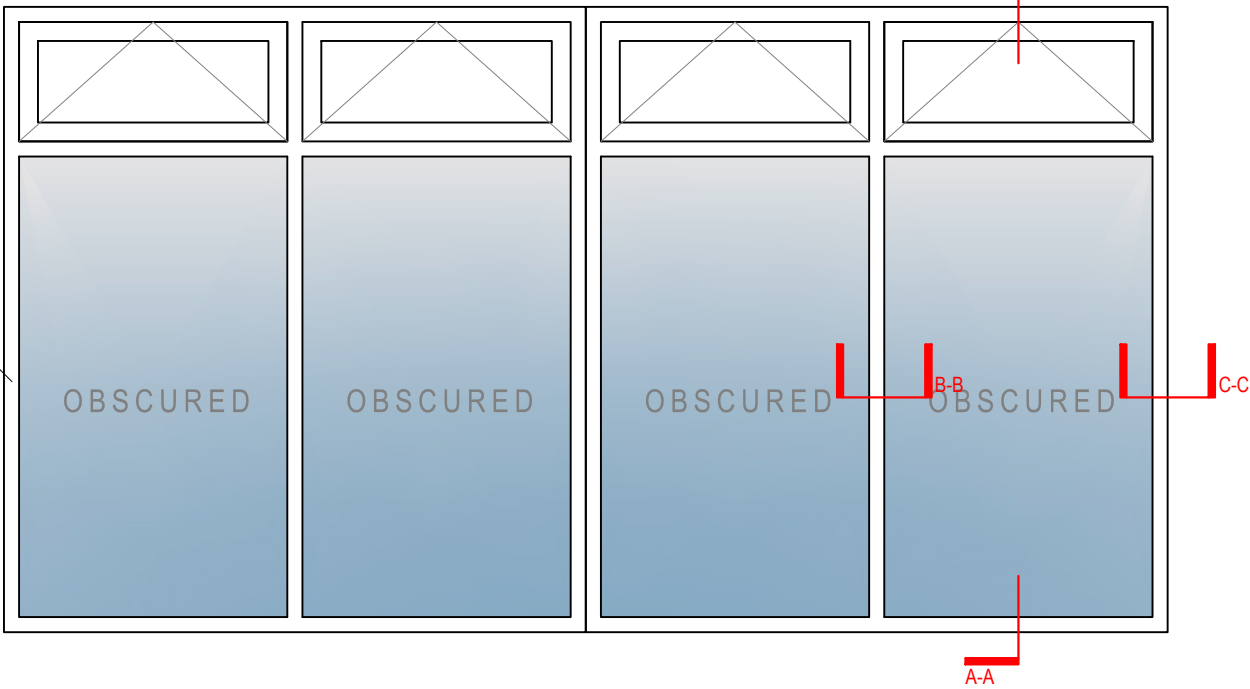

FRONT TIMBER WINDOW ELEVATION
SCALE 1:20 @A3

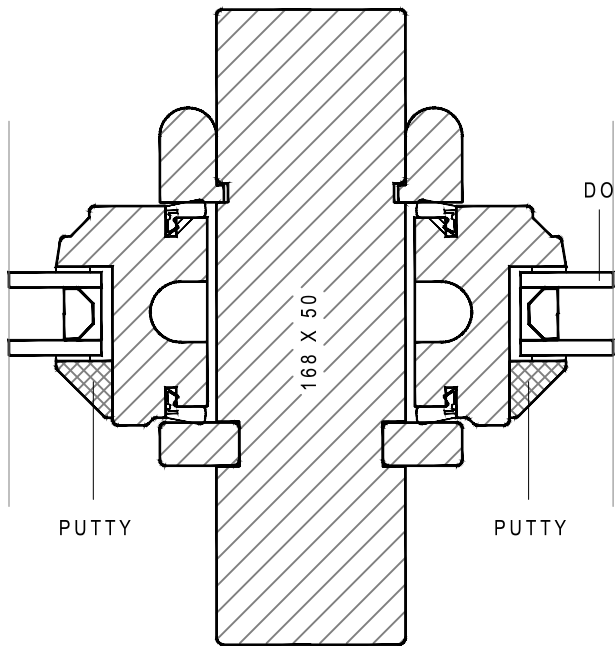

SECTION B-B
SCALE 1:2 @A3

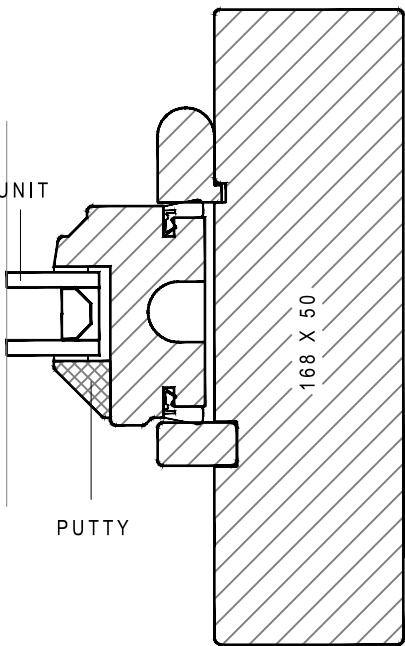

SECTION C-C
SCALE 1:2 @A3



Address - Unit 4, Grosvenor Way, London E5 9ND
Phone - 020 3781 8008
E-mail - office@redwoodsprojects.co.uk
Web - www.redwoodsprojects.co.uk
Any errors on Dimensions to be reported to the Architect prior to commencement of Works.
Dimensions and areas are based on survey information.
This drawing is copyright © Redwoods Projects.
All dimensions to be checked on site Prior work.

REFERENCE: 85 ST. ANN'S RD, LONDON N15 6NJ, UK

TITLE: PROPOSED DRAWINGS
DETAILS

PROJECT No 2171 DATE: 2026-02-09

SHEET No P 05

0 1 2 5m scale 1:100 @A3

NOTES:

DRAWN BY RN

EDITED BY