


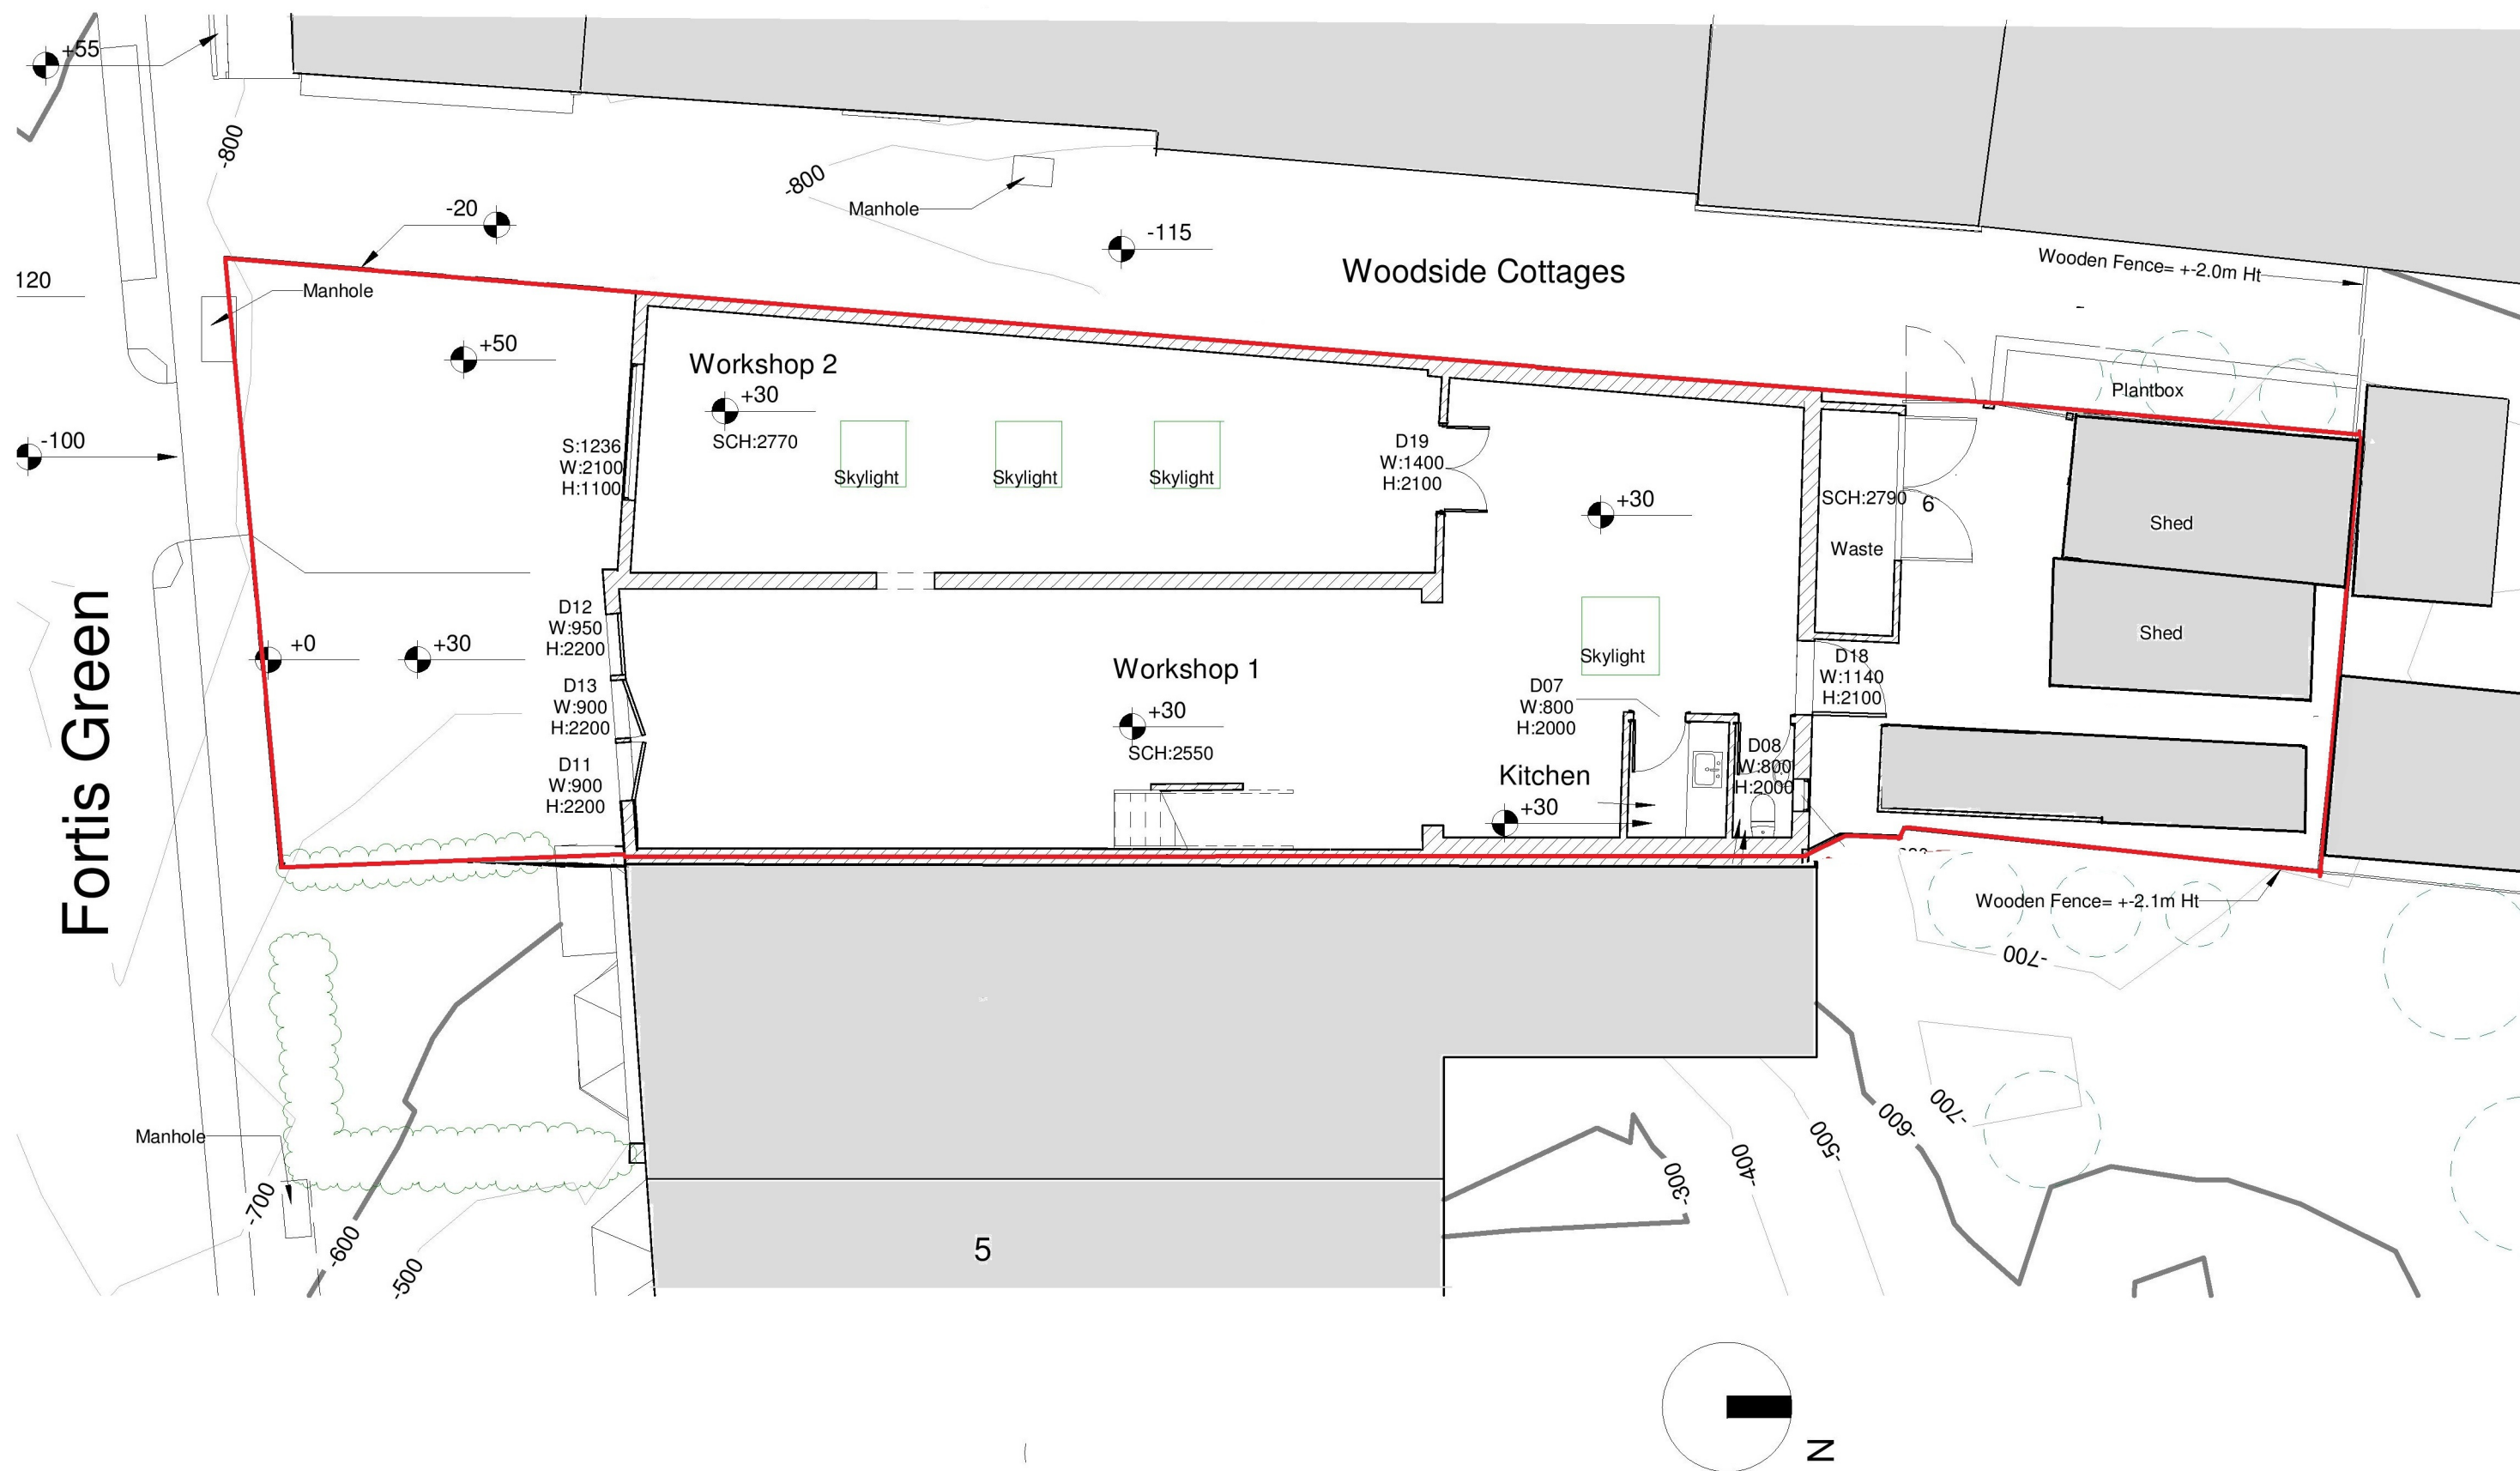

archplan

architects and property management

1 Millfield Place, Highgate, London N6 6JP
Tel: 020 8341 5628 e-mail: archplan@hotmail.com

Date

Drawn by

Checked by

Scale

1:100
At A3

Project

**6a DENMARK TERRACE
LONDON N2 9HG**

SITE PLAN

Title **AS EXISTING**

Drawing no

DT/ 01

Copyright
Archplan 2020