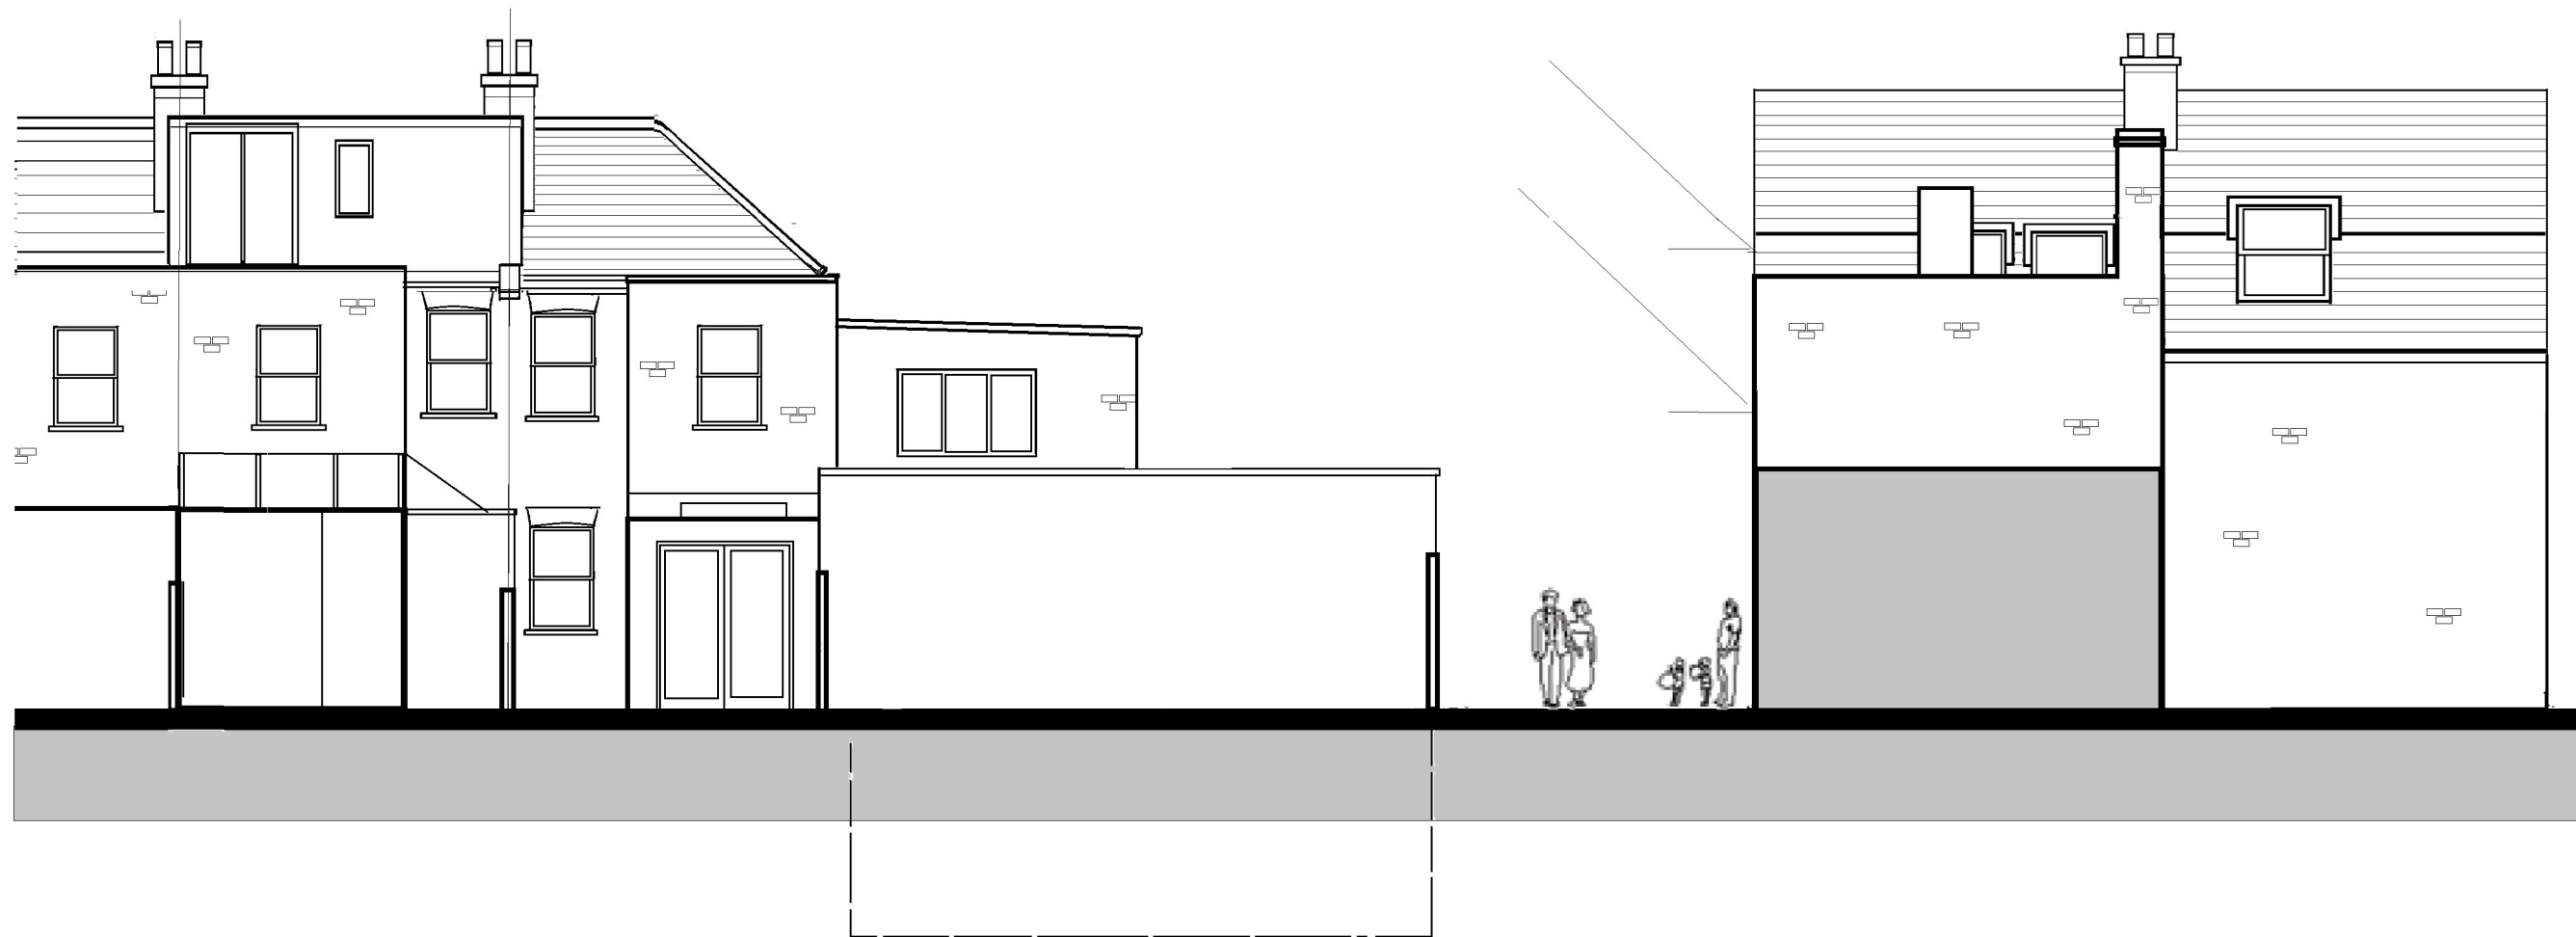


**archplan**

**architects and property management**

1 Millfield Place, Highgate, London N6 6JP

Tel: 020 8341 5628 e-mail: archplan@hotmail.com

Date

Drawn by

Checked by

Scale

1:100  
At A3

Project

**6a DENMARK TERRACE  
LONDON N2 9HG  
REAR ELEVATION**

Title **AS EXISTING**

Drawing no

**DT/05**

Copyright  
Archplan 2020