


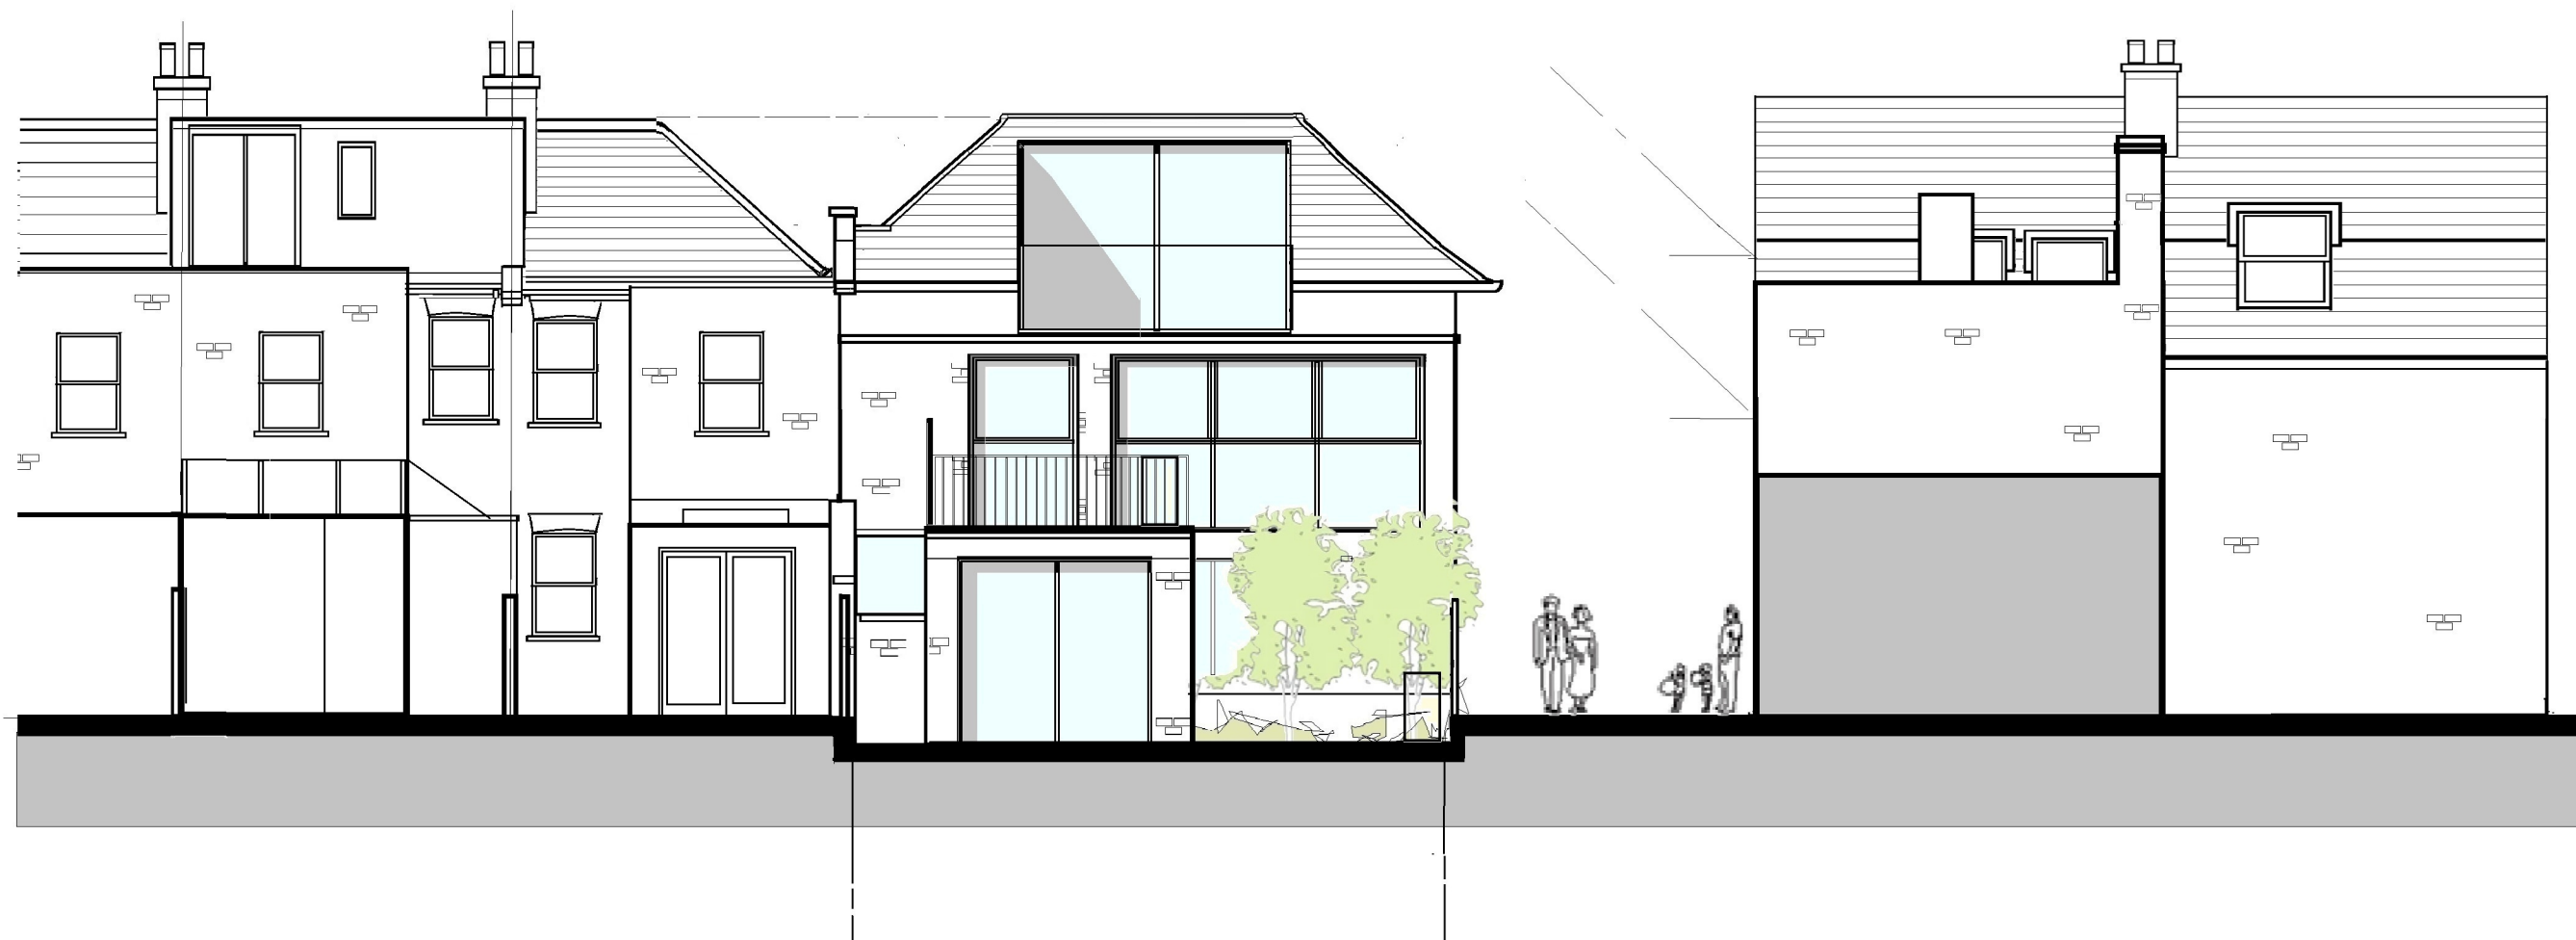

0 5 10

archplan

architects and property management

1 Millfield Place, Highgate, London N6 6JP
Tel: 020 8341 5628 e-mail: archplan@hotmail.com

Date

Drawn by

Checked by

Scale

1:100
At A3

Project

6a DENMARK TERRACE
LONDON N2 9HG
REAR ELEVATION
Title **AS PROPOSED**

Drawing no

DT/18

Copyright
Archplan 2020