
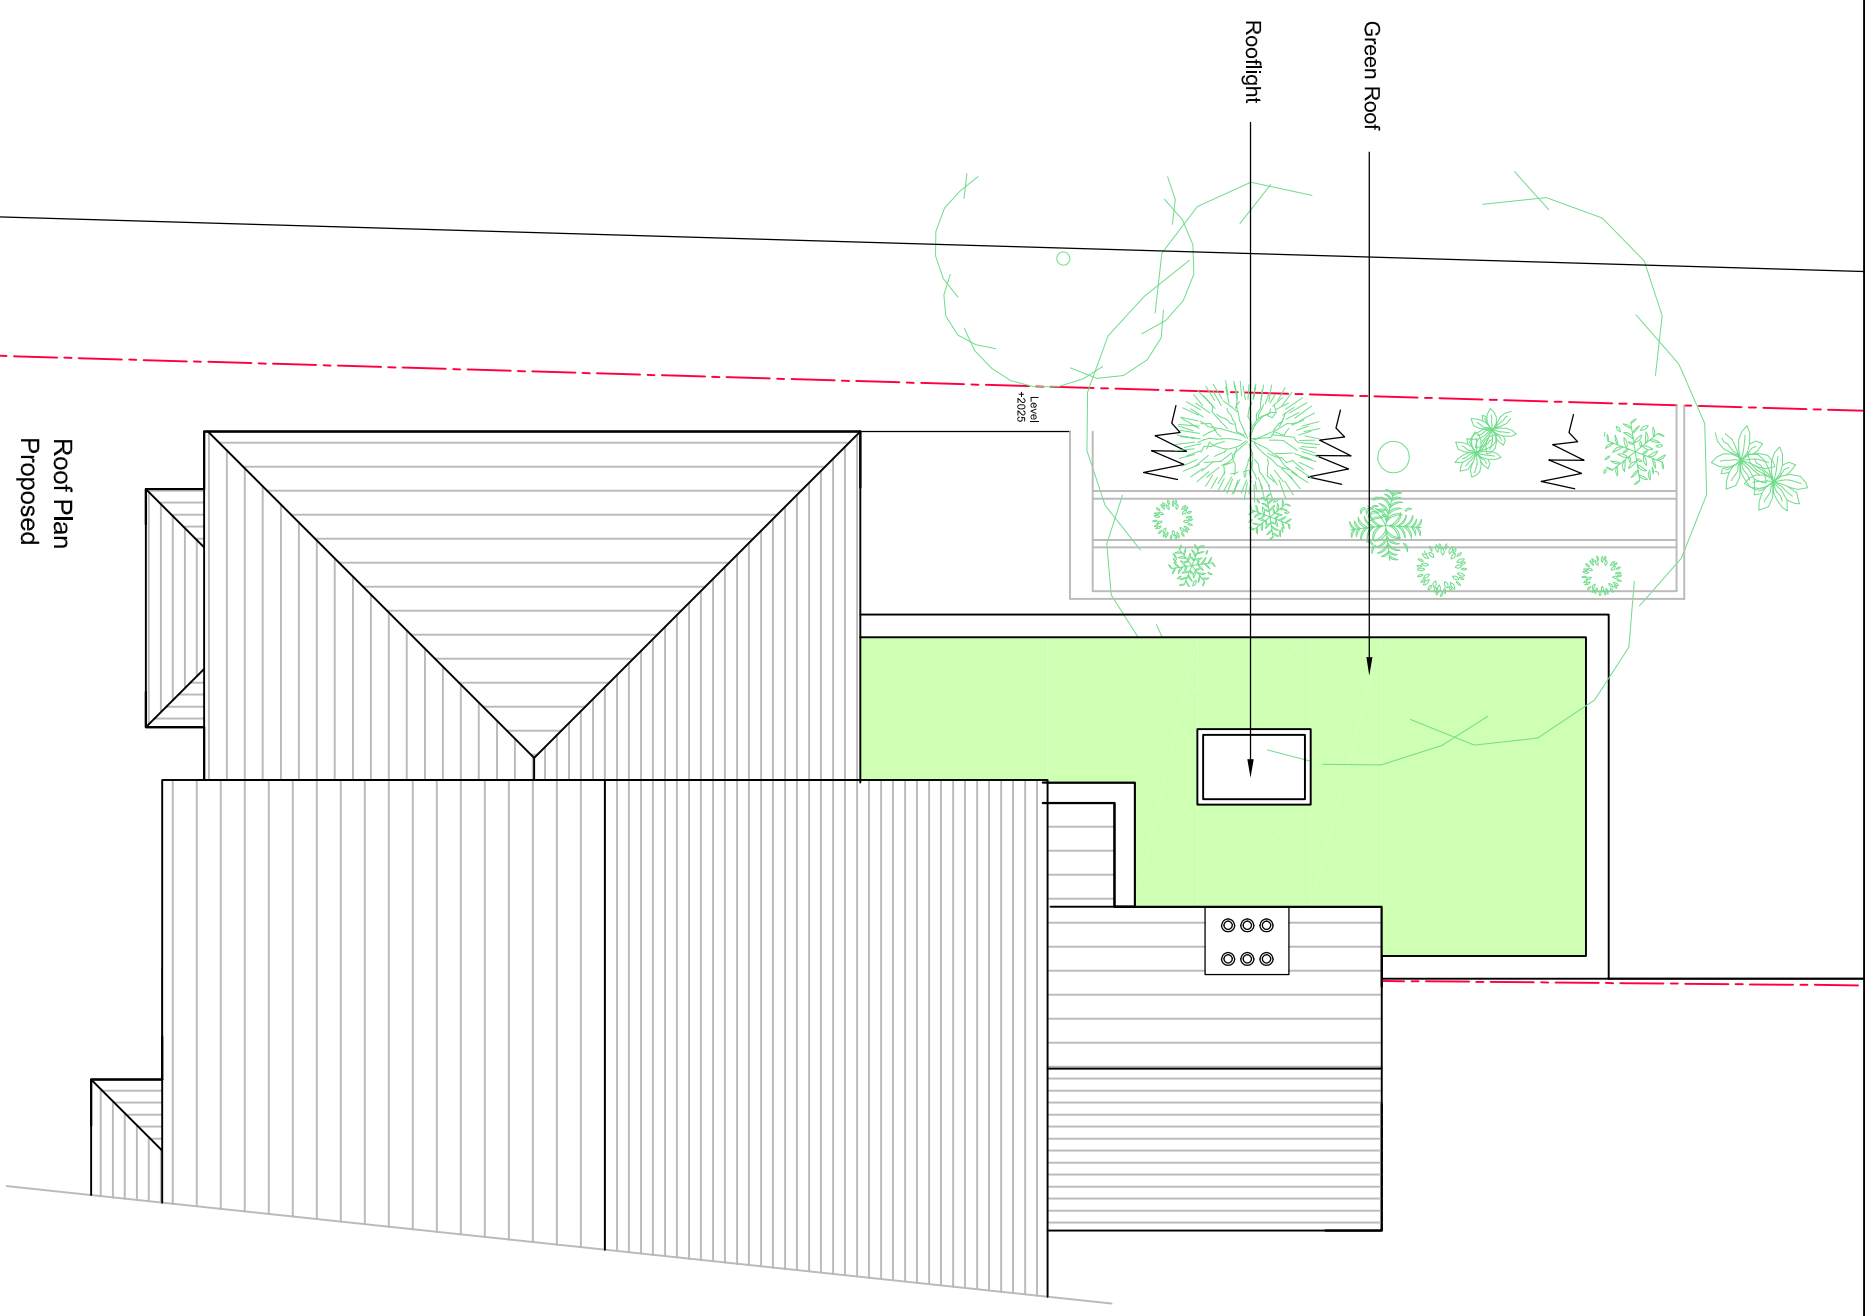
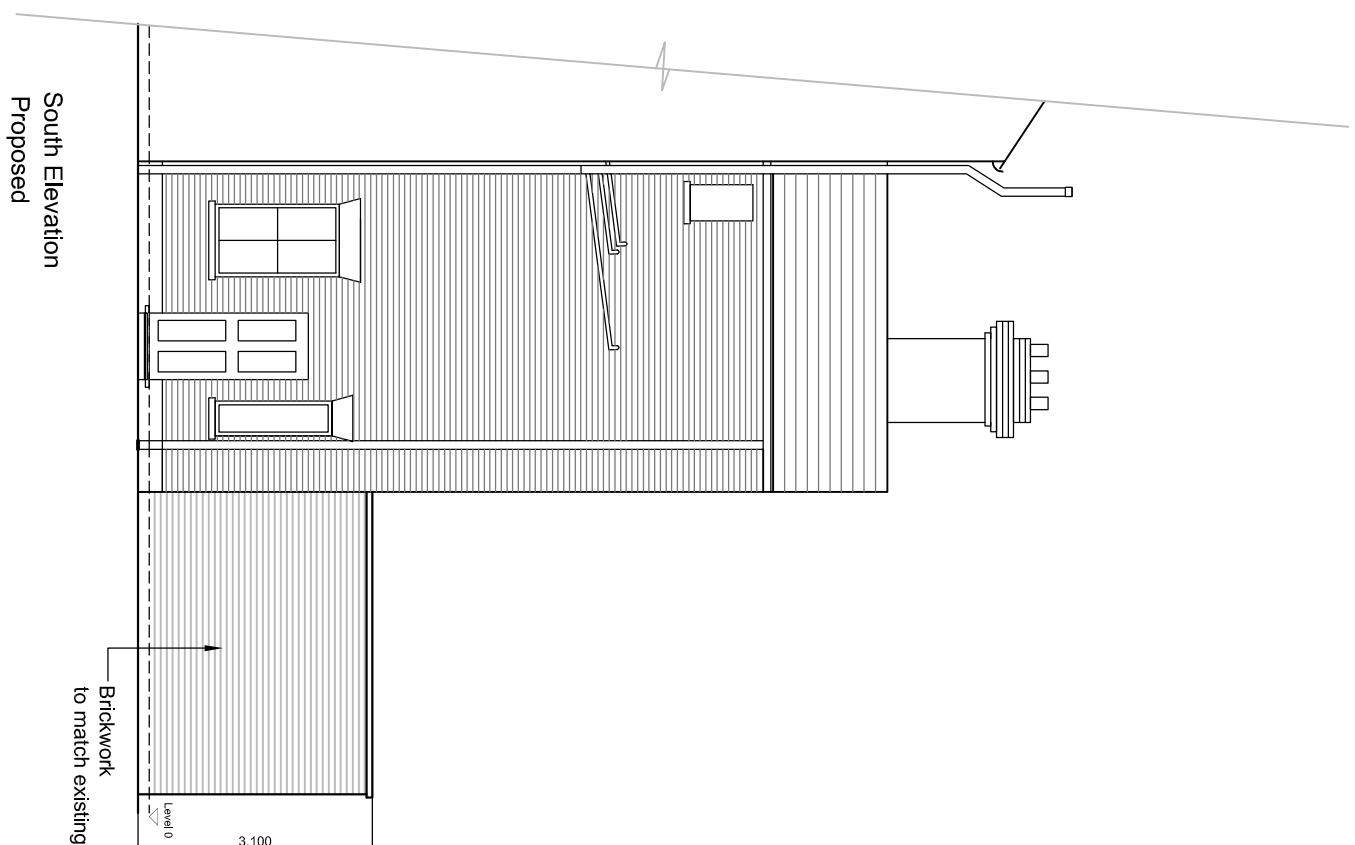


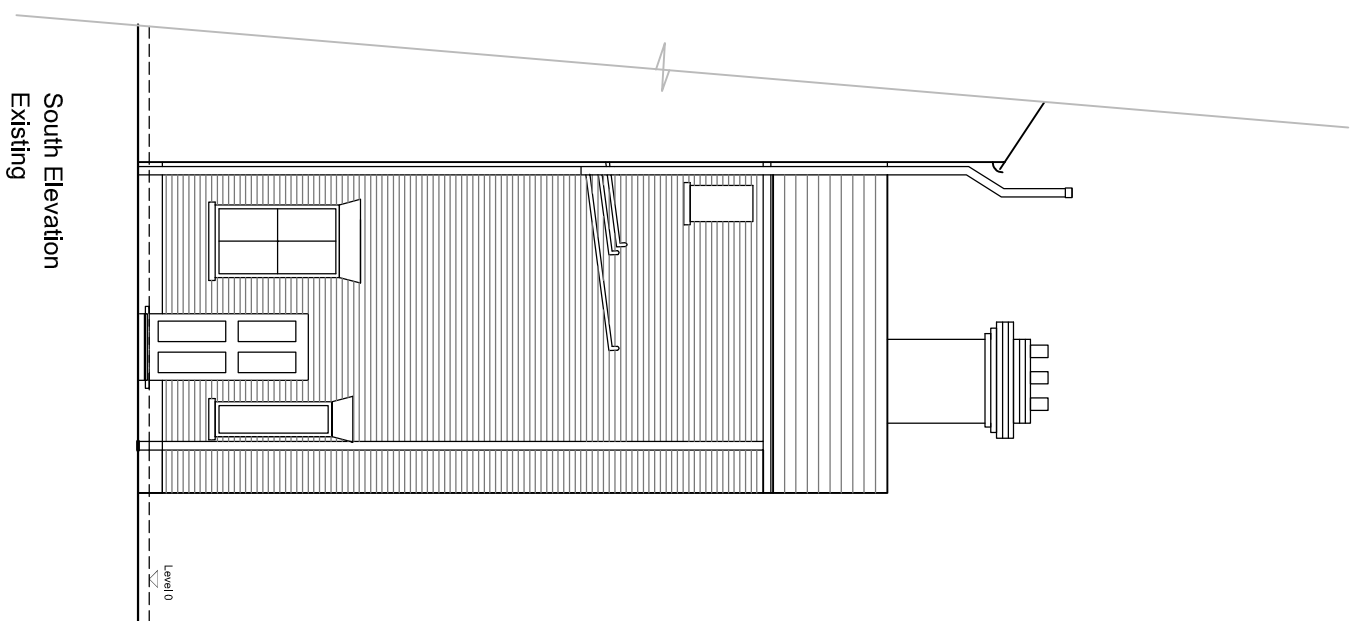

Rev B 15-04-2026 Dimension added to Proposed elevation
Rev A 20-02-2026 Extension reduced to 3m depth

01m2m3m4m5m Scale Bar @1:100	Client	Sheet Title Proposed South Elevations. Proposed Roof Plan	Project Title Single Storey Rear Extension Flat 1A 28 Coolhurst Rd London N8 8EL	Draw No. PL/28CR/05	Revisions B
	Project				
	Scale 1:100 @ A3	Drawn RP	Date Feb 2026		