



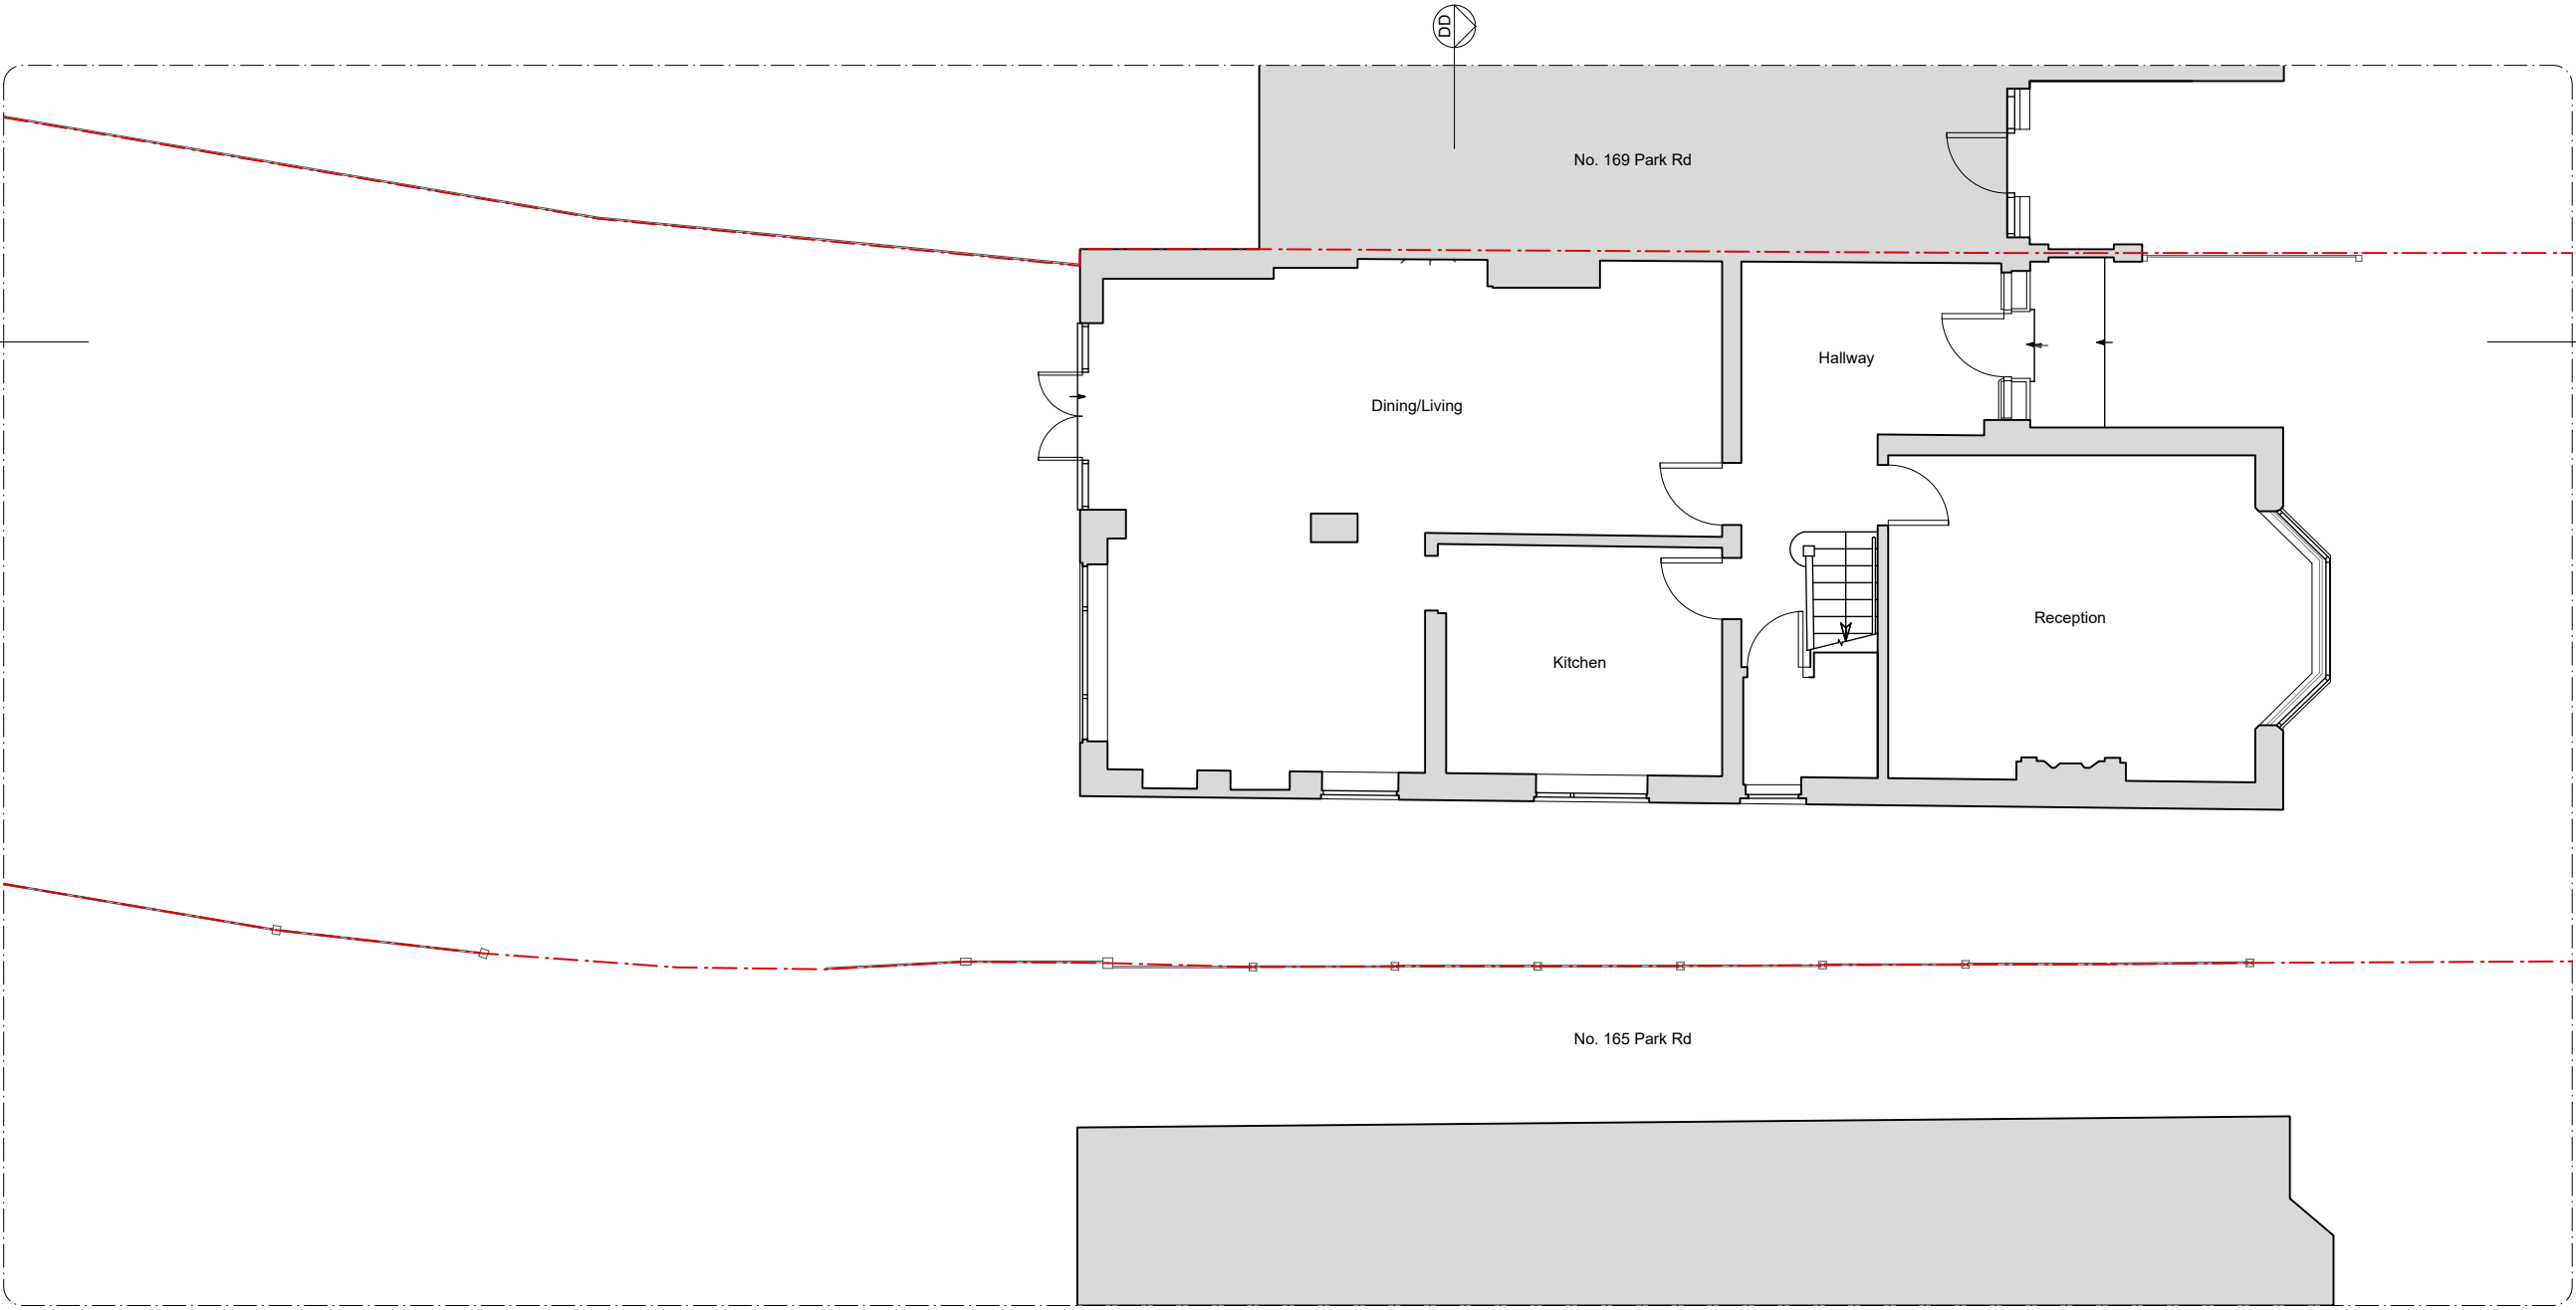

1 Ground Floor Plan

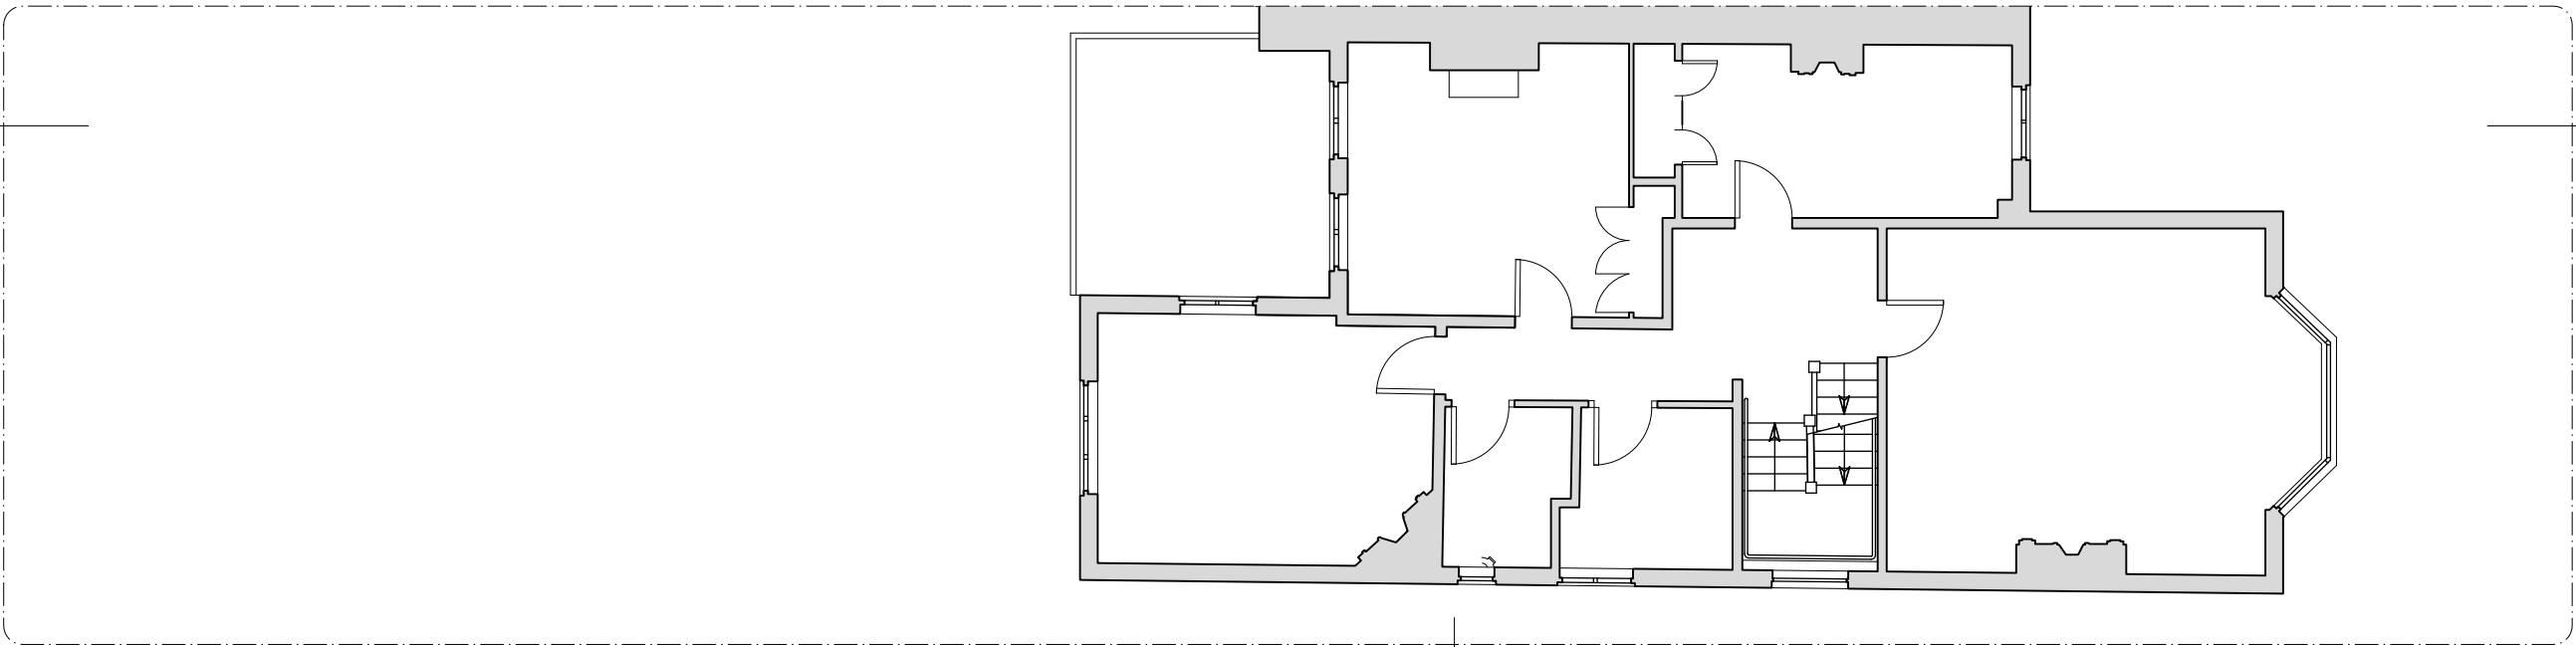

2 First Floor Plan



- KEY:
- Site boundary
 - Existing structure

-	11.03.26	Issued for Planning	MN / TB
Rev	Issued	Status & Description	Drawn / Checked

Notes:

All dimensions to be checked on site prior to construction or fabrication of any element. Any discrepancies between figure dimensions reported to Architect for clarification prior to commencing work.

This drawing is to be read in conjunction with all consultants information.

Elements of services are indicated for coordination purposes. For full services layouts refer to Services Engineer's drawings and specification.

Elements of stucture are indicated for coordination purposes. For full structural layouts refer to Structural Engineer's drawings and specification.

(C) Trevor Brown Architect Ltd. All rights described in chapter IV of the Copyright Designs and Patents Act 1988 have been asserted.

tba

Job
Park Road

Address
167 Park Road, N8 8JJ


Status
Planning

Drawing title
Existing Ground & First Floor Plans


Scale
1:100@A3

Drawing number
221_0001

Revision
-

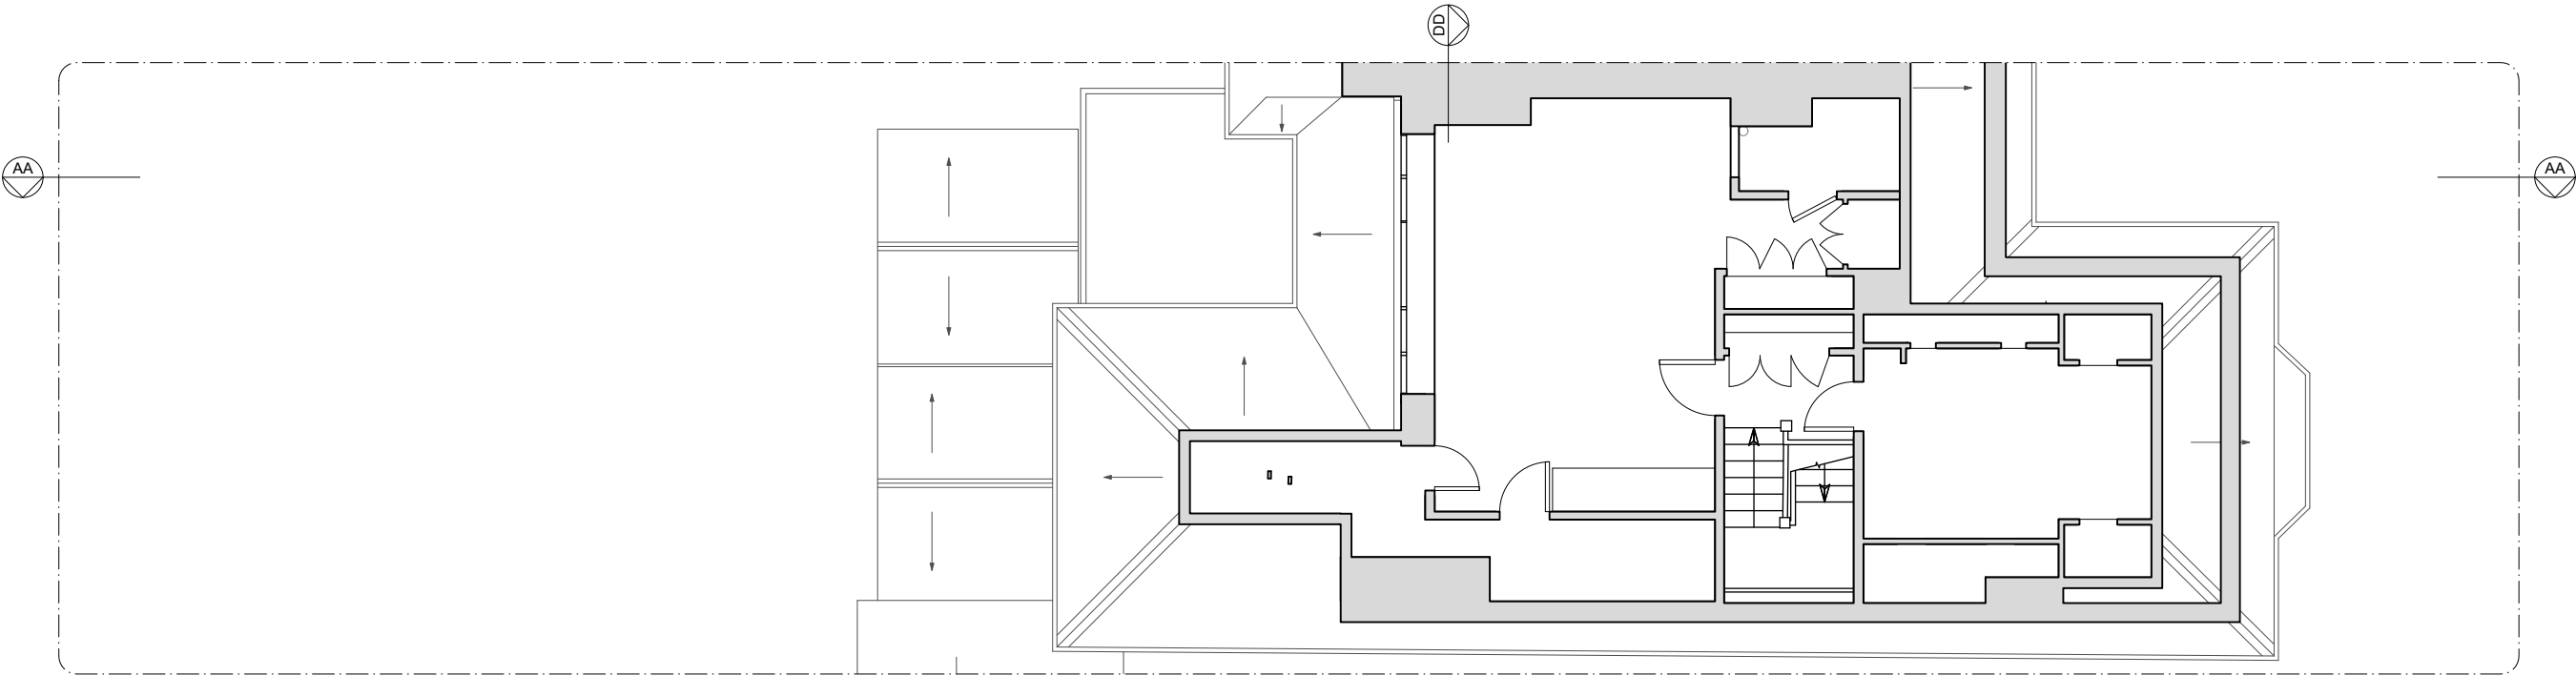

1 Second Floor Plan

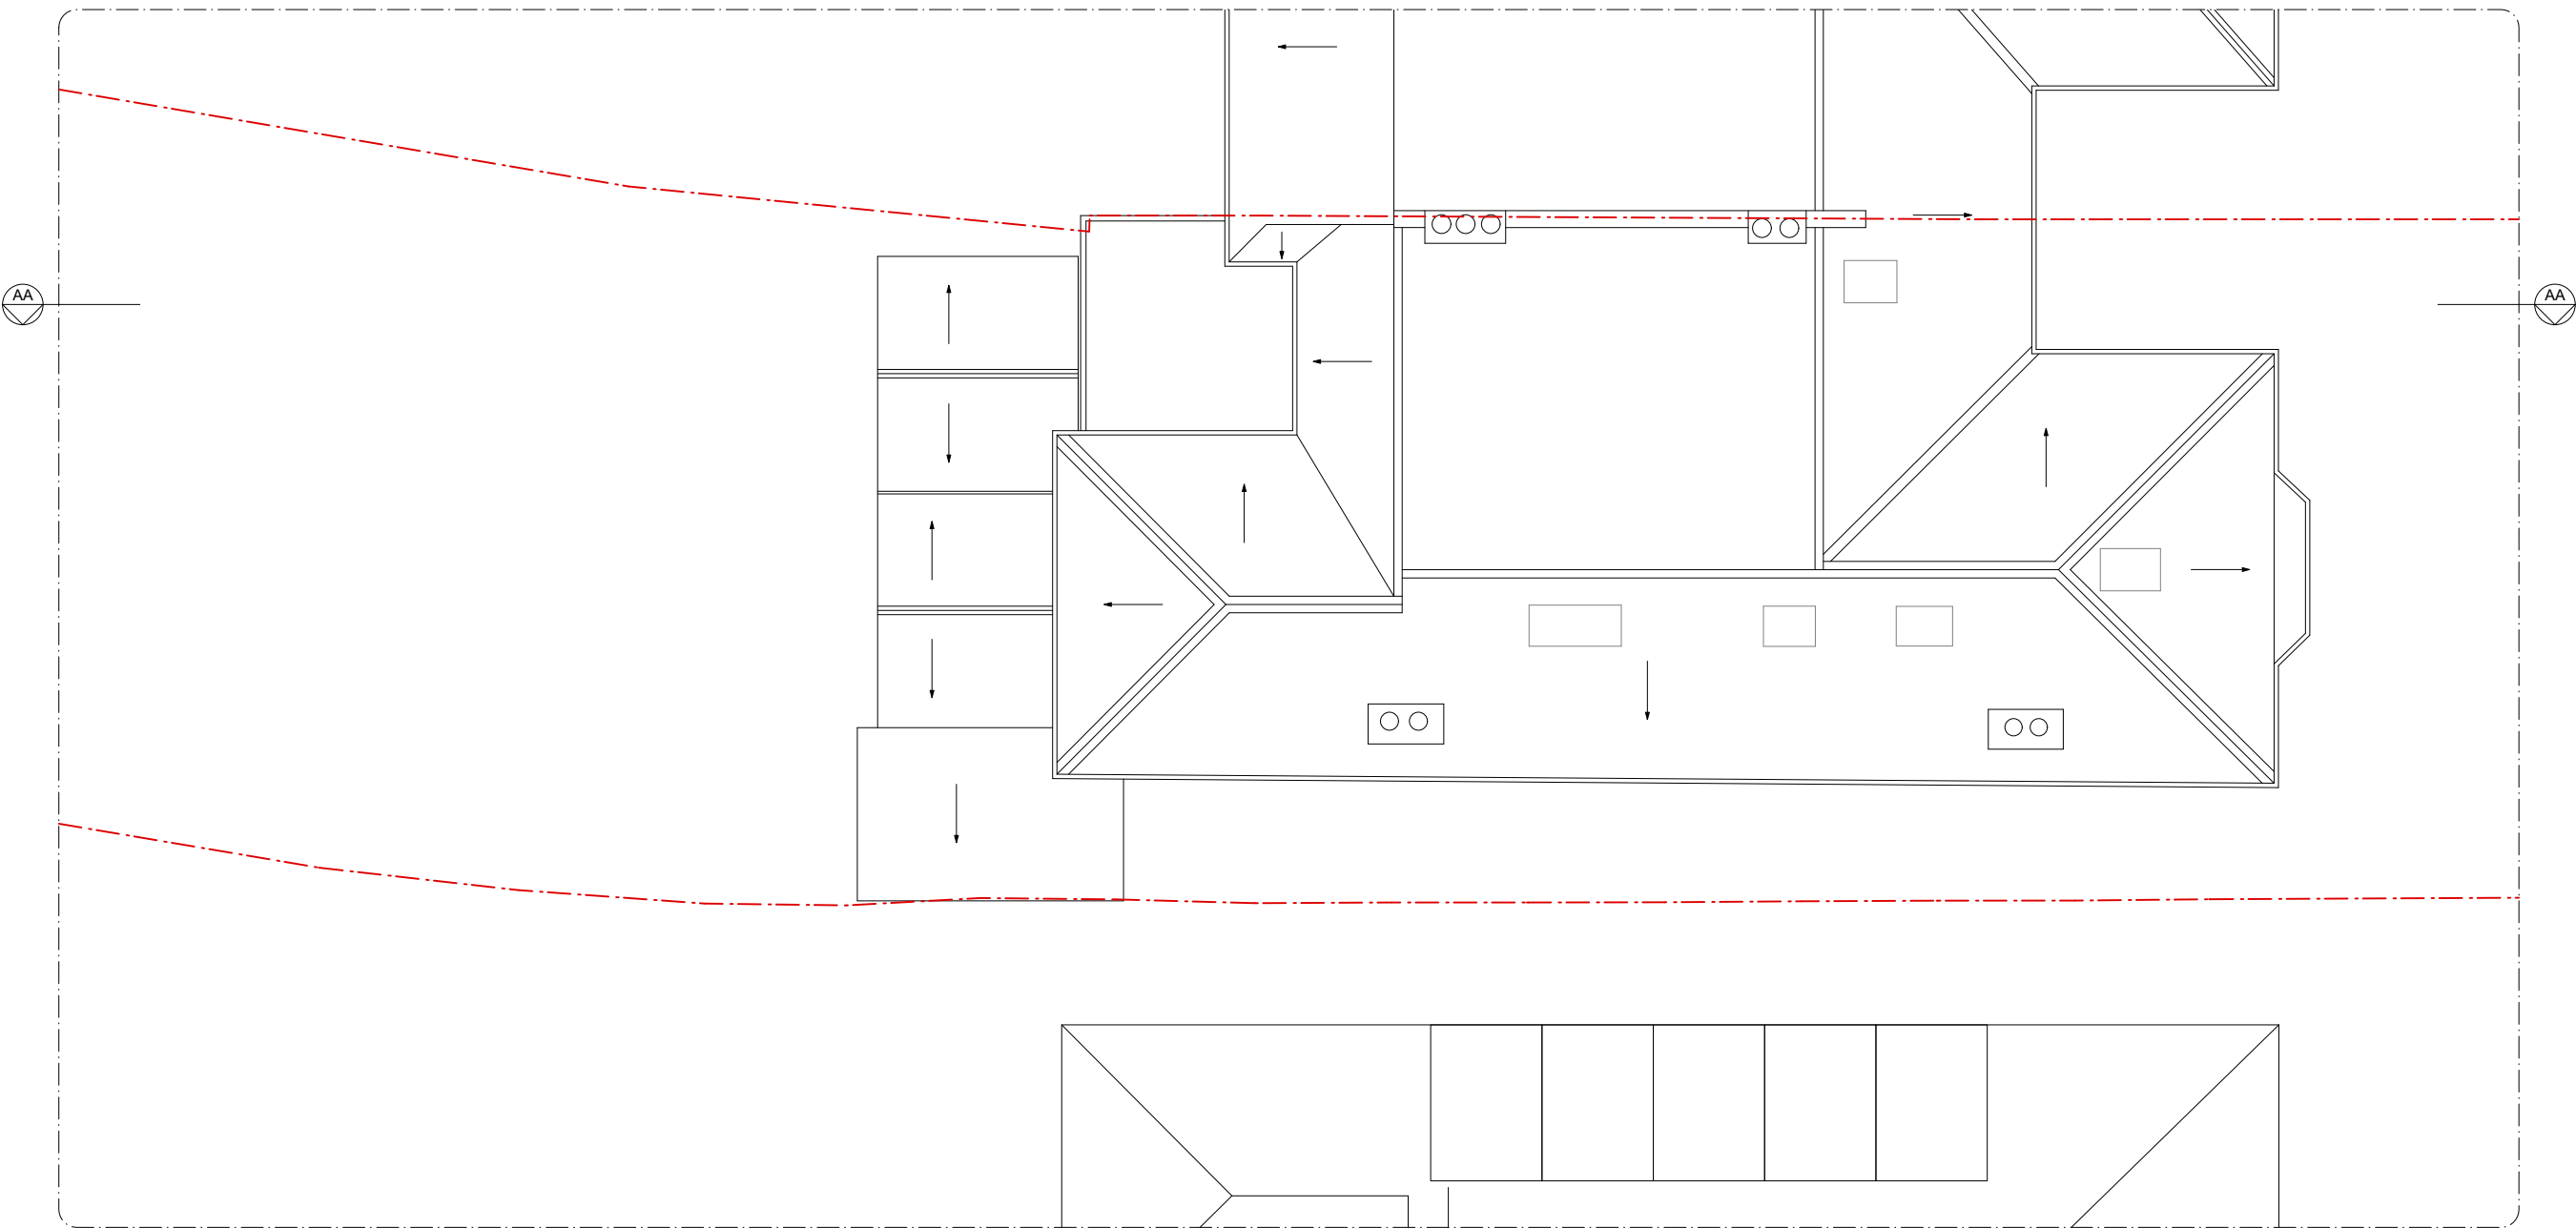

2 Roof Plan

SCALE BAR

0 1 2 5m

N

KEY:

- Site boundary
- Existing structure

-	11.05.26	Issued for Planning	MN / TB
Rev	Issued	Status & Description	Drawn / Checked

Notes:

All dimensions to be checked on site prior to construction or fabrication of any element. Any discrepancies between figure dimensions reported to Architect for clarification prior to commencing work.

This drawing is to be read in conjunction with all consultants information.

Elements of services are indicated for coordination purposes. For full services layouts refer to Services Engineer's drawings and specification.

Elements of stucture are indicated for coordination purposes. For full structural layouts refer to Structural Engineer's drawings and specification.

(C) Trevor Brown Architect Ltd. All rights described in chapter IV of the Copyright Designs and Patents Act 1988 have been asserted.

tba

Job
Park Road

Address
167 Park Road, N8 8JJ

Status
Planning

Drawing title
Existing Second Floor & Roof Plans


Scale
1:100@A3

Drawing number
221_0002

Revision
-



1 Section AA

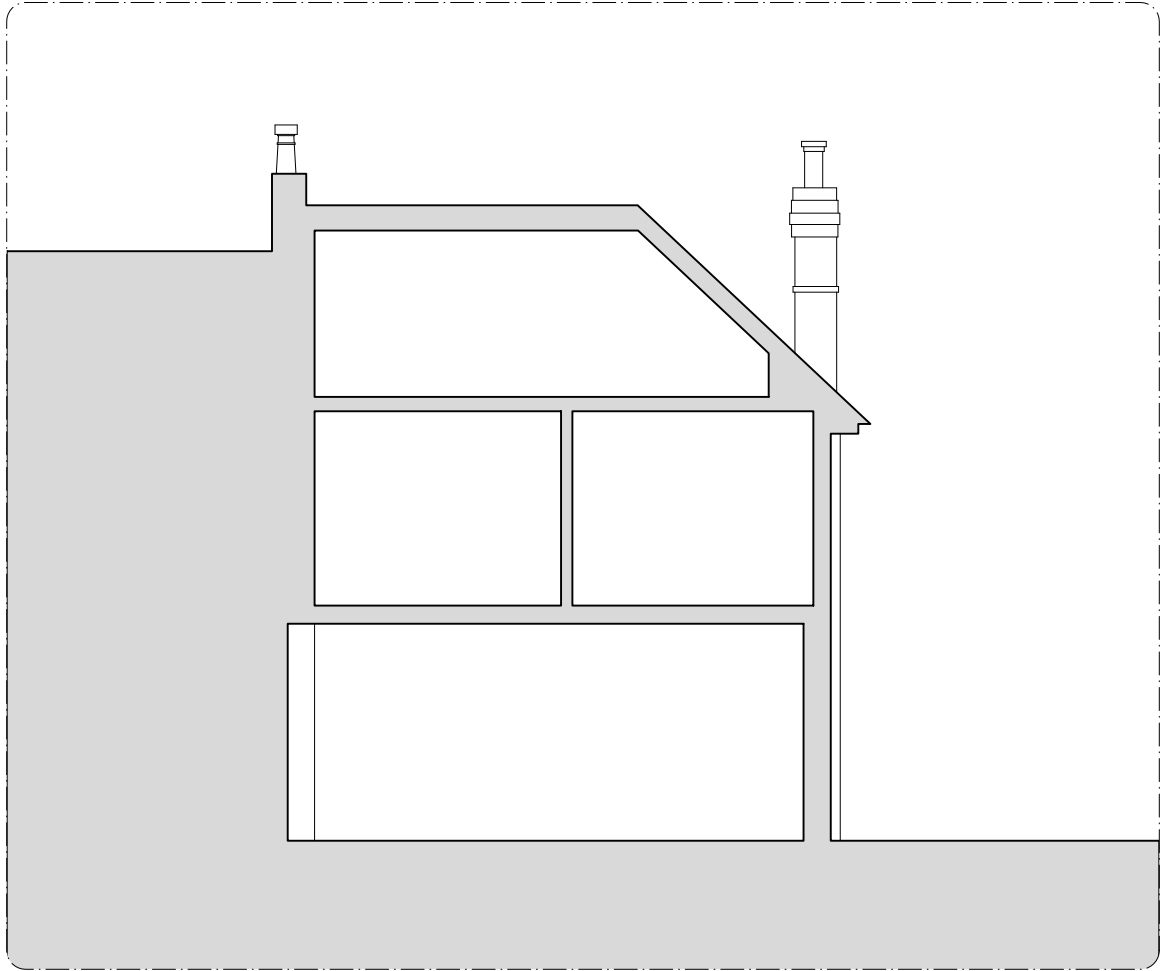

2 Section DD



- KEY:
- Site boundary
 - Existing structure

-	11.05.26	Issued for Planning	MN / TB
Rev	Issued	Status & Description	Drawn / Checked

Notes:

All dimensions to be checked on site prior to construction or fabrication of any element. Any discrepancies between figure dimensions reported to Architect for clarification prior to commencing work.

This drawing is to be read in conjunction with all consultants information.

Elements of services are indicated for coordination purposes. For full services layouts refer to Services Engineer's drawings and specification.

Elements of stucture are indicated for coordination purposes. For full structural layouts refer to Structural Engineer's drawings and specification.

(C) Trevor Brown Architect Ltd. All rights described in chapter IV of the Copyright Designs and Patents Act 1988 have been asserted.

tba

Job
Park Road
Address
167 Park Road, N8 8JJ


Status
Planning
Drawing title
Existing Sections AA & DD

Scale
1:100@A3


Drawing number
221_0100
Revision
-



1 Front Elevation

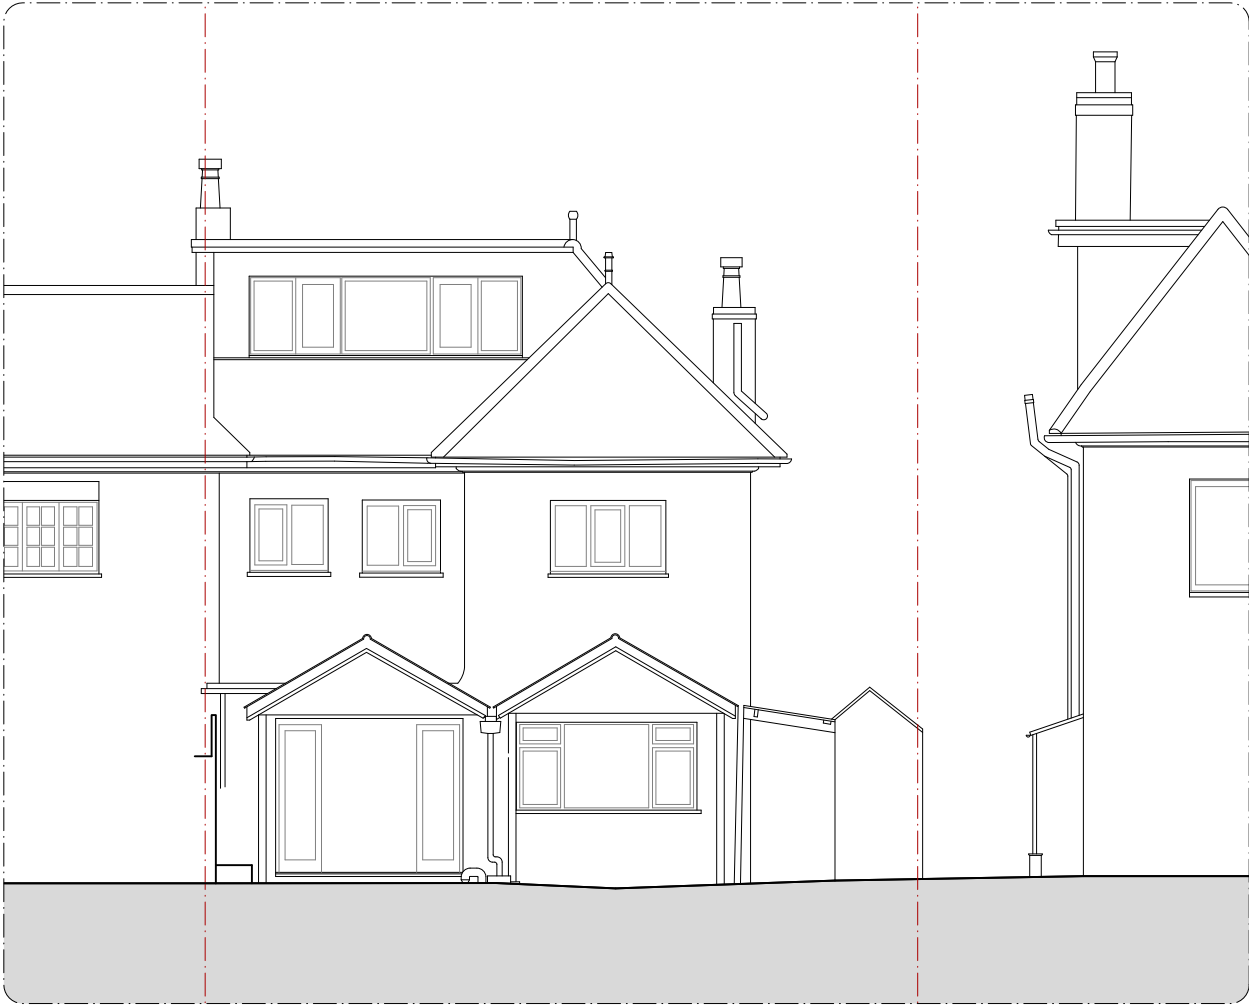

3 Rear Elevation

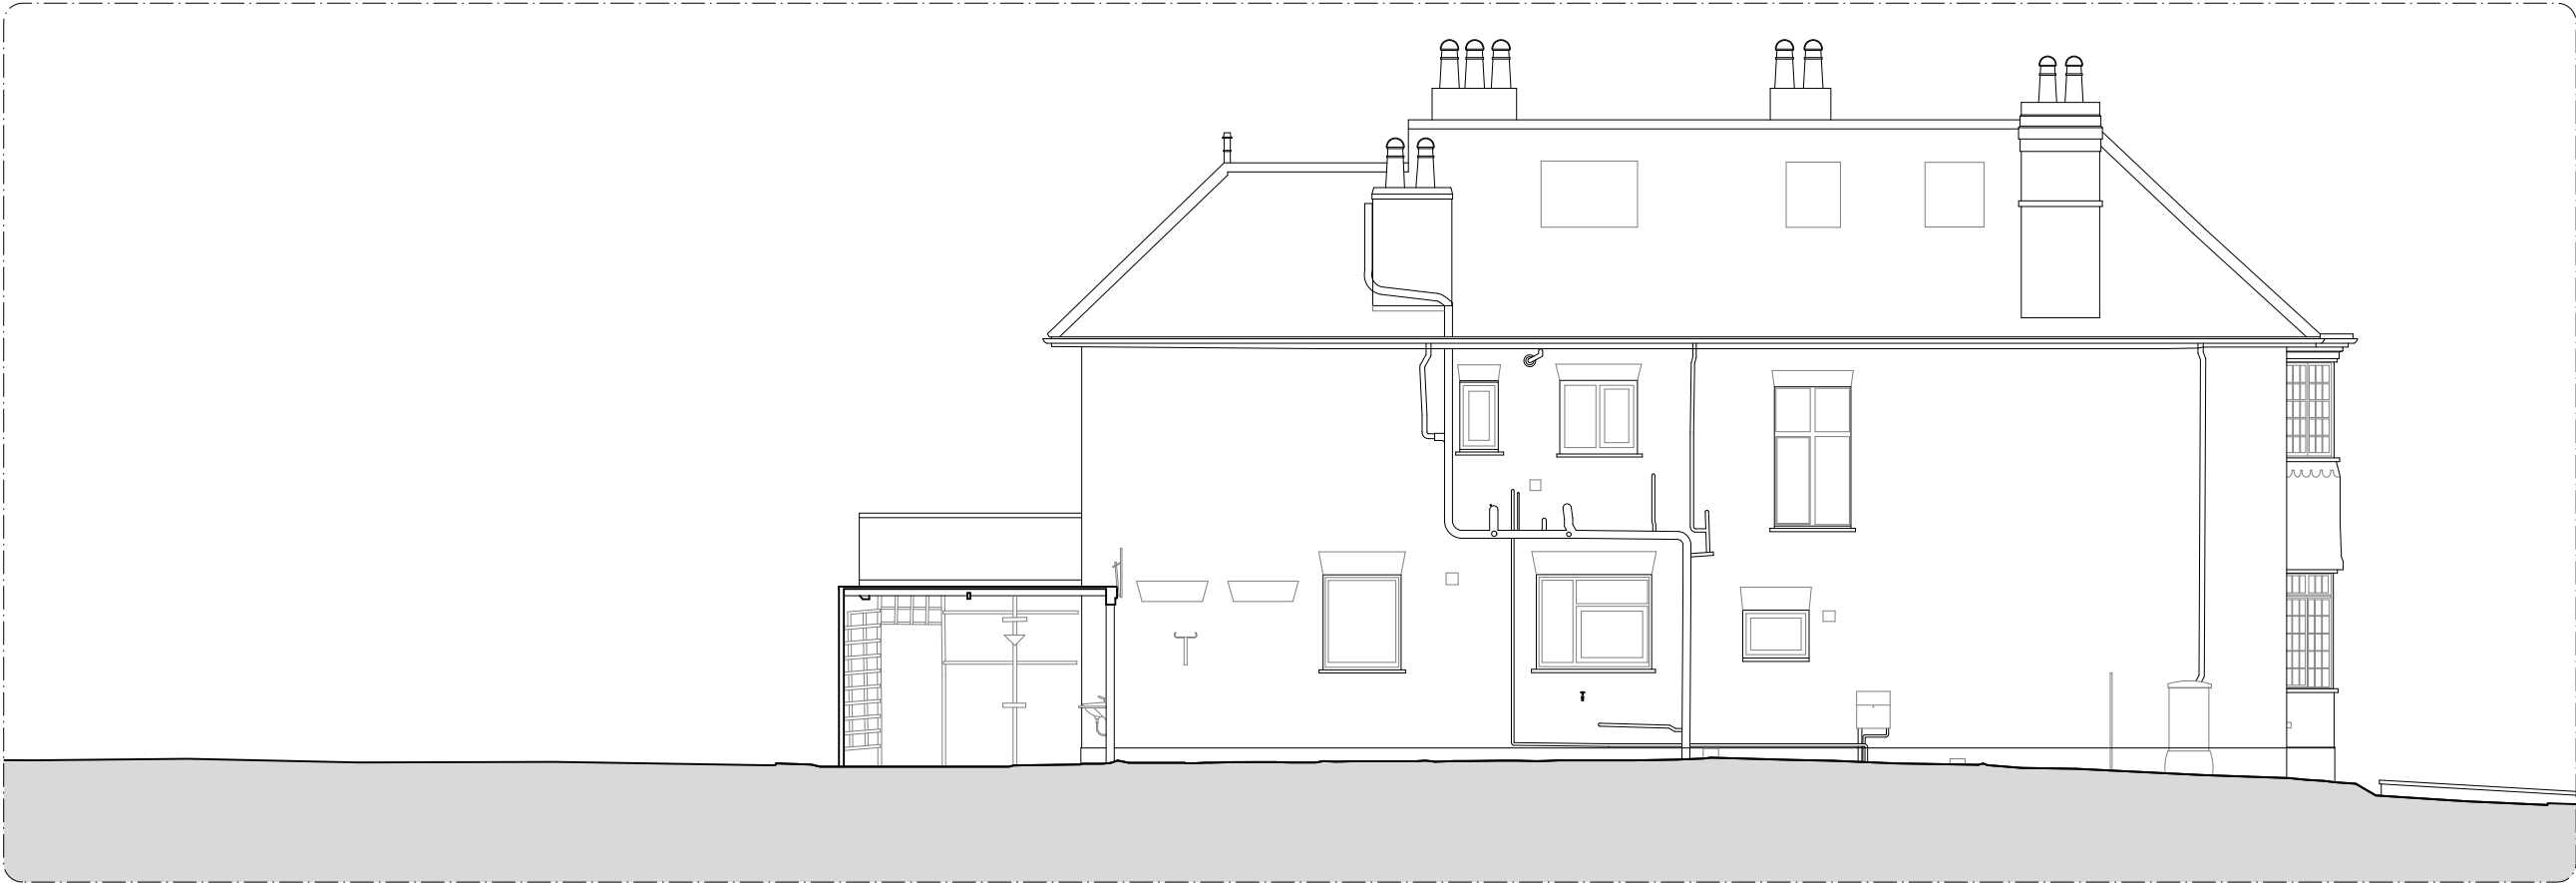

2 Side Elevation



- KEY:
- Site boundary
 - Existing structure

-	11.05.26	Issued for Planning	MN / TB
Rev	Issued	Status & Description	Drawn / Checked

Notes:

All dimensions to be checked on site prior to construction or fabrication of any element. Any discrepancies between figure dimensions reported to Architect for clarification prior to commencing work.

This drawing is to be read in conjunction with all consultants information.

Elements of services are indicated for coordination purposes. For full services layouts refer to Services Engineer's drawings and specification.

Elements of stucture are indicated for coordination purposes. For full structural layouts refer to Structural Engineer's drawings and specification.

(C) Trevor Brown Architect Ltd. All rights described in chapter IV of the Copyright Designs and Patents Act 1988 have been asserted.

tba

Job
Park Road
Address
167 Park Road, N8 8JJ
Status
Planning
Drawing title
Existing Elevations

Scale
1:100@A3
Drawing number
221_0200
Revision
-