


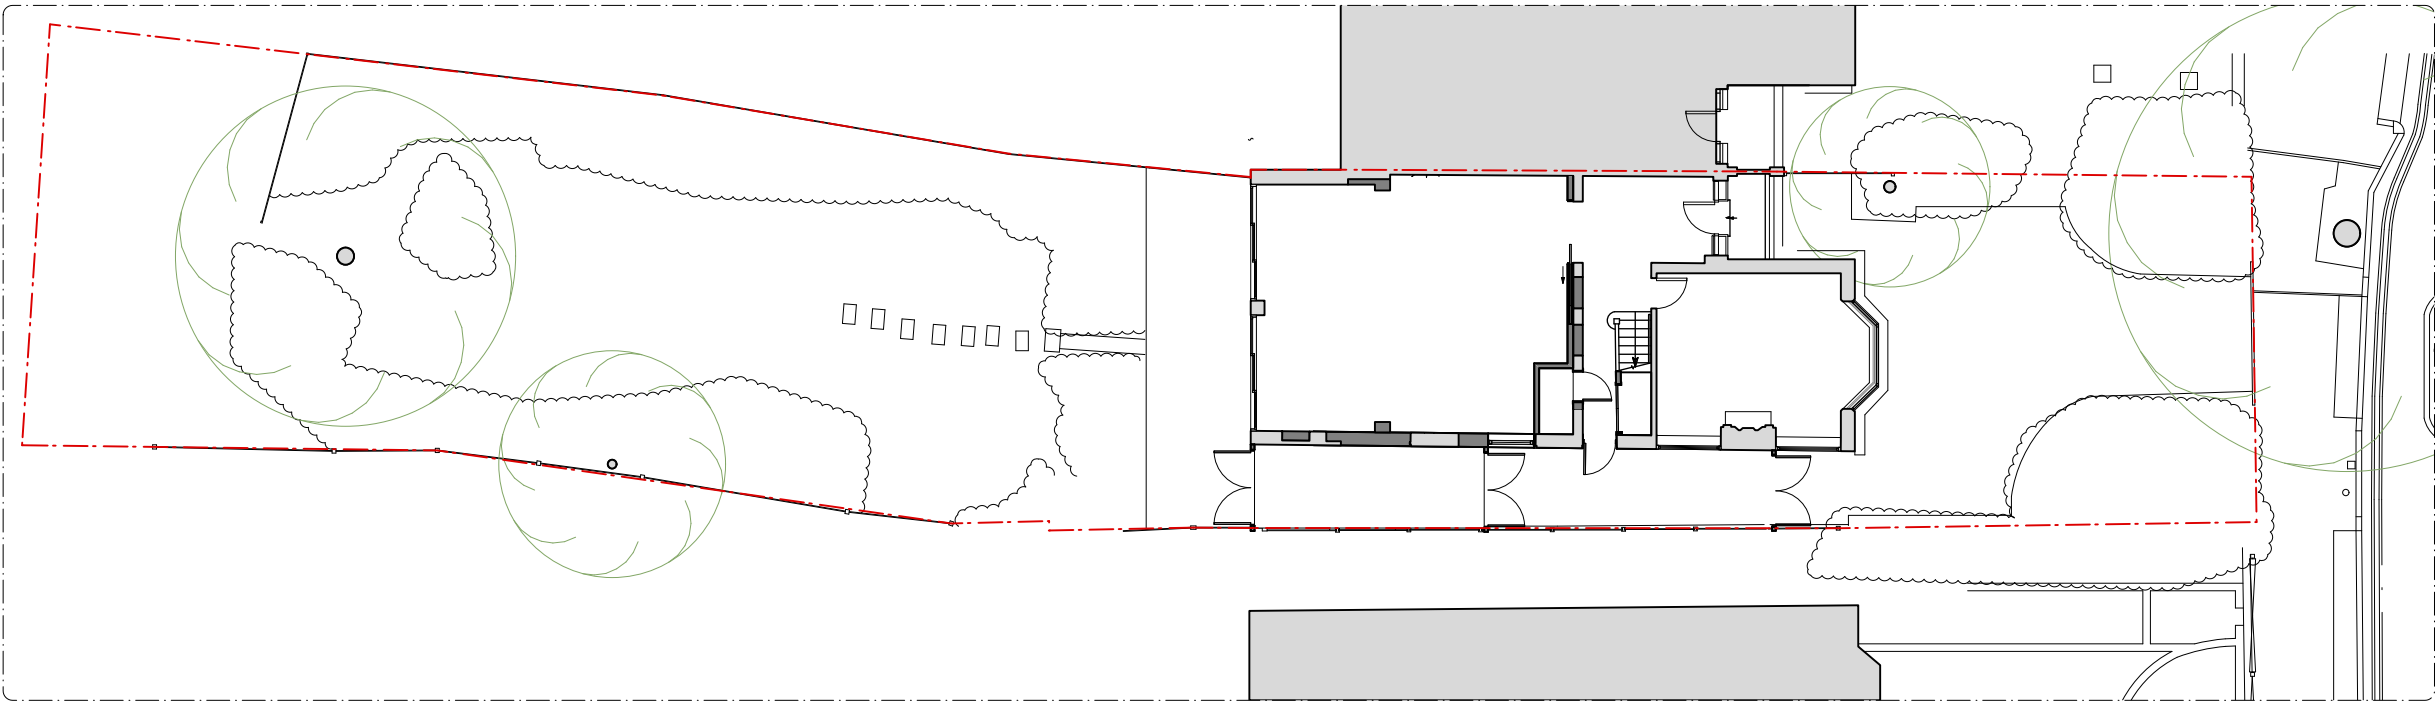

SCALE BAR

0 2 4 8m

N

KEY:

Site boundary

A	11.05.26	Planning	MN TB
-	08.05.26	Planning	MN TB
Rev	Issued	Status & Description	Drawn / Checked

Notes:

All dimensions to be checked on site prior to construction or fabrication of any element. Any discrepancies between figure dimensions reported to Architect for clarification prior to commencing work.

This drawing is to be read in conjunction with all consultants information.

Elements of services are indicated for coordination purposes. For full services layouts refer to Services Engineer's drawings and specification.

Elements of structure are indicated for coordination purposes. For full structural layouts refer to Structural Engineer's drawings and specification.

(C) Trevor Brown Architect Ltd. All rights described in chapter IV of the Copyright Designs and Patents Act 1988 have been asserted.

Job
Park Road

Address
167 Park Road, N8 8JJ

Status
Information

Drawing title
Proposed Site Plan

Scale
1:200@A3

Drawing number
221_1000

Revision
A

Trevor Brown Architect Ltd.
www.trevorbrownarchitect.co.uk
+44 (0) 20 8826 1486
Suite 315, Ashley House, 235-239 High Road, London. N22 8HF

tba