



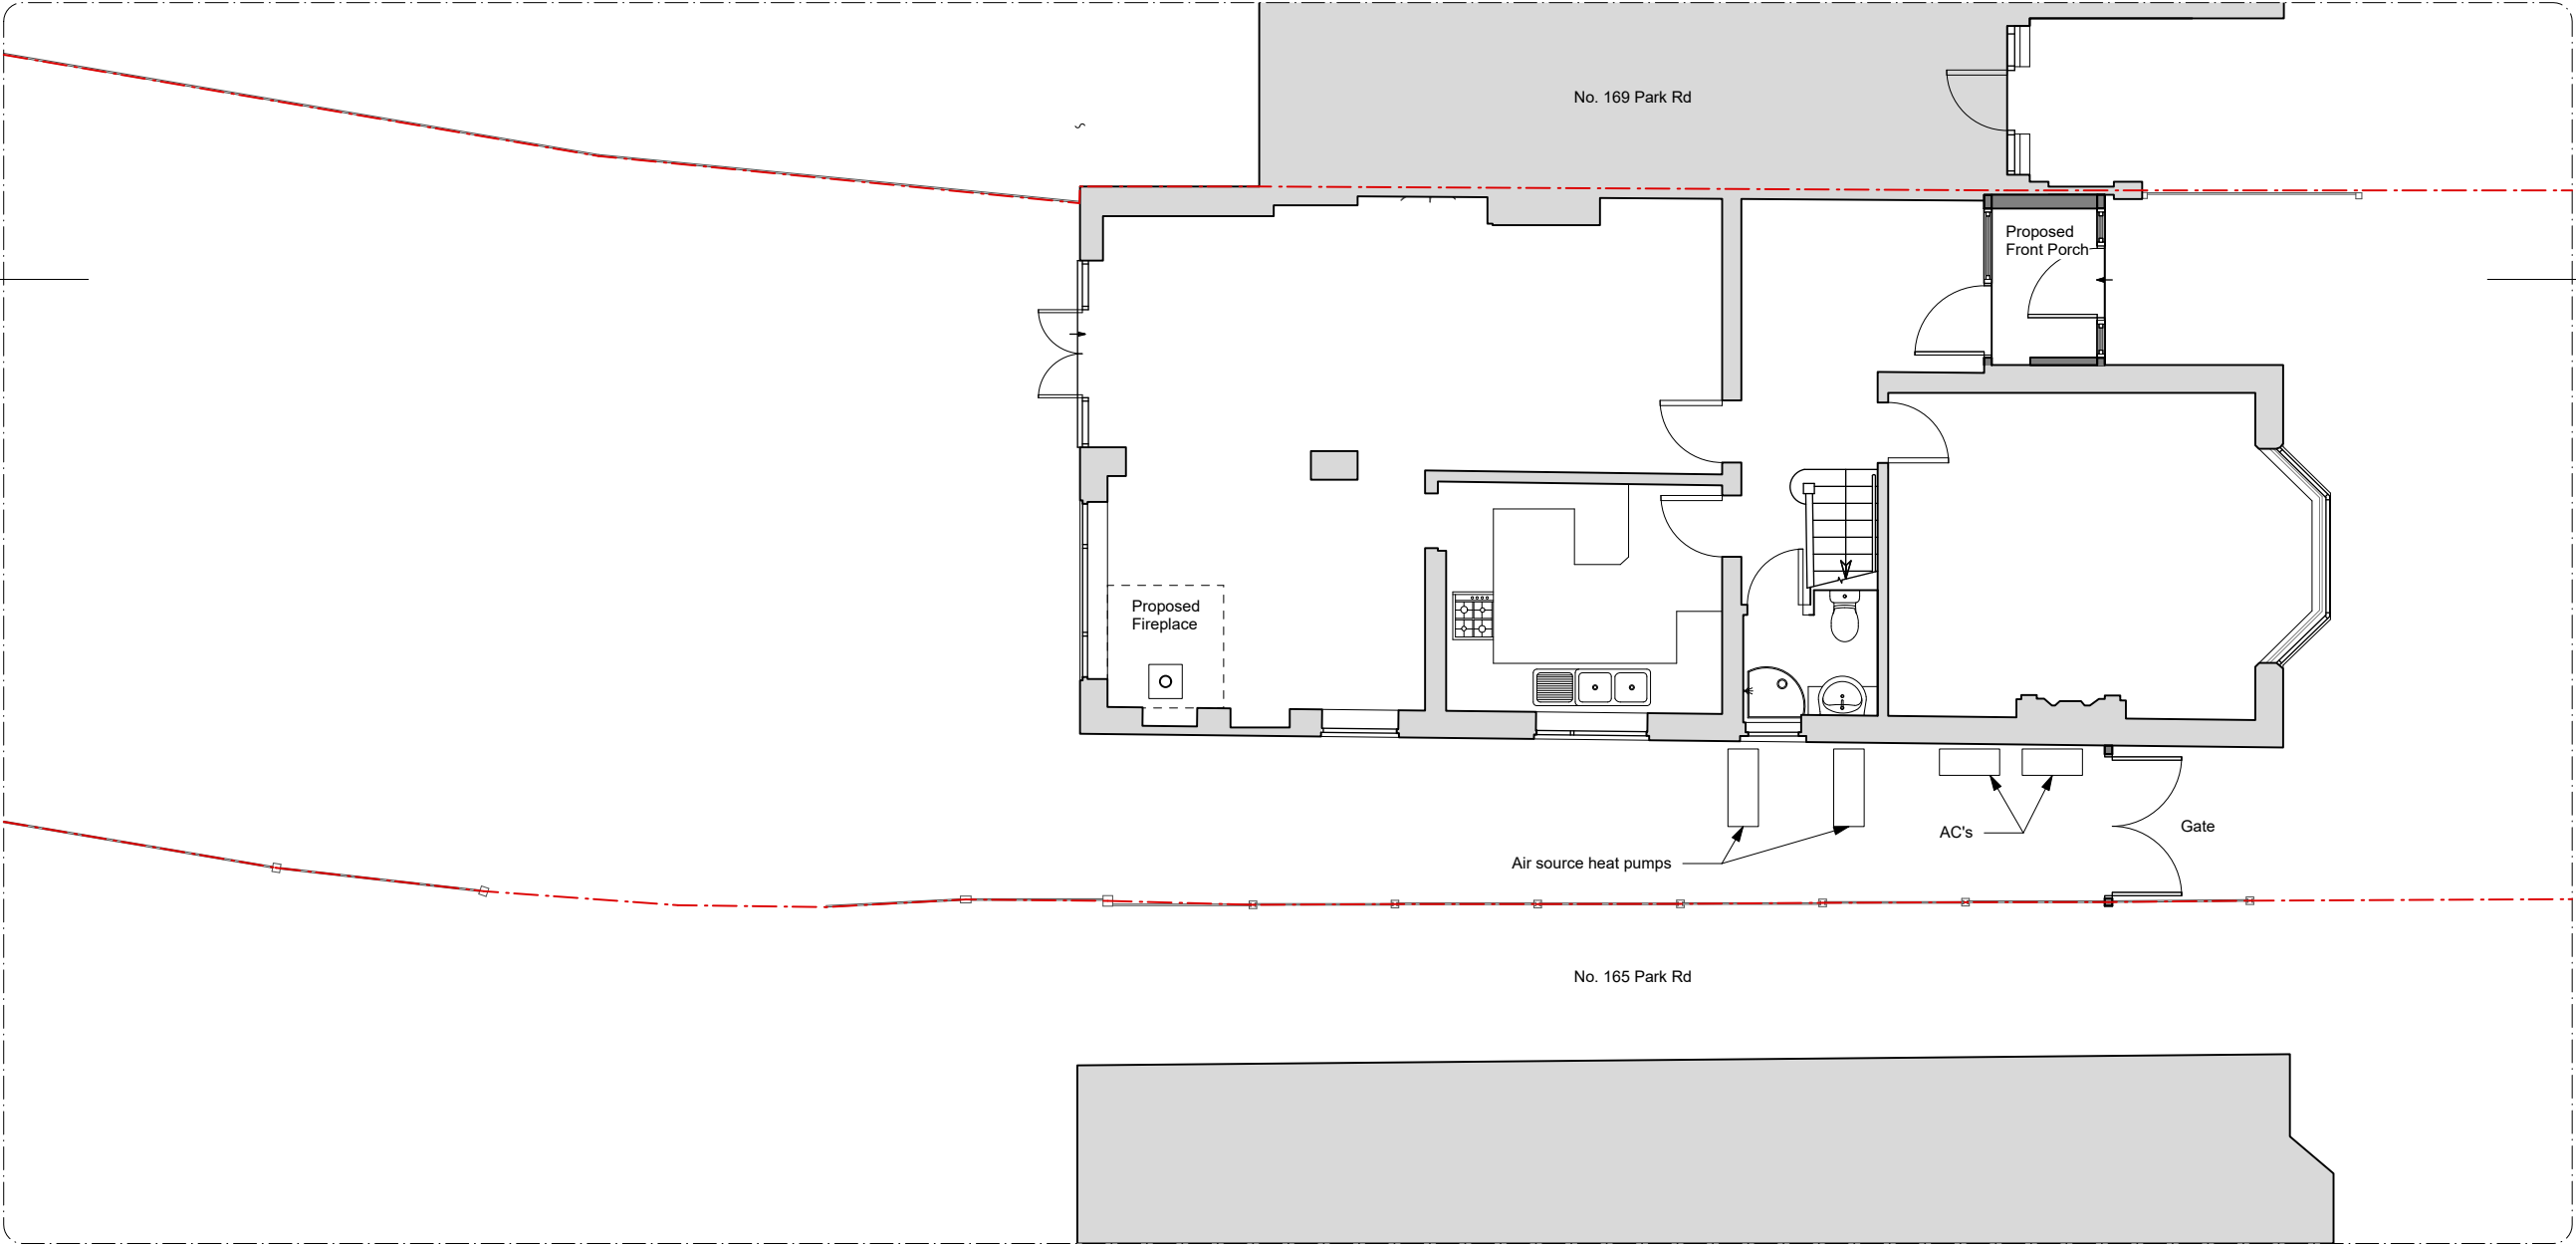

1 Ground Floor Plan

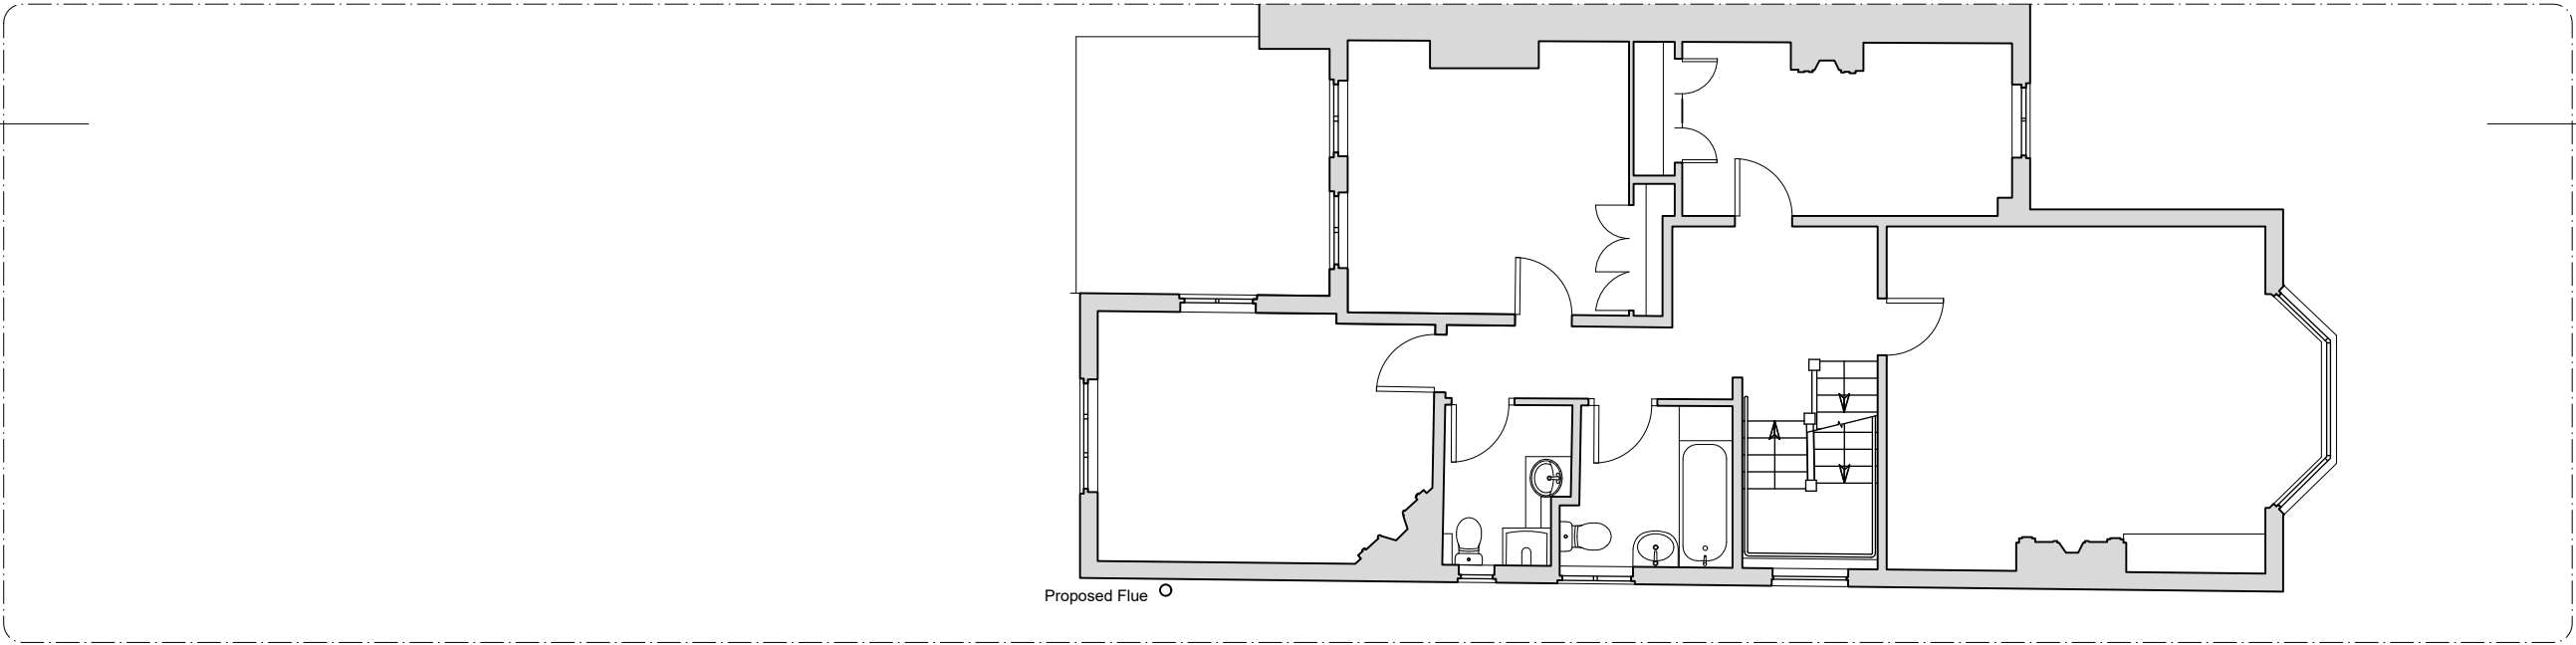

2 First Floor Plan

SCALE BAR

0 1 2 5m

N

KEY:

- Site boundary
- Existing structure
- Proposed structure
- Proposed built in furniture
- Roof lights & ceiling lines above

-	11.05.26	Issued for Planning	MN / TB
Rev	Issued	Status & Description	Drawn / Checked

Notes:

All dimensions to be checked on site prior to construction or fabrication of any element. Any discrepancies between figure dimensions reported to Architect for clarification prior to commencing work.

This drawing is to be read in conjunction with all consultants information.

Elements of services are indicated for coordination purposes. For full services layouts refer to Services Engineer's drawings and specification.

Elements of stucture are indicated for coordination purposes. For full structural layouts refer to Structural Engineer's drawings and specification.

(C) Trevor Brown Architect Ltd. All rights described in chapter IV of the Copyright Designs and Patents Act 1988 have been asserted.

tba

Job
Park Road

Address
167 Park Road, N8 8JJ


Status
Planning

Drawing title
Proposed Ground & First Floor Plans

Scale
1:100@A3

Drawing number
221_1001

Revision
-

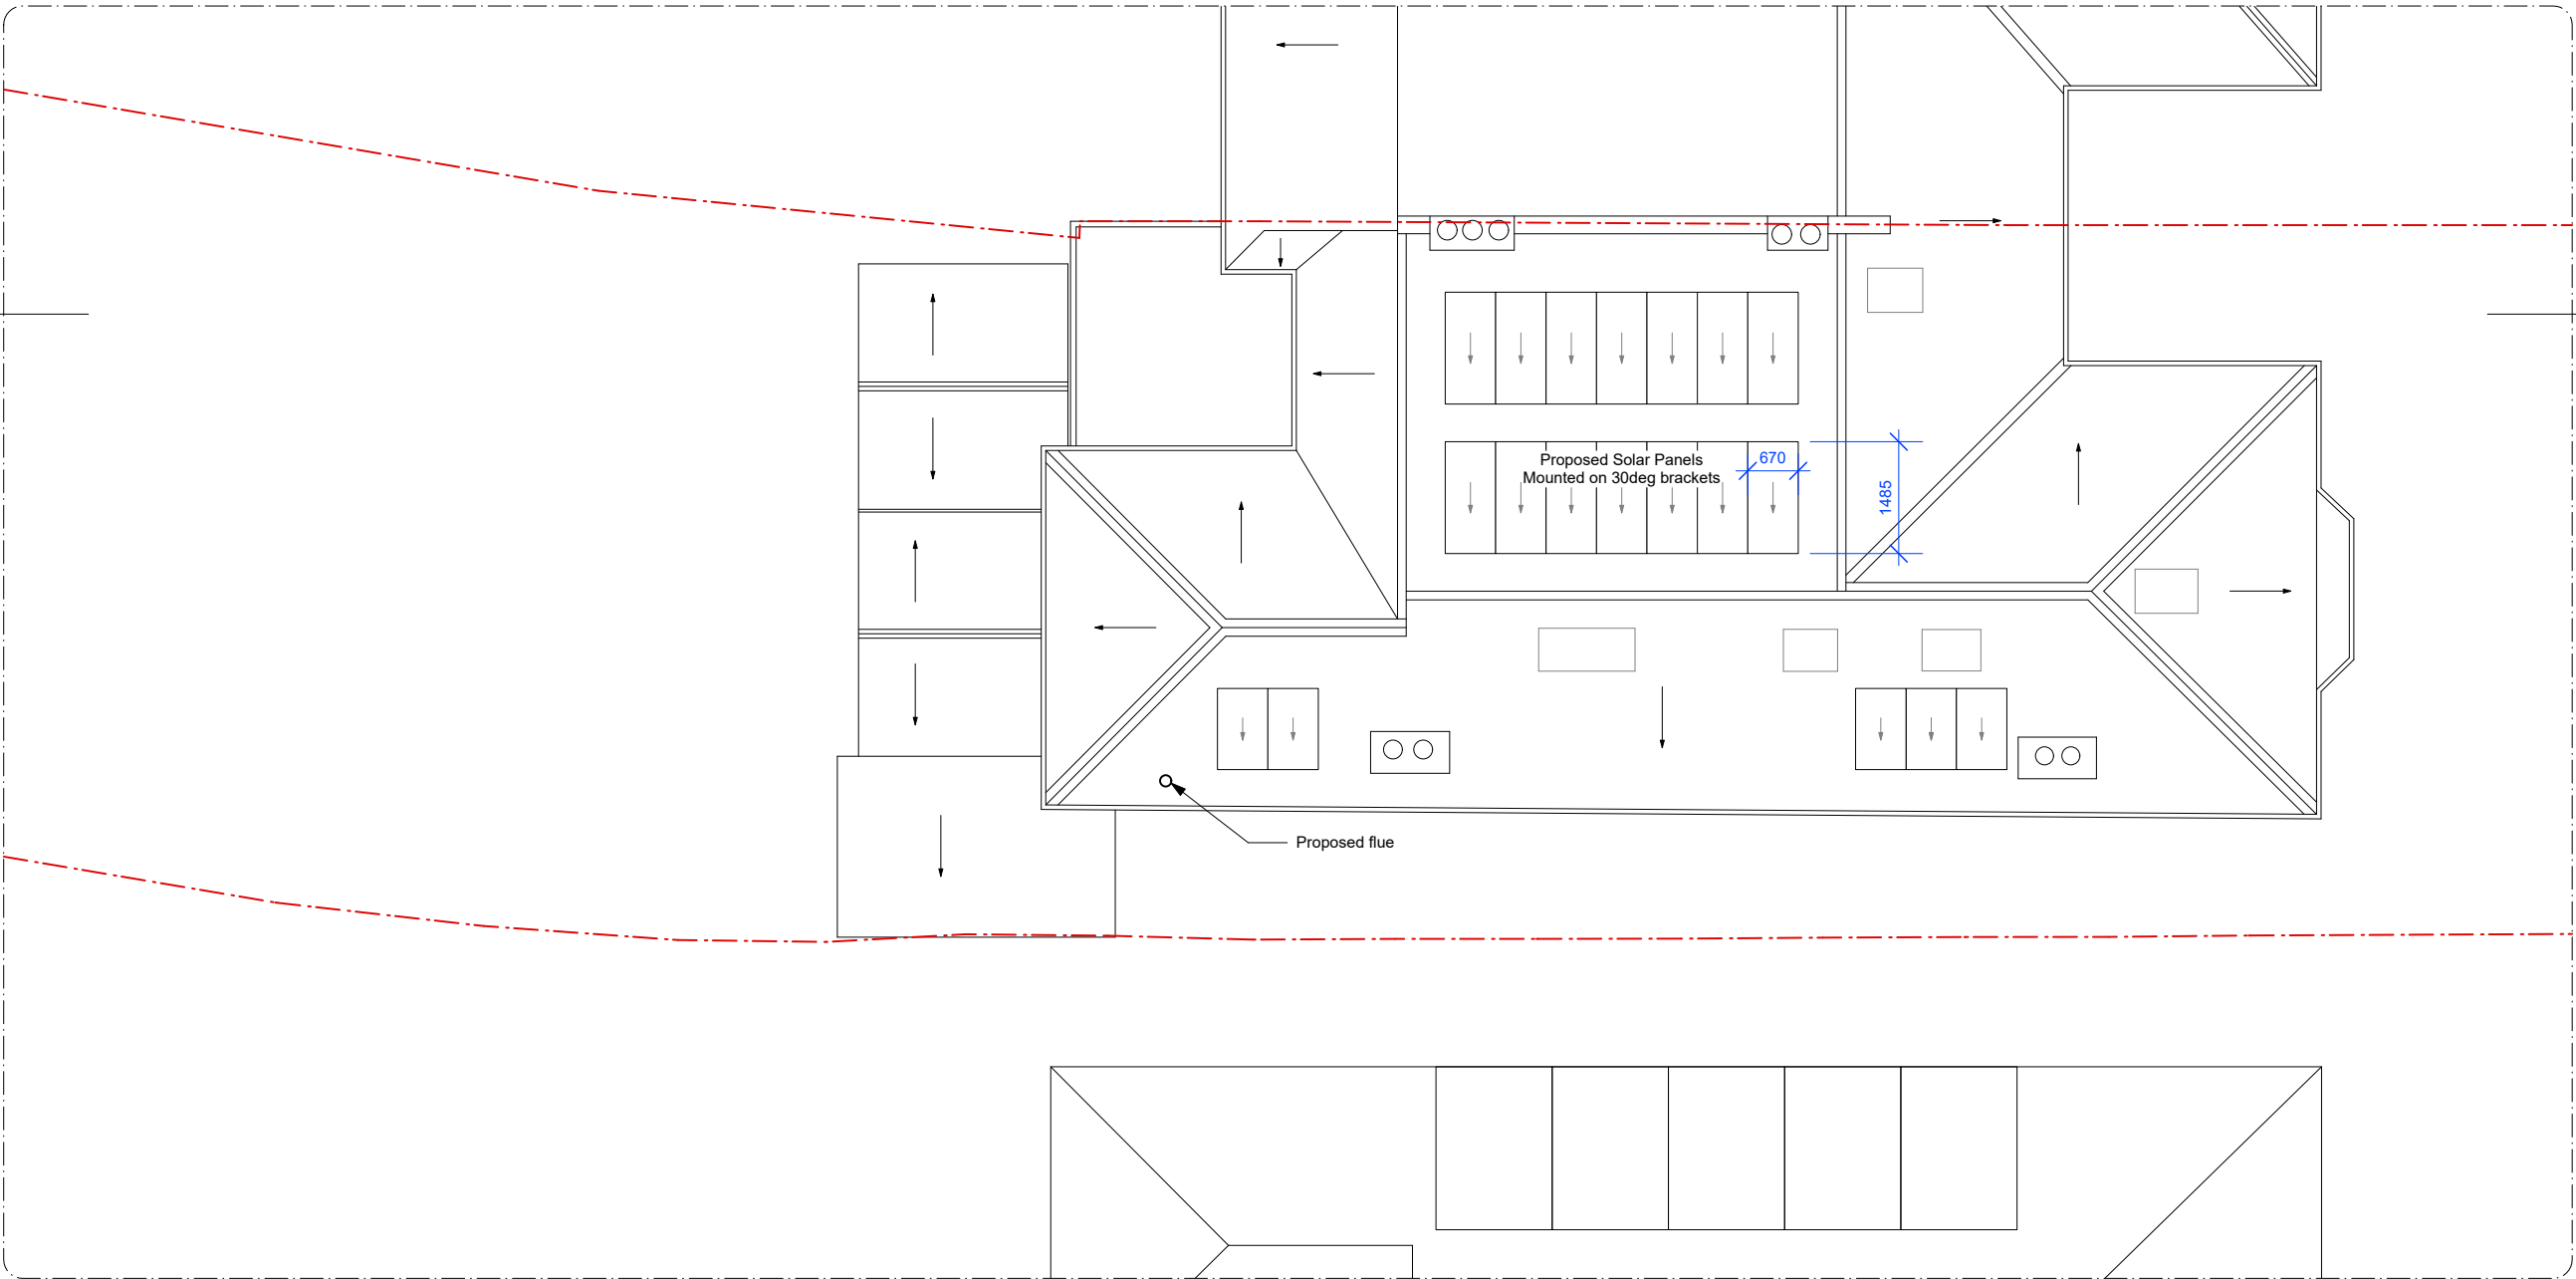

- KEY:**
- Site boundary
 - Existing structure
 - Proposed structure
 - Proposed built in furniture
 - Roof lights & ceiling lines above

Solar Panel Reference:

BlueSolar Monocrystalline 185W

185W-12V Mono 1485 x 668 x 30mm series 4a

<https://www.victronenergy.com/upload/documents/Datasheet-BlueSolar-Monocrystalline-Panels-EN.pdf>

Mounting:

Standard mounting system at 30degrees south-facing

Vendor: Voltacon SKU: 002978

-	11.05.26	Issued for Planning	MN / TB
Rev	Issued	Status & Description	Drawn / Checked

Notes:

All dimensions to be checked on site prior to construction or fabrication of any element. Any discrepancies between figure dimensions reported to Architect for clarification prior to commencing work.

This drawing is to be read in conjunction with all consultants information.

Elements of services are indicated for coordination purposes. For full services layouts refer to Services Engineer's drawings and specification.

Elements of stucture are indicated for coordination purposes. For full structural layouts refer to Structural Engineer's drawings and specification.

(C) Trevor Brown Architect Ltd. All rights described in chapter IV of the Copyright Designs and Patents Act 1988 have been asserted.

tba

Job
Park Road

Address
167 Park Road, N8 8JJ

Status
Planning

Drawing title
Proposed Roof Plan

Scale
1:100@A3

Drawing number
221_1002

Revision
-



1 Section AA



- KEY:
- Site boundary
 - Existing structure
 - Proposed structure
 - Proposed built in furniture
 - Roof lights & ceiling lines above

-	11.05.26	Issued for Planning	MN / TB
Rev	Issued	Status & Description	Drawn / Checked

Notes:

All dimensions to be checked on site prior to construction or fabrication of any element. Any discrepancies between figure dimensions reported to Architect for clarification prior to commencing work.

This drawing is to be read in conjunction with all consultants information.

Elements of services are indicated for coordination purposes. For full services layouts refer to Services Engineer's drawings and specification.

Elements of stucture are indicated for coordination purposes. For full structural layouts refer to Structural Engineer's drawings and specification.

(C) Trevor Brown Architect Ltd. All rights described in chapter IV of the Copyright Designs and Patents Act 1988 have been asserted.

tba

Job
Park Road
Address
167 Park Road, N8 8JJ

Status
Planning
Drawing title
Proposed Section AA

Scale
1:100@A3


Drawing number
221_1101
Revision
-



1 Front Elevation



3 Rear Elevation

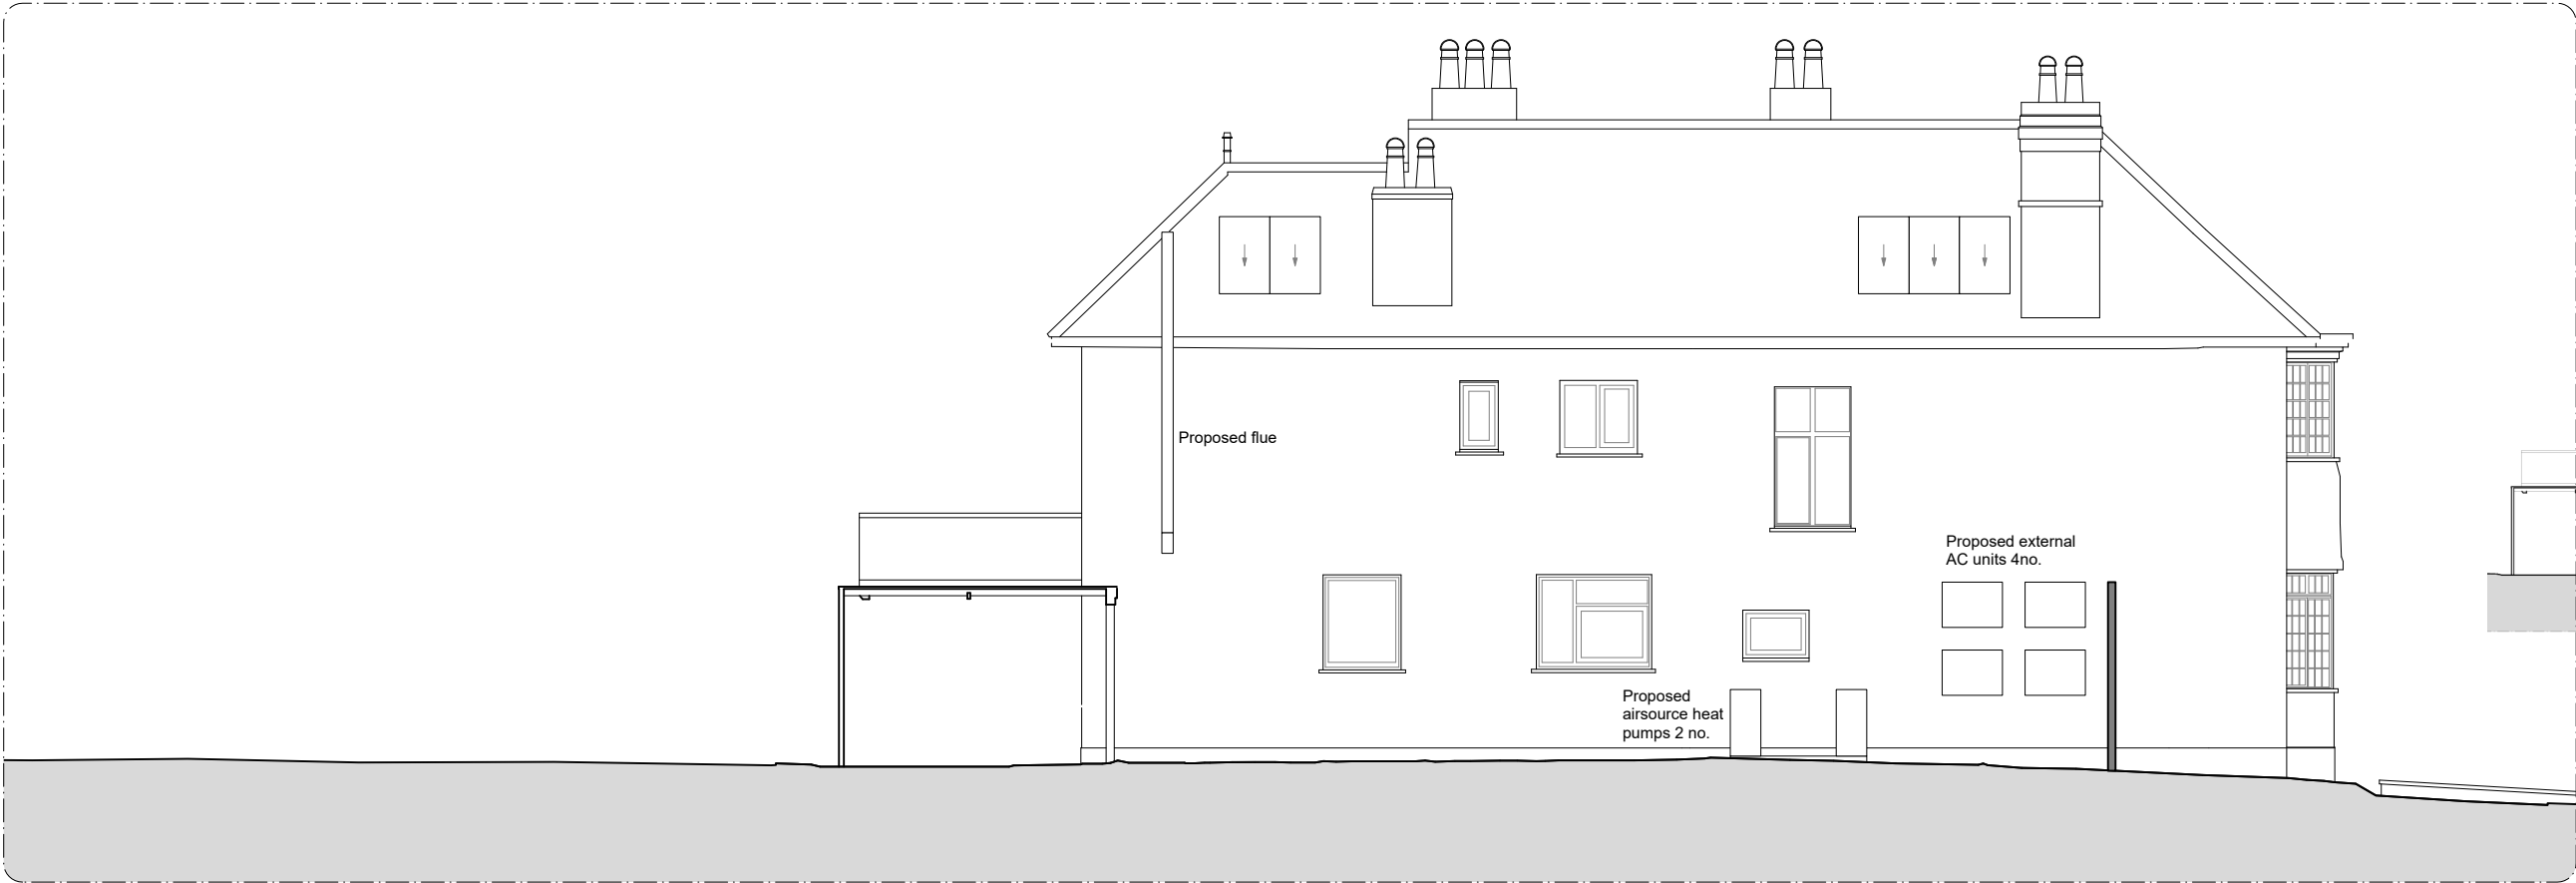

2 Side Elevation

SCALE BAR
0 1 2 5m

- KEY:**
- Site boundary
 - Existing structure
 - Proposed structure
 - Proposed built in furniture
 - Roof lights & ceiling lines above

-	11.05.26	Issued for Planning	MN / TB
Rev	Issued	Status & Description	Drawn / Checked

Notes:

All dimensions to be checked on site prior to construction or fabrication of any element. Any discrepancies between figure dimensions reported to Architect for clarification prior to commencing work.

This drawing is to be read in conjunction with all consultants information.

Elements of services are indicated for coordination purposes. For full services layouts refer to Services Engineer's drawings and specification.

Elements of stucture are indicated for coordination purposes. For full structural layouts refer to Structural Engineer's drawings and specification.

(C) Trevor Brown Architect Ltd. All rights described in chapter IV of the Copyright Designs and Patents Act 1988 have been asserted.

tba

Job
Park Road

Address
167 Park Road, N8 8JJ

Status
Planning

Drawing title
Proposed Elevations

Scale
1:100@A3

Drawing number
221_1201

Revision
-