


DO NOT SCALE THIS DRAWING. USE FIGURED DIMENSIONS ONLY.
All dimensions to be checked on site prior to commencement of works.
Sizes, dimensions and details of structural, mechanical, electrical or other specialist elements are indicative only and should be read from relevant specialist drawings.
This drawing is to be read in conjunction with all relevant drawings, specifications and schedules.
IF IN DOUBT, ASK.

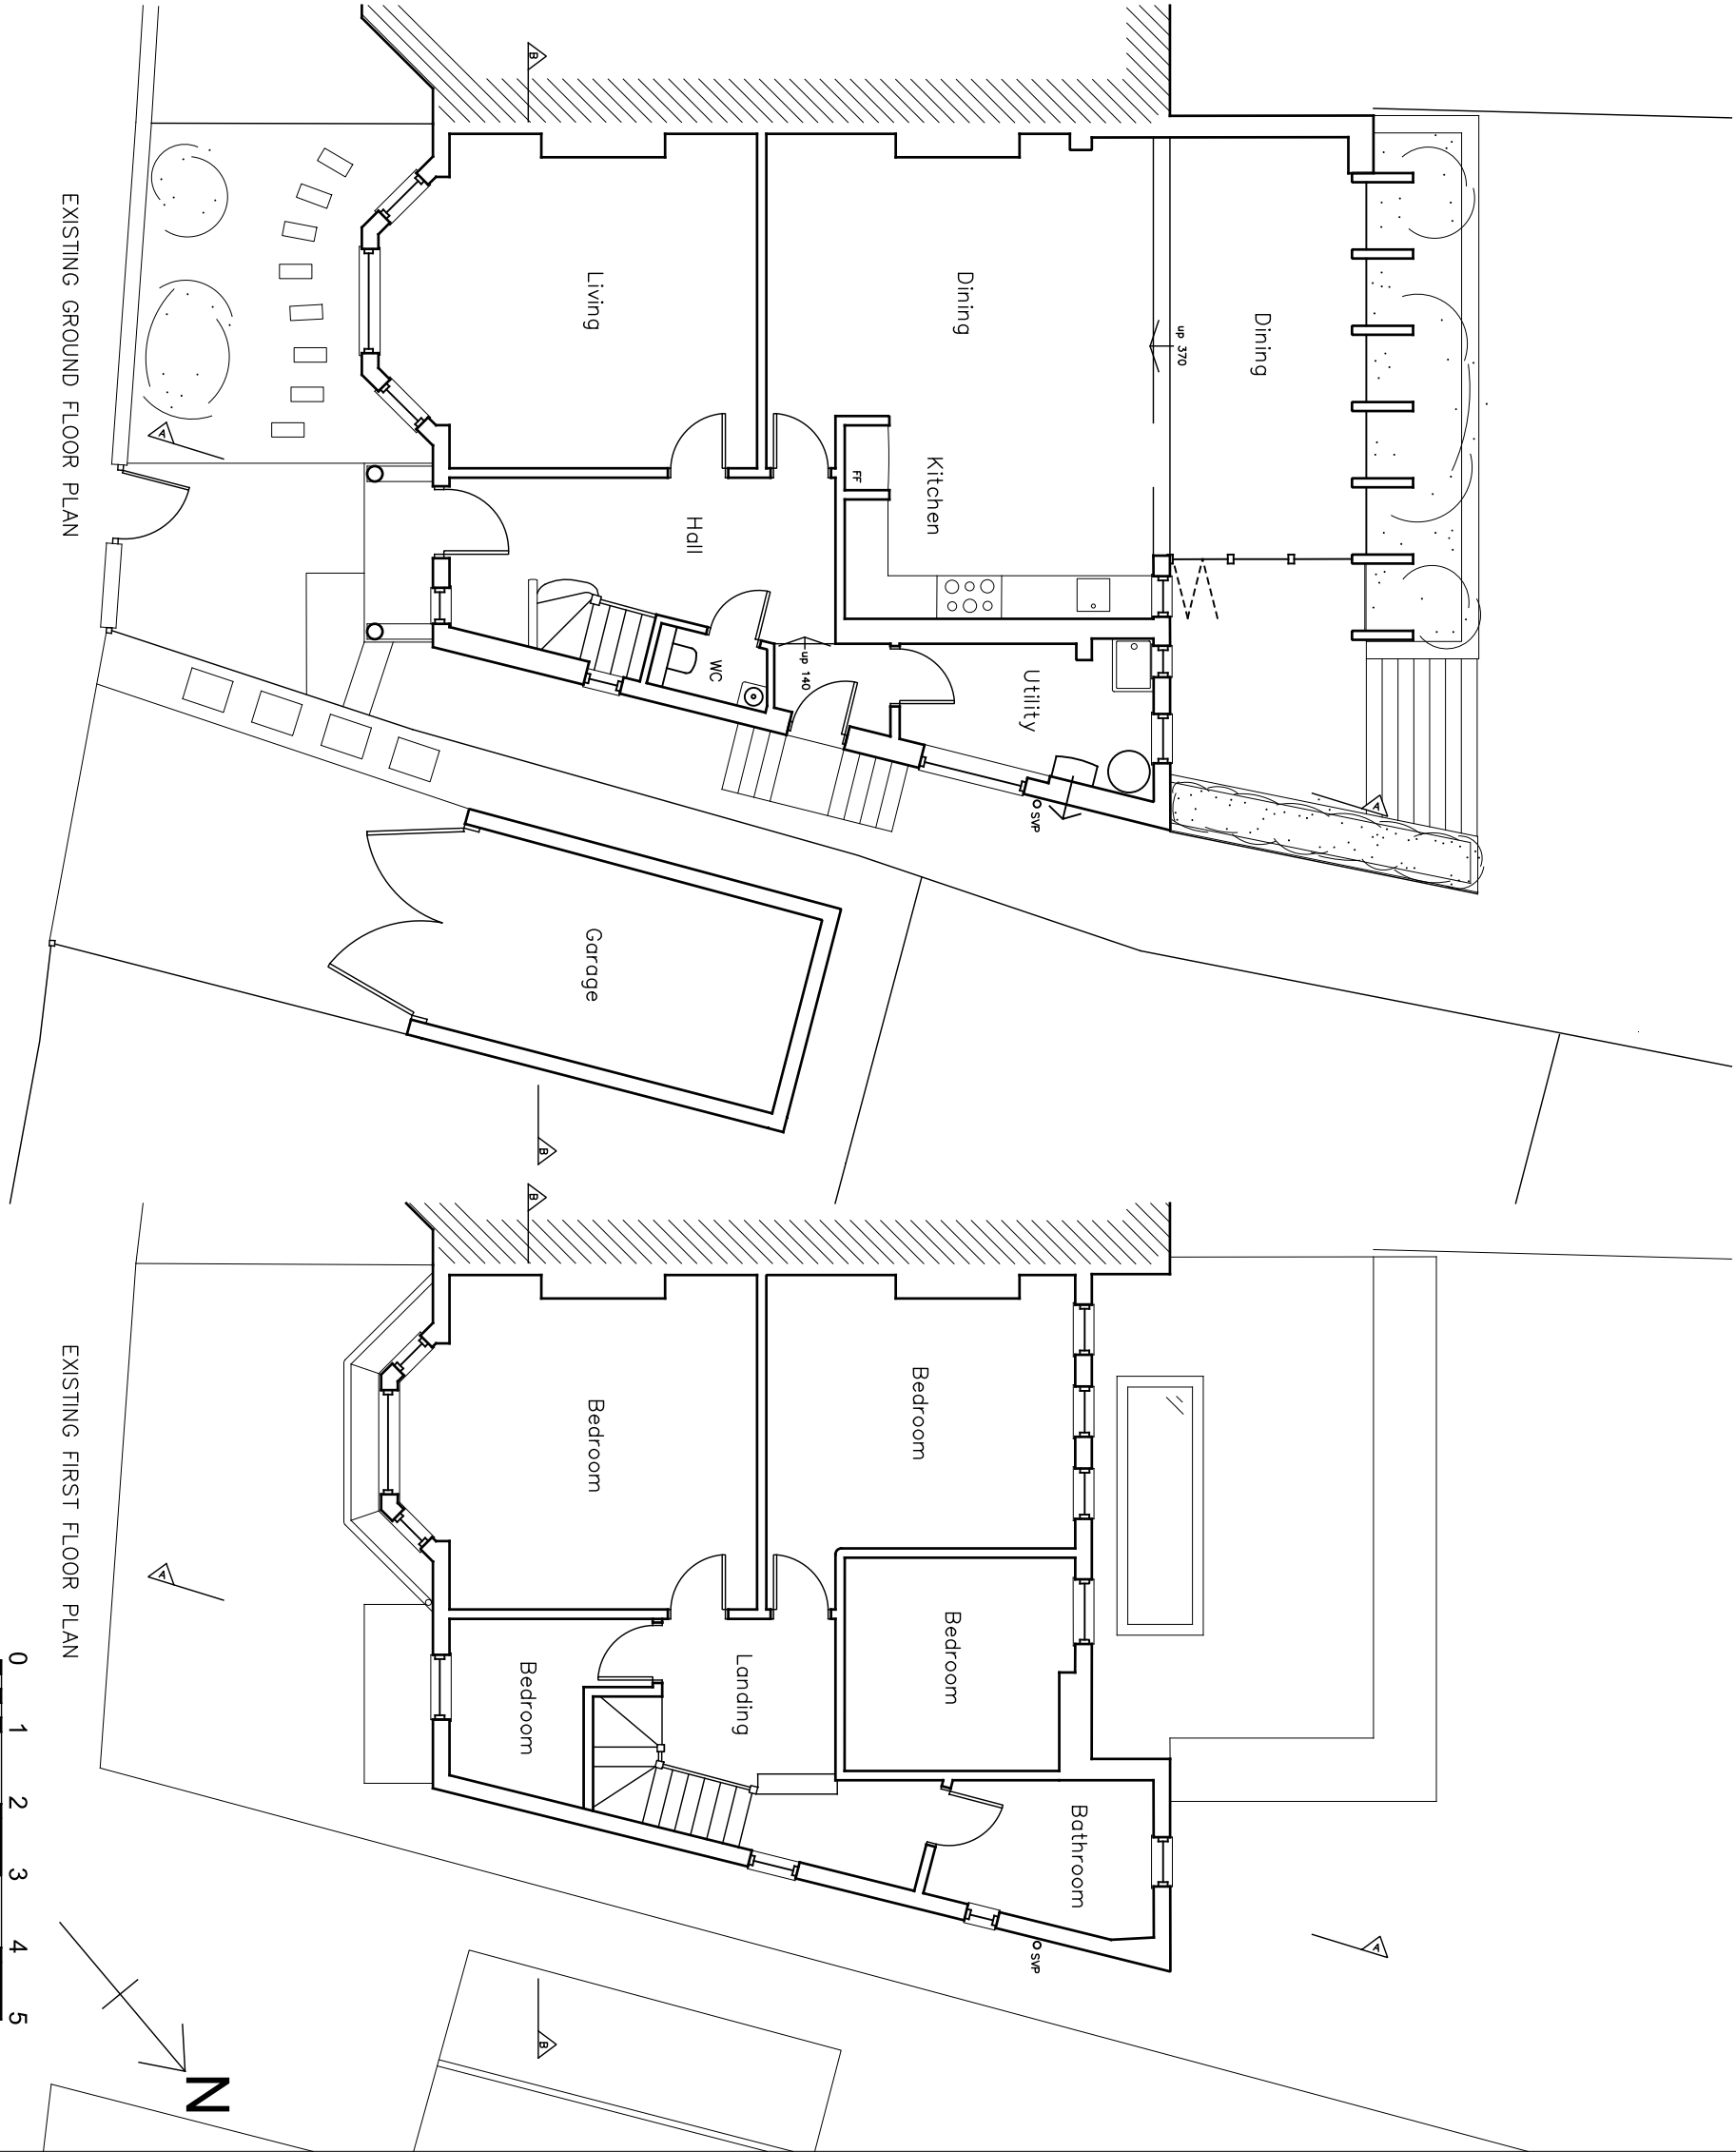

- 24.2.26 First issue to client.	
Rev. Date	Description

Drawing Status	Outline
Project	Side Extension and Loft Dormer 1 Leinster Road
Location	London N10 3AN
Client	Lisa Stuart and Ross Brockman
Drawing Name	Existing Ground and First Floor Plans
Drawing Number	126-02
Scale	1:100@A3
Date	January 2026

egg architecture

1 020 8245 7322
1 020 8245 7323
e info@eggarchitecture.com
w. www.eggarchitecture.com