

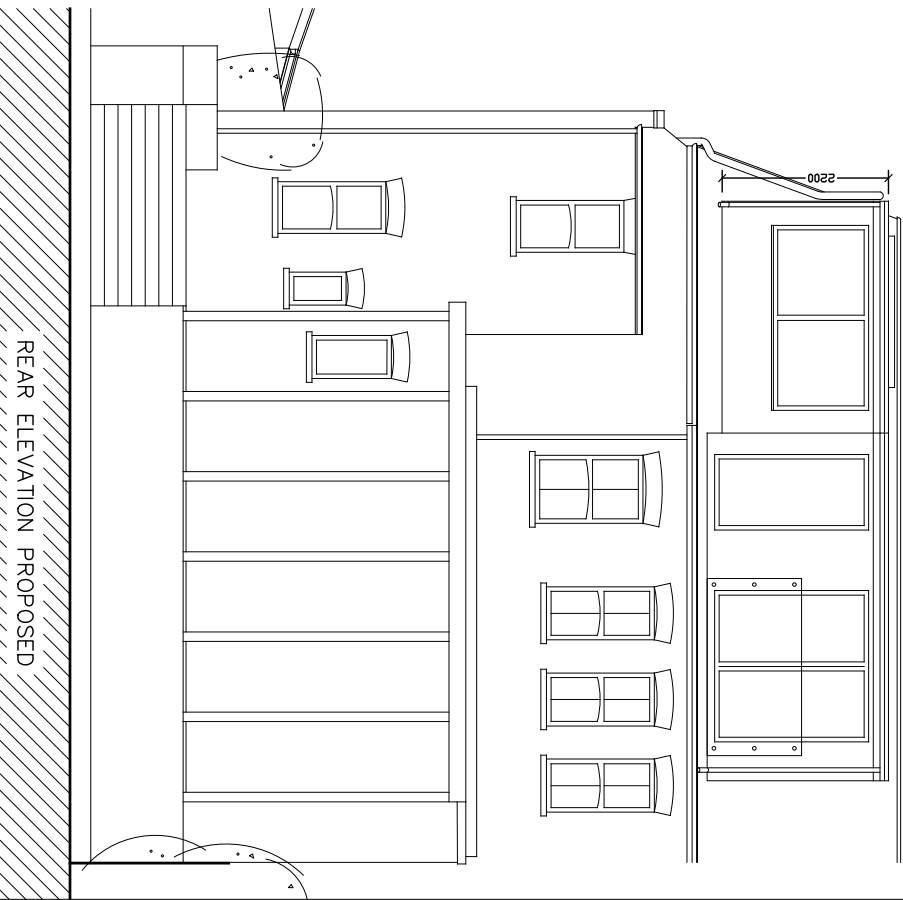


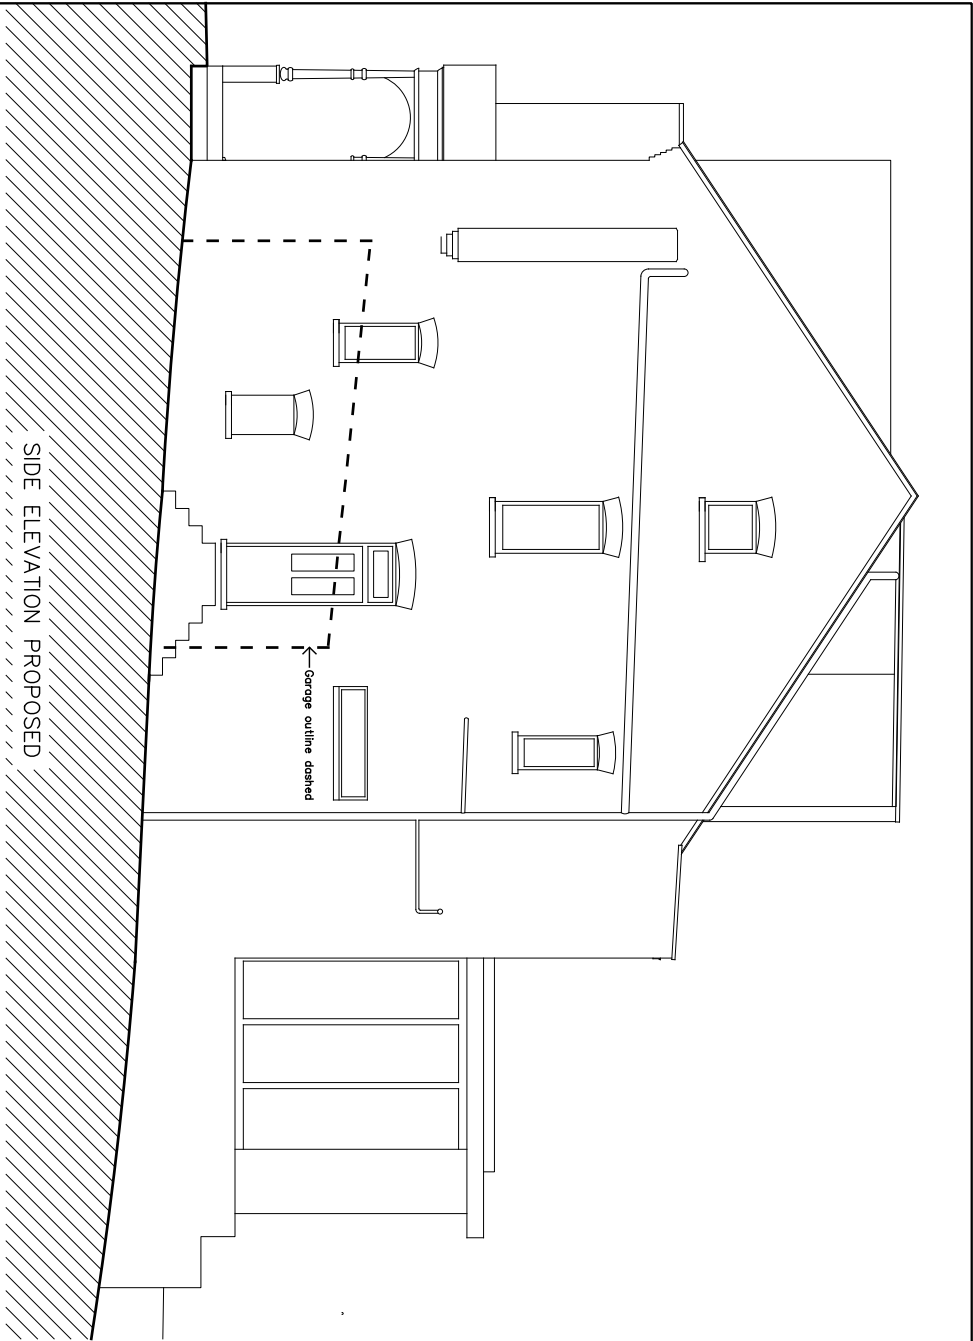

SIDE ELEVATION PROPOSED

REAR ELEVATION PROPOSED

FRONT ELEVATION UNCHANGED
see drawing 126-05

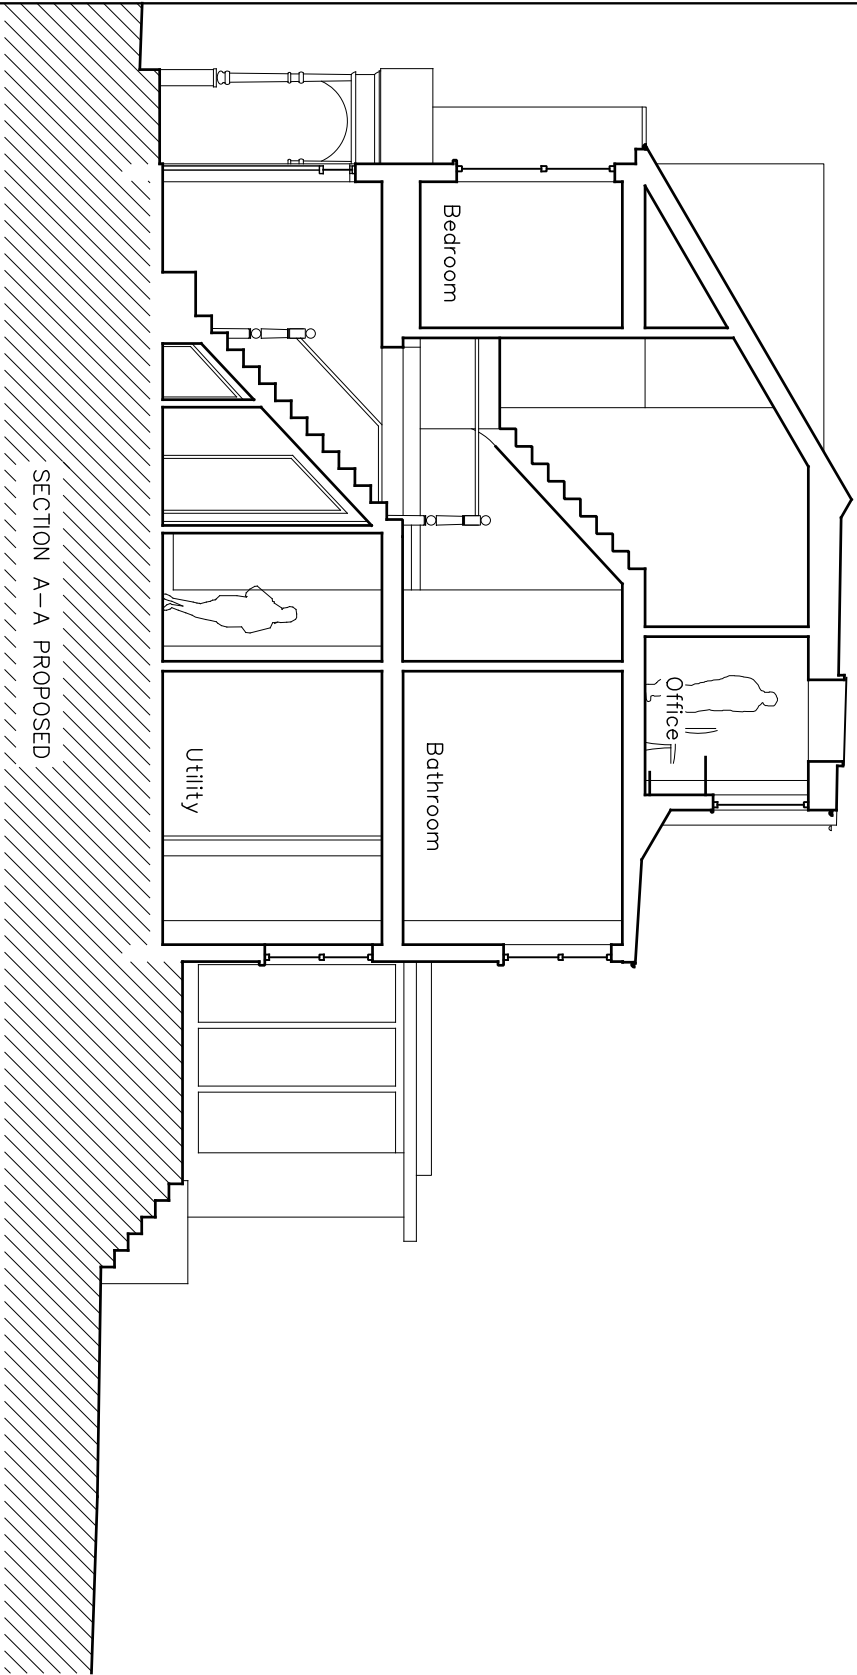

SECTION A-A PROPOSED



DO NOT SCALE THIS DRAWING. USE FIGURED DIMENSIONS ONLY.
All dimensions to be checked on site prior to commencement of works.
Sizes, dimensions and details of structural, mechanical, electrical or other specialist elements are indicative only and should be read from relevant specialist drawings.
This drawing is to be used in conjunction with all relevant drawings, specifications and schedules.
IF IN DOUBT, ASK.

- 13.5.26 Planning issue.	
Rev. Date	Description

Drawing Status	Outline
Project	Loft Dormer Extension 1 Leinster Road
Location	London N10 3AN
Client	Lisa Stuart and Ross Brockman
Drawing Name	Proposed Section and Elevations
Drawing Number	126-11
Scale	1:100@A3
Date	May 2026

egg architecture

1 020 8245 7322
info@eggarchitecture.com
www.eggarchitecture.com