


THIS IS NOT A CONSTRUCTION WORKS DRAWING. ALL DIMENSIONS TO BE CHECKED ON SITE. ANY DISCREPANCY BETWEEN THIS DRAWING AND OTHER INFORMATION IS TO BE REFERRED TO ASP DESIGNERS. THIS DRAWING IS COPYRIGHT.


SCALE BAR IN M (TO BE USED WITH SCALE 1:100)




KEY

 


RED DOTTED OUTLINED AREA ARE PART OF PREMISES AS SHOWN.

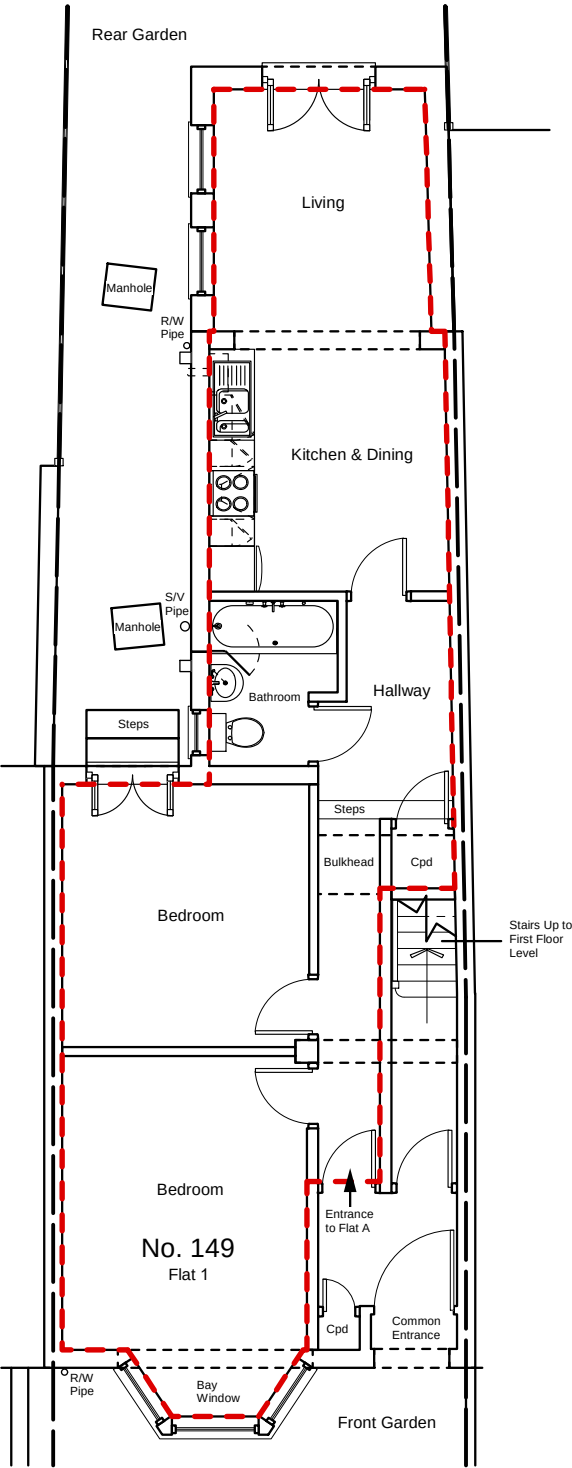

As Existing: EXISTING GROUND FLOOR PLAN
Scale 1:100

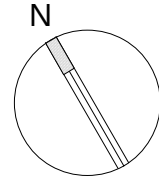


SCALE BAR IN M (TO BE USED WITH SCALE 1:1250)

 

KEY




RED OUTLINED AREA ARE PART OF PREMISES AS SHOWN.

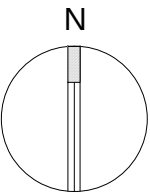

SITE LOCATION PLAN
Scale 1:1250

THIS IS NOT A CONSTRUCTION WORKS DRAWING. ALL DIMENSIONS TO BE CHECKED ON SITE. ANY DISCREPANCY BETWEEN THIS DRAWING AND OTHER INFORMATION IS TO BE REFERRED TO ASP DESIGNERS. THIS DRAWING IS COPYRIGHT.


SCALE BAR IN M (TO BE USED WITH SCALE 1:100)

 

KEY




RED DOTTED OUTLINED AREA ARE PART OF PREMISES AS SHOWN.

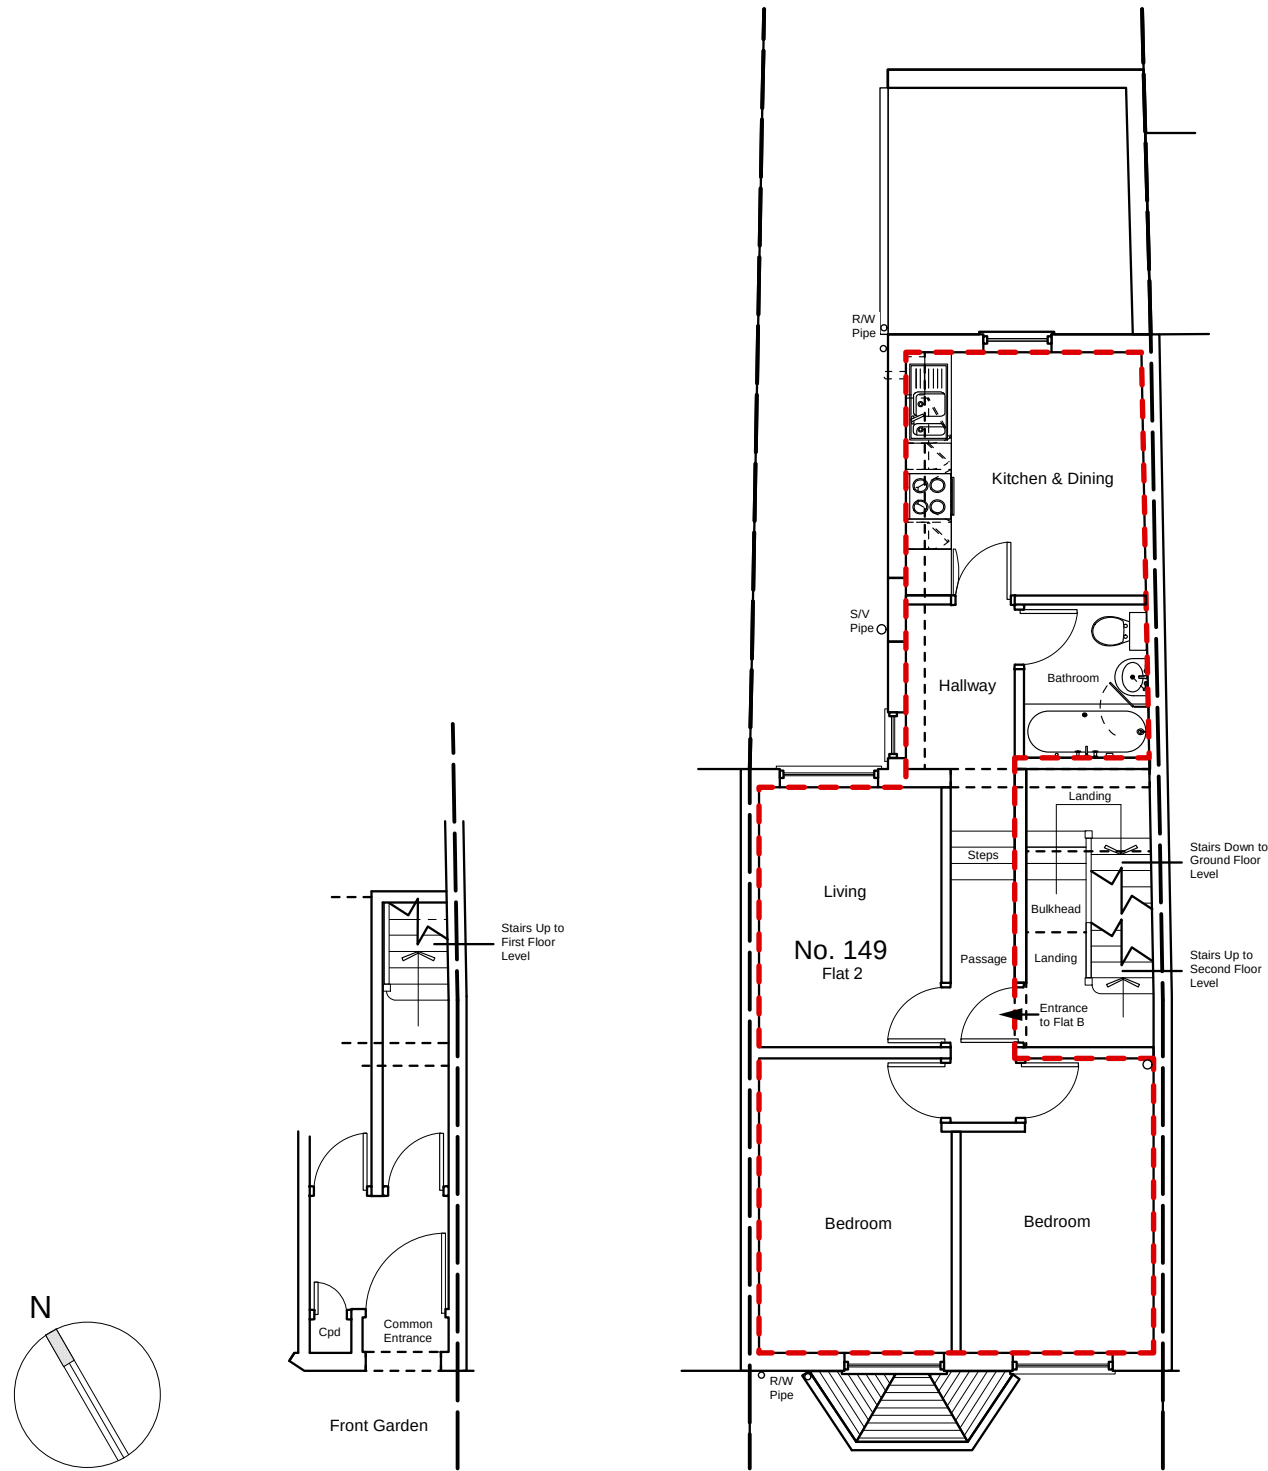

As Existing: EXISTING PART
GROUND FLOOR PLAN
Scale 1:100

As Existing: EXISTING FIRST FLOOR PLAN
Scale 1:100


SCALE BAR IN M (TO BE USED WITH SCALE 1:1250)

 

KEY




RED OUTLINED AREA ARE PART OF PREMISES AS SHOWN.

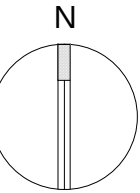

SITE LOCATION PLAN
Scale 1:1250

THIS IS NOT A CONSTRUCTION WORKS DRAWING. ALL DIMENSIONS TO BE CHECKED ON SITE. ANY DISCREPANCY BETWEEN THIS DRAWING AND OTHER INFORMATION IS TO BE REFERRED TO ASP DESIGNERS. THIS DRAWING IS COPYRIGHT.



SCALE BAR IN M (TO BE USED WITH SCALE 1:100)

 

KEY



RED DOTTED OUTLINED AREA ARE PART OF PREMISES AS SHOWN.

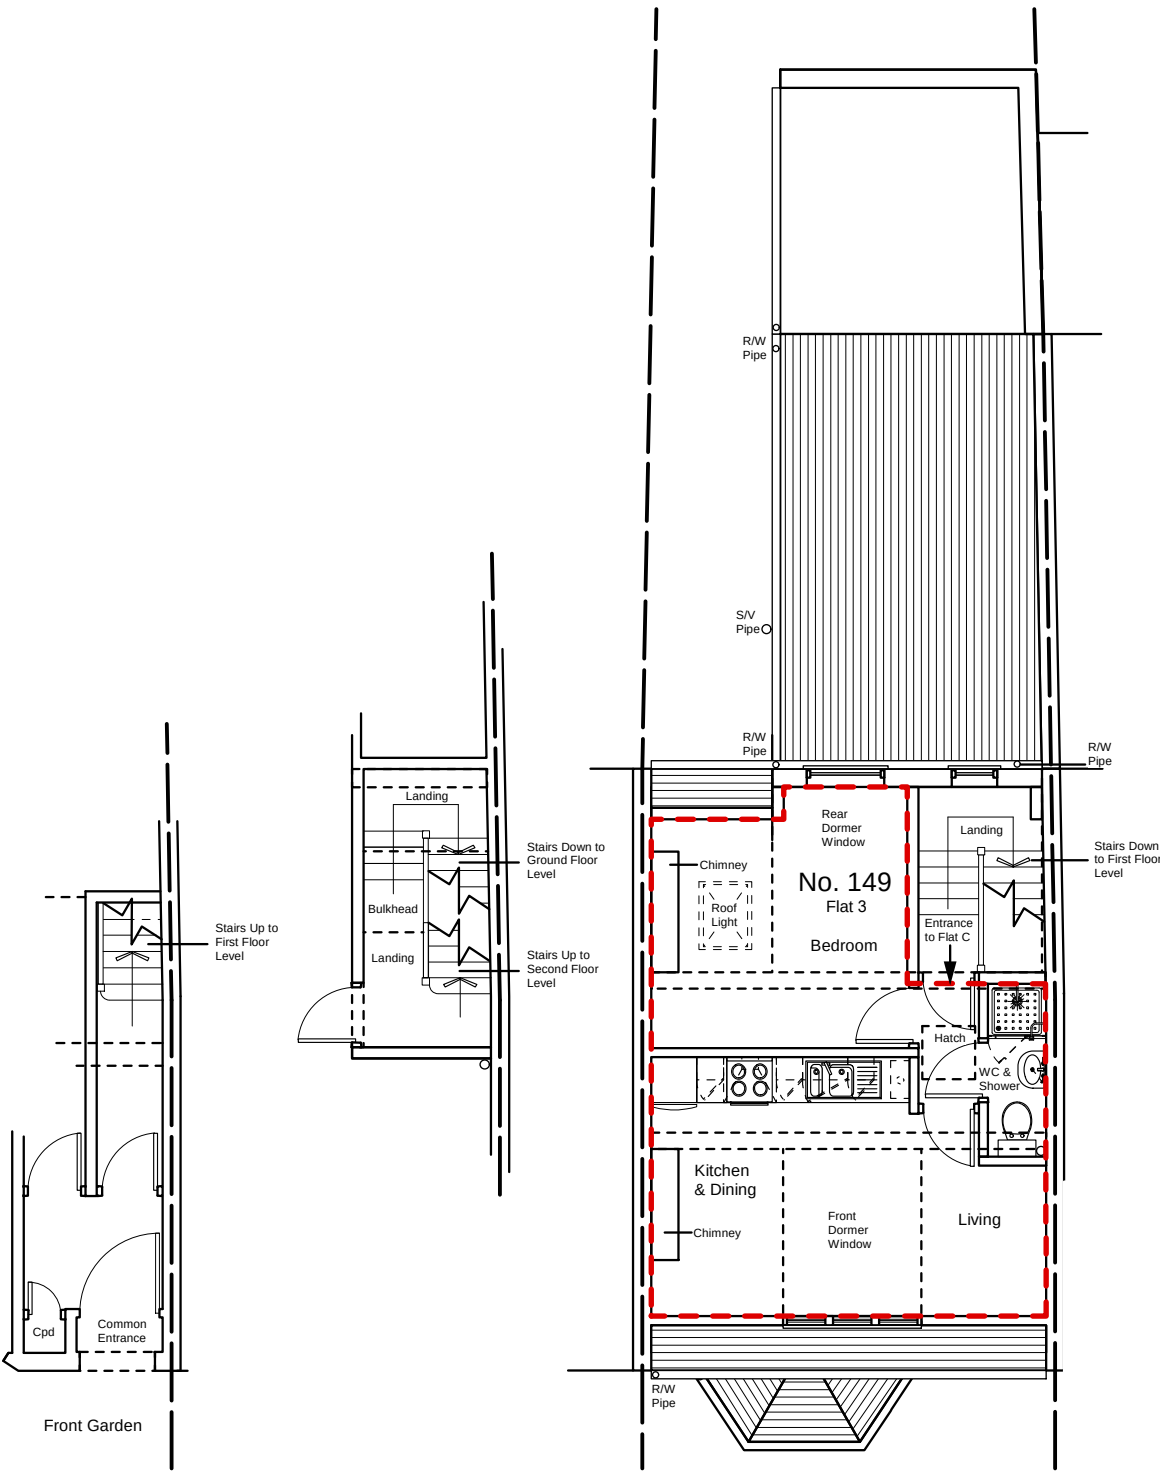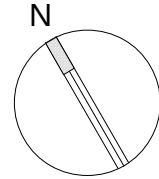


As Existing: EXISTING PART
GROUND FLOOR PLAN
Scale 1:100

As Existing: EXISTING PART
FIRST FLOOR PLAN
Scale 1:100

As Existing: EXISTING SECOND FLOOR PLAN
Scale 1:100


SCALE BAR IN M (TO BE USED WITH SCALE 1:1250)

 

KEY



RED OUTLINED AREA ARE PART OF PREMISES AS SHOWN.

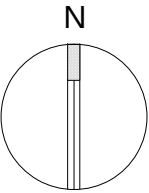

SITE LOCATION PLAN
Scale 1:1250