

Russell Jones Limited 5 Wembury Mews London N6 5XJ Tel: +203 770 3026 mail@russelljones.net	Project: Land to Rear of 178 Archway Road, London, N6 5XJ Project Code: 178AR Client:	Revision	Comment	Date	Revision	Comment	Date	Revision	Comment	Date	Location Plan	
											Drawing No	Scale 1:100 @ A1 (1:200 @ A3)
											178AR SK02	Drawn by HG
											Initial Issue	08.05.2026
											Checked by	RJ
									Issued for Information	08.05.2026		



Approved Mews Elevation - HGY/2025/0079

0 2 4 10m


Russell Jones Limited 5 Wembury Mews London N6 5XJ Tel: +203 770 3026 mail@russelljones.net	Project: Land to Rear of 178 Archway Road, London, N6 5XJ Project Code: 178AR Client:	Revision	Comment	Date	Revision	Comment	Date	Revision	Comment	Date	Approved Mews Elevation	
											Drawing No 178AR SK03	Scale 1:50 @ A1 (1:100 @ A3)
												Drawn by HG
												Initial Issue 08.05.2026
									Issued for Information	08.05.2026		Checked by RJ



Non Material Amendment - Proposed Mews Elevation

0 2 4 10m

Russell Jones Limited 5 Wembury Mews London N6 5XJ Tel: +203 770 3026 mail@russelljones.net	Project: Land to Rear of 178 Archway Road, London, N6 5XJ Project Code: 178AR Client:	Revision	Comment	Date	Revision	Comment	Date	Revision	Comment	Date	Non Material Amendment - Proposed Mews Elevation	
											Drawing No	Scale 1:50 @ A1 (1:100 @ A3)
											178AR SK04	Drawn by HG
											Initial Issue	08.05.2026
									Issued for Information	08.05.2026	Checked by	RJ

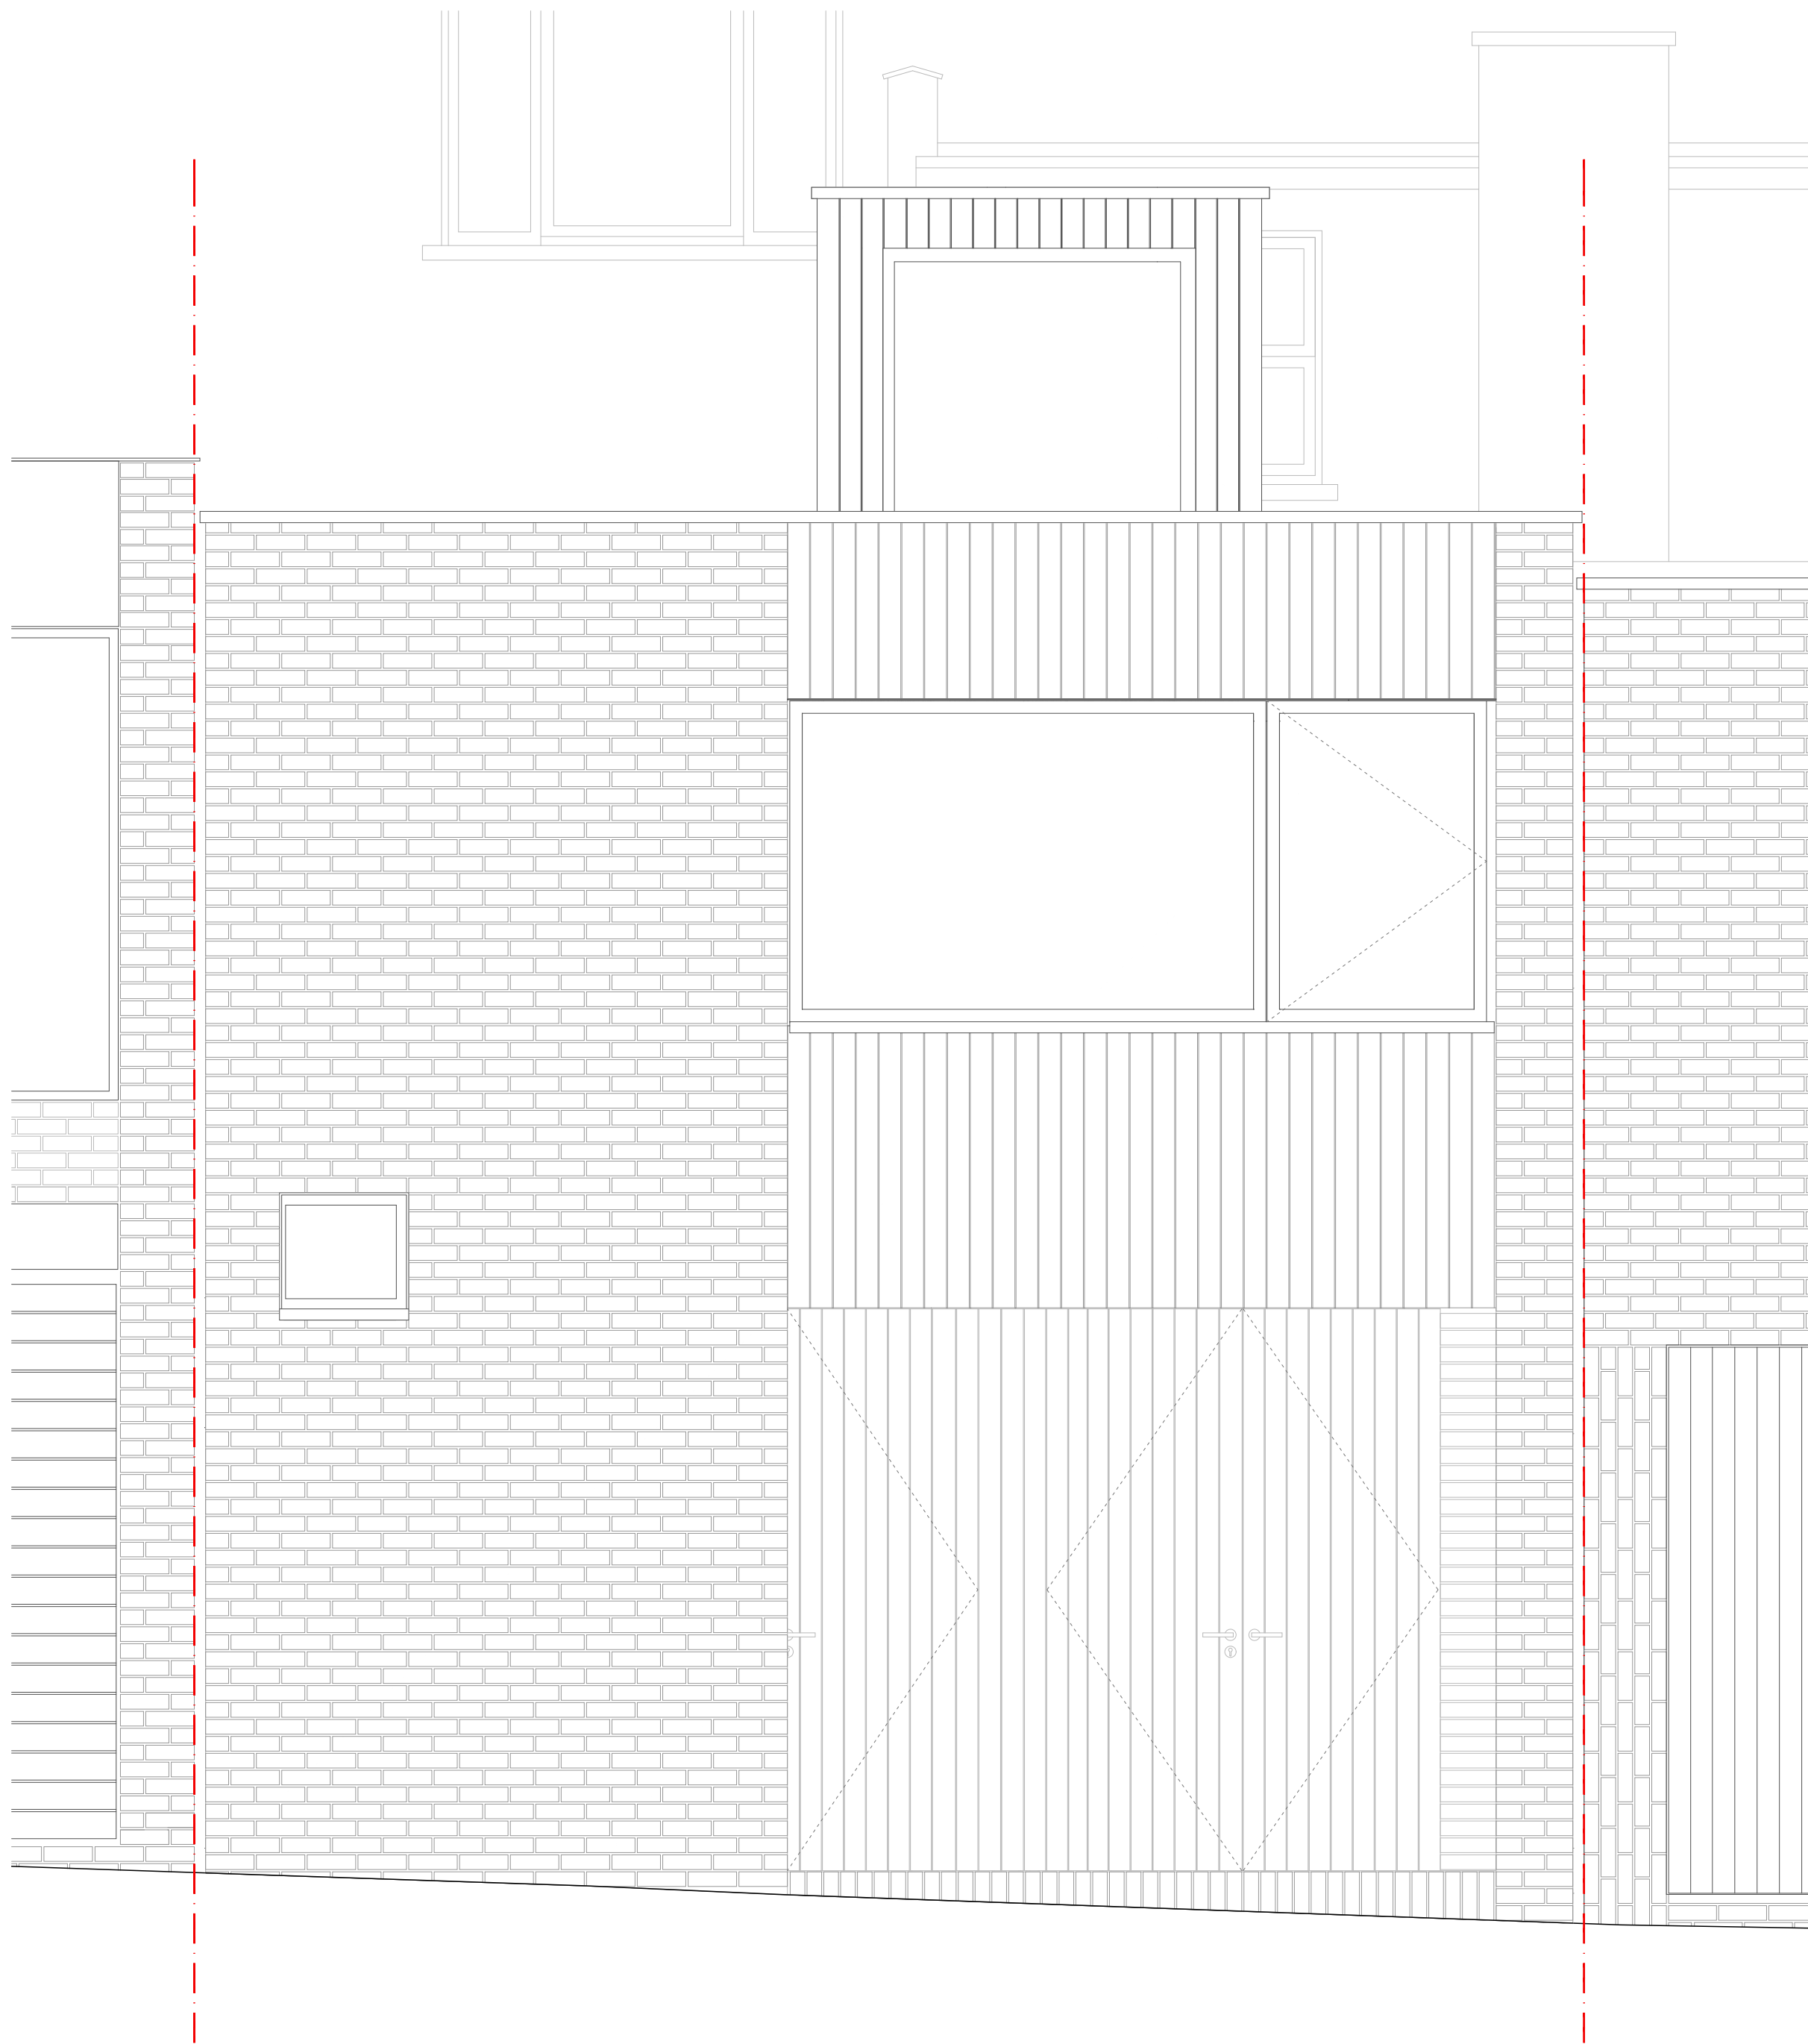

Approved Front Elevation - HGY/2025/0079



Non Material Amendment - Proposed Rear Elevation



Russell Jones Limited 5 Wembury Mews London N6 5XJ Tel: +203 770 3026 mail@russelljones.net	Project: Land to Rear of 178 Archway Road, London, N6 5XJ Project Code: 178AR Client:	Revision	Comment	Date	Revision	Comment	Date	Revision	Comment	Date	Drawing No 178AR - SK05	Front Elevation Comparison	
												Scale	1:25 @ A1 (1:50 @ A3)
												Drawn by	HG
												Initial Issue	08.05.2026
												Checked by	RJ
									Issued for Information	08.05.2026			



8 Wembury Mews

Application Site


Land to Rear of 178 Archway Road
Approved, planning ref:
HGY/2025/0079

7 Wembury Mews


Approved, planning ref:
HGY/2024/2969

Approved Rear Elevation - HGY/2025/0079

Russell Jones Limited 5 Wembury Mews London N6 5XJ Tel: +203 770 3026 mail@russelljones.net	Project: Land to Rear of 178 Archway Road, London, N6 5XJ Project Code: 178AR Client:	Revision	Comment	Date	Revision	Comment	Date	Revision	Comment	Date	Approved Rear Elevation Drawing No 178AR SK06	Scale	NTS @ A1 (A3)
												Drawn by	HG
												Initial Issue	08.05.2026
												Checked by	RJ
									Issued for Information	08.05.2026			

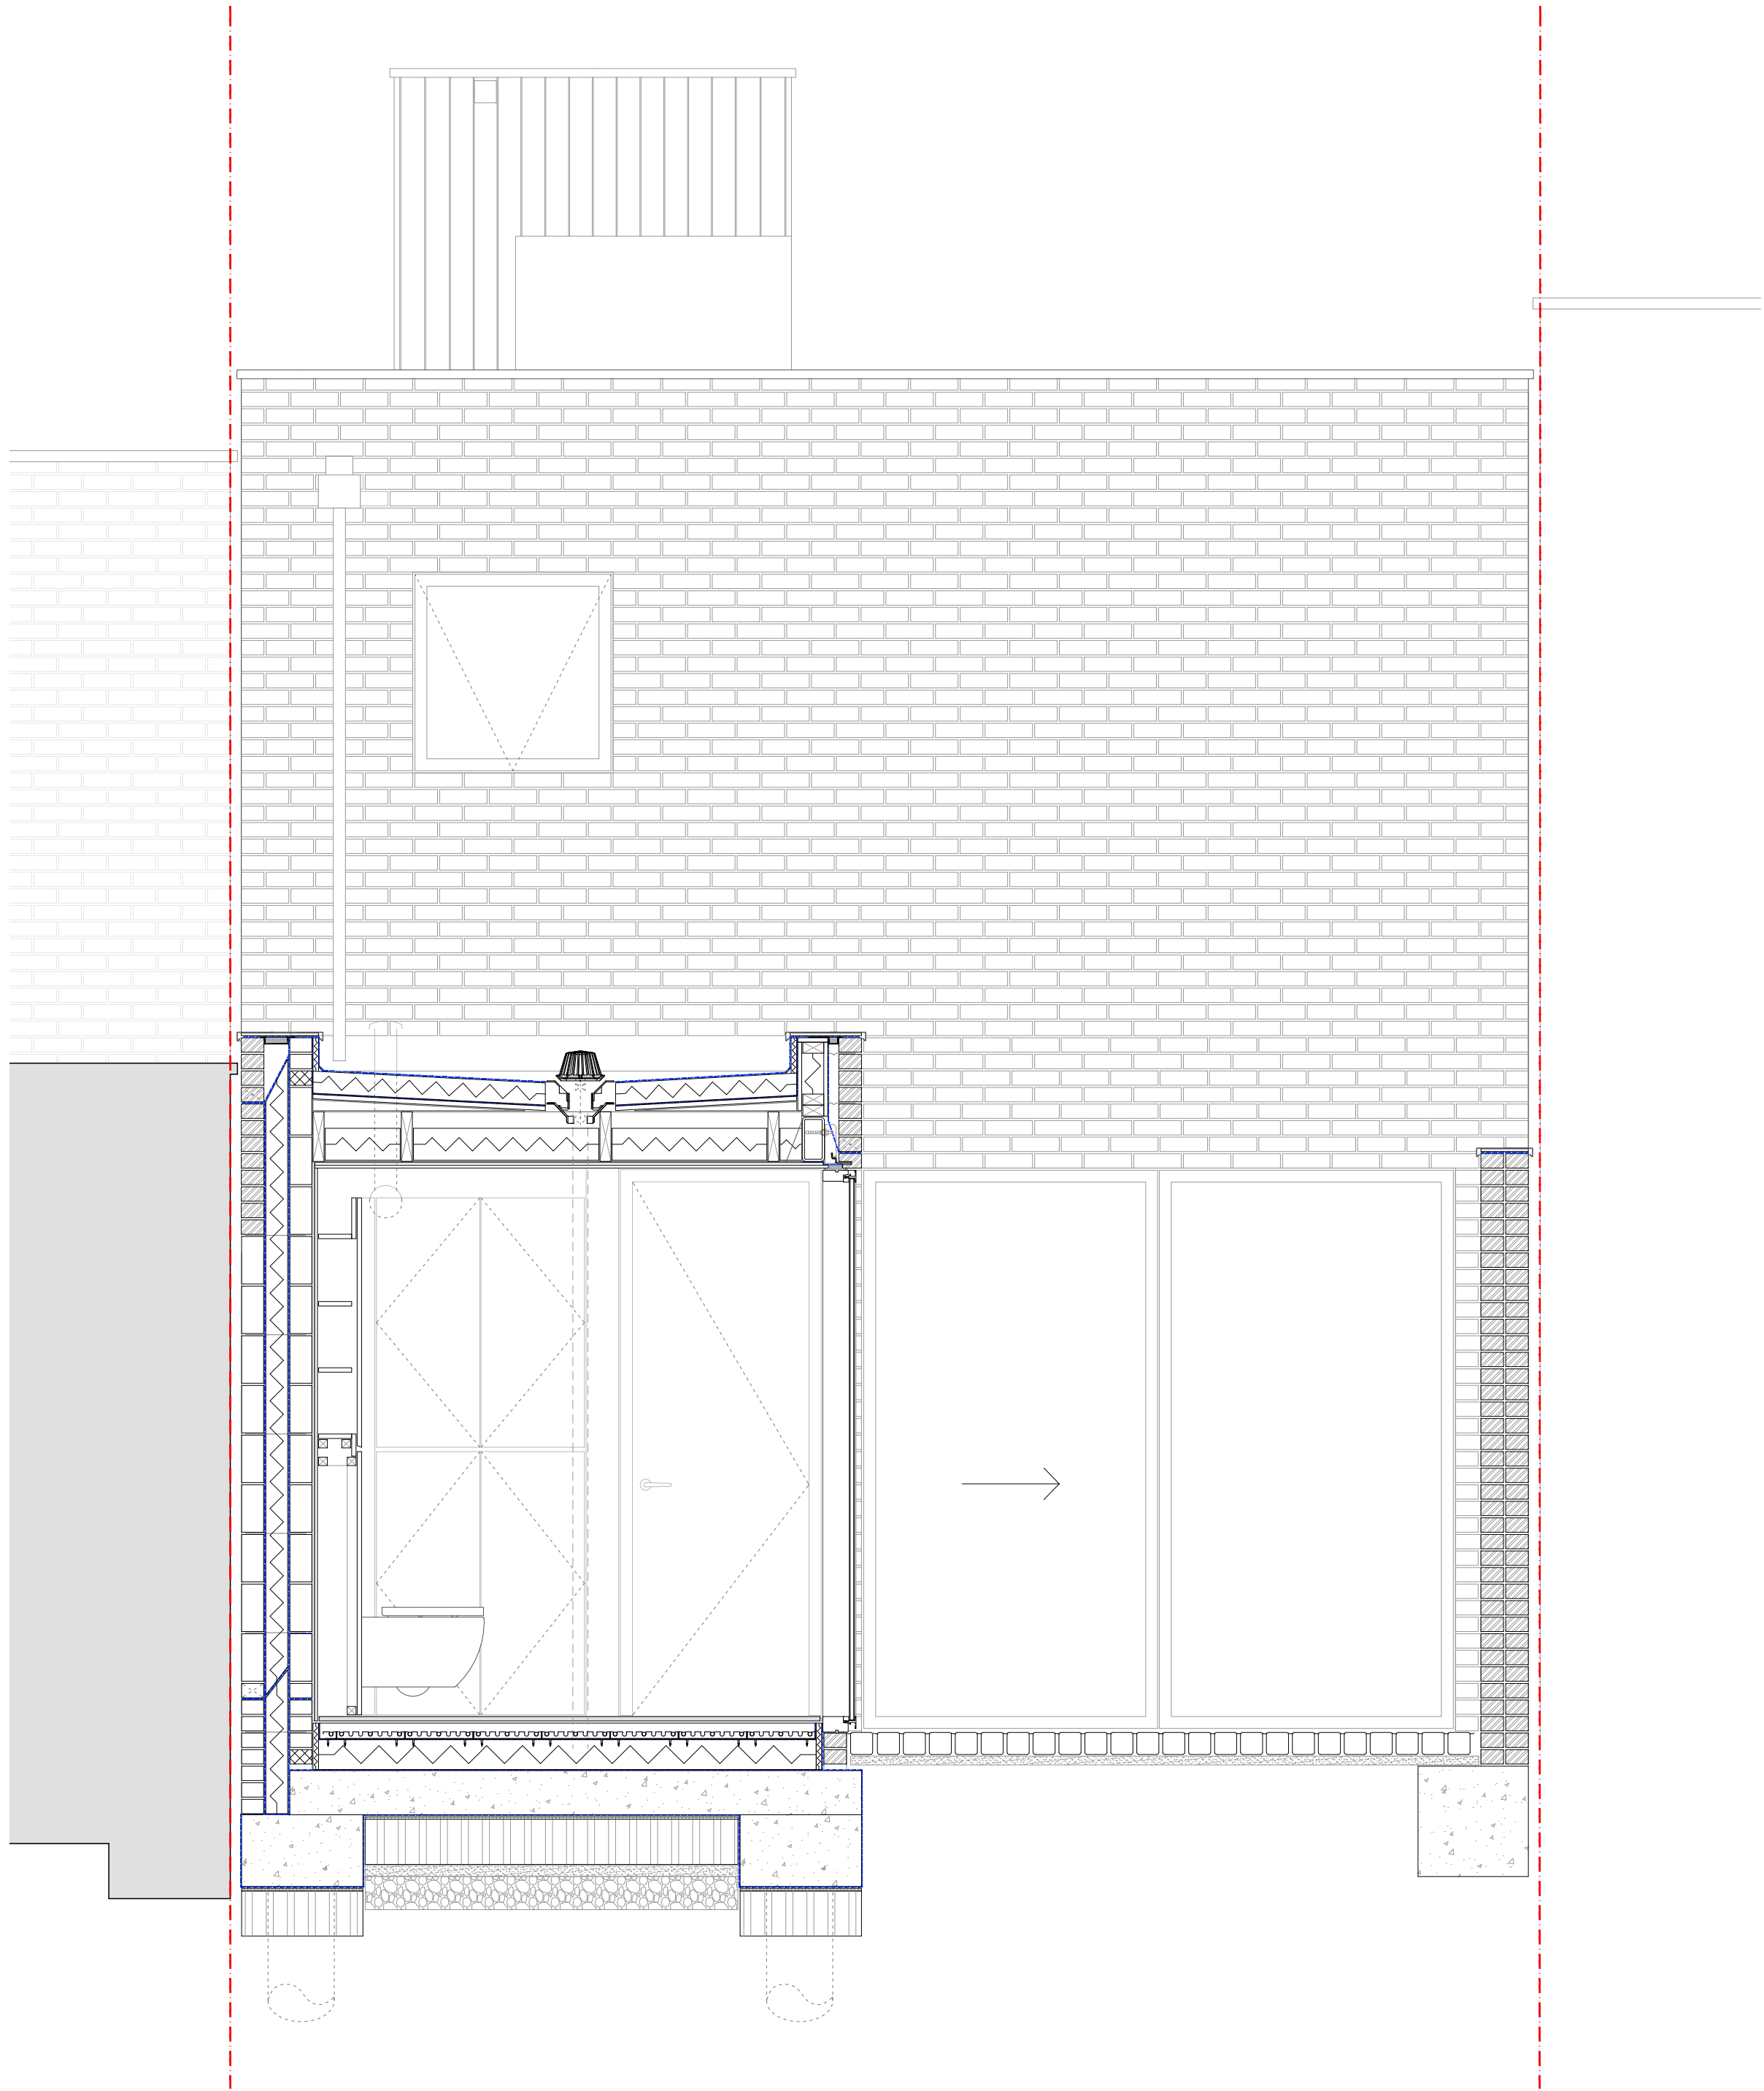

Approved Rear Elevation - HGY/2025/0079

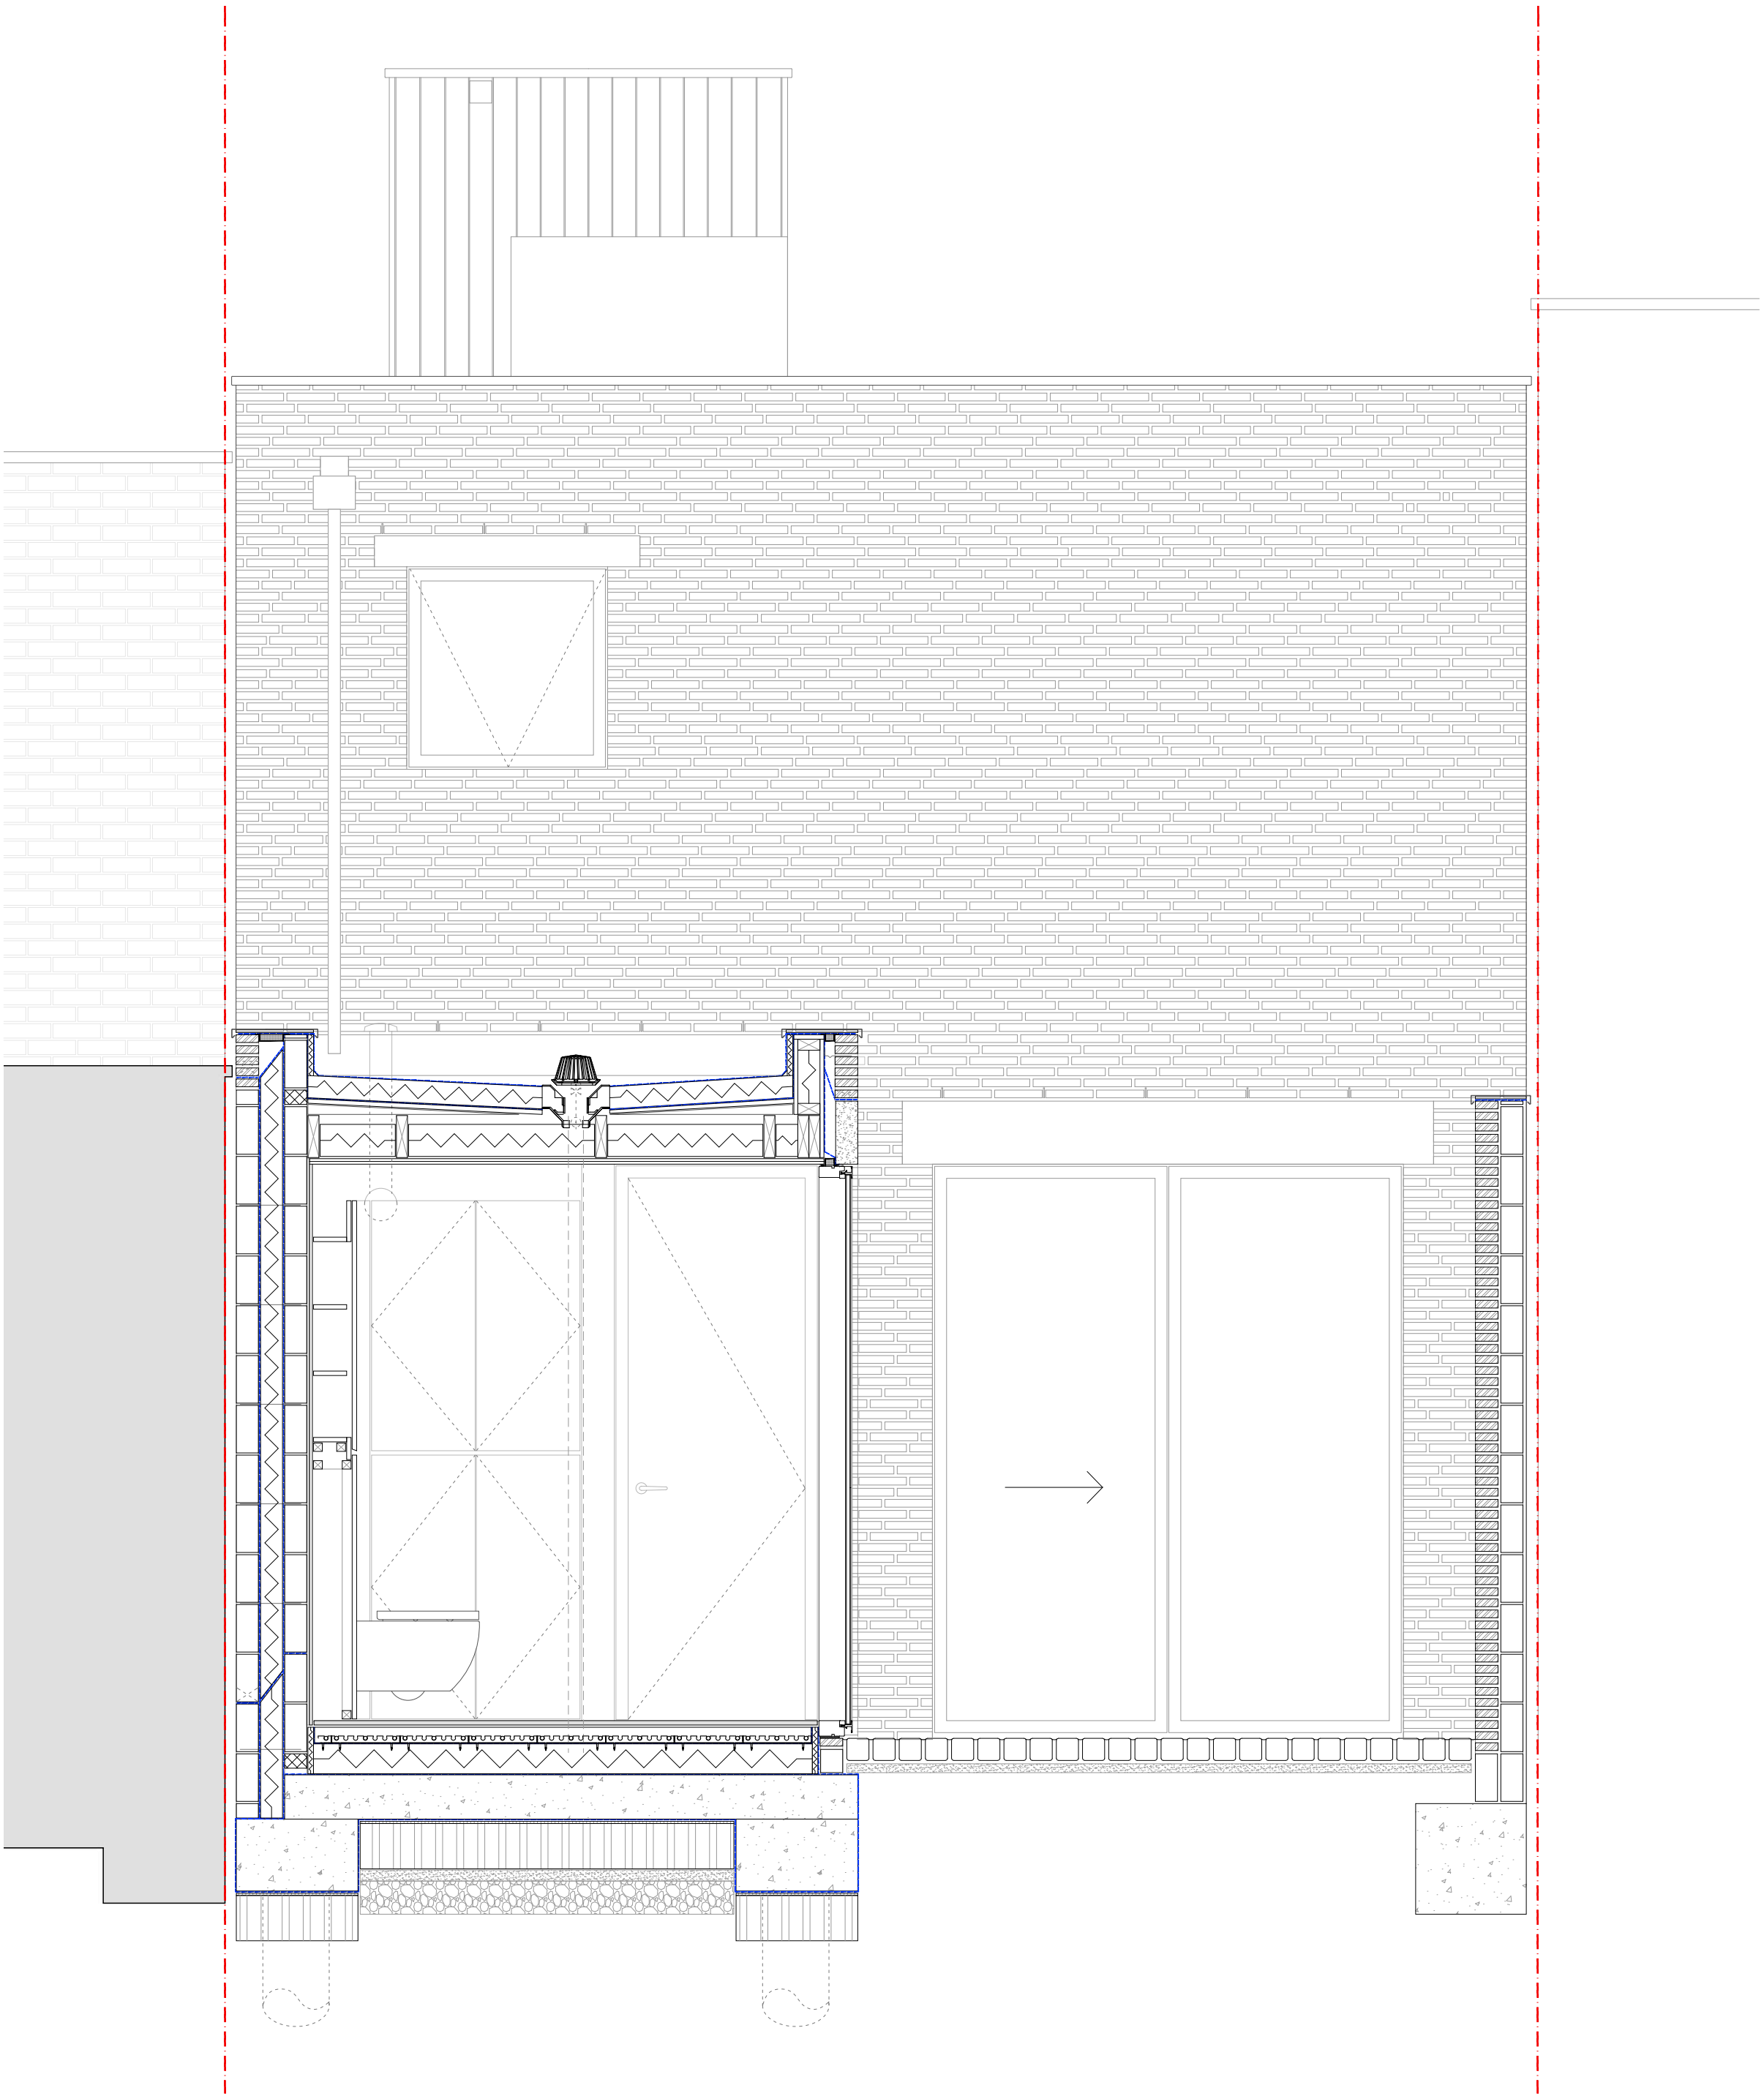

Non Material Amendment - Proposed Rear Elevation

0 1 2 5m

Russell Jones Limited 5 Wembury Mews London N6 5XJ Tel: +203 770 3026 mail@russelljones.net	Project: Land to Rear of 178 Archway Road, London, N6 5XJ Project Code: 178AR Client:	Revision	Comment	Date	Revision	Comment	Date	Revision	Comment	Date	Drawing No 178AR SK07	Rear Elevation Comparison	
												Scale	1:25 @ A1 (1:50 @ A3)
												Drawn by	HG
												Initial Issue	08.05.2026
												Checked by	RJ
									Issued for Information	08.05.2026			