


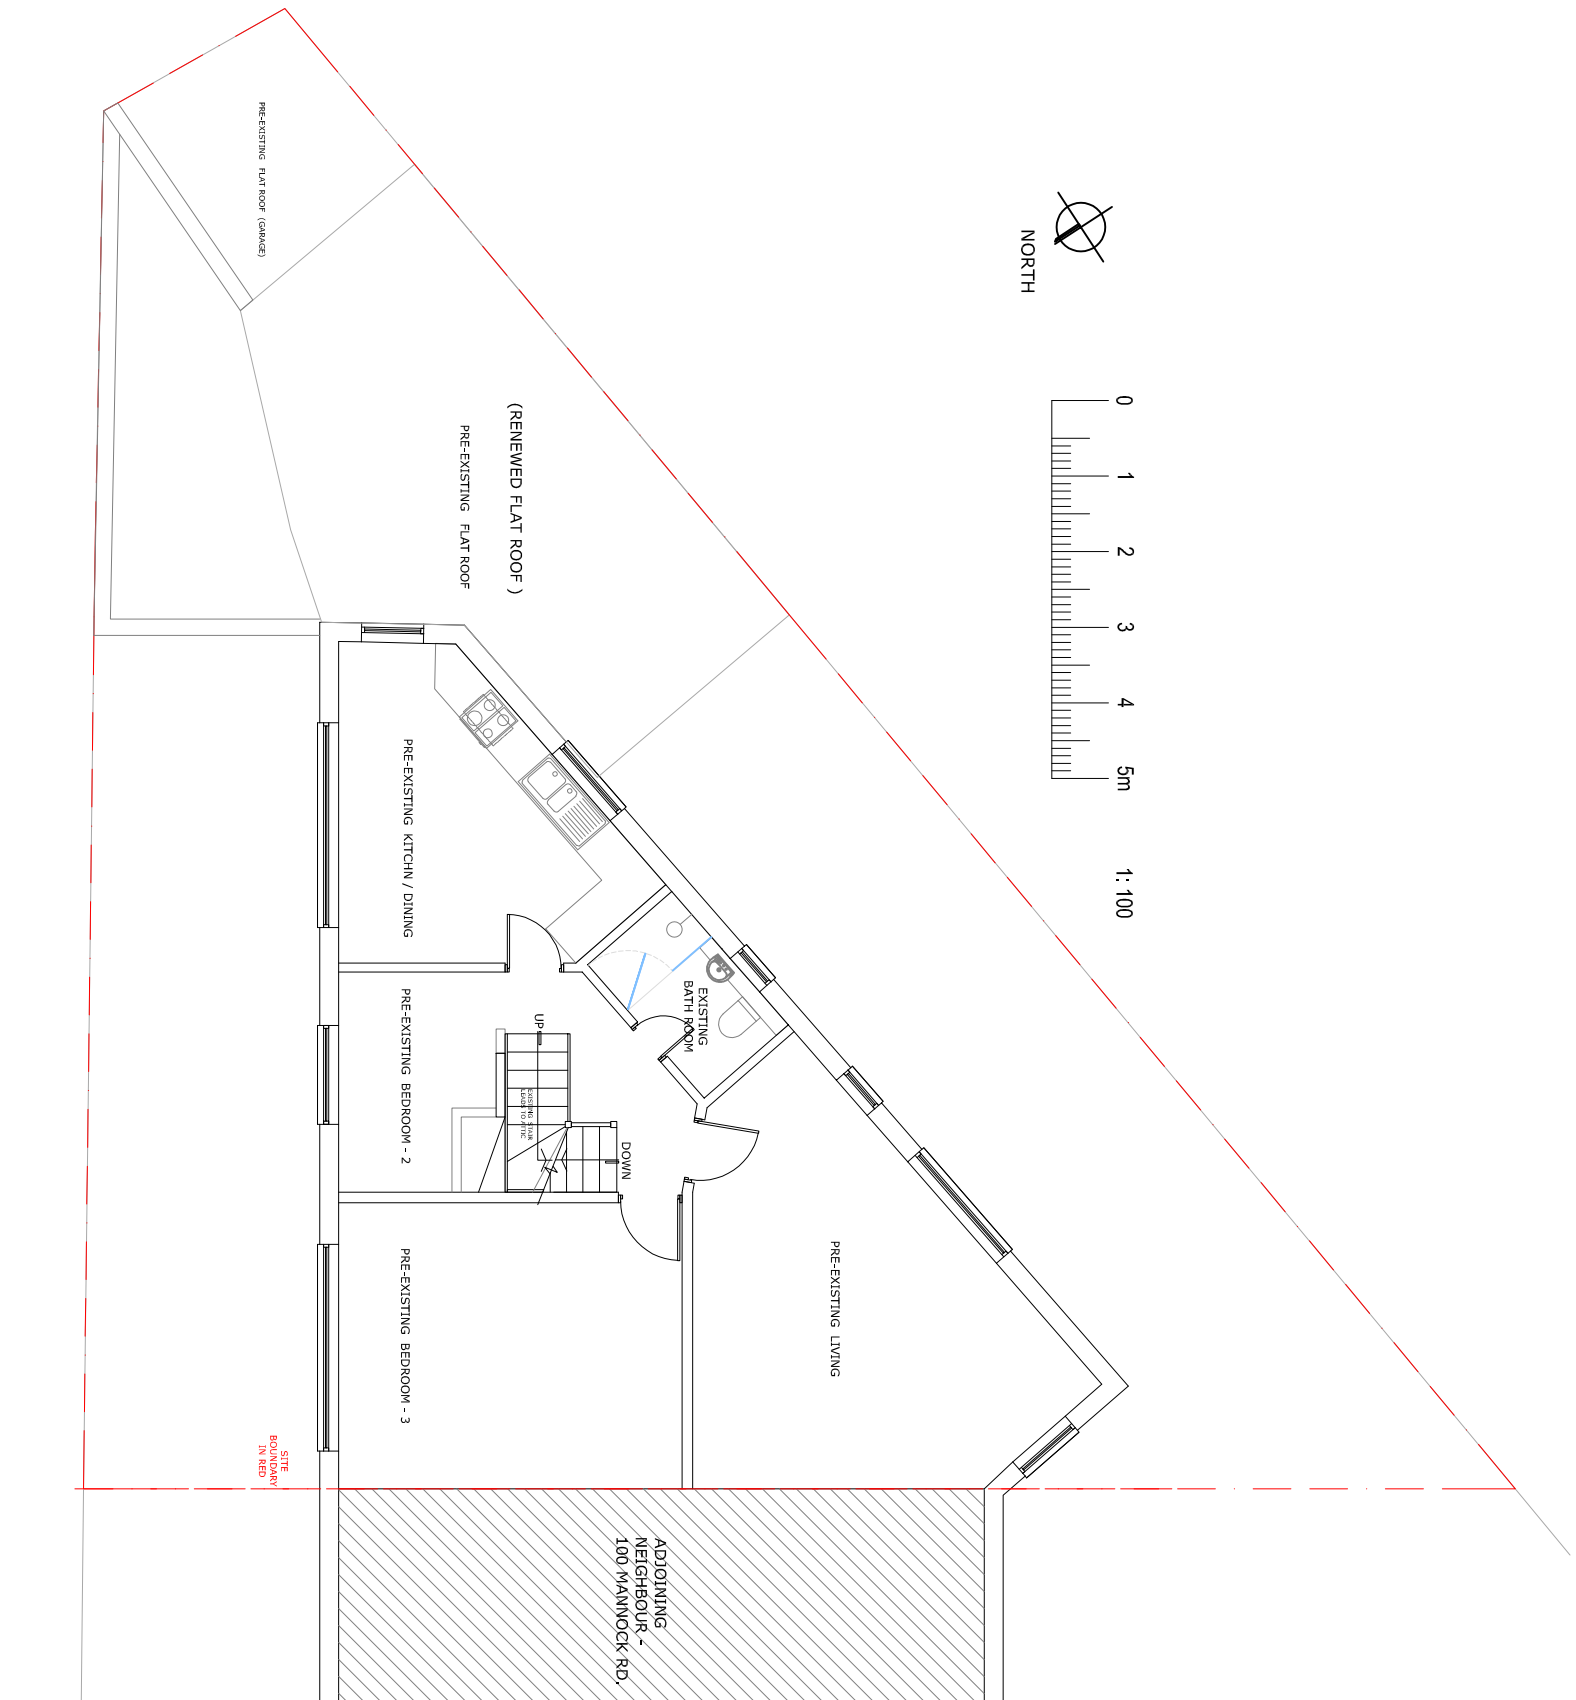

PRE-EXISTING FIRST FLOOR PLAN (1 : 100)

FILE PATH SHOWN IN MARGIN



GAVIN FUNG ARCHITECTS

16 BROWNLOW COURT, BROWNLOW ROAD,
LONDON N11 2BH
e: gavin.fung@yahoo.co.uk m: 0790 6126 474

DRAWING TITLE:
PRE-EXISTING 1/F FLOOR PLANS

PROJECT TITLE:
PROPOSED NEW ROOF EXTENSION TO THE EXISTING PITCH ROOF WITH
A NEW LOFT ROOM CONVERSION, A NEW PORCH TO THE FRONT FACADE
AND TWO FLATS CONVERSION FROM THE EXISTING SINGLE DWELLING HOUSE
AT 102 MANNOCK ROAD, LONDON N22 6AA

DRAWING BY:	SCALE:	DATE:
GF	1: 100 @ A3	DEC' 2025
DRAWING NUMBER:	STATUS	NUMBER REV.
2503-FL	PL	1002 A