



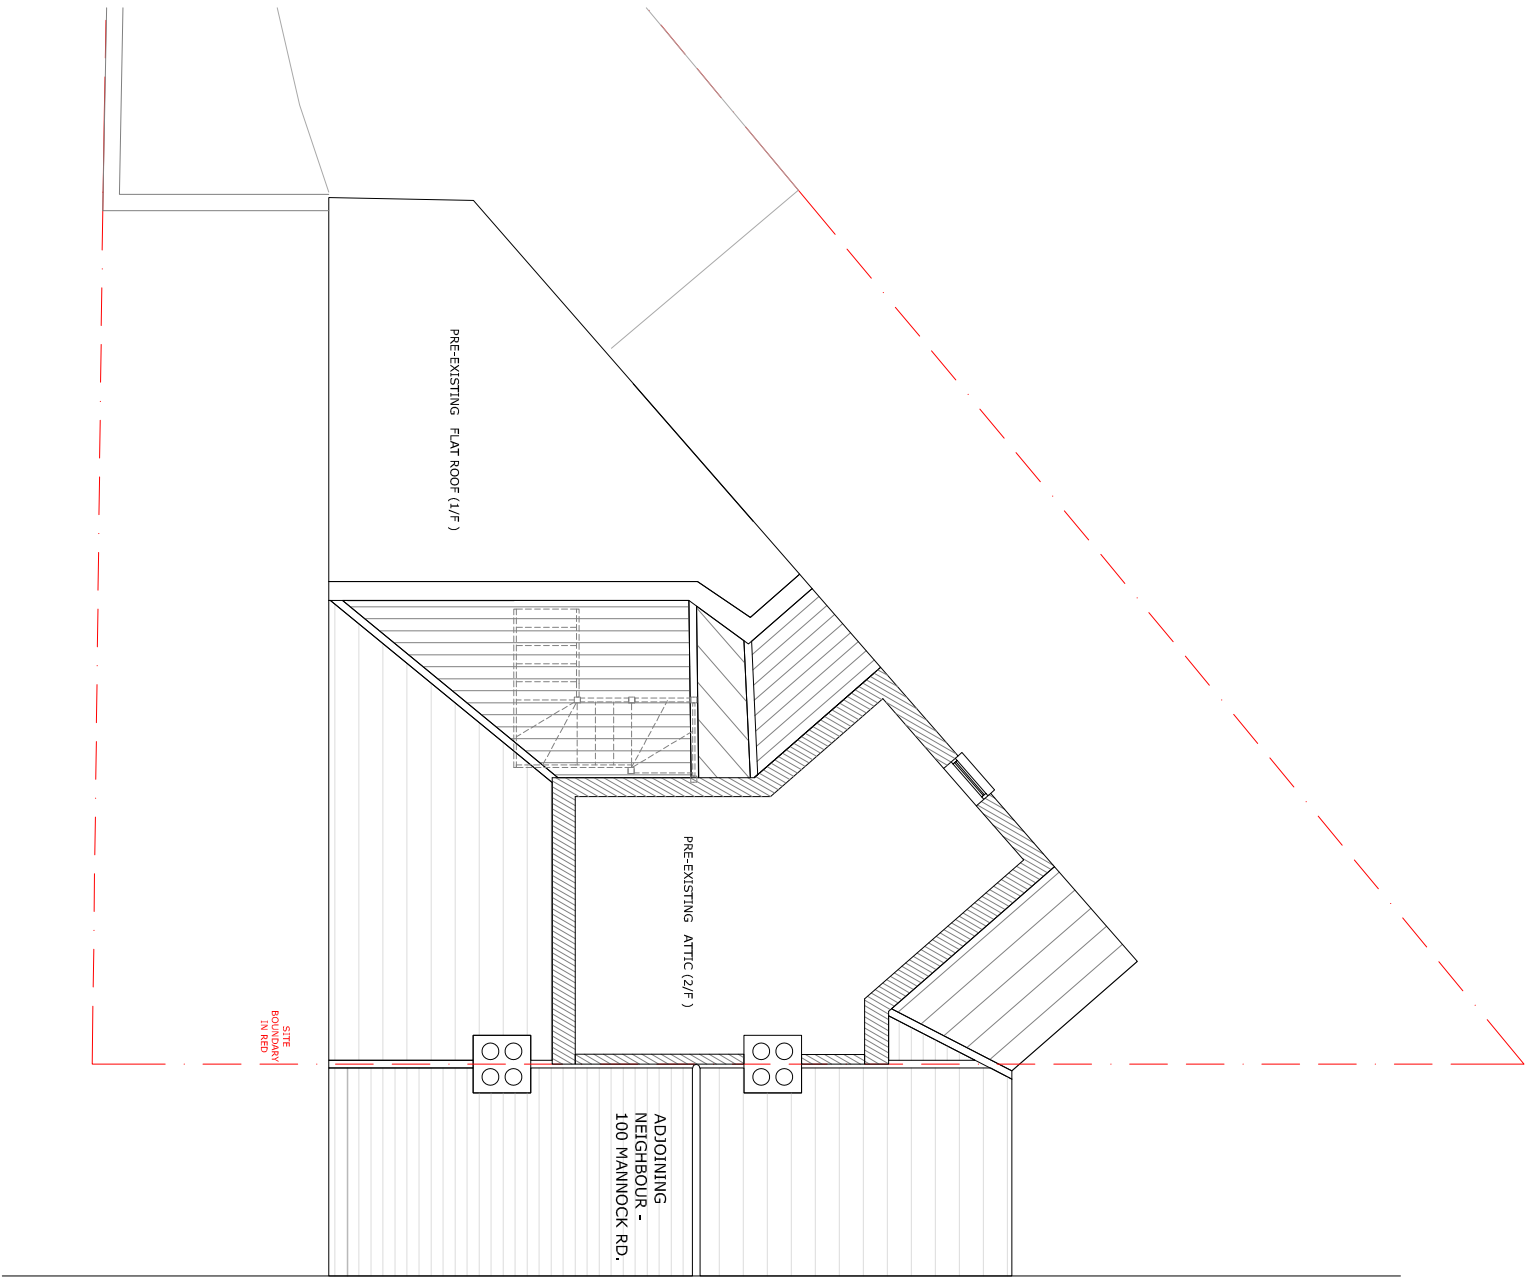

PRE-EXISTING ATTIC FLOOR (1 : 100)

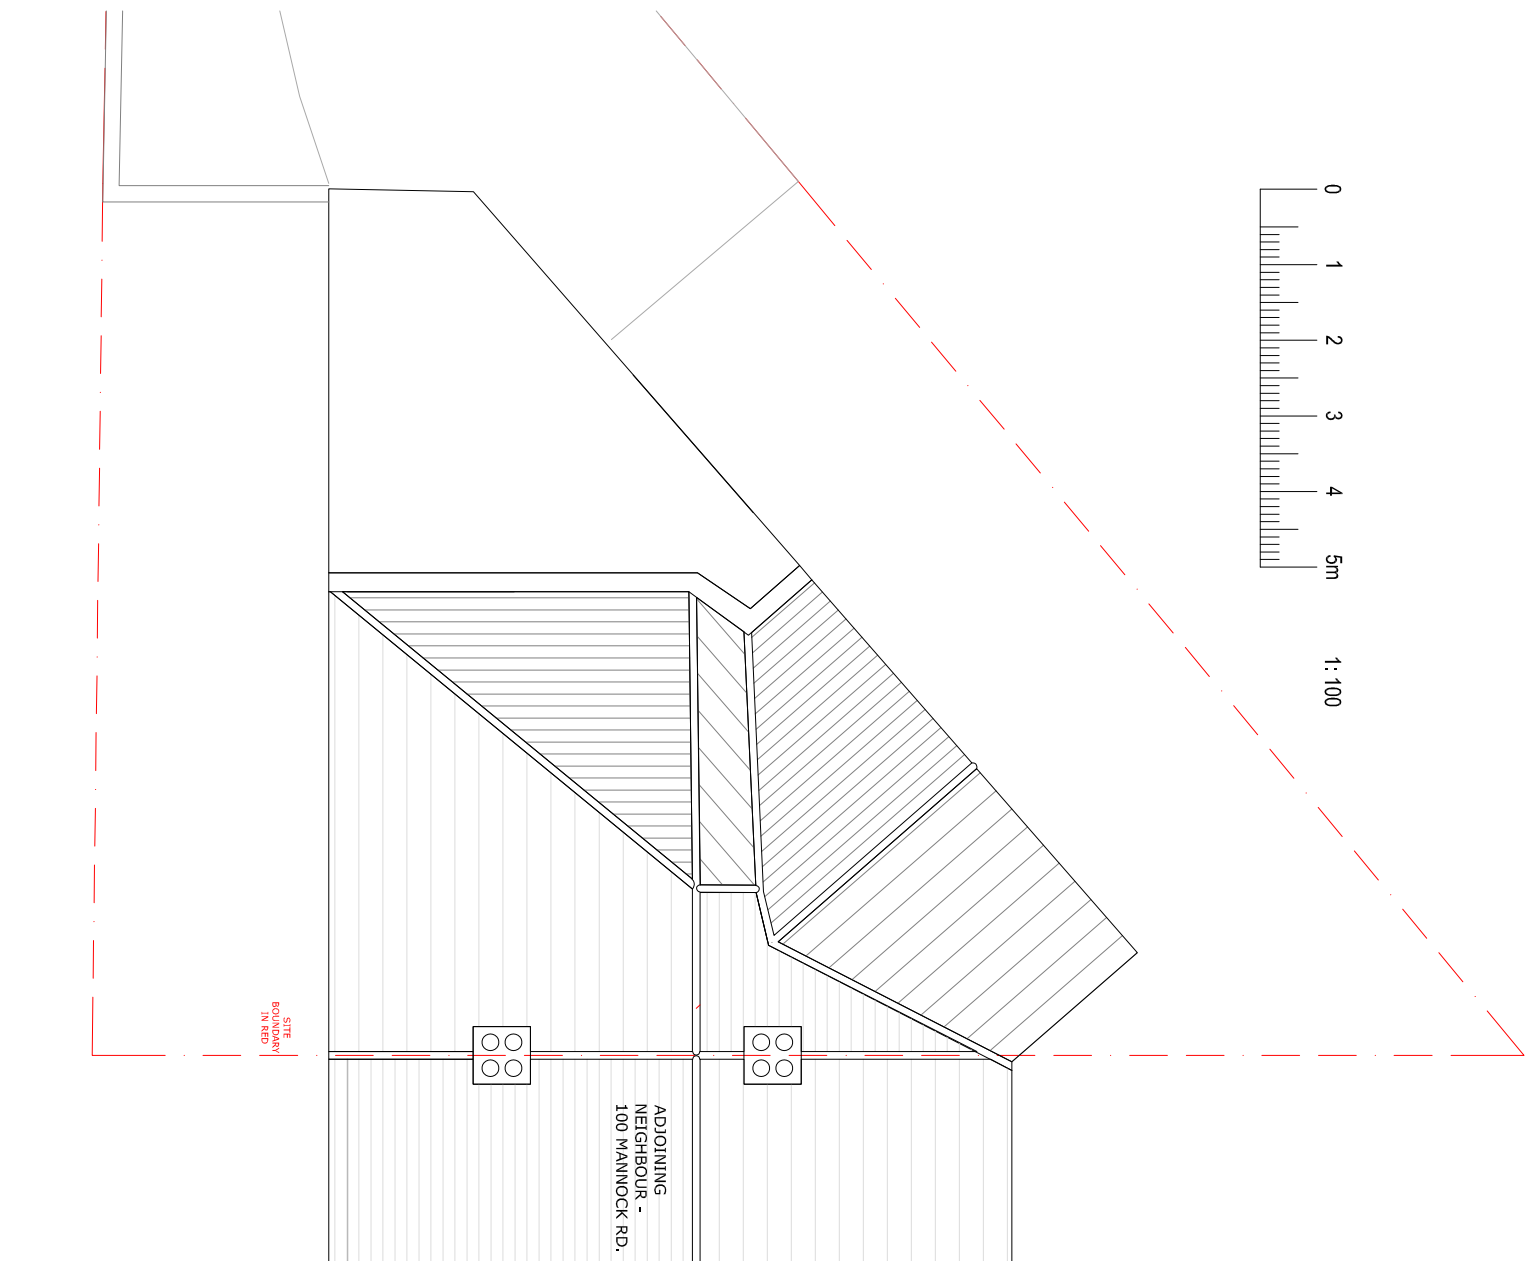

PRE-EXISTING ROOF PLAN (1 : 100)

FILE PATH SHOWN IN MARGIN

GAVIN FUNG ARCHITECTS

16 BROWNLOW COURT, BROWNLOW ROAD,
LONDON N11 2BH

e: gavin.fung@yahoo.co.uk m: 0790 6126 474



DRAWING TITLE:
PRE-EXISTING FLOOR PLANS – ATTIC & ROOF

PROJECT TITLE:
PROPOSED NEW ROOF EXTENSION TO THE EXISTING PITCH ROOF WITH
A NEW LOFT ROOM CONVERSION, A NEW PORCH TO THE FRONT FACADE
AND TWO FLATS CONVERSION FROM THE EXISTING SINGLE DWELLING HOUSE
AT 102 MANNOCK ROAD, LONDON N22 6AA

DRAWING BY: GF	SCALE: 1: 100 @ A3	DATE: DEC' 2025
DRAWING NUMBER: PROJECT	STATUS PL	NUMBER REV. 1003 A

2503-FL