
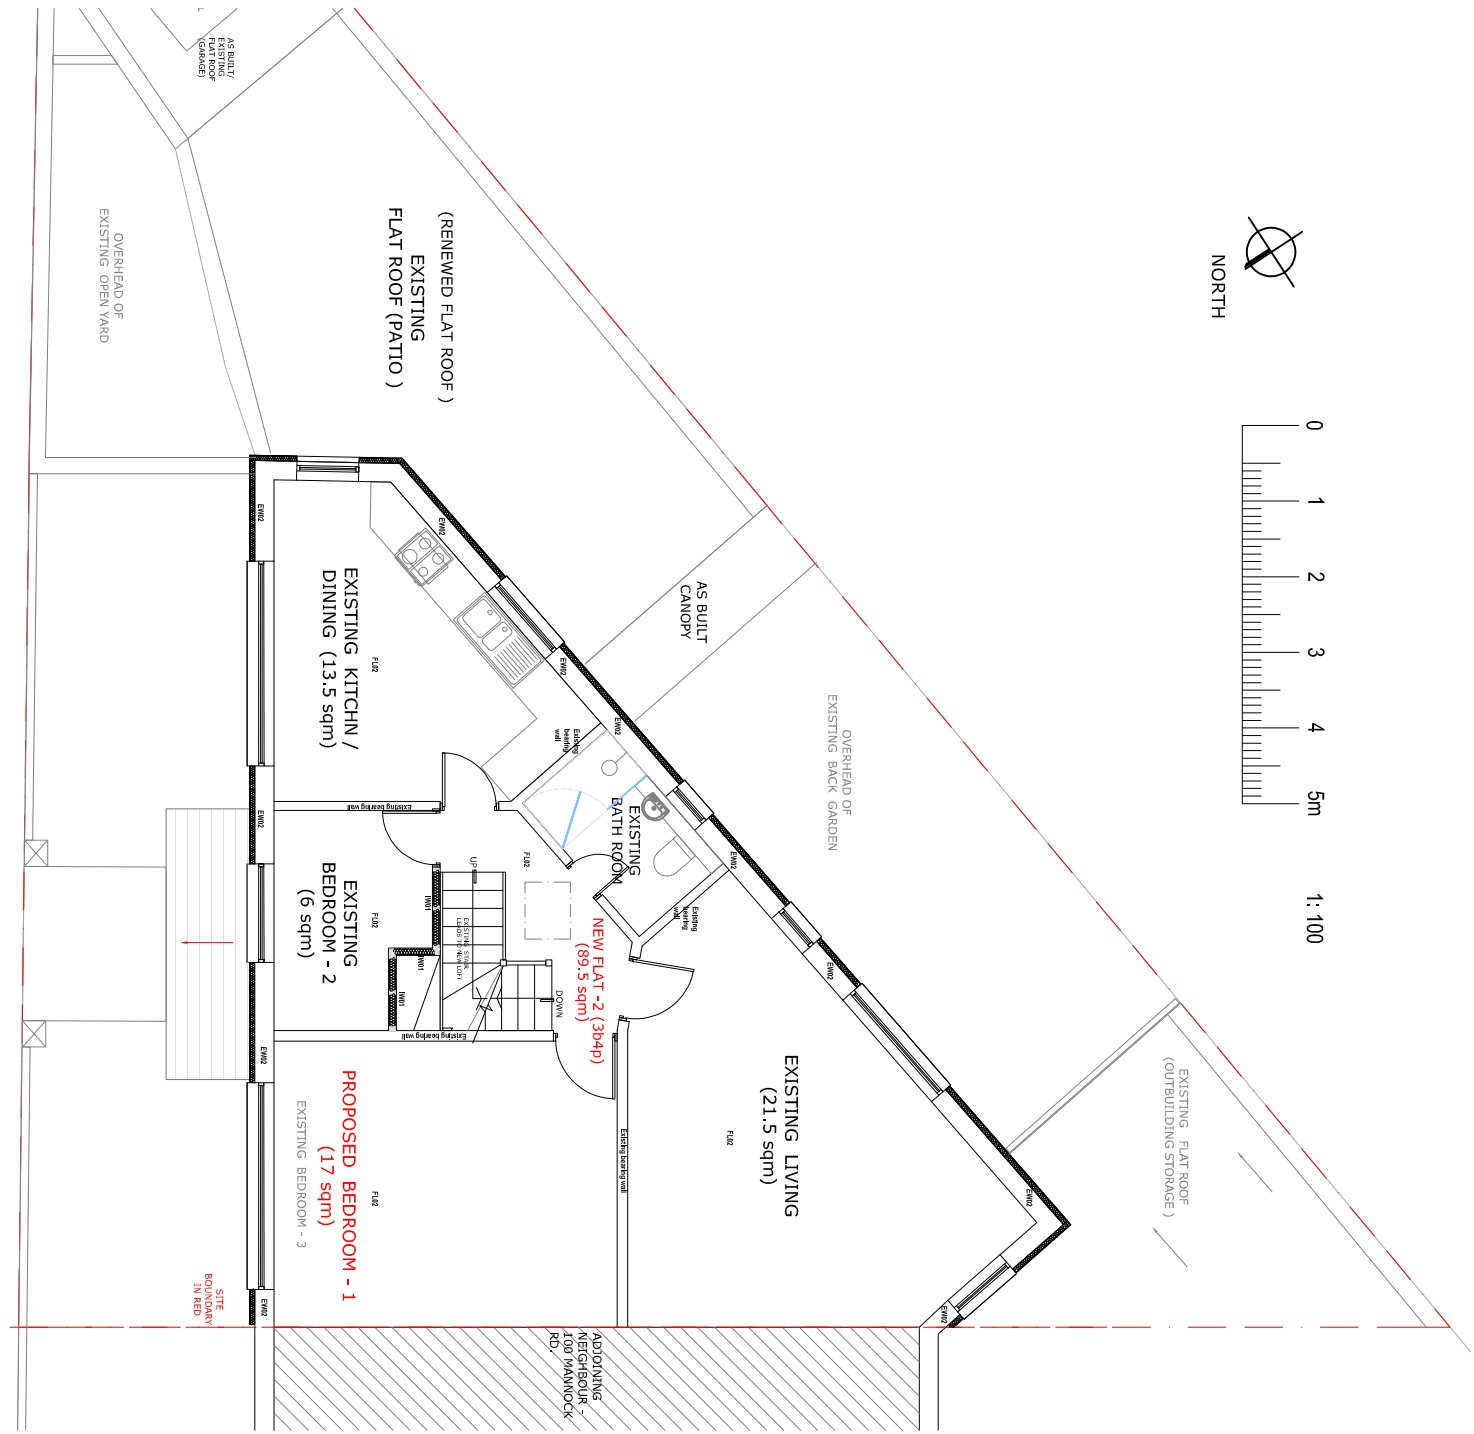


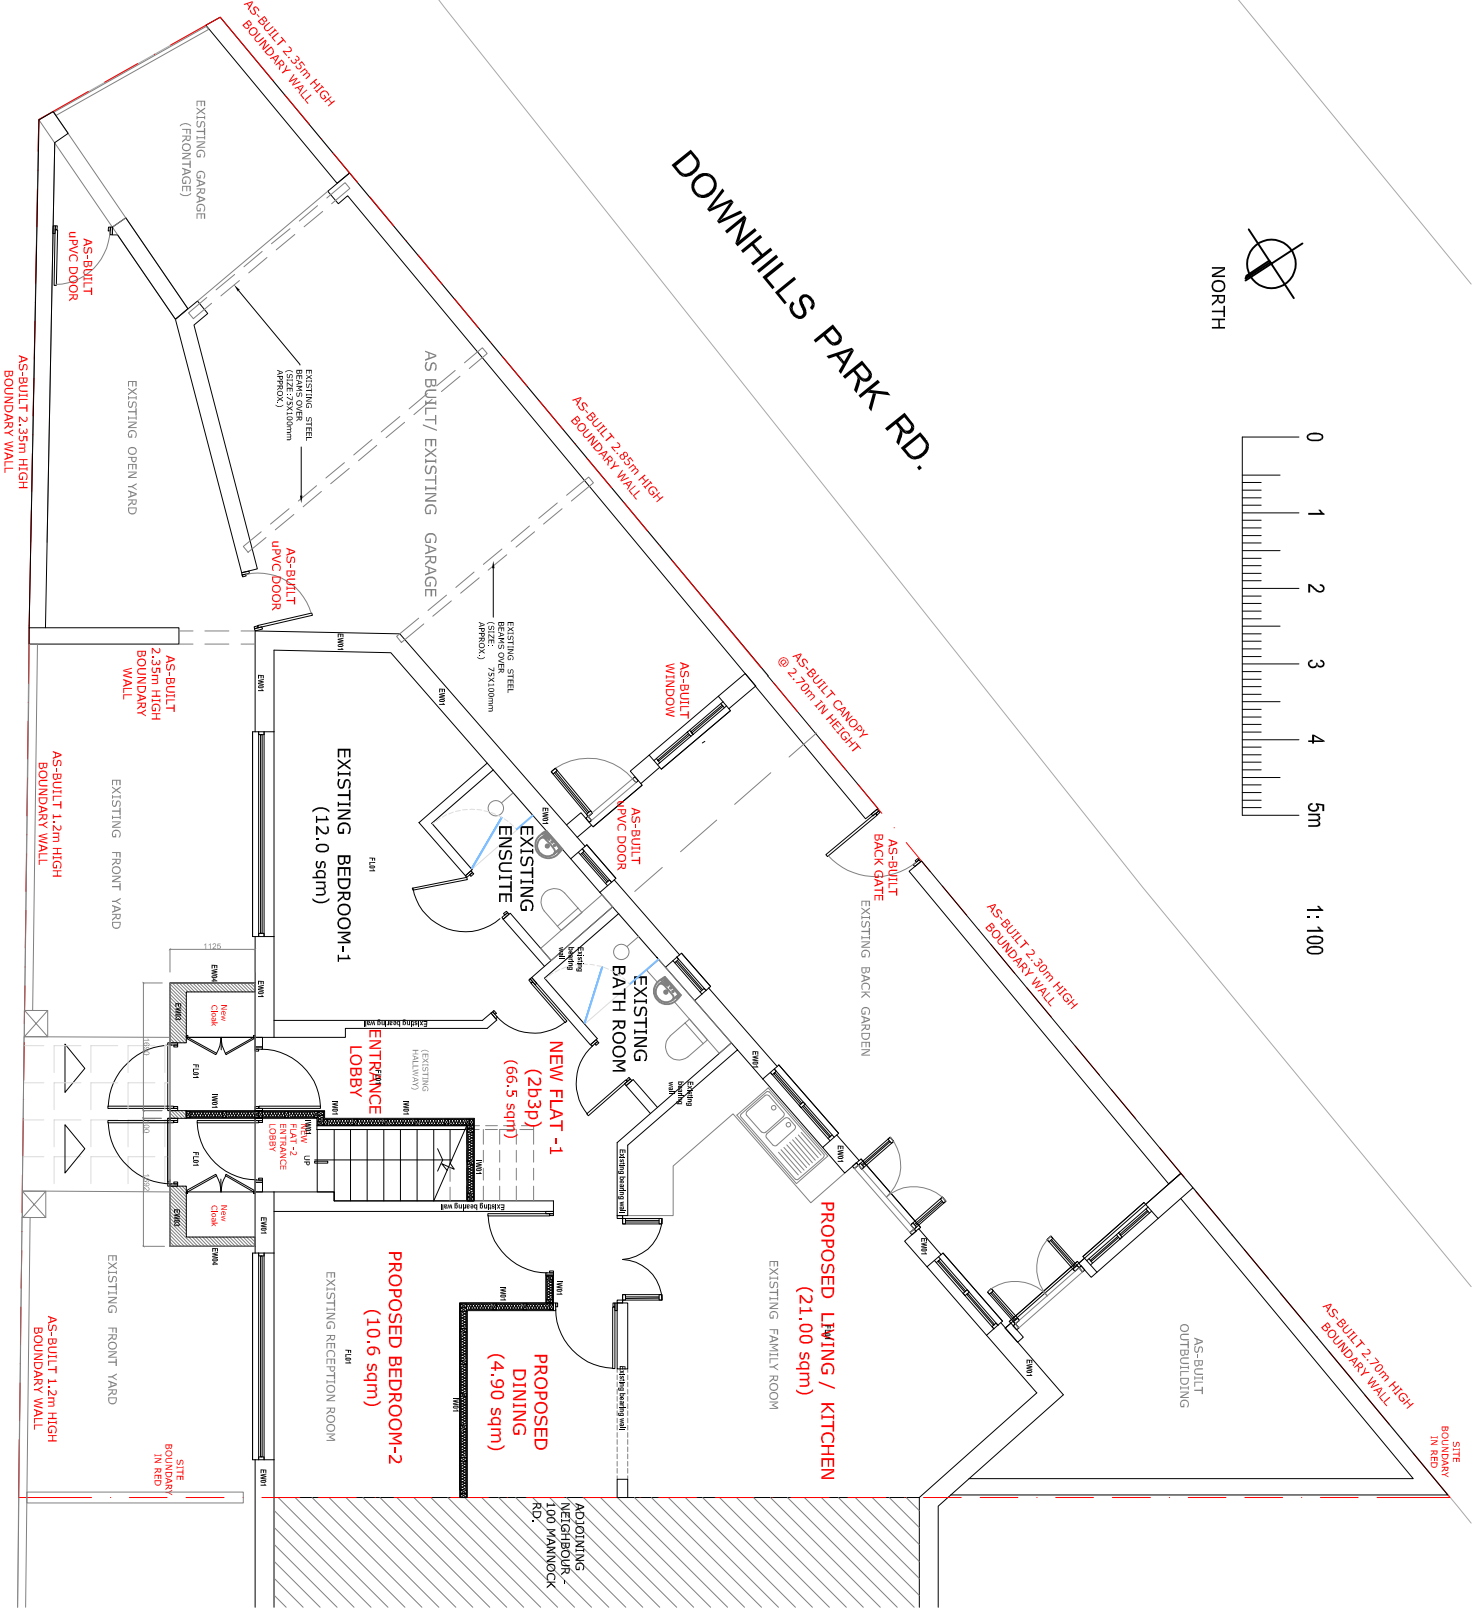

MANNOCK ROAD

EXISTING GROUND FLOOR LAYOUT (1 : 100)

EXISTING FIRST FLOOR LAYOUT (1 : 100)

FILE PATH SHOWN IN MARGIN



GAVIN FUNG ARCHITECTS

16 BROWNLOW COURT, BROWNLOW ROAD,
LONDON N11 2BH

e: gavin.fung@yahoo.co.uk m: 0790 6126 474

DRAWING TITLE:

EXISTING FLOOR PLANS – G/F & 1/F

PROJECT TITLE:

NEW CONSENTED ROOF EXTENSION TO THE EXISTING PITCH ROOF WITH
A NEW LOFT ROOM CONVERSION, A NEW PROPOSED PORCH TO THE FRONT FACADE
AND TWO FLATS CONVERSION FROM THE EXISTING SINGLE DWELLING HOUSE
AT 102 MANNOCK ROAD, LONDON N22 6AA

DRAWING BY: GF SCALE: 1: 100 @ A3 DATE: DEC' 2025

DRAWING NUMBER: 2503-FL STATUS: PL NUMBER: 1004 REV: B