

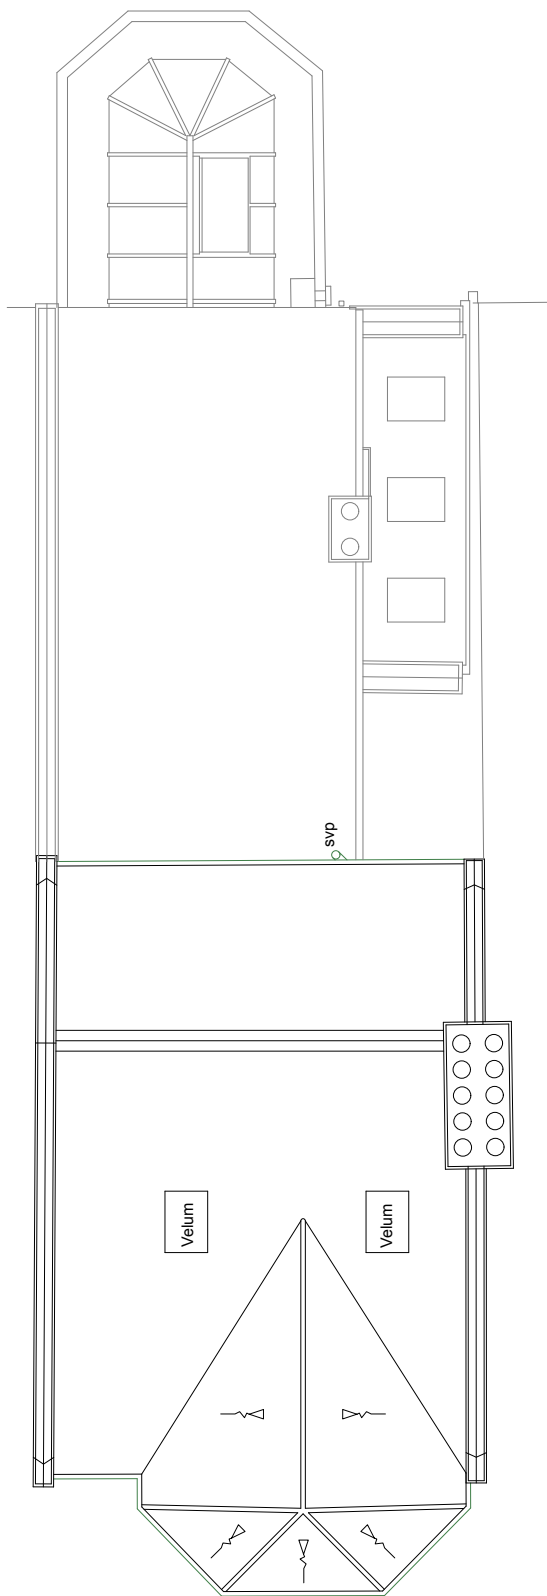


 

1 Existing Roof Plan
Scale: 1:100

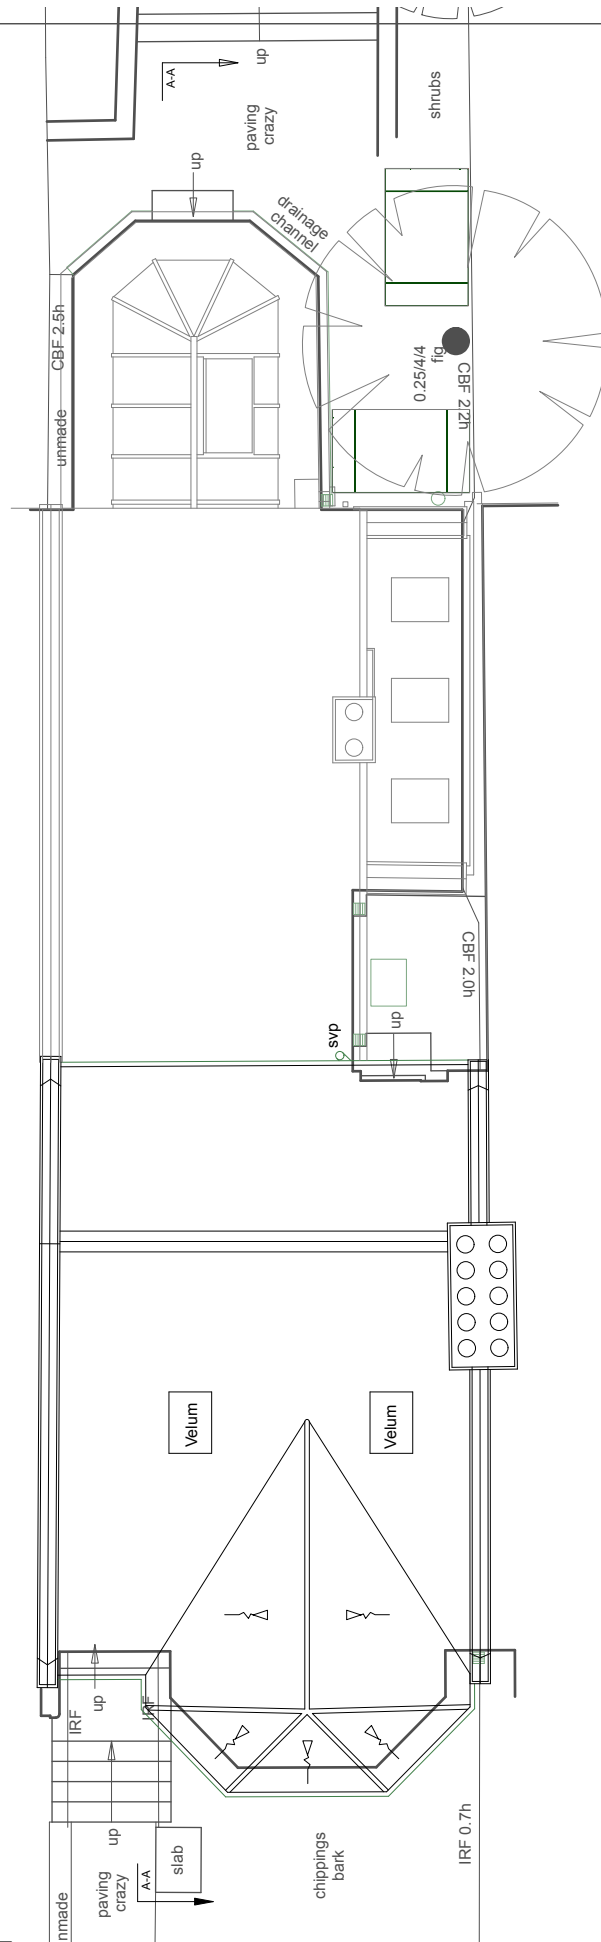


2 Proposed Roof Plan
Scale: 1:100

Notes:
All dimensions to be checked on site before commencing work or manufacture of components.

Any Discrepancy Or Omission To Be Reported To The Architect Immediately.

Copyright Philip Gooby Architecture Ltd. All Rights reserved.

Do not scale from this drawing, (except for planning purposes). This drawing is for identification purposes only, it is indicative and solely intended to illustrate the general type and approximate locations of the various building elements.

 

FOR PLANNING

B	PLANNING ISSUE	13/05/26
A	FOR INFORMATION	26/01/26
REVISION:	DESCRIPTION:	DATE:

PROJECT: 11 Windermere Road N10 2RD

CLIENT: Ms Gao

DRAWING: Existing & Proposed Roof Plan

SCALE: 1:100 @ A3

DATE: 26/01/2026

DRAWING NO: 008 - 004 - B

REV: B

PHILIP GOOBY ARCHITECTURE LTD

65 Craneford Way Twickenham, TW2 7SB, t: 07515655830 Email: philip@philipgoobyarchitecture.com