





Proposed Front Elevation
Minor amendment area highlighted in blue cloud

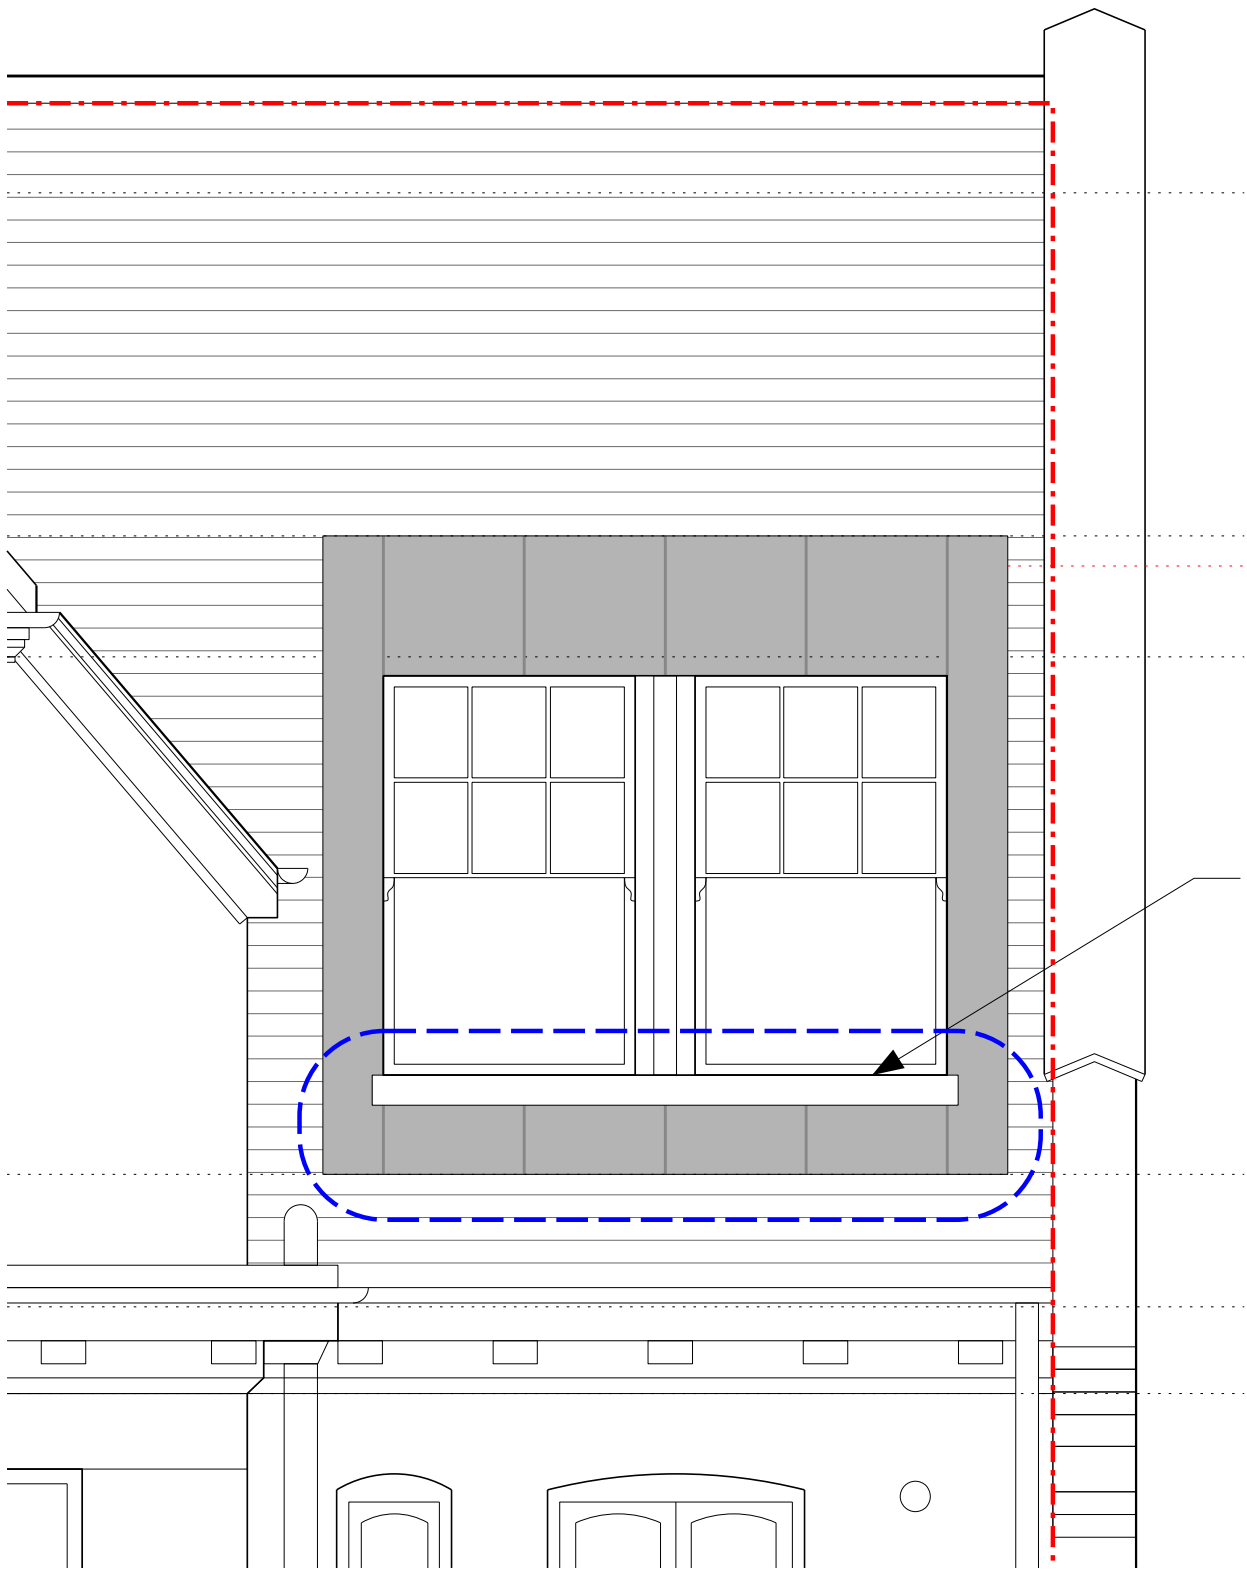

Proposed Front Elevation Detail


Scale
1:25 @ A1, 1:50 @ A3
0 0.5m 1m 1.5m
Use figured dimensions only. Confirm all dimensions on site.
Minor amendment area highlighted in blue cloud

Minor amendment to raise cill height to better match proportions of existing elevation

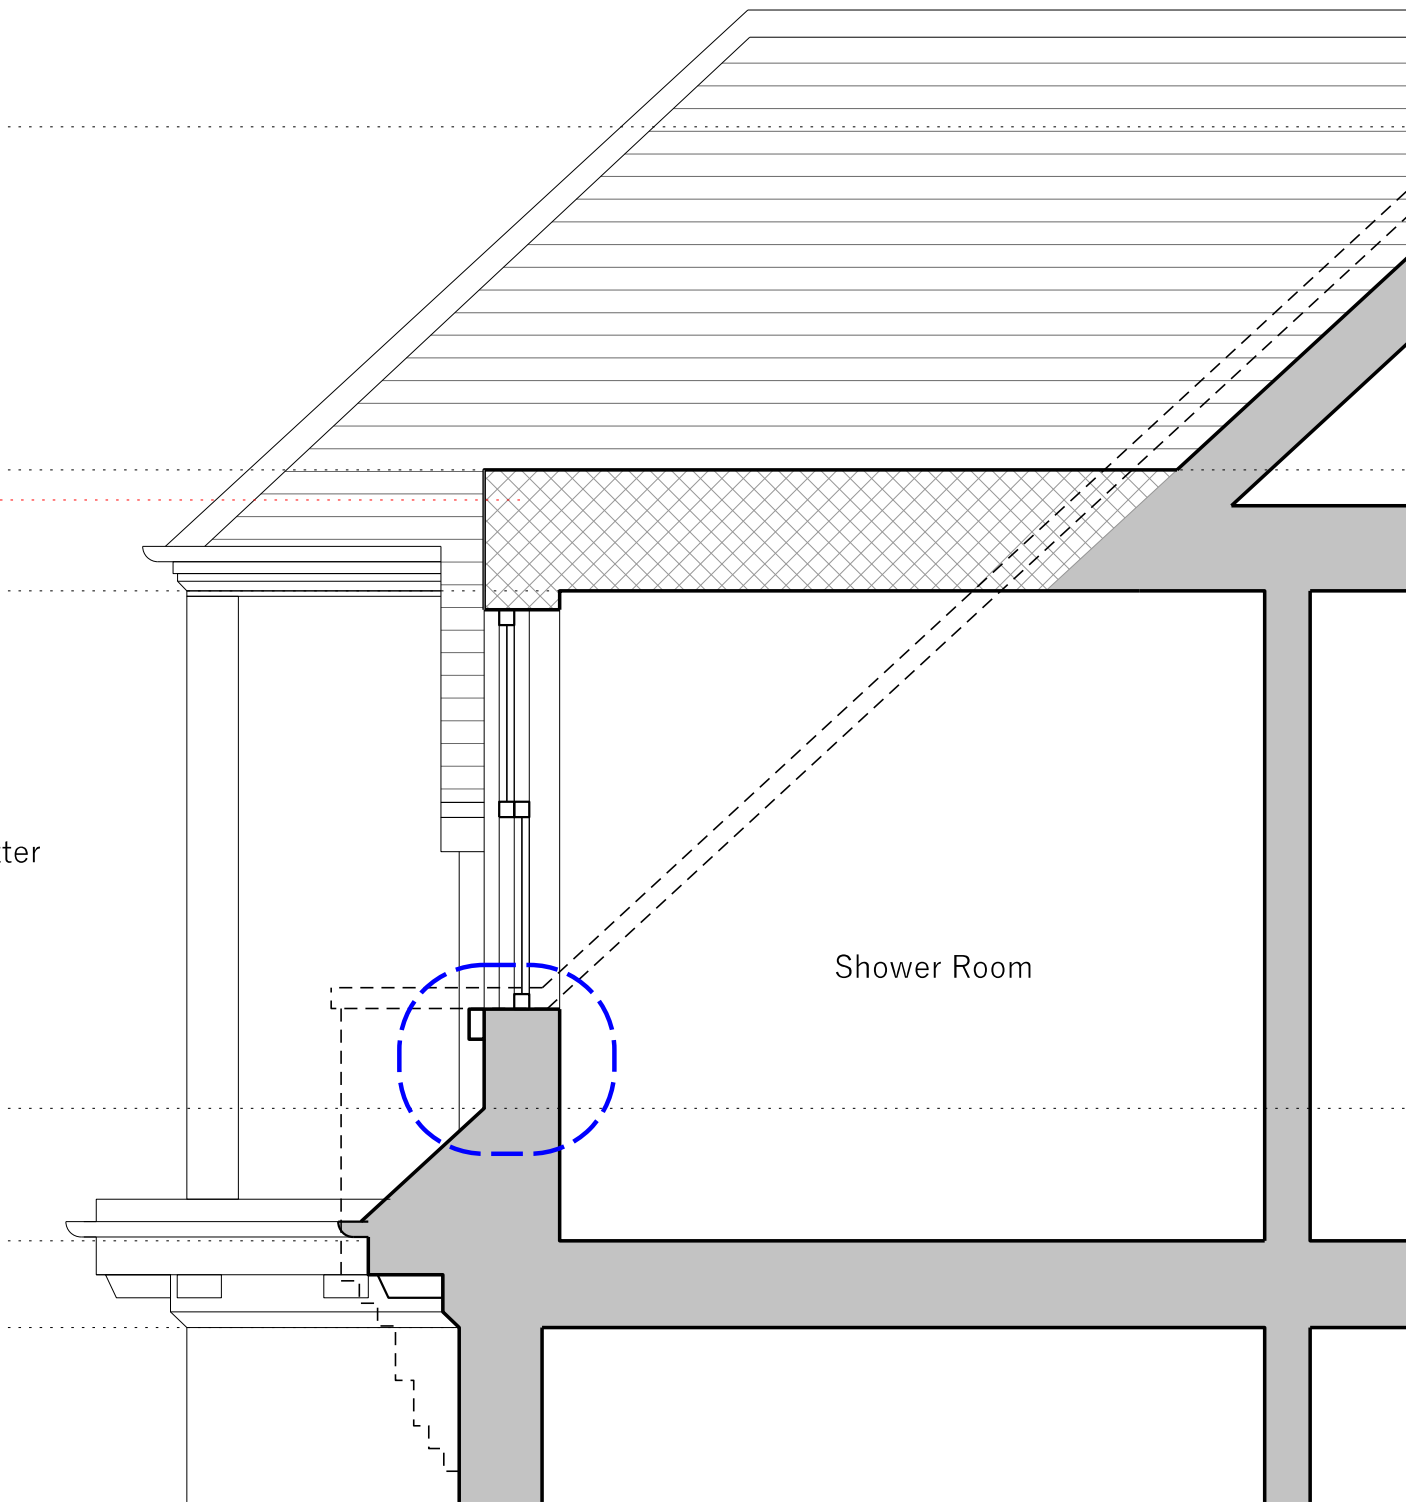


Proposed Section

Scale
1:25 @ A1, 1:50 @ A3
0 0.5m 1m 1.5m
Use figured dimensions only. Confirm all dimensions on site.
Minor amendment area highlighted in blue cloud

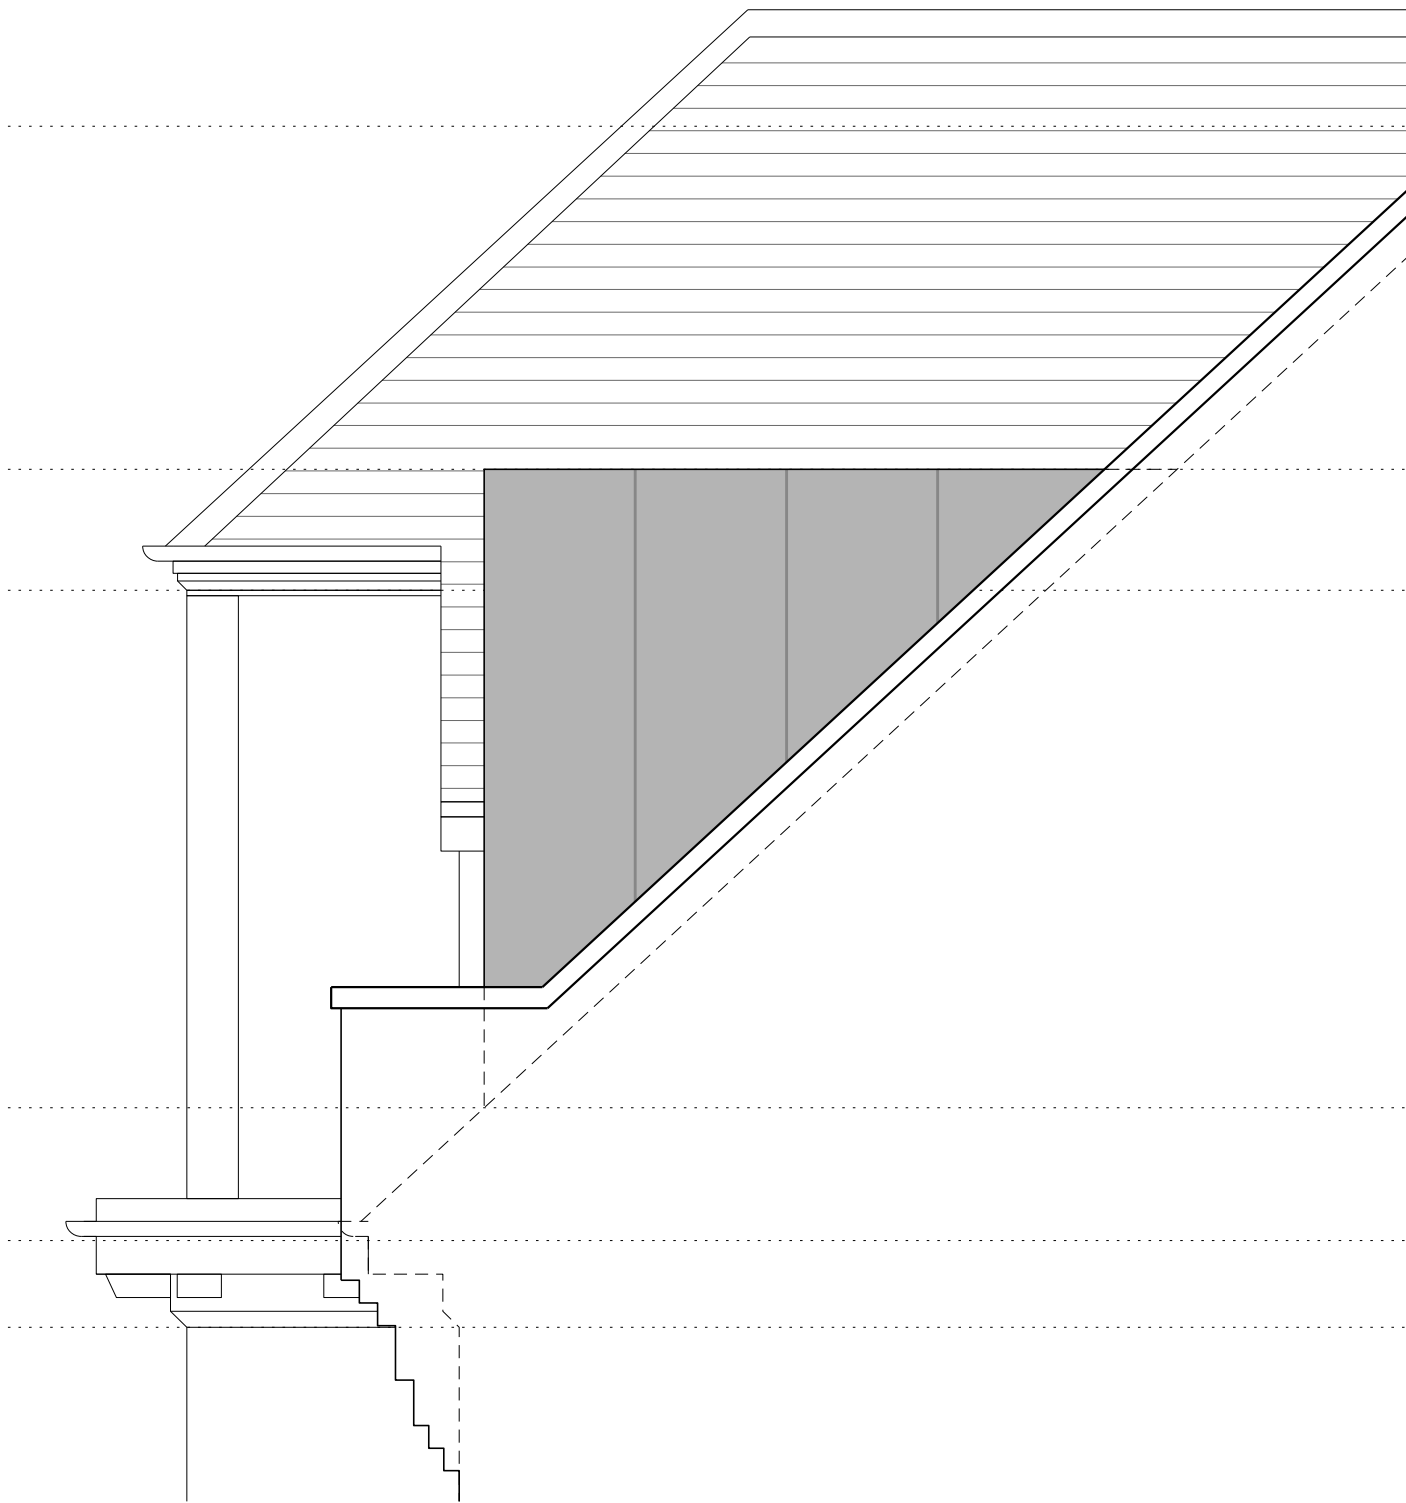

Proposed Side Elevation

Scale
1:25 @ A1, 1:50 @ A3
0 0.5m 1m 1.5m
Use figured dimensions only. Confirm all dimensions on site.

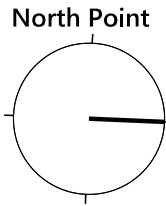

Scale
1:50 @ A1, 1:100 @ A3
0 1m 2m 3m
Use figured dimensions only. Confirm all dimensions on site.

Legend
- - - - - Site boundary line

PLANNING

General Arrangement

Rev.	Date	Notes
P-A	13.11.2025	FIRST ISSUE
P-B	19.11.2025	PLANNING
P-C	06.01.2026	PLANNING REQUEST
P-D	14.05.2026	MINOR AMENDMENT

Project address 15B Muswell Hill Road, London, N10 3JB (aka First And Second Floor Flat)	Drawing number 405_103
---	---------------------------

Rev.	Date	Notes
P-A	13.11.2025	FIRST ISSUE
P-B	19.11.2025	PLANNING
P-C	06.01.2026	PLANNING REQUEST
P-D	14.05.2026	MINOR AMENDMENT