





Existing Front Elevation

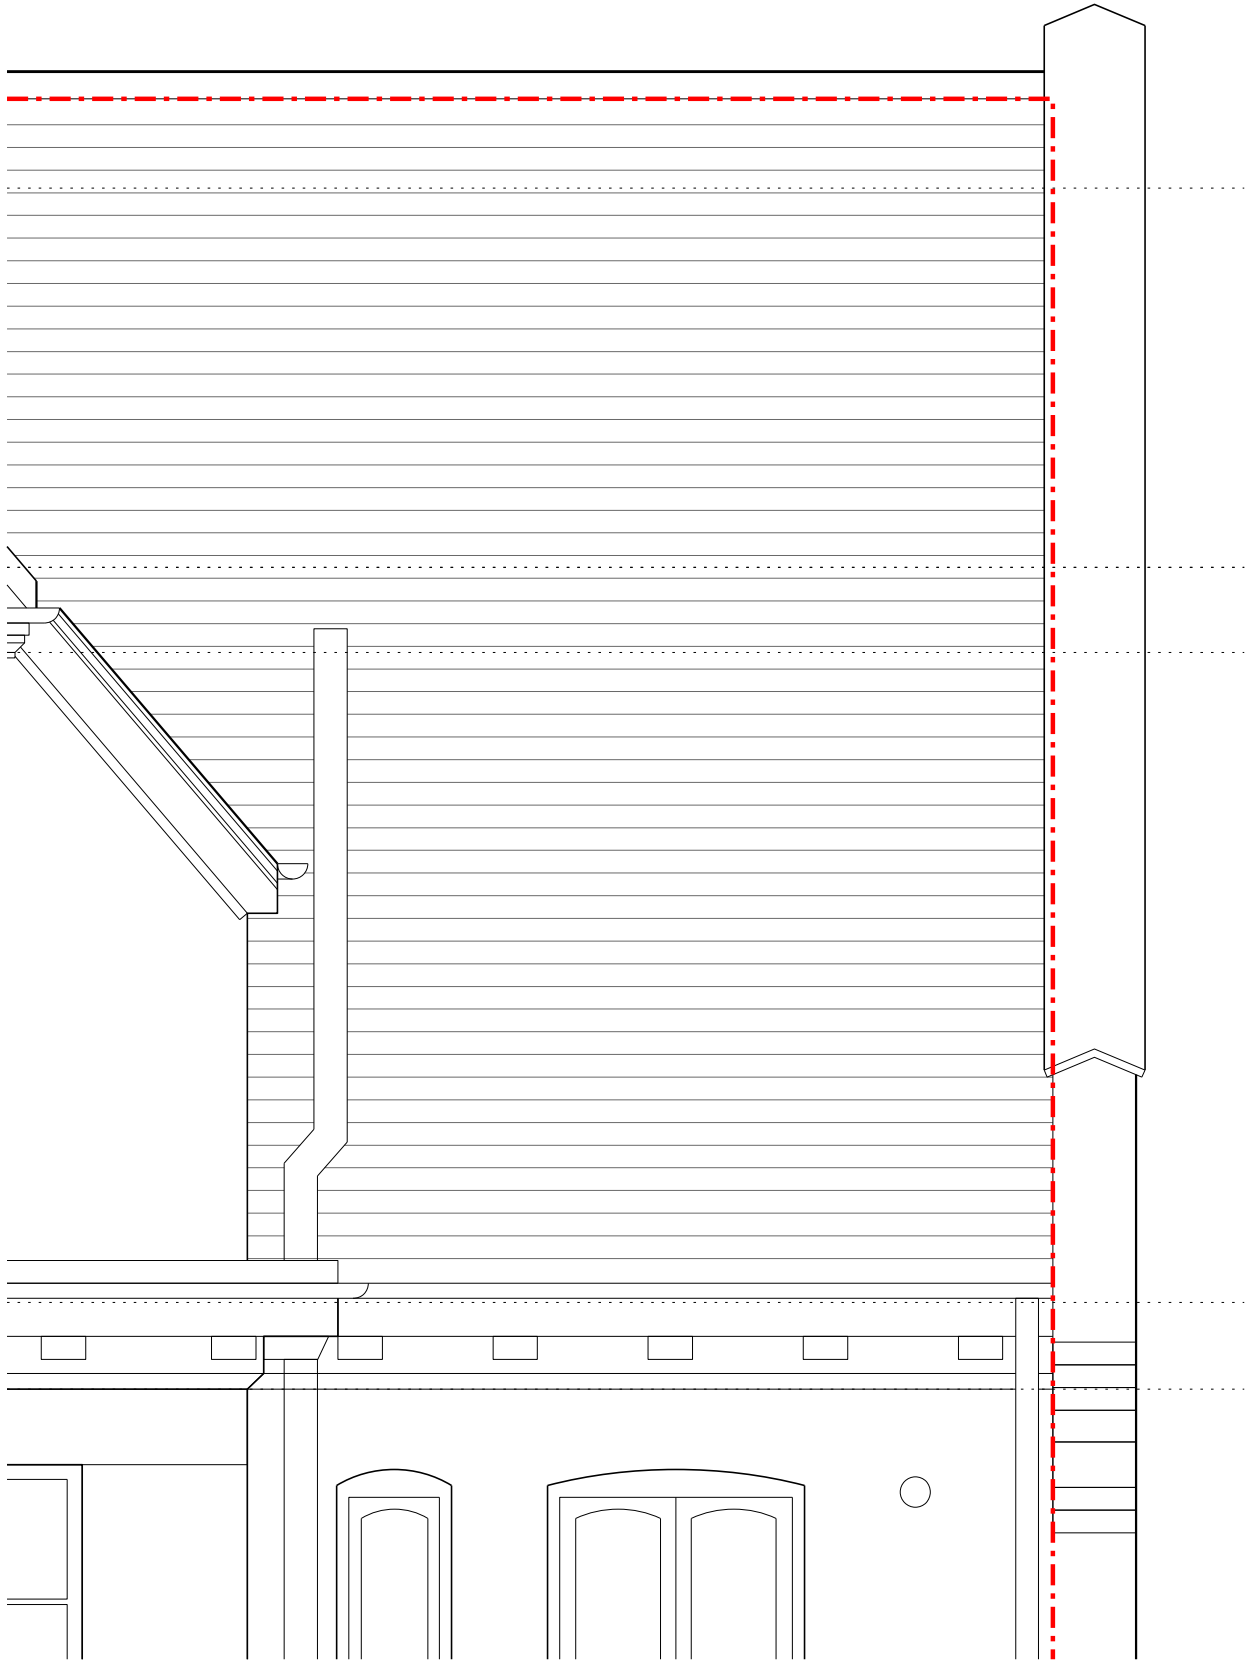


Existing Front Elevation Detail

Scale
1:25 @ A1, 1:50 @ A3
0 0.5m 1m 1.5m
Use figured dimensions only. Confirm all dimensions on site.

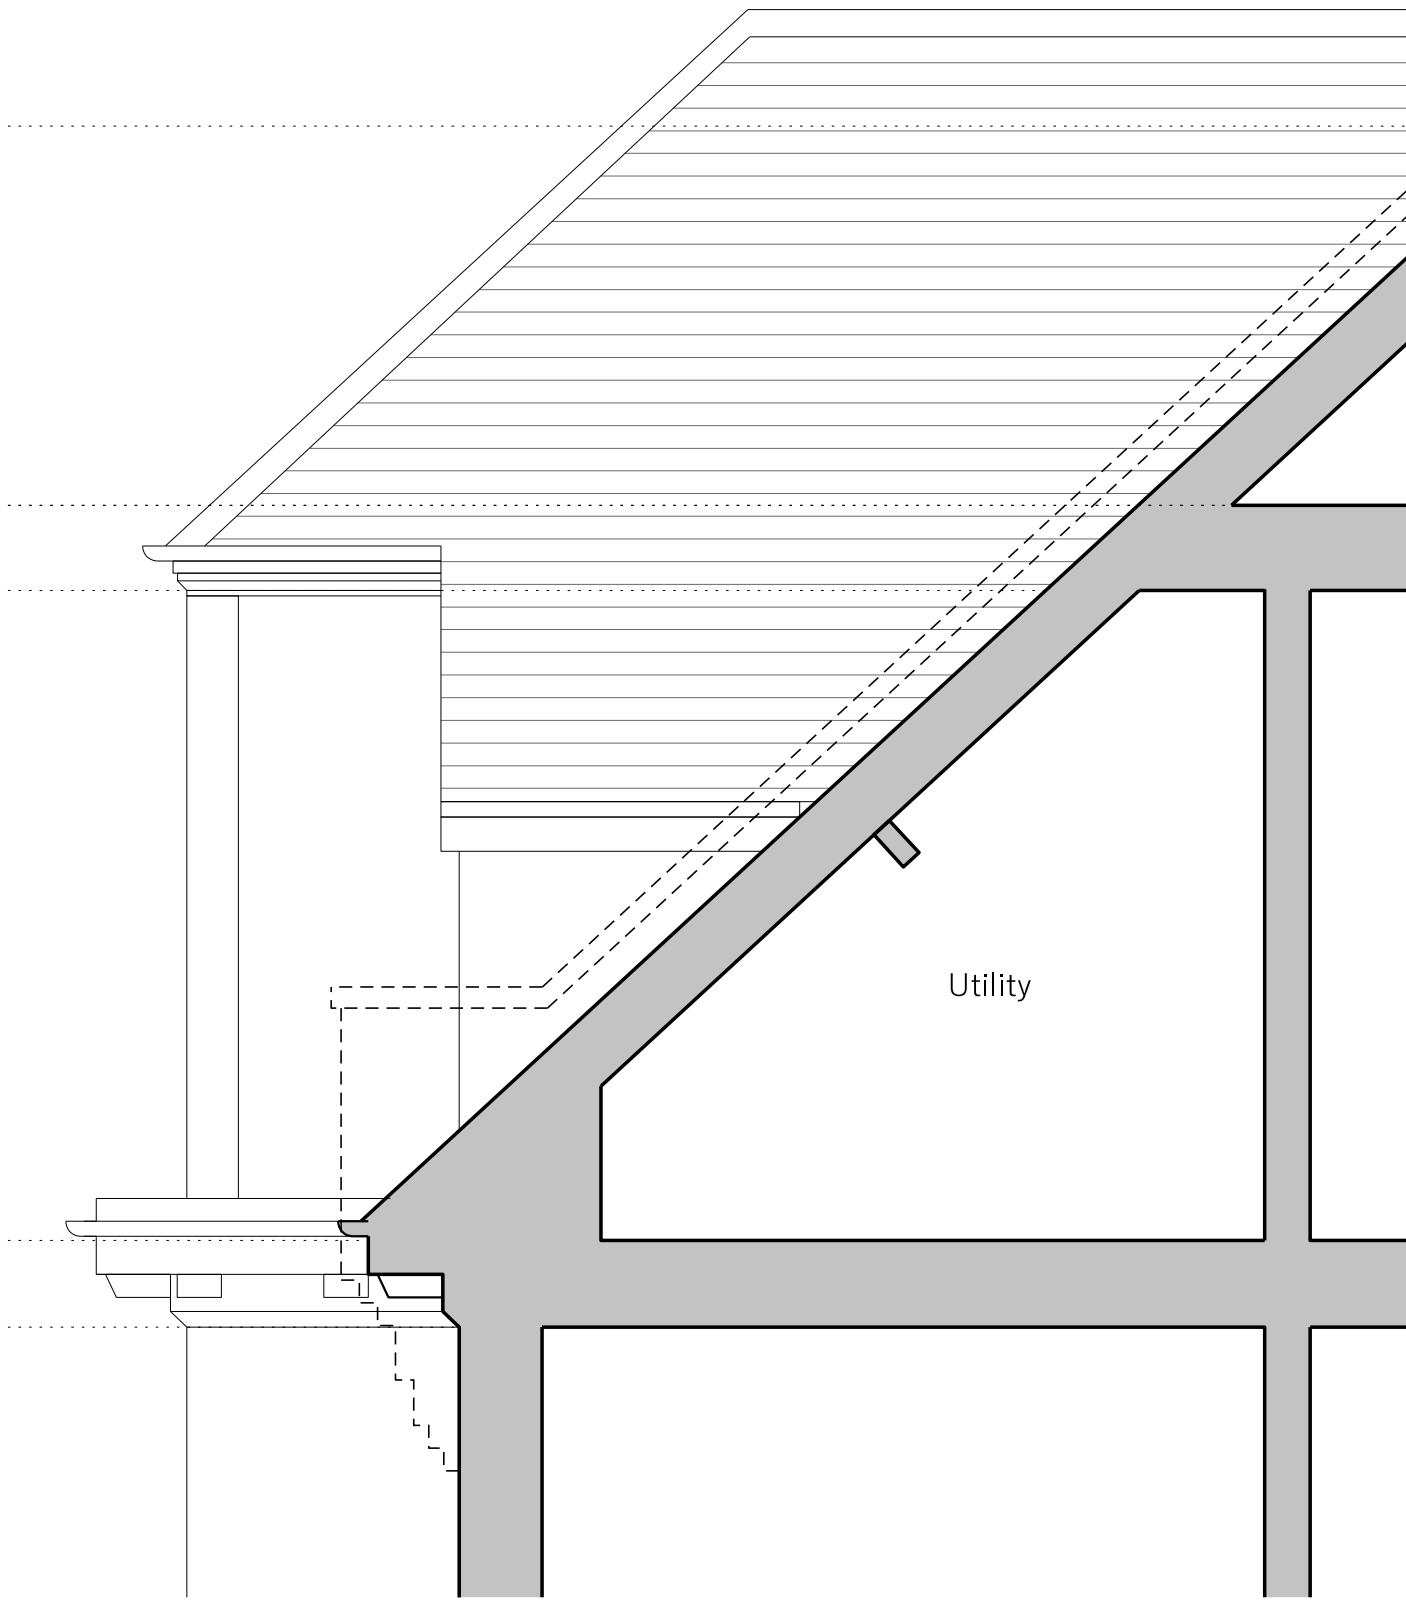

Existing Section

Scale
1:25 @ A1, 1:50 @ A3
0 0.5m 1m 1.5m
Use figured dimensions only. Confirm all dimensions on site.

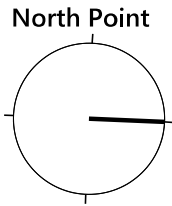

Scale
1:50 @ A1, 1:100 @ A3
0 1m 2m 3m
Use figured dimensions only. Confirm all dimensions on site.

Legend
- - - - - Site boundary line

PLANNING

General Arrangement

Project address	
15B Muswell Hill Road, London, N10 3JB	
Drawing title	
Existing elevation and section	
Scale	Drawing number
1:50 @ A1, 1:100 @ A3	405_003

Rev.	Date	Notes
P-A	13.11.2025	FIRST ISSUE
P-B	19.11.2025	PLANNING