


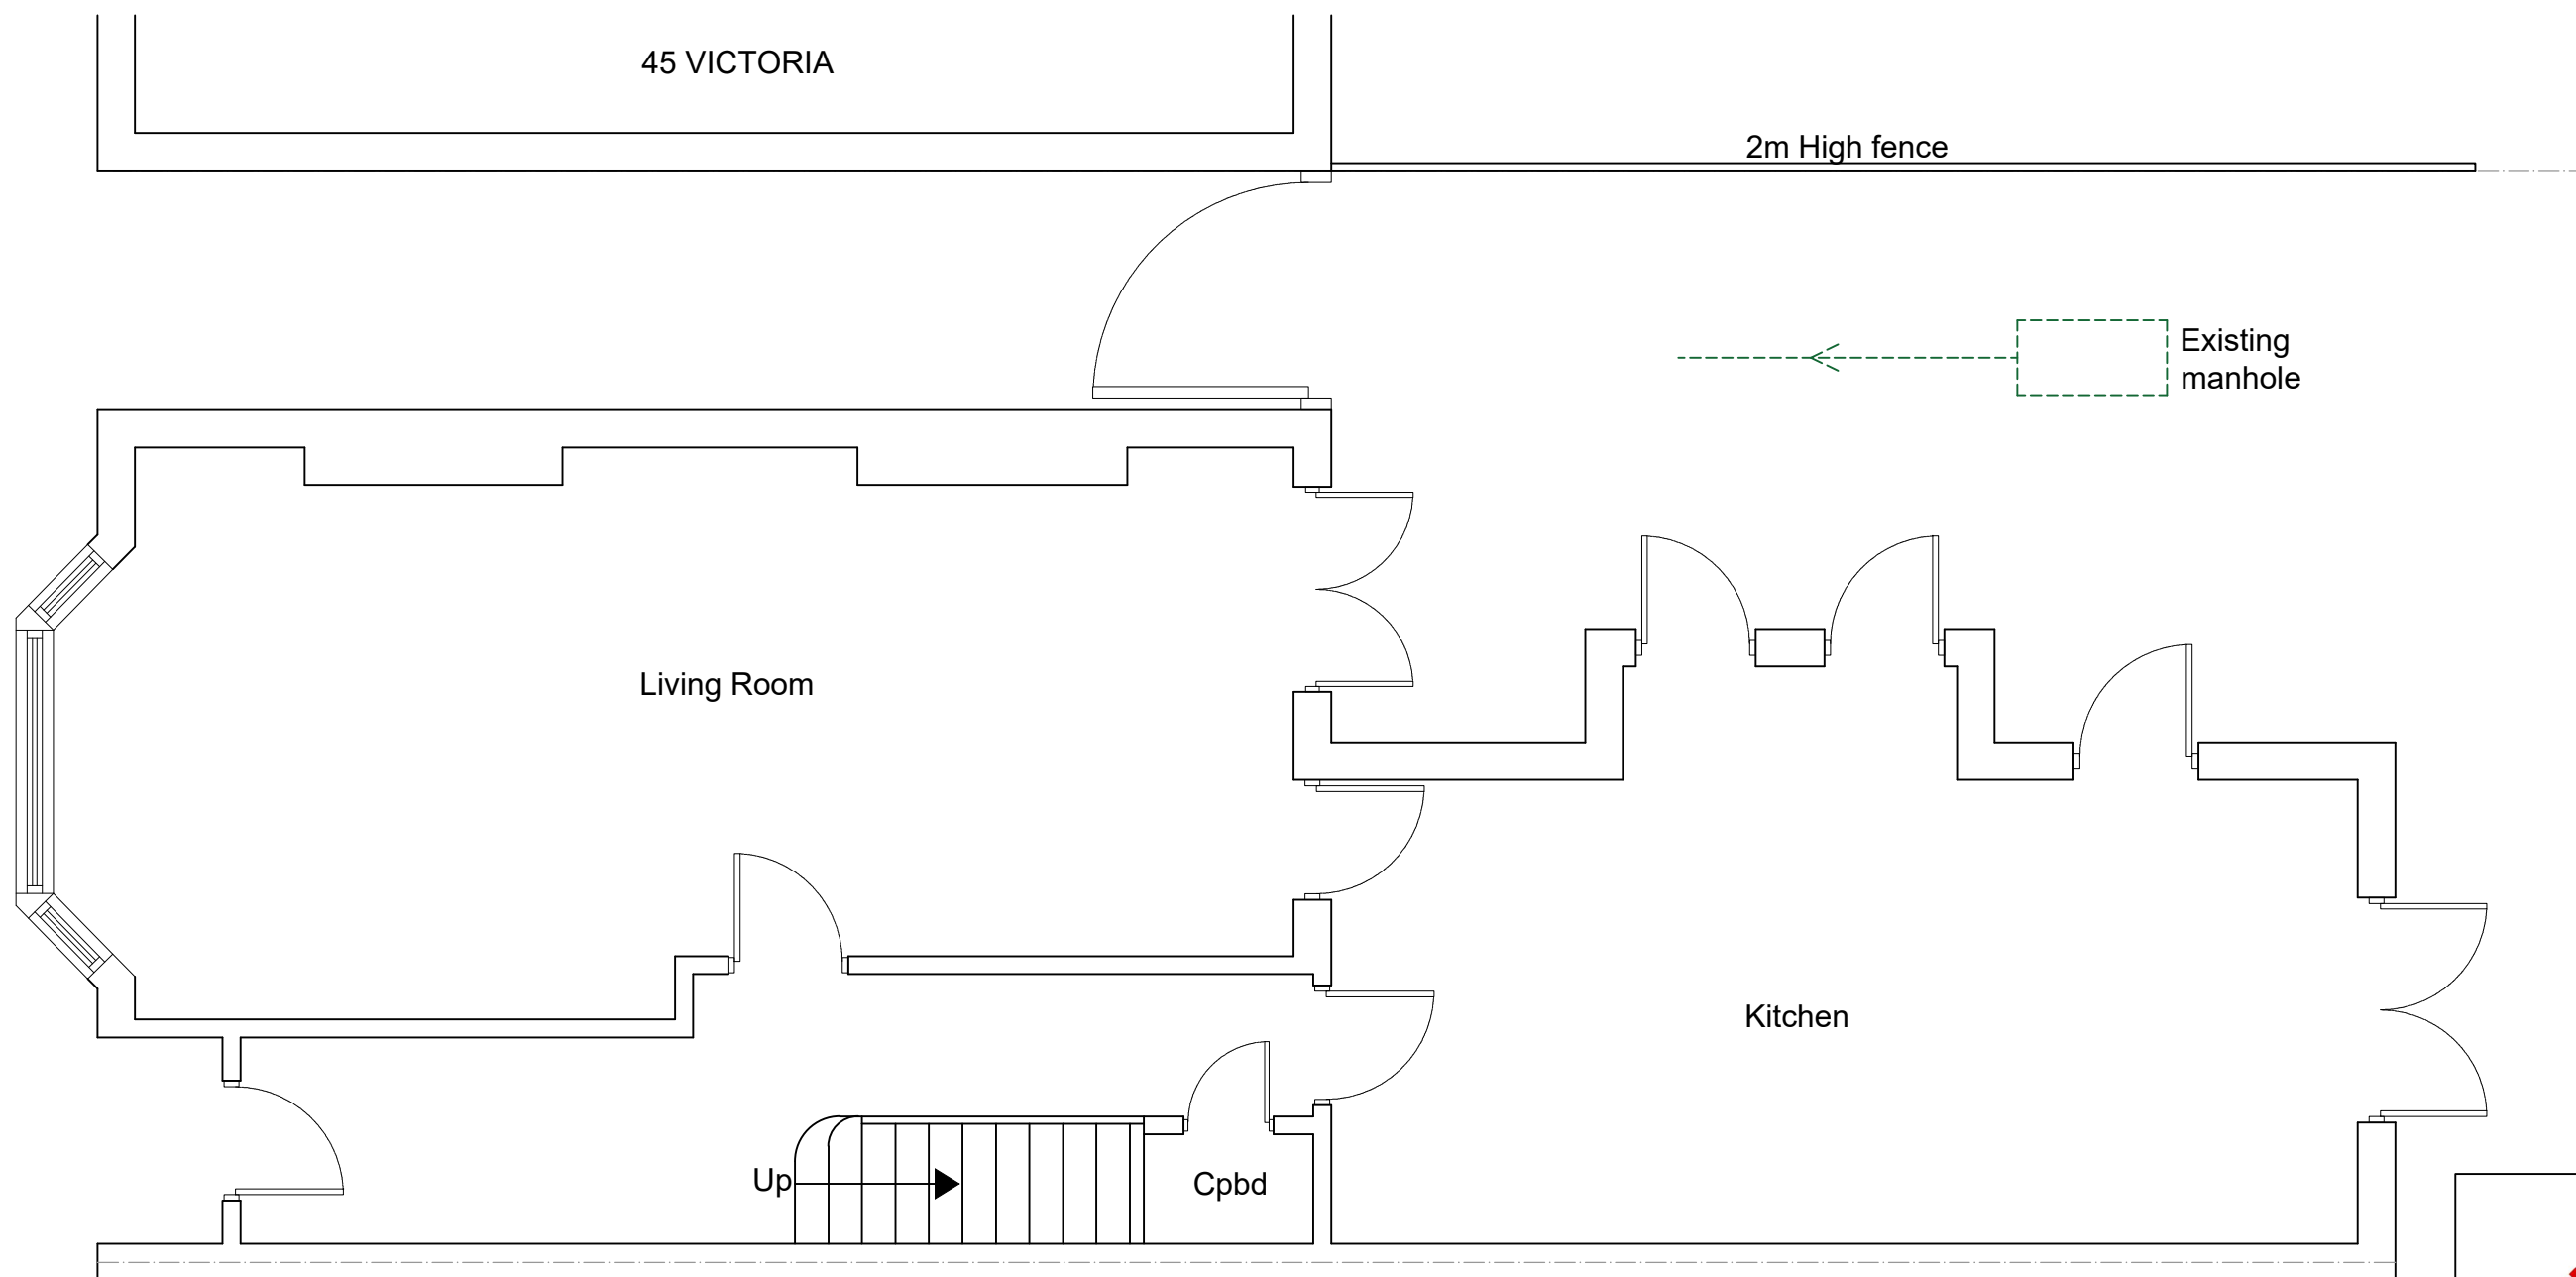

EXISTING GROUND FLOOR PLAN
SCALE 1:50



www.FastPlansUK.co.uk

Project: Extension.

Address: 47 VICTORIA ROAD N22 7XA

Scale: 1:50 @ A3	Dwg. no: A01 Rev-2
Drawn by: O.B.S	Date Drawn: 14-MAY-2026

For Drawings Tel: 0208 154 5569

E-mail: plans@FastPlansUK.co.uk



Project:	Extension.
----------	------------



Address:

47 VICTORIA ROAD N22 7XA

Scale: 1:50 @ A3	Dwg. no: A02 Rev-2
Drawn by: O.B.S	Date Drawn: 14-MAY-2026

For Drawings Tel: 0208 154 5569

E-mail: plans@FastPlansUK.co.uk

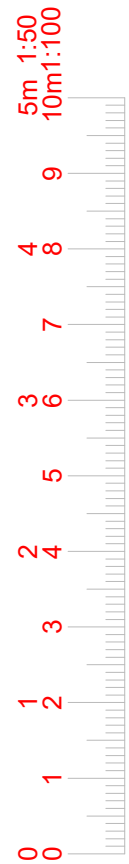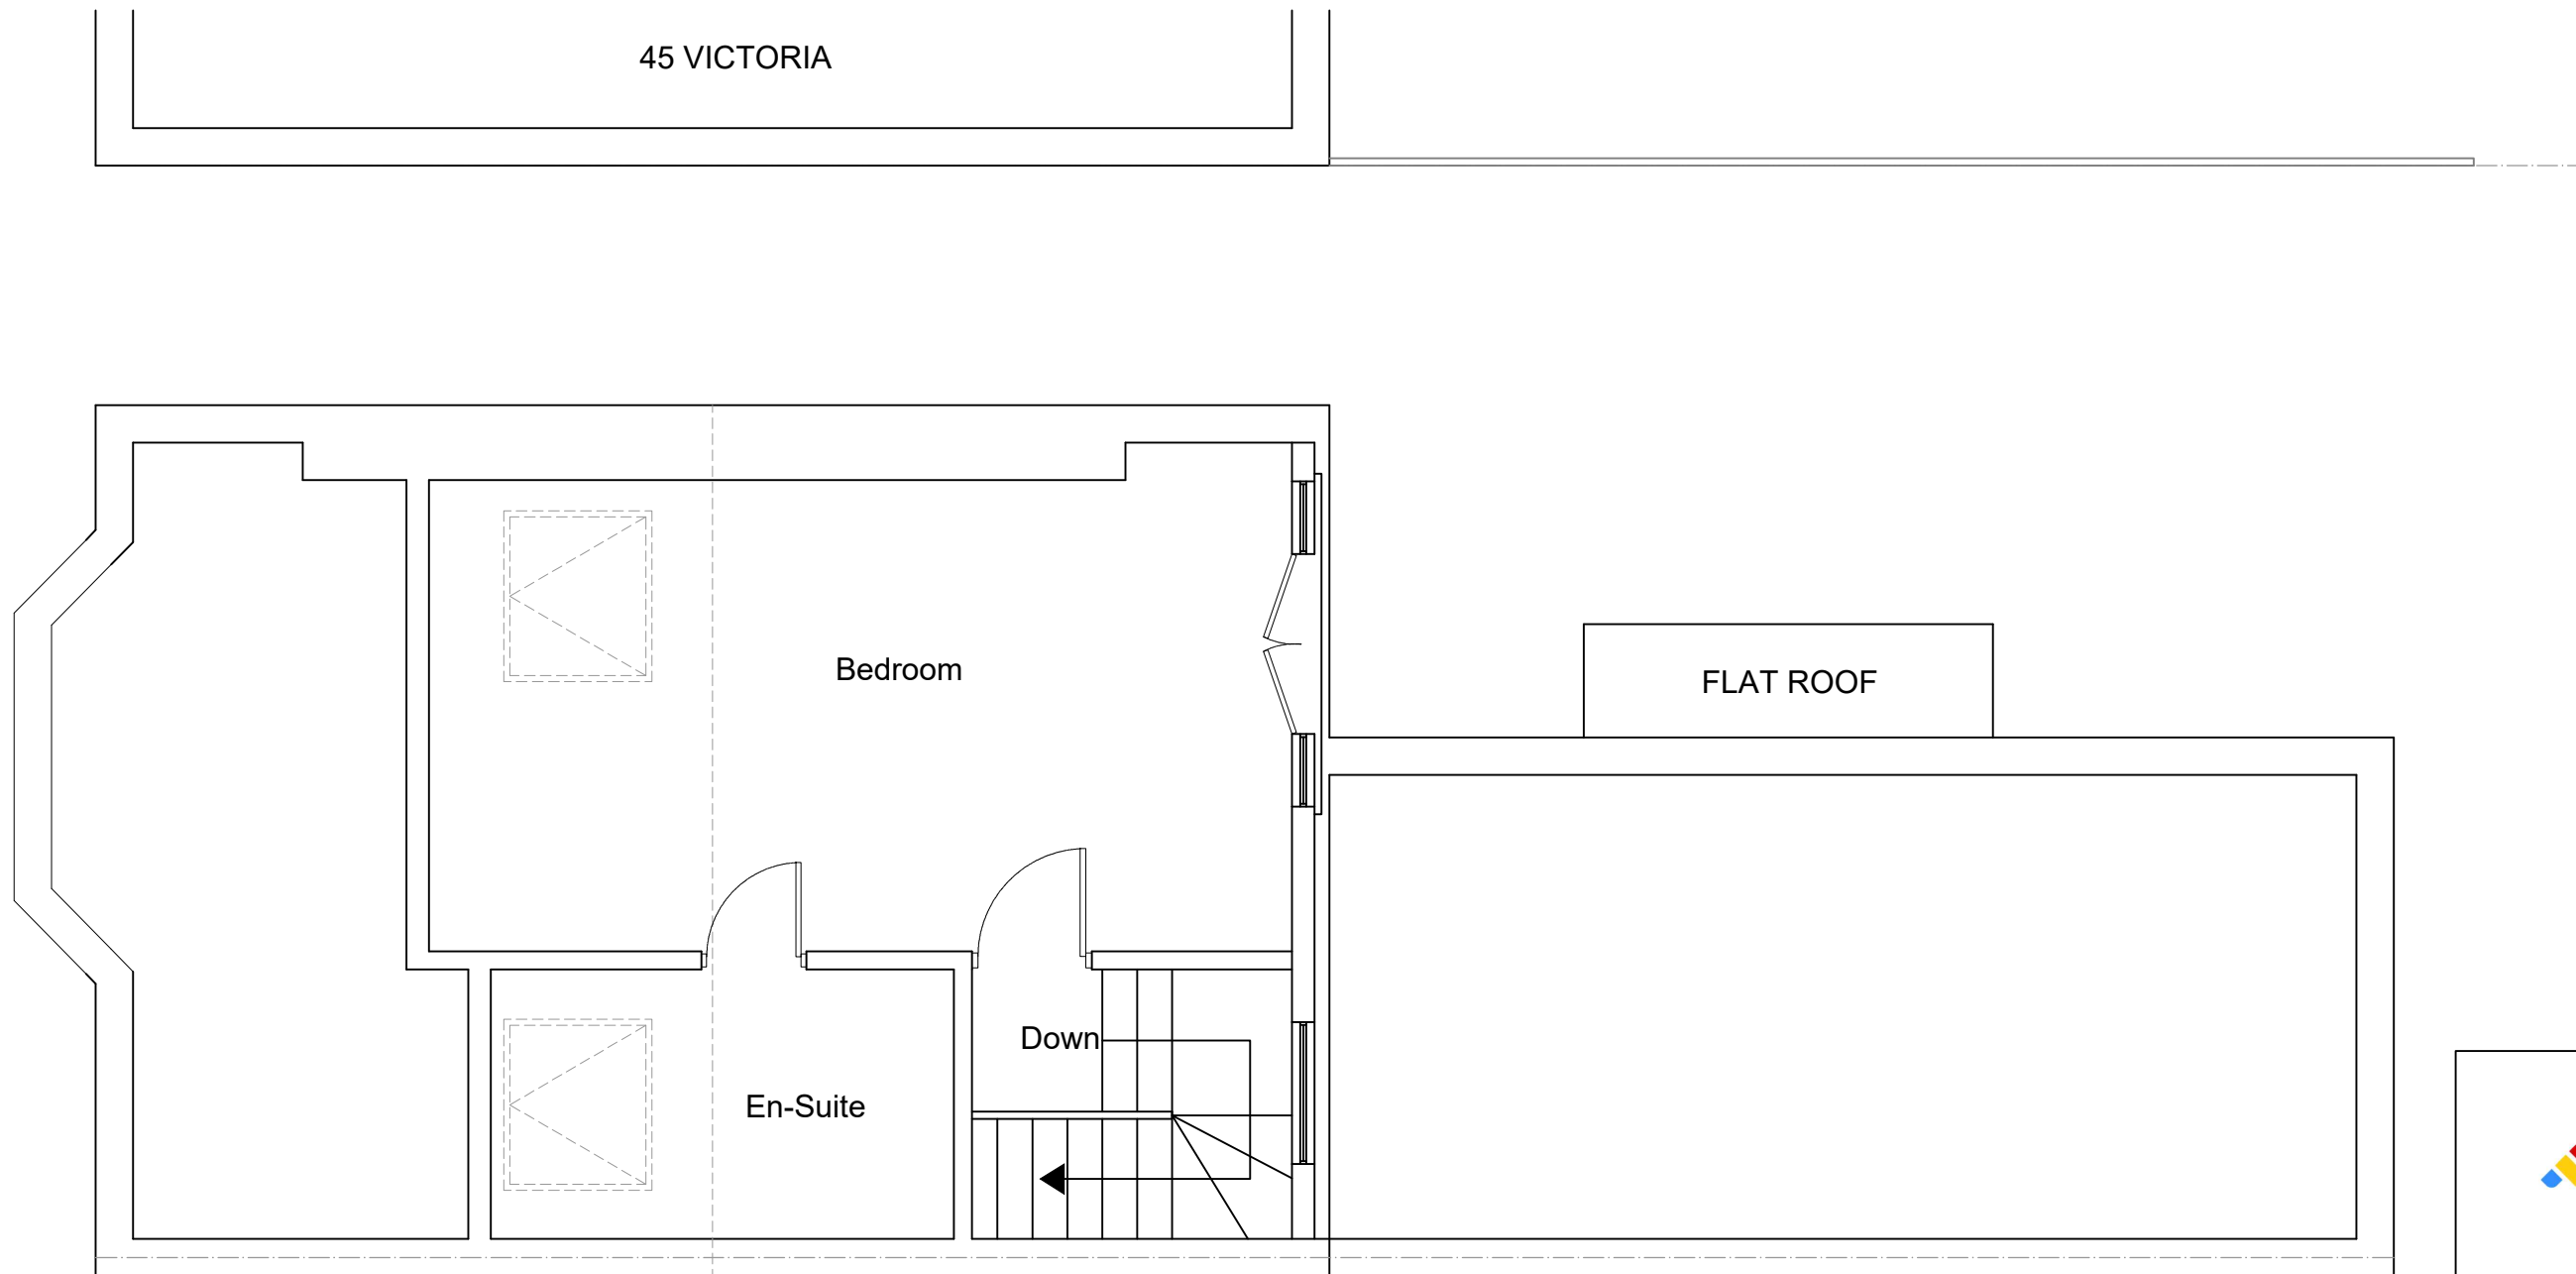

EXISTING LOFT PLAN
SCALE 1:50



www.FastPlansUK.co.uk


Project: Extension.

Address: 47 VICTORIA ROAD N22 7XA

Scale: 1:50 @ A3	Dwg. no: A03 Rev-2
Drawn by: O.B.S	Date Drawn: 14-MAY-2026

For Drawings Tel: 0208 154 5569

E-mail: plans@FastPlansUK.co.uk

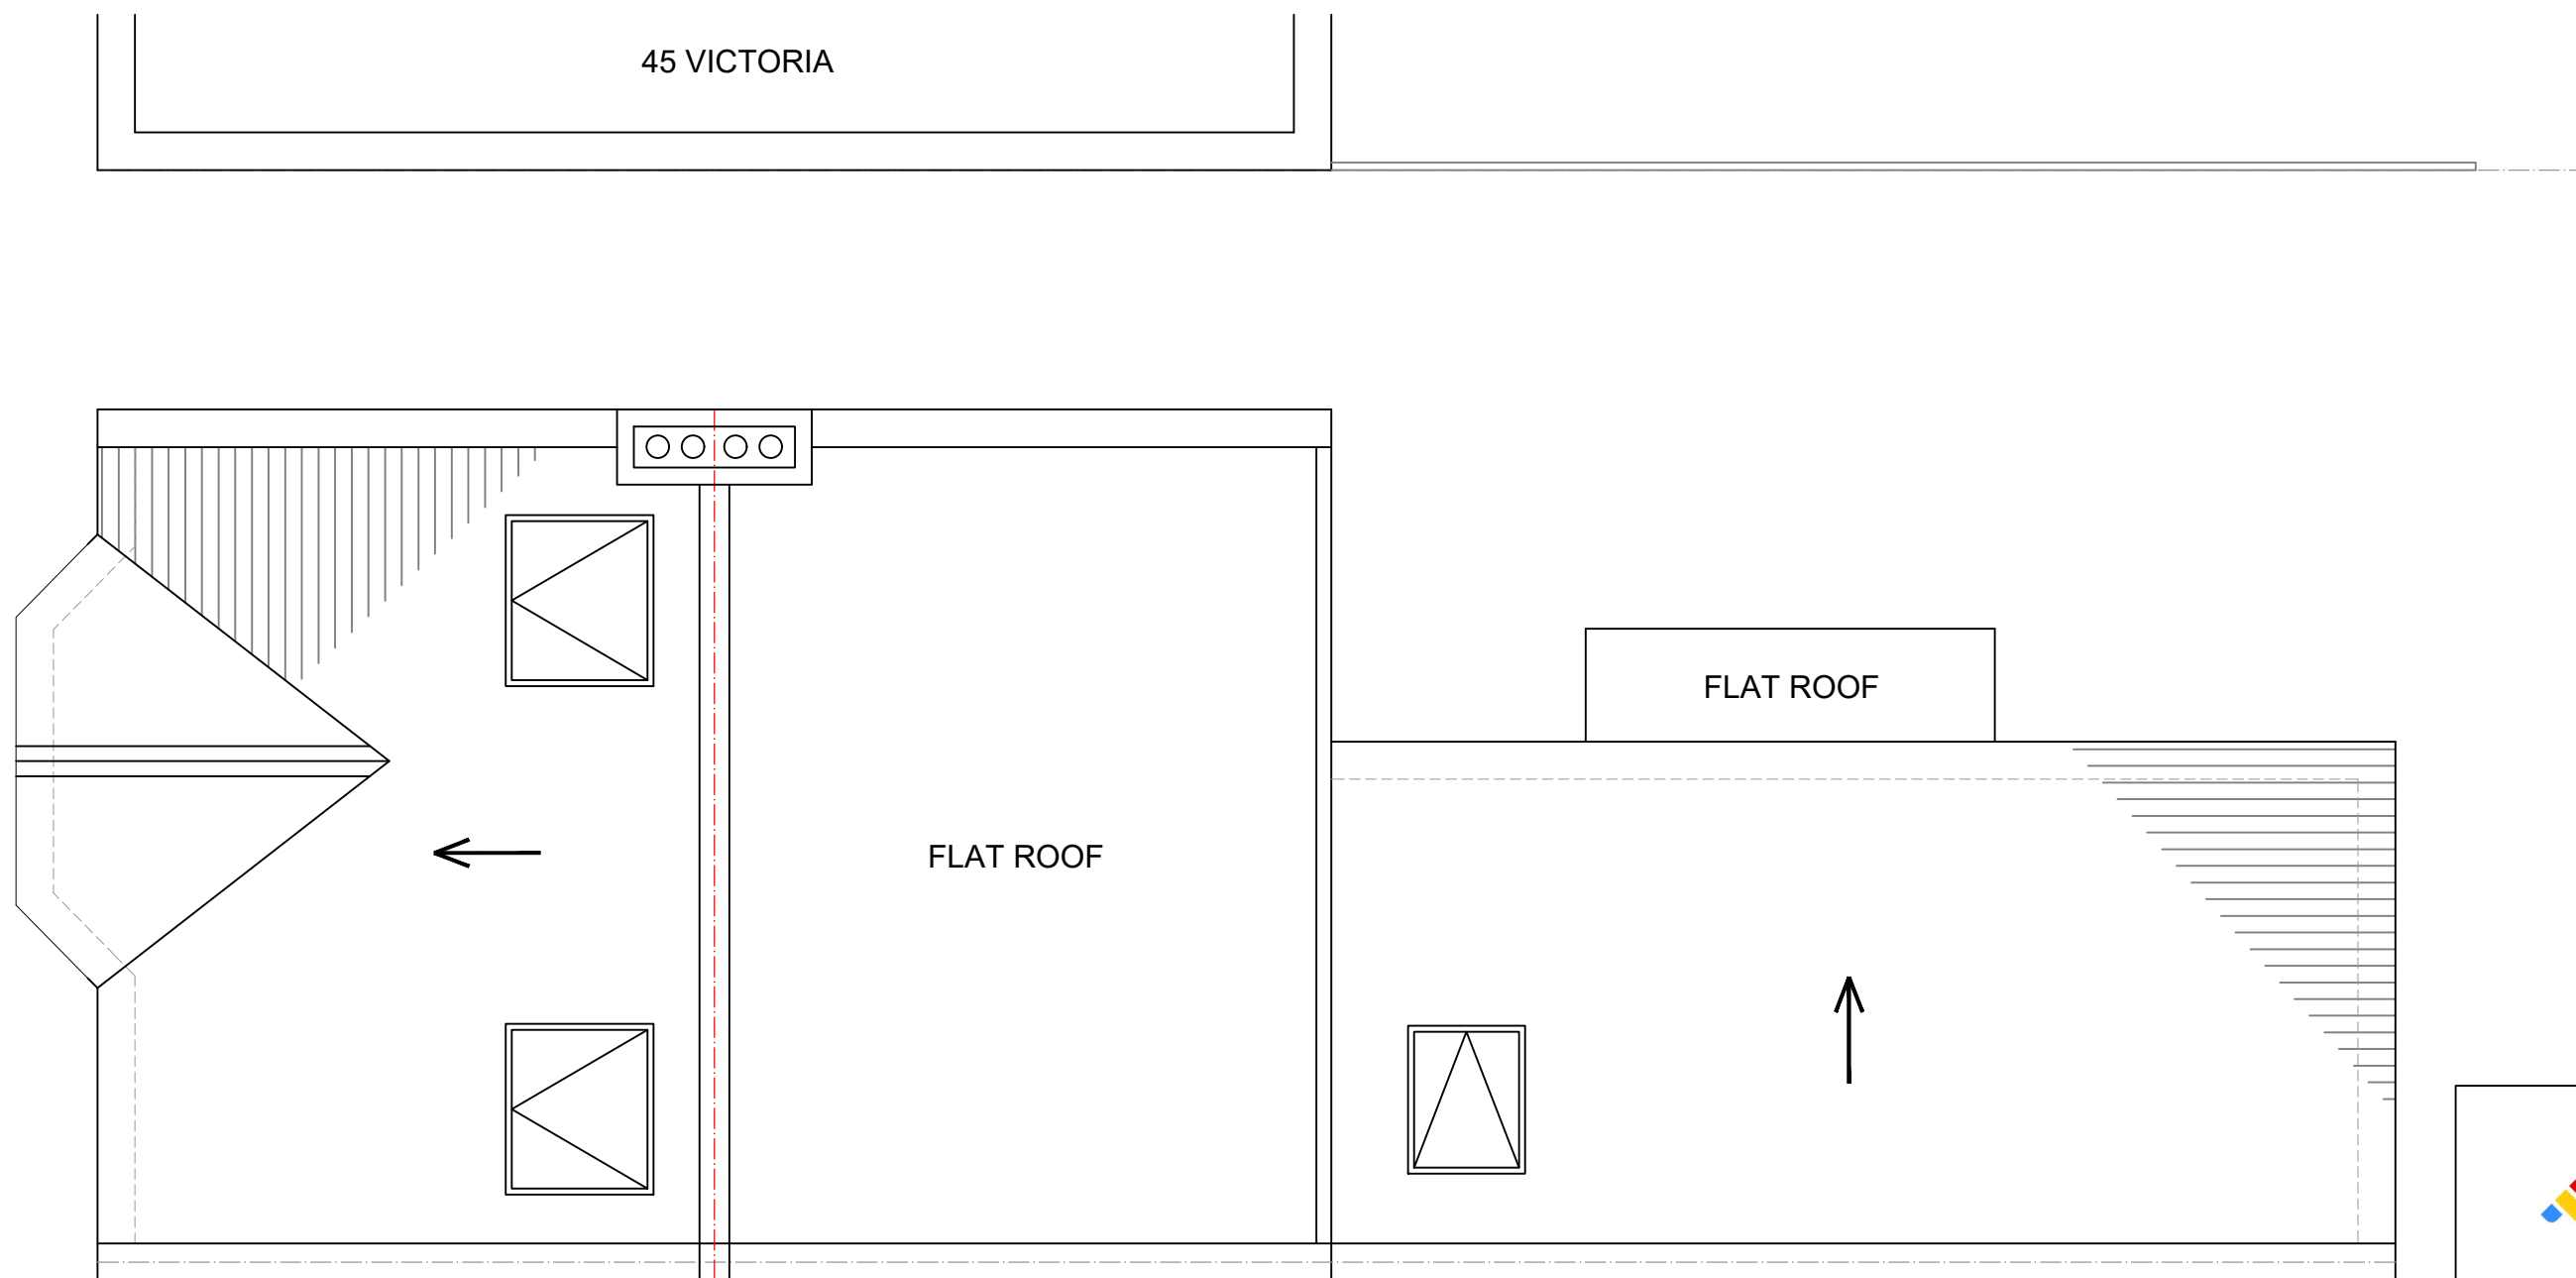

EXISTING ROOF PLAN
SCALE 1:50



www.FastPlansUK.co.uk



Project: Extension.

Address: 47 VICTORIA ROAD N22 7XA

Scale: 1:50 @ A3	Dwg. no: A04 Rev-2
Drawn by: O.B.S	Date Drawn: 14-MAY-2026

For Drawings Tel: 0208 154 5569

E-mail: plans@FastPlansUK.co.uk

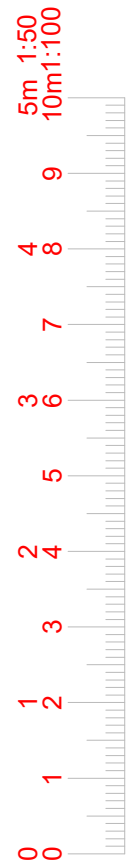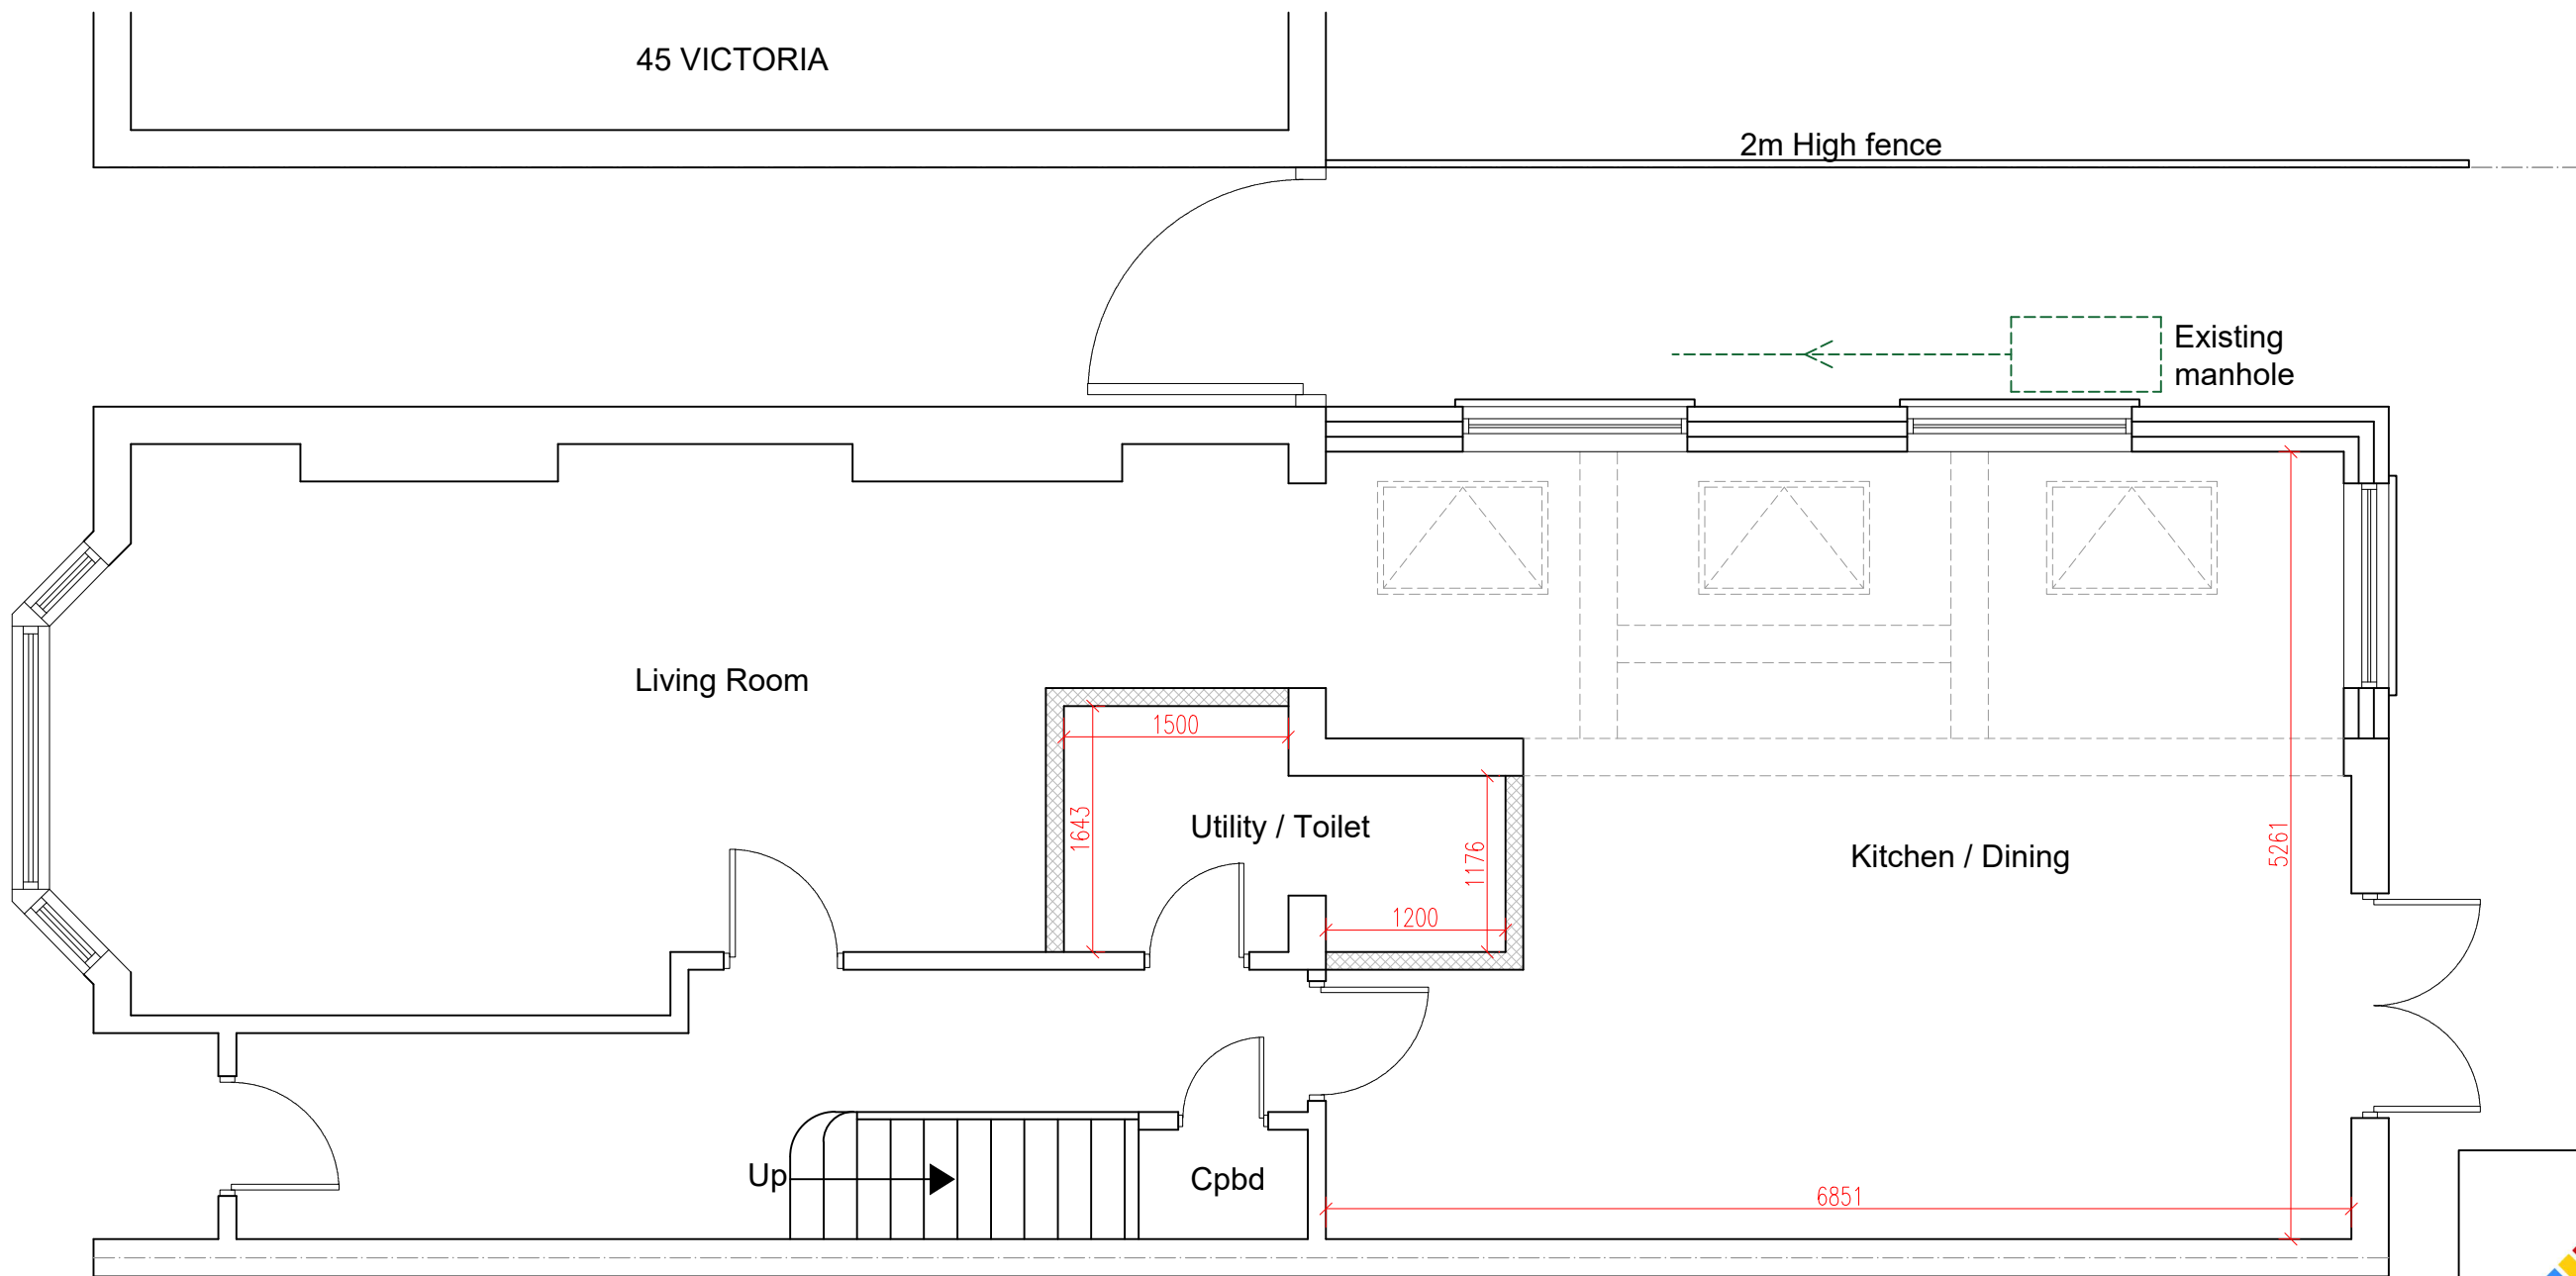

PROPOSED GROUND FLOOR PLAN
SCALE 1:50

ALL DIMENSIONS ARE APPROXIMATE
AND MUST BE CHECKED ON SITE



www.FastPlansUK.co.uk


Project: Extension.

Address: 47 VICTORIA ROAD N22 7XA

Scale: 1:50 @ A3	Dwg. no: A05 Rev-2
Drawn by: O.B.S	Date Drawn: 14-MAY-2026

For Drawings Tel: 0208 154 5569

E-mail: plans@FastPlansUK.co.uk

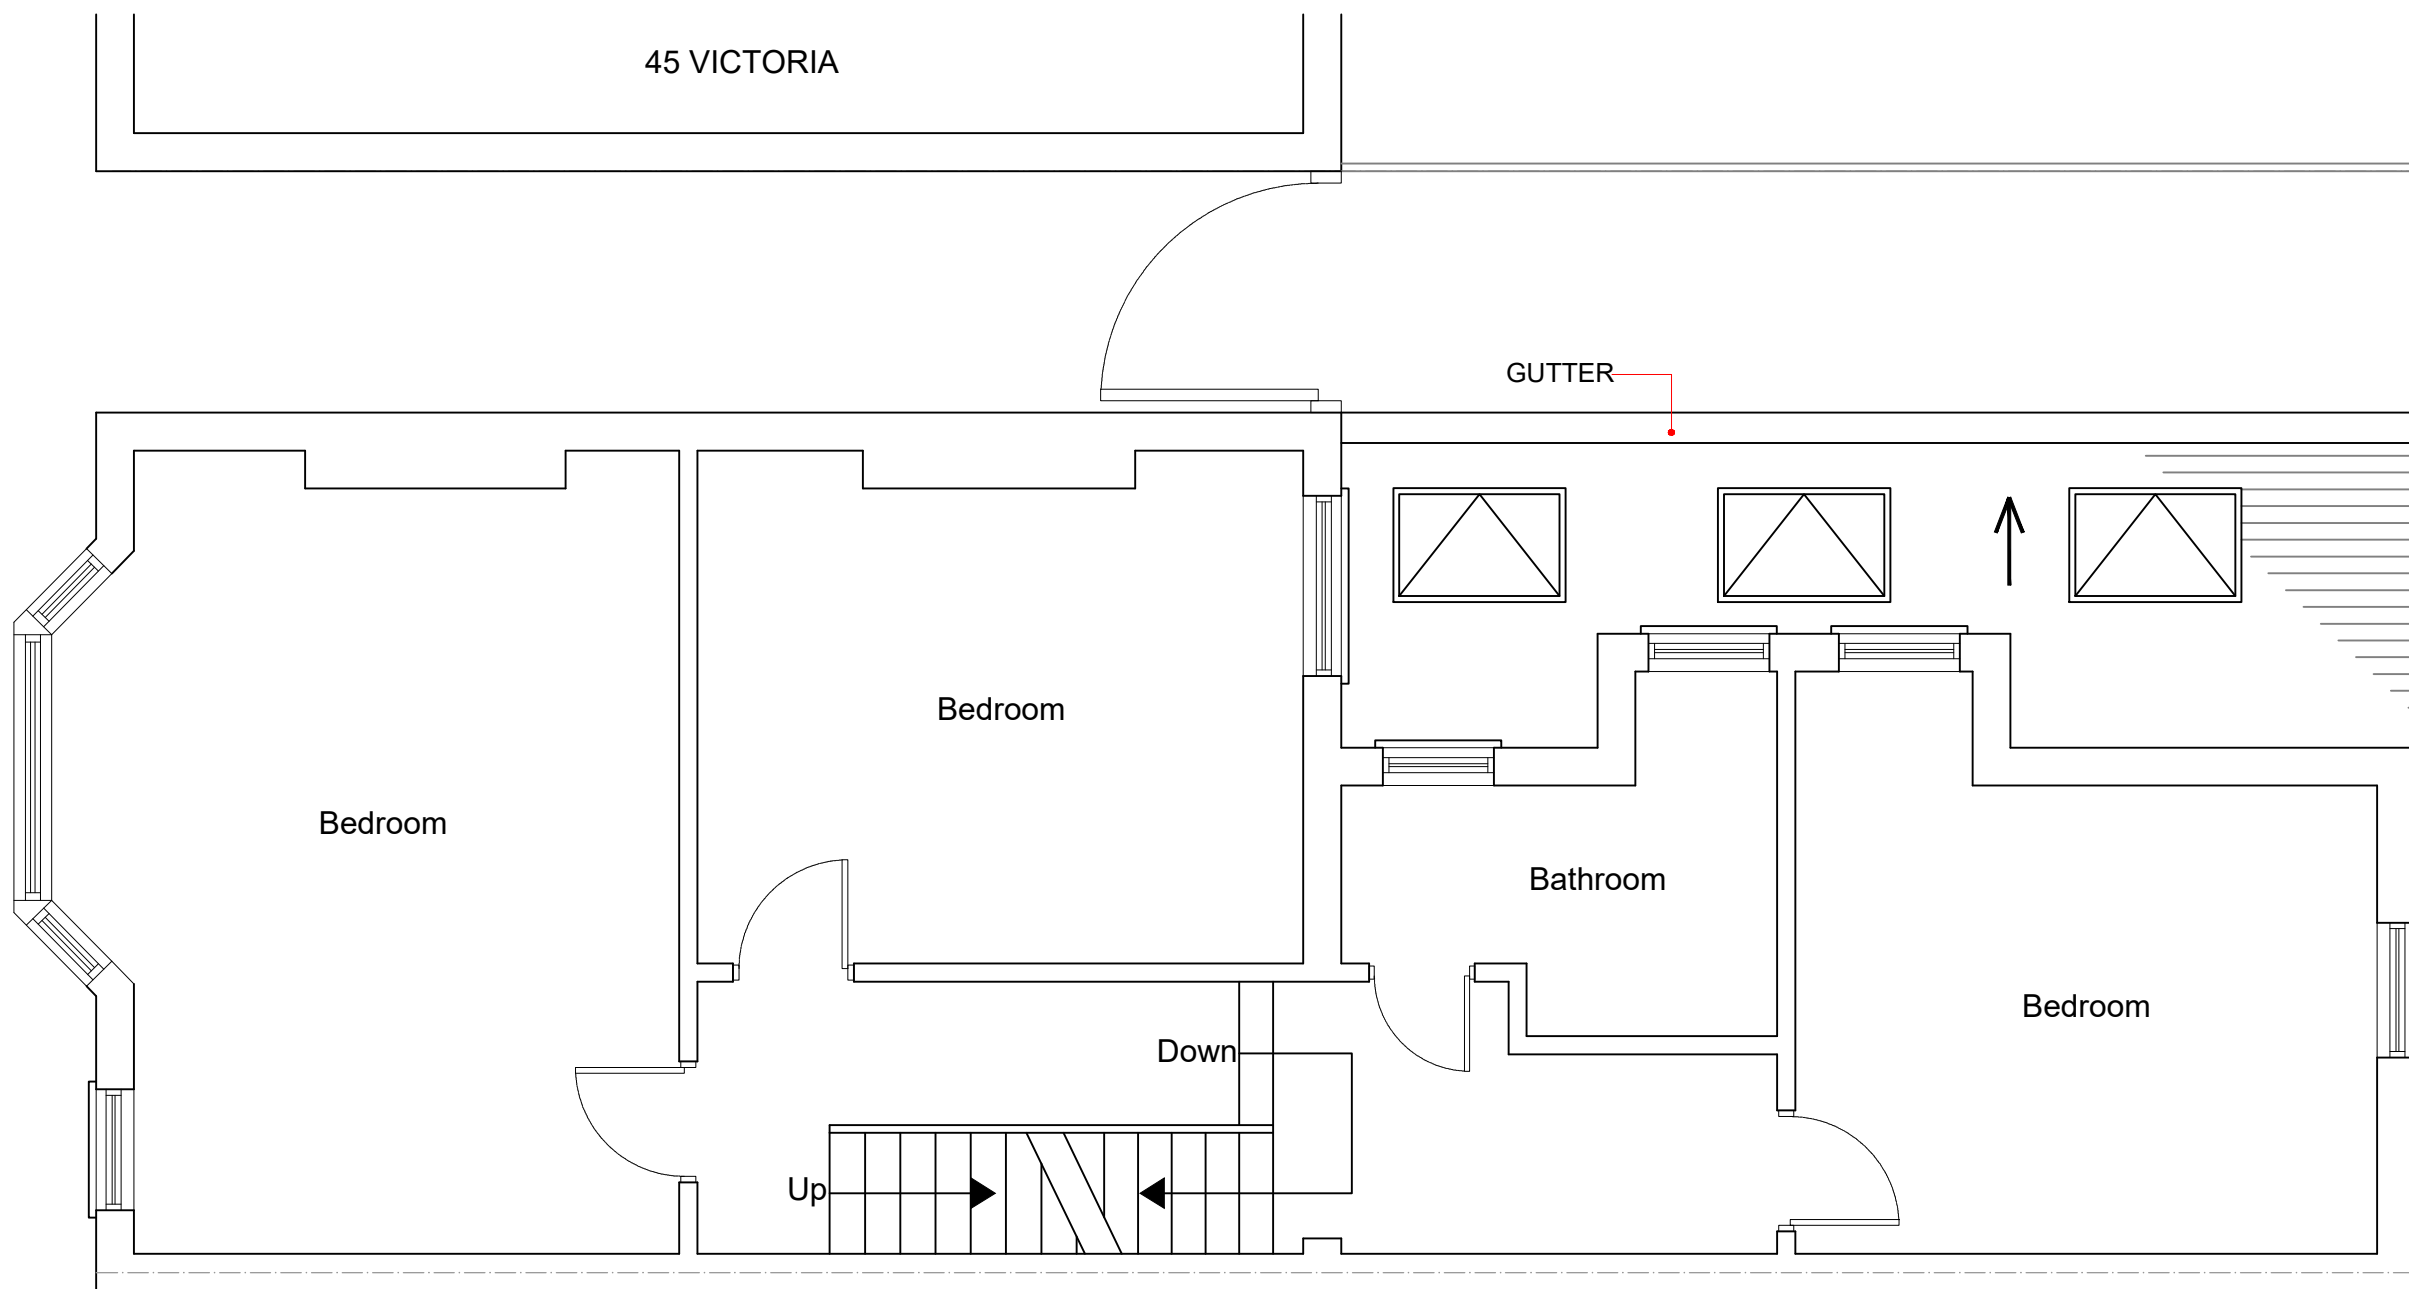

PROPOSED FIRST FLOOR PLAN
SCALE 1:50



www.FastPlansUK.co.uk

Project: Extension.


Address: 47 VICTORIA ROAD N22 7XA

Scale: 1:50 @ A3	Dwg. no: A06 Rev-2
------------------	--------------------

Drawn by: O.B.S	Date Drawn: 14-MAY-2026
-----------------	-------------------------

For Drawings Tel: 0208 154 5569

E-mail: plans@FastPlansUK.co.uk

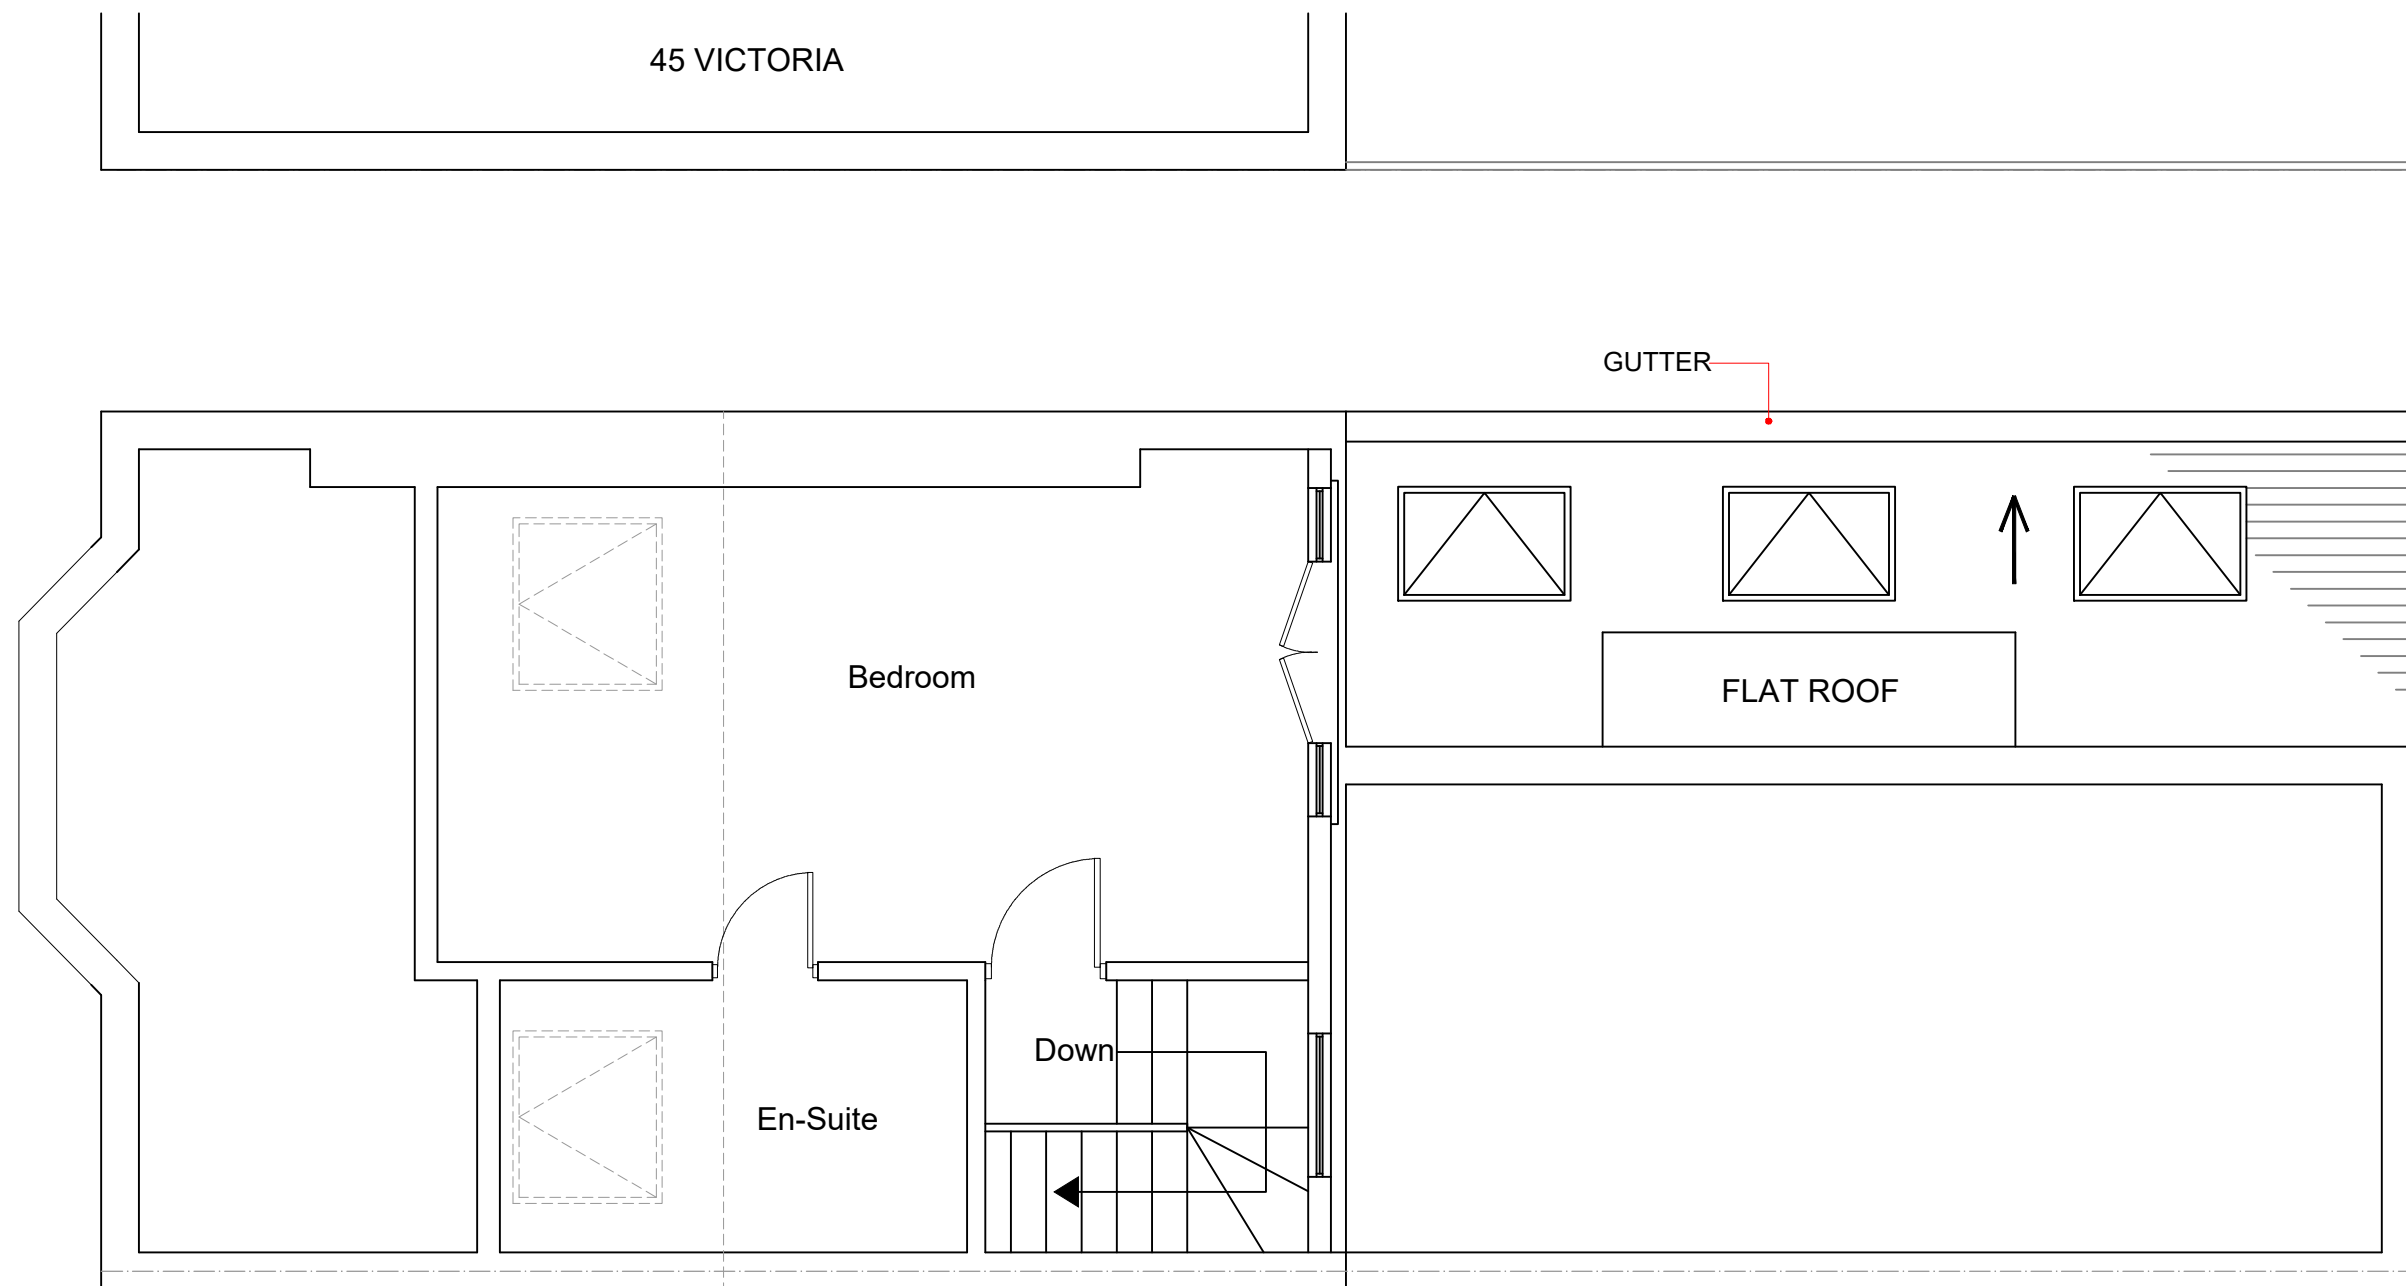

PROPOSED LOFT PLAN
SCALE 1:50



www.FastPlansUK.co.uk


Project: Extension.

Address: 47 VICTORIA ROAD N22 7XA

Scale: 1:50 @ A3	Dwg. no: A07 Rev-2
Drawn by: O.B.S	Date Drawn: 14-MAY-2026

For Drawings Tel: 0208 154 5569
E-mail: plans@FastPlansUK.co.uk

45 VICTORIA

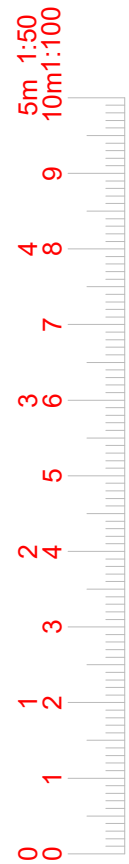

PROPOSED ROOF PLAN

SCALE 1:50



www.FastPlansUK.co.uk

Project:	Extension.
----------	------------

Address: 47 VICTORIA ROAD N22 7XA

Scale: 1:50 @ A3	Dwg. no: A08 Rev-2
Drawn by: O.B.S	Date Drawn: 14-MAY-2026

For Drawings Tel: 0208 154 5569

E-mail: plans@FastPlansUK.co.uk



EXISTING FRONT ELEVATION
SCALE 1:100



EXISTING REAR ELEVATION
SCALE 1:100



www.FastPlansUK.co.uk


Project: Extension.

Address: 47 VICTORIA ROAD N22 7XA

Scale: 1:100 @ A3	Dwg. no: A09 Rev-2
Drawn by: O.B.S	Date Drawn: 14-MAY-2026

For Drawings Tel: 0208 154 5569


E-mail: plans@FastPlansUK.co.uk

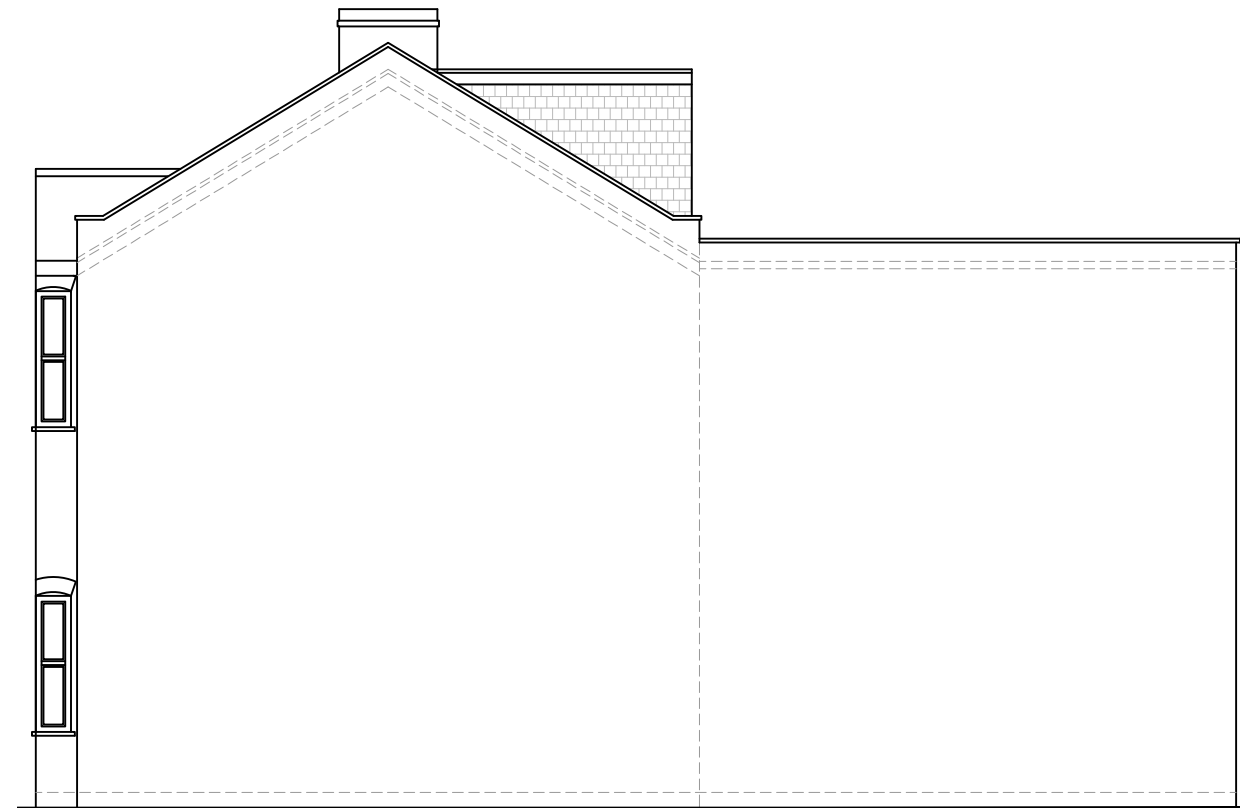

EXISTING ELEVATION SIDE A
SCALE 1:100



EXISTING ELEVATION SIDE B
SCALE 1:100

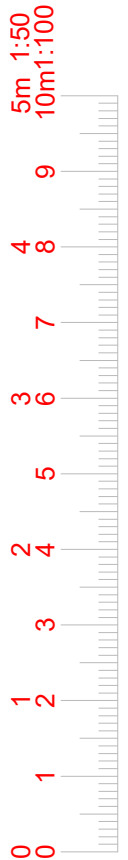

www.FastPlansUK.co.uk

Project: Extension.

Address: 47 VICTORIA ROAD N22 7XA

Scale: 1:100 @ A3	Dwg. no: A10 Rev-2
Drawn by: O.B.S	Date Drawn: 14-MAY-2026

For Drawings Tel: 0208 154 5569


E-mail: plans@FastPlansUK.co.uk



PROPOSED FRONT ELEVATION
SCALE 1:100



PROPOSED REAR ELEVATION
SCALE 1:100

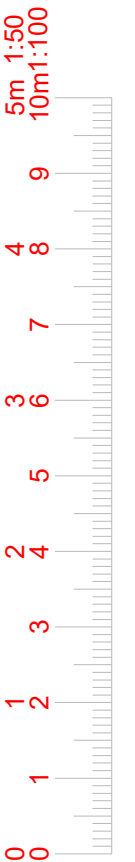

www.FastPlansUK.co.uk

Project: Extension.


Address: 47 VICTORIA ROAD N22 7XA

Scale: 1:100 @ A3 Dwg. no: A11 Rev-2

Drawn by: O.B.S Date Drawn: 14-MAY-2026

For Drawings Tel: 0208 154 5569

E-mail: plans@FastPlansUK.co.uk

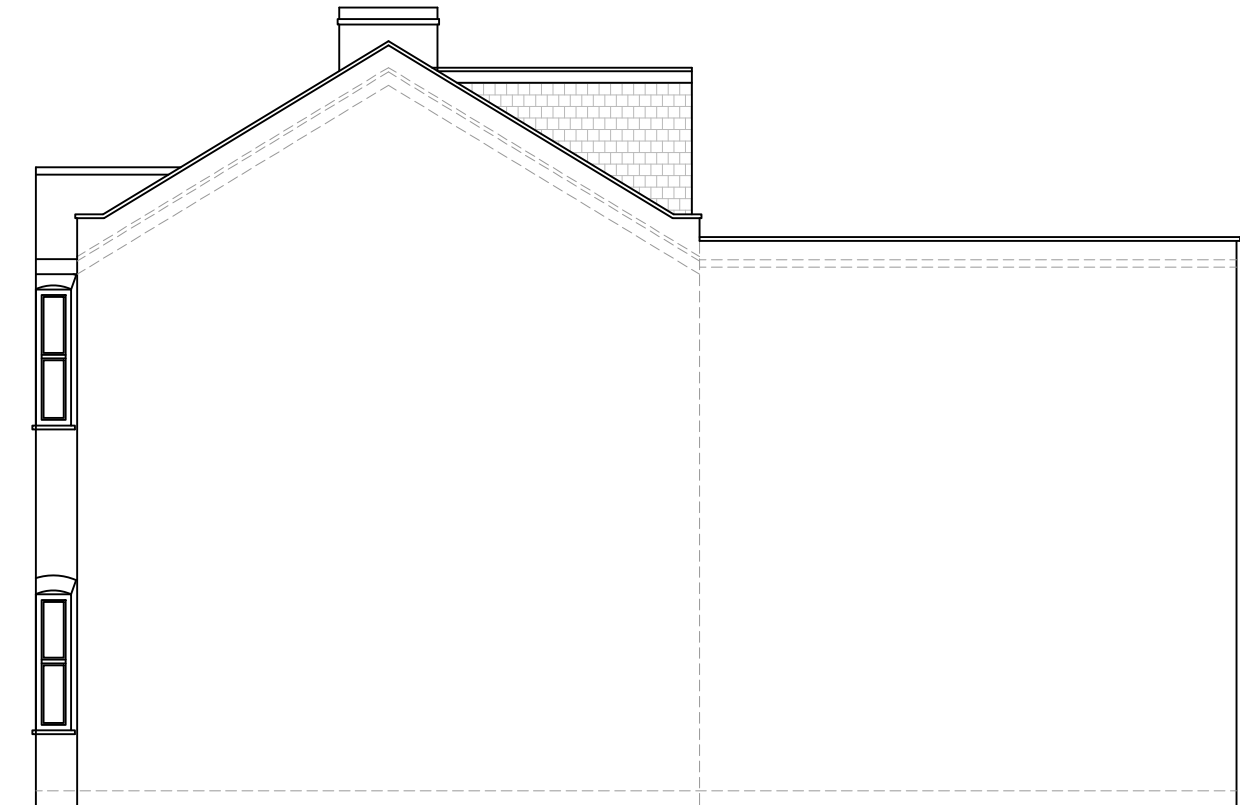


PROPOSED ELEVATION SIDE A
SCALE 1:100

ALL PROPOSED MATERIALS TO MATCH
THOSE OF EXISTING PROPERTY



PROPOSED ELEVATION SIDE B
SCALE 1:100

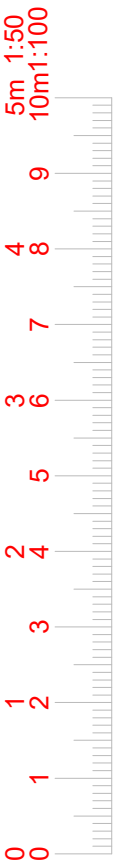

www.FastPlansUK.co.uk


Project: Extension.

Address: 47 VICTORIA ROAD N22 7XA


Scale: 1:100 @ A3	Dwg. no: A12 Rev-2
Drawn by: O.B.S	Date Drawn: 14-MAY-2026

For Drawings Tel: 0208 154 5569

E-mail: plans@FastPlansUK.co.uk

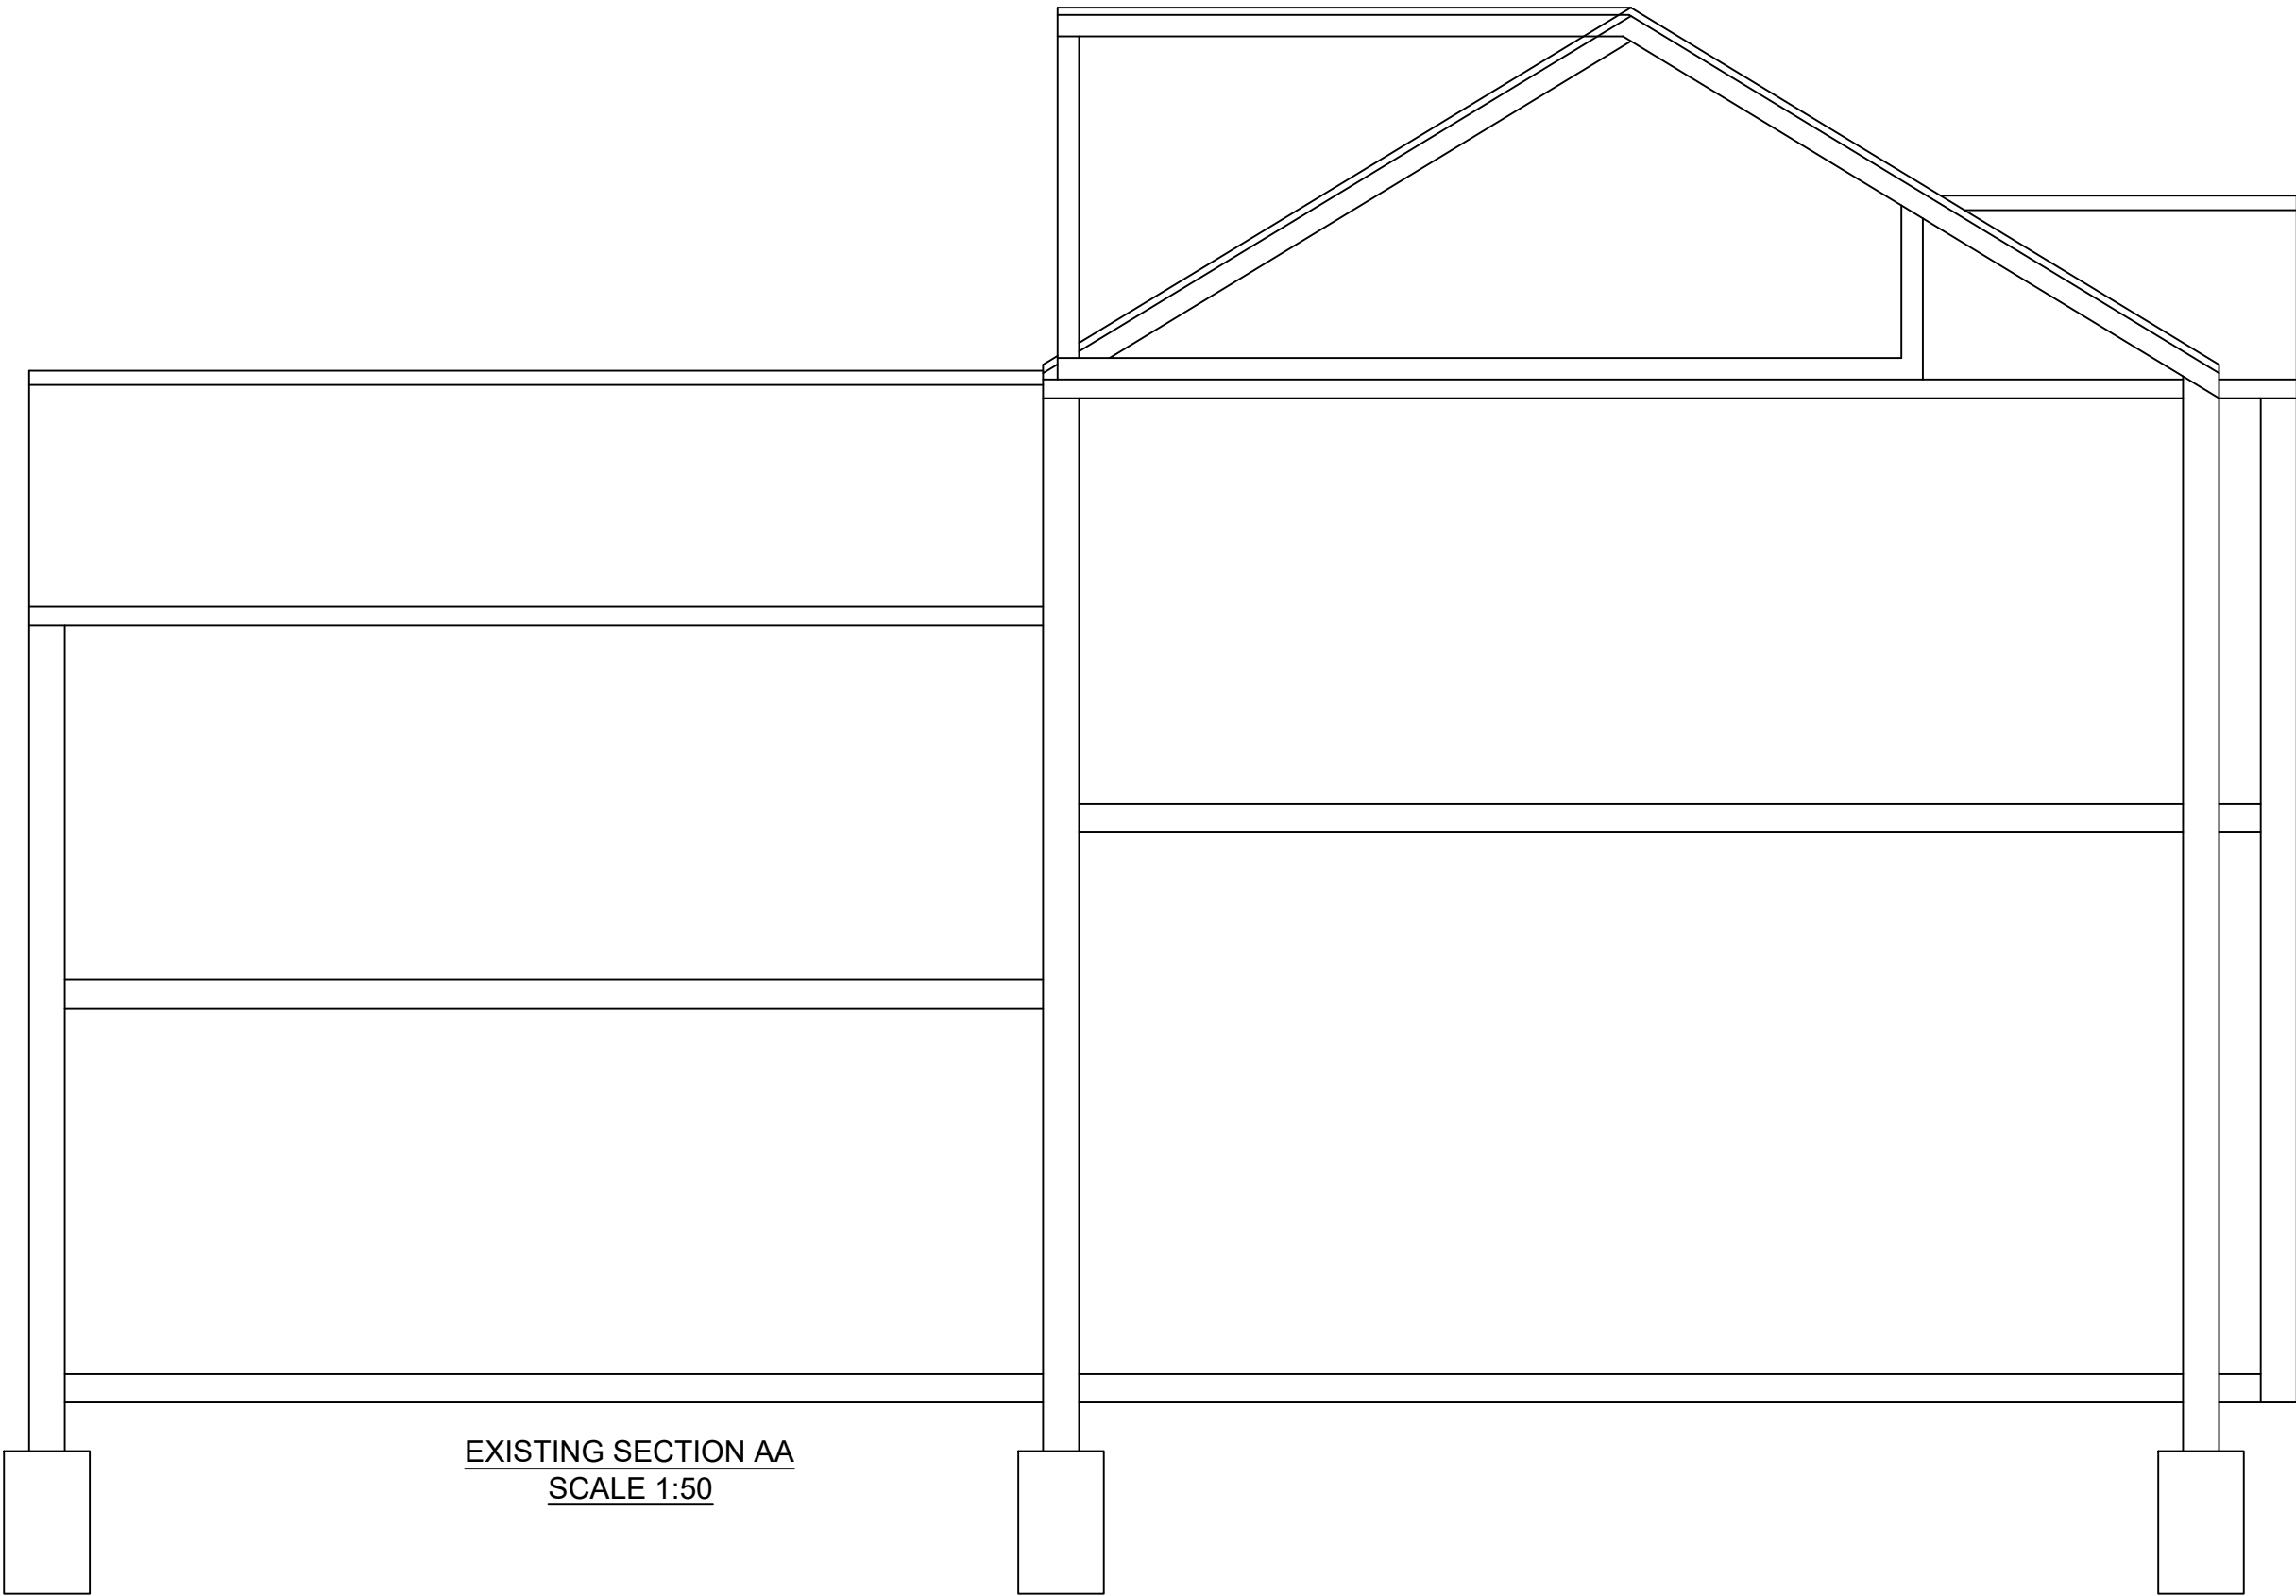

EXISTING SECTION AA
SCALE 1:50

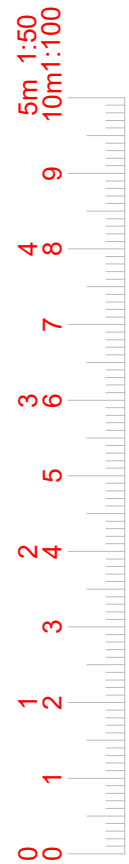

www.FastPlansUK.co.uk


Project: Extension.

Address: 47 VICTORIA ROAD N22 7XA

Scale: 1:50 @ A3	Dwg. no: A13 Rev-2
------------------	--------------------

Drawn by: O.B.S	Date Drawn: 14-MAY-2026
-----------------	-------------------------

For Drawings Tel: 0208 154 5569
E-mail: plans@FastPlansUK.co.uk

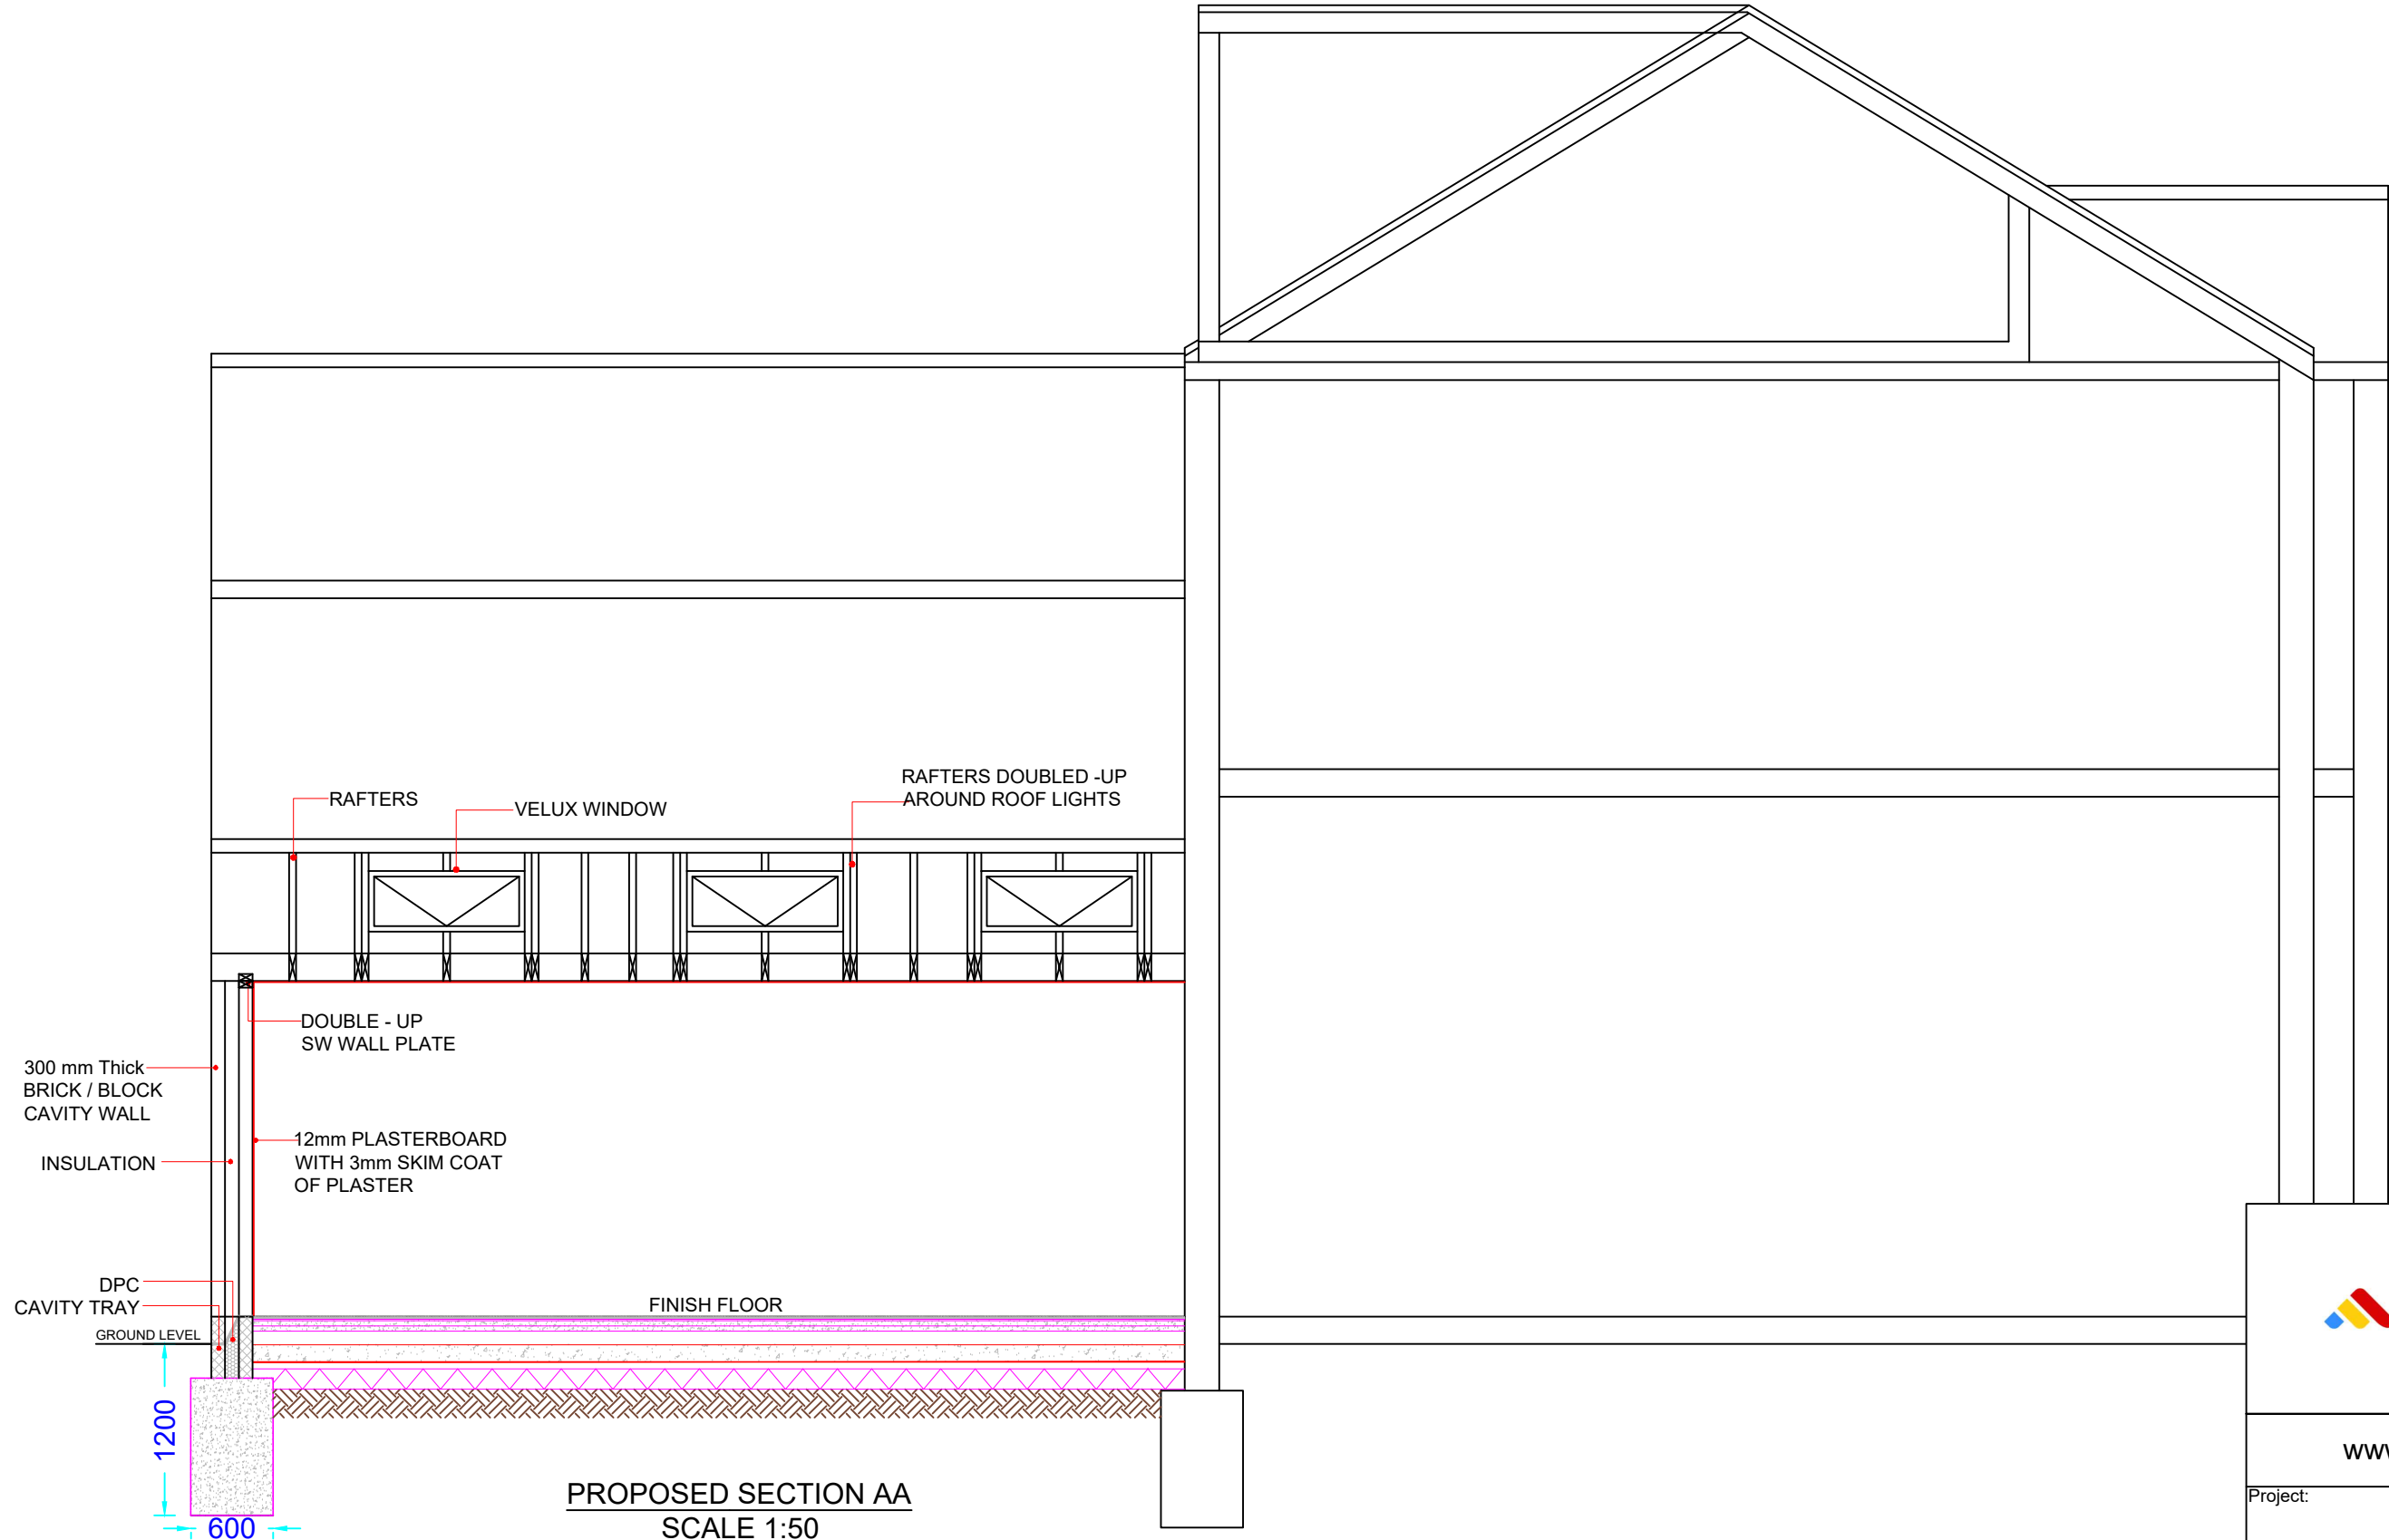

PROPOSED SECTION AA
SCALE 1:50




www.FastPlansUK.co.uk

Project:
Extension.

Address:
47 VICTORIA ROAD N22 7XA

Scale: 1:50 @ A3	Dwg. no: A14 Rev-2
Drawn by: O.B.S	Date Drawn: 14-MAY-2026

For Drawings Tel: 0208 154 5569
E-mail: plans@FastPlansUK.co.uk

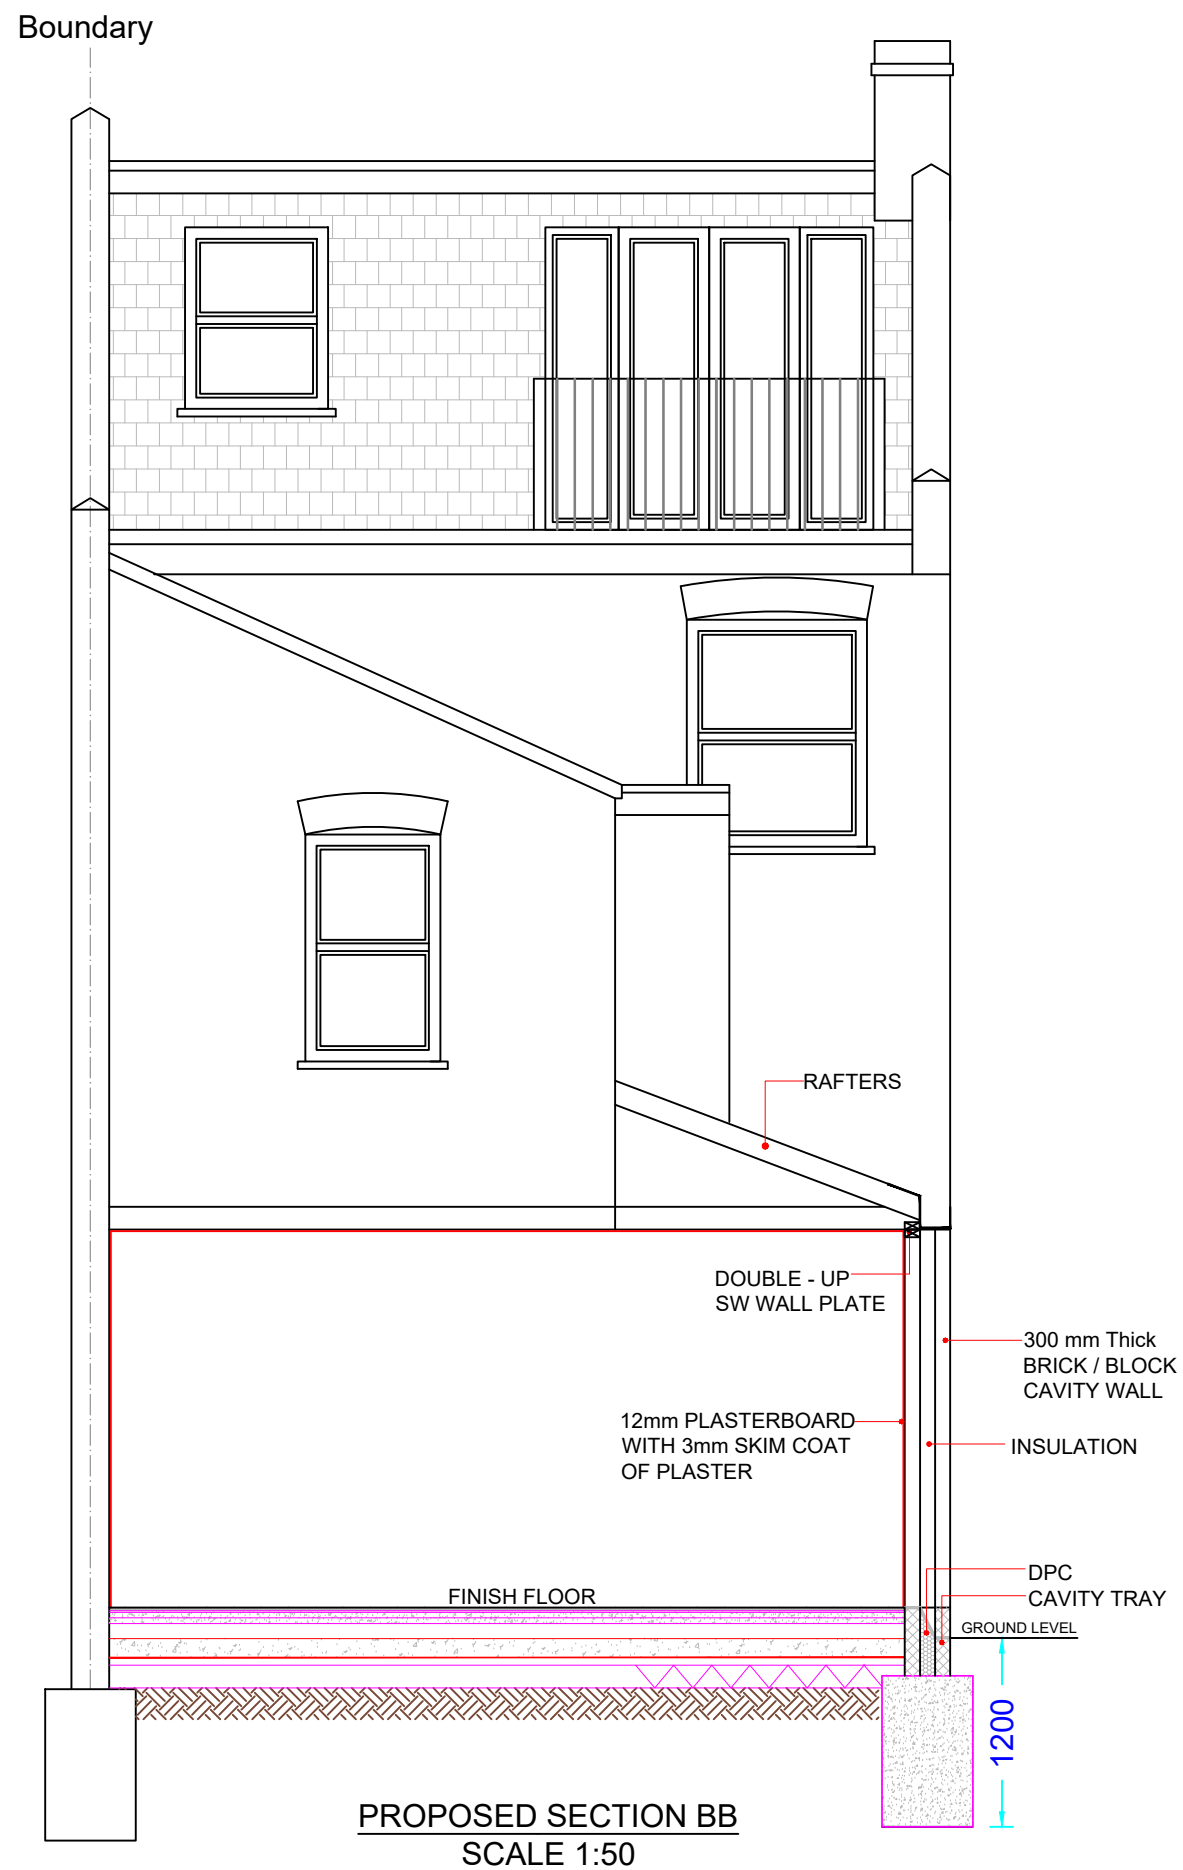

www.FastPlansUK.co.uk

Project:
Extension.


Address:
47 VICTORIA ROAD N22 7XA

Scale: 1:50 @ A3 Dwg. no: A15 Rev-2


Drawn by: O.B.S Date Drawn: 14-MAY-2026

For Drawings Tel: 0208 154 5569


E-mail: plans@FastPlansUK.co.uk

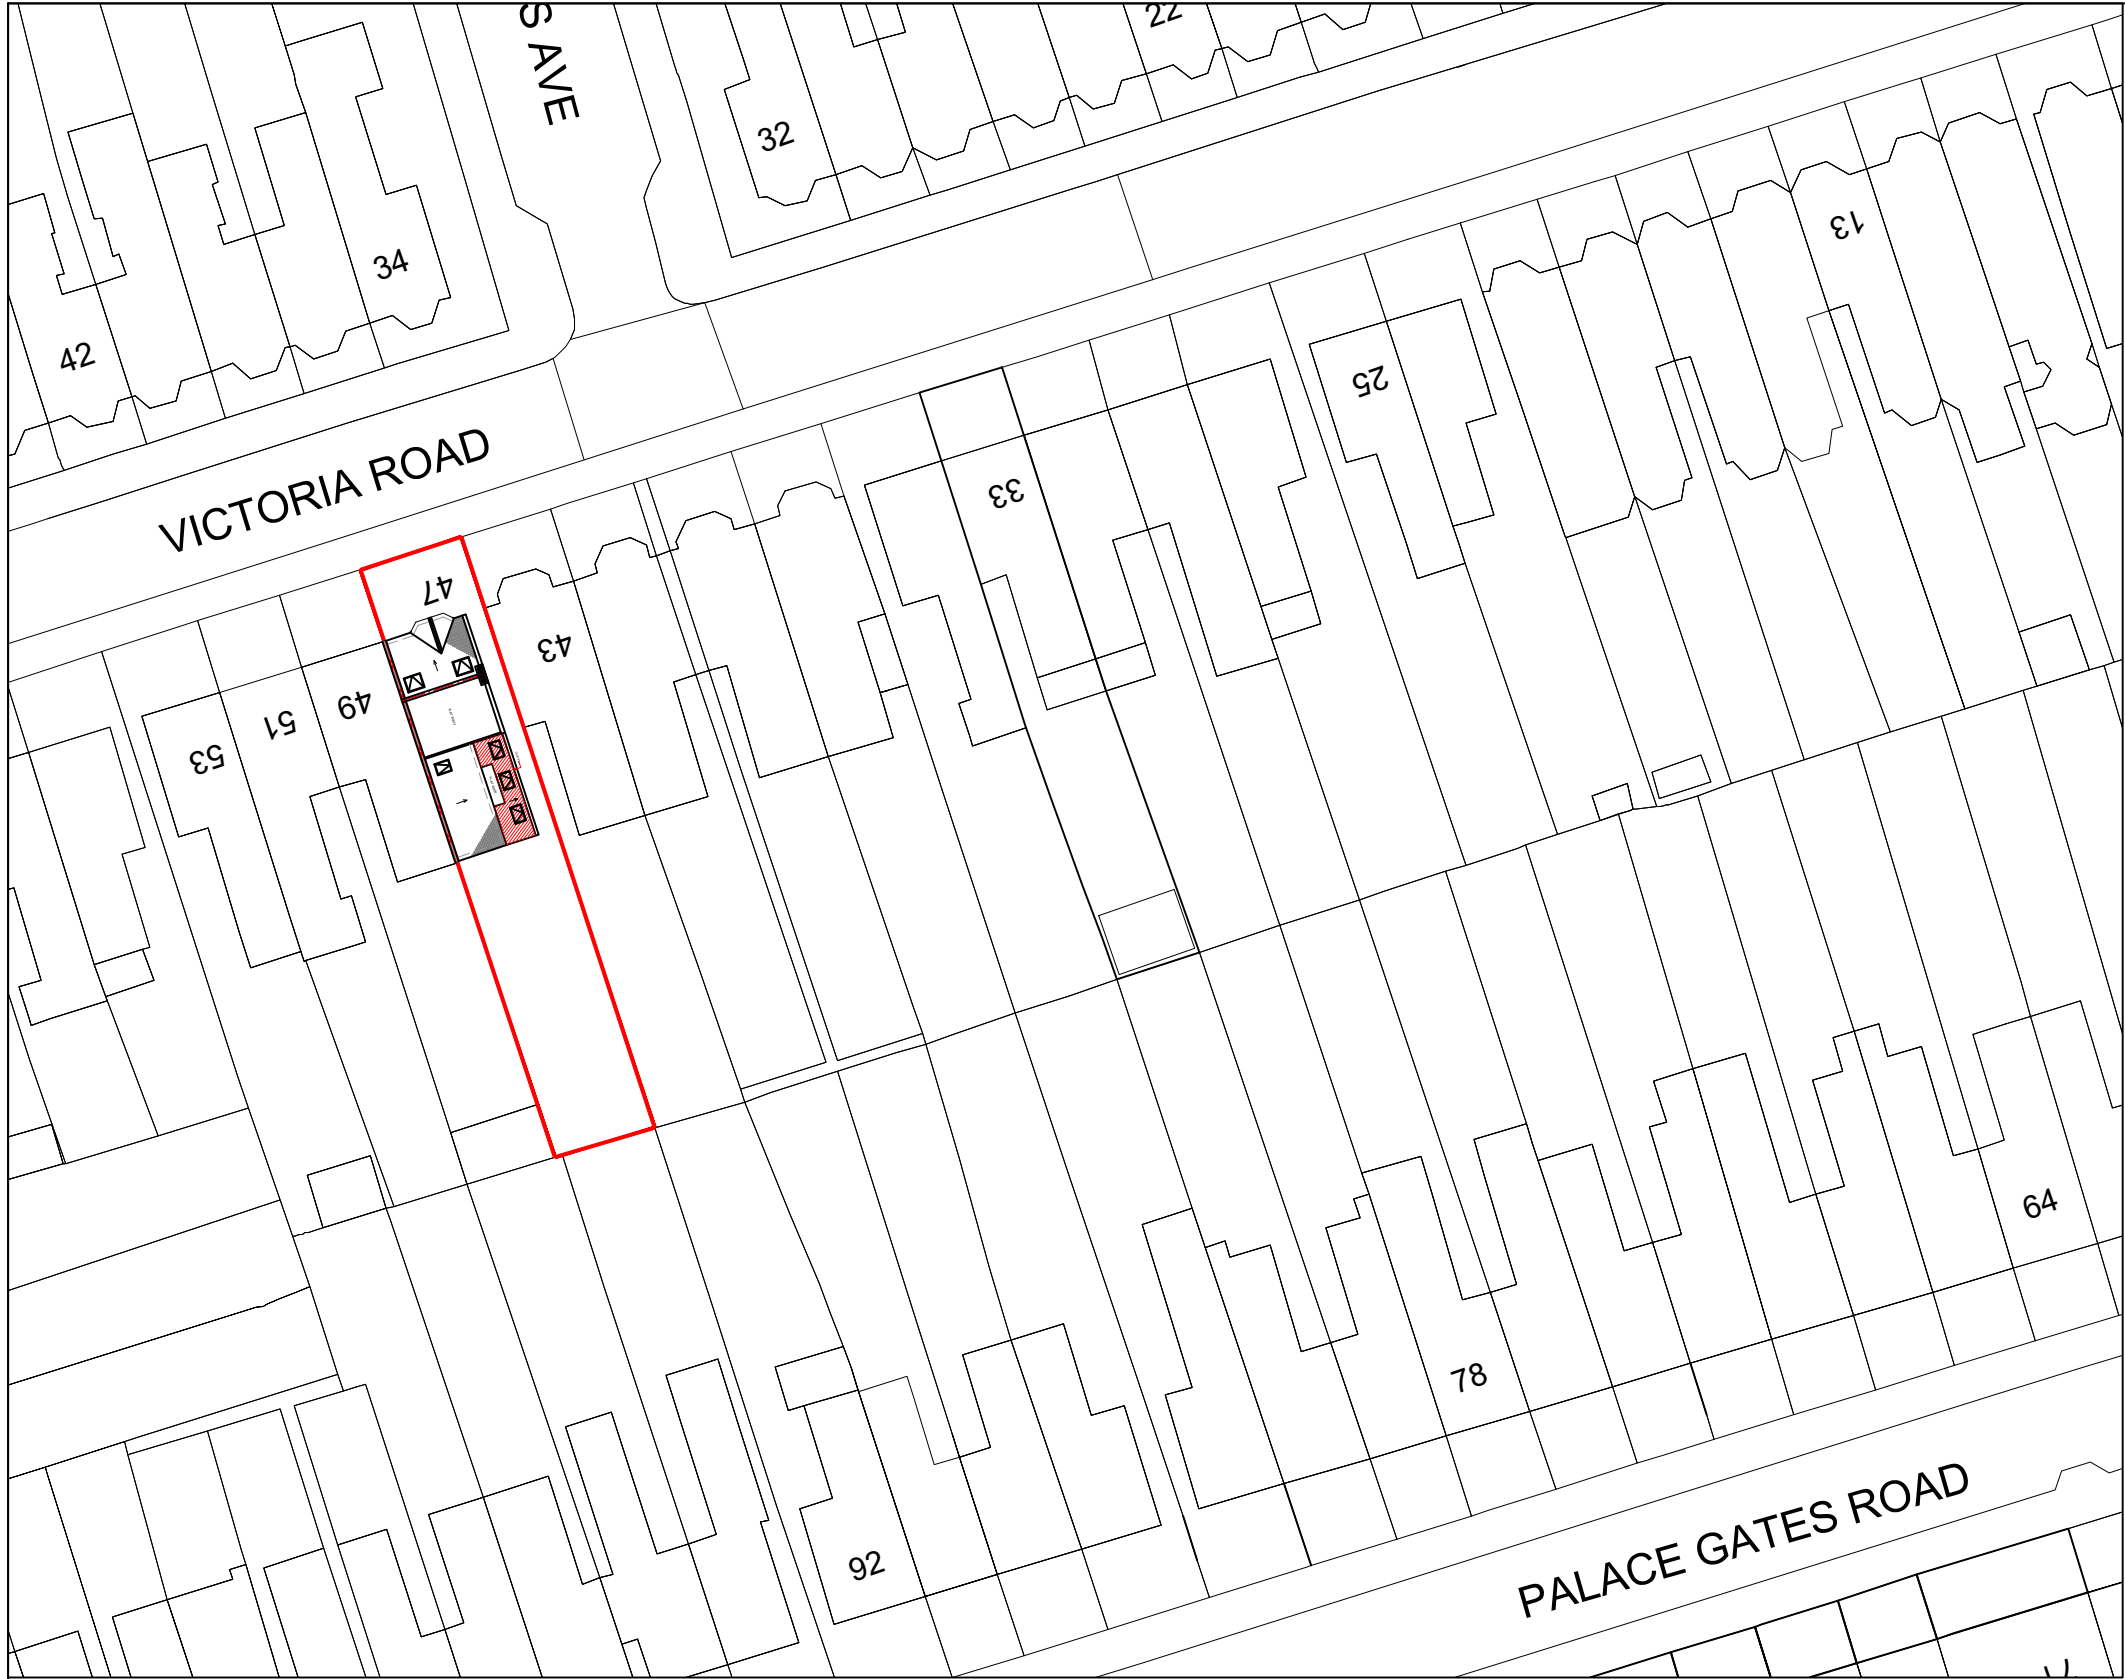

BLOCK PLAN
SCALE 1:500

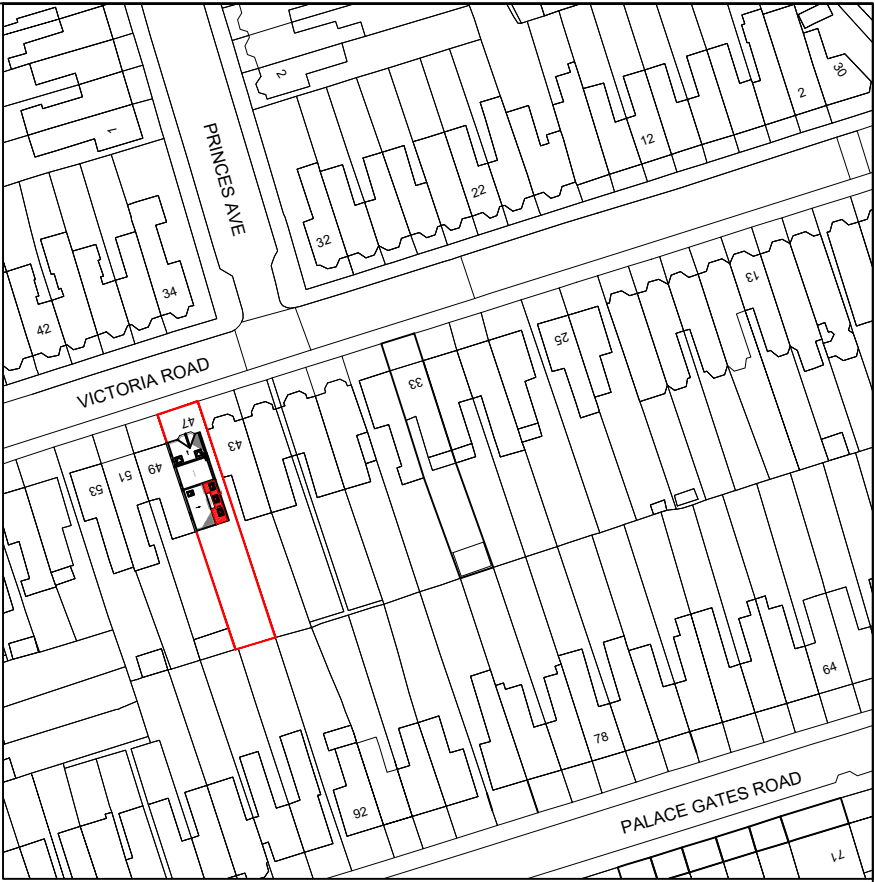

LOCATION PLAN
SCALE 1:1250

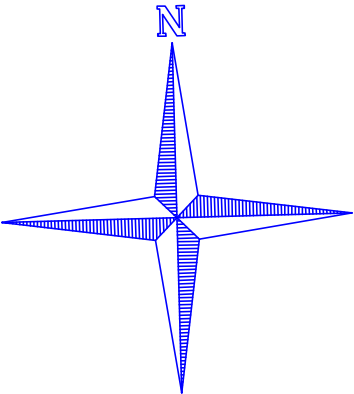

	
www.FastPlansUK.co.uk	
Project: Extension.	
Address: 47 VICTORIA ROAD N22 7XA	
Scale: 1:500 @ A3	Dwg. no: A16 Rev-2
Drawn by: O.B.S	Date Drawn: 14-MAY-2026
For Drawings Tel: 0208 154 5569	
E-mail: plans@FastPlansUK.co.uk	