
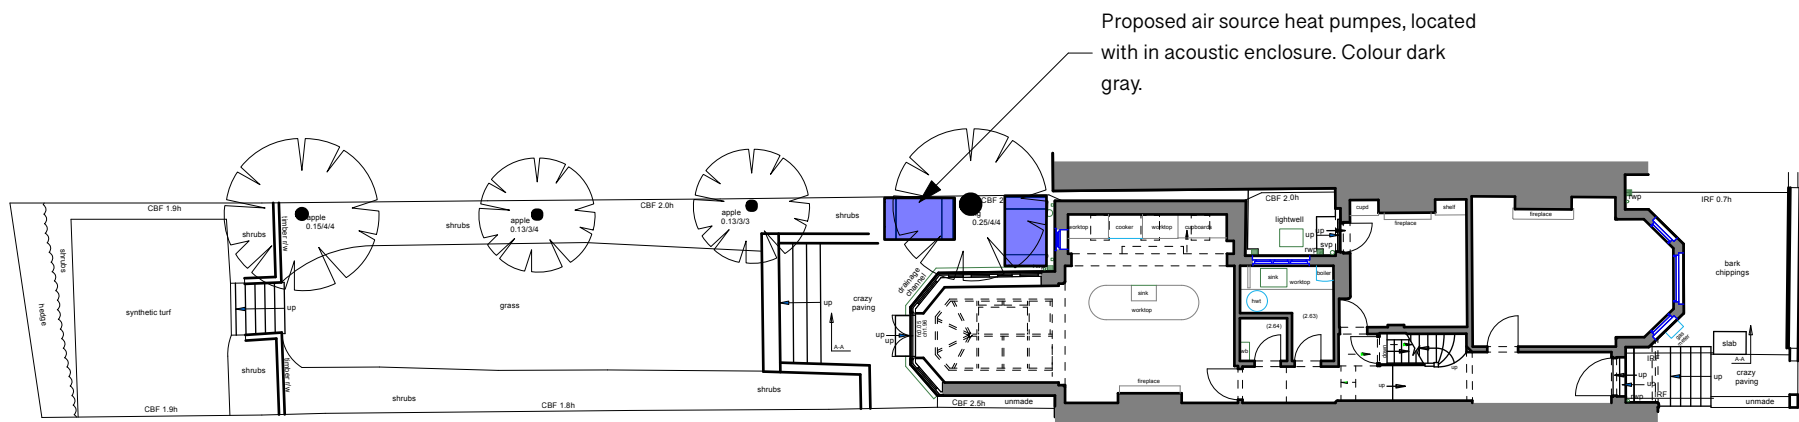


Notes:
All dimensions to be checked on site before commencing work or manufacture of components.

Any Discrepancy Or Omission To Be Reported To The Architect Immediately.

Copyright Philip Gooby Architecture Ltd. All Rightsreserved.

Do not scale from this drawing, (except for planning purposes). This drawing is for identification purposes only, it is indicative and solely intended to illustrate the general type and approximate locations of the various building elements.

 

1 Proposed Site Plan
Scale: 1:200

FOR PLANNING

B	PLANNING ISSUE	13/05/26
A	FOR INFORMATION	15/04/26
REVISION:	DESCRIPTION:	DATE:

PROJECT: 11 Windermere Road N10 2RD

CLIENT: Ms Gao

DRAWING: Proposed Site Plans

SCALE: 1:200 @ A3

DATE: 26/01/2026

DRAWING NO: 008 - SI - B

REV: B

PHILIP GOOBY ARCHITECTURE LTD