




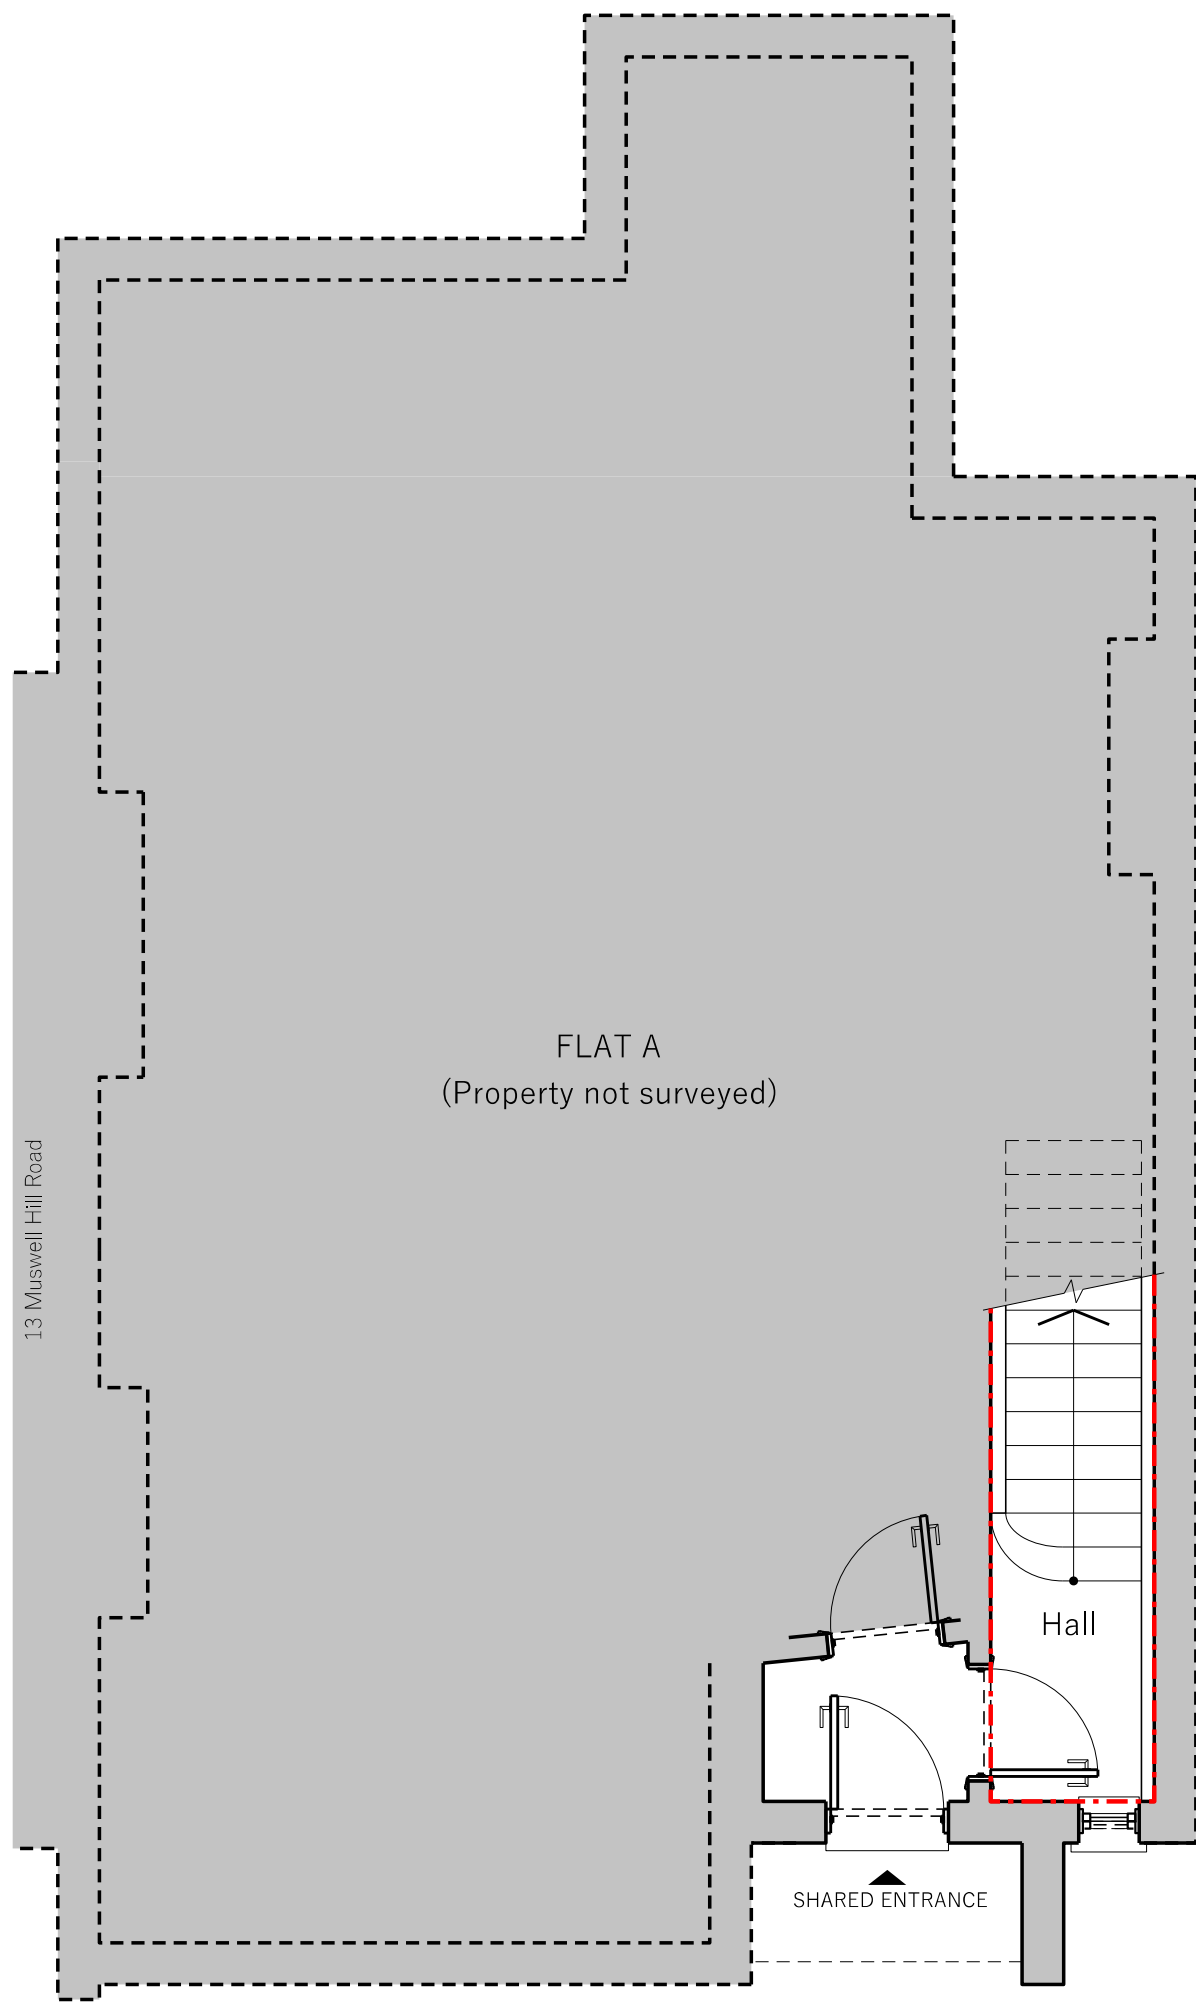

Proposed Ground Floor Plan
(No proposed changes)

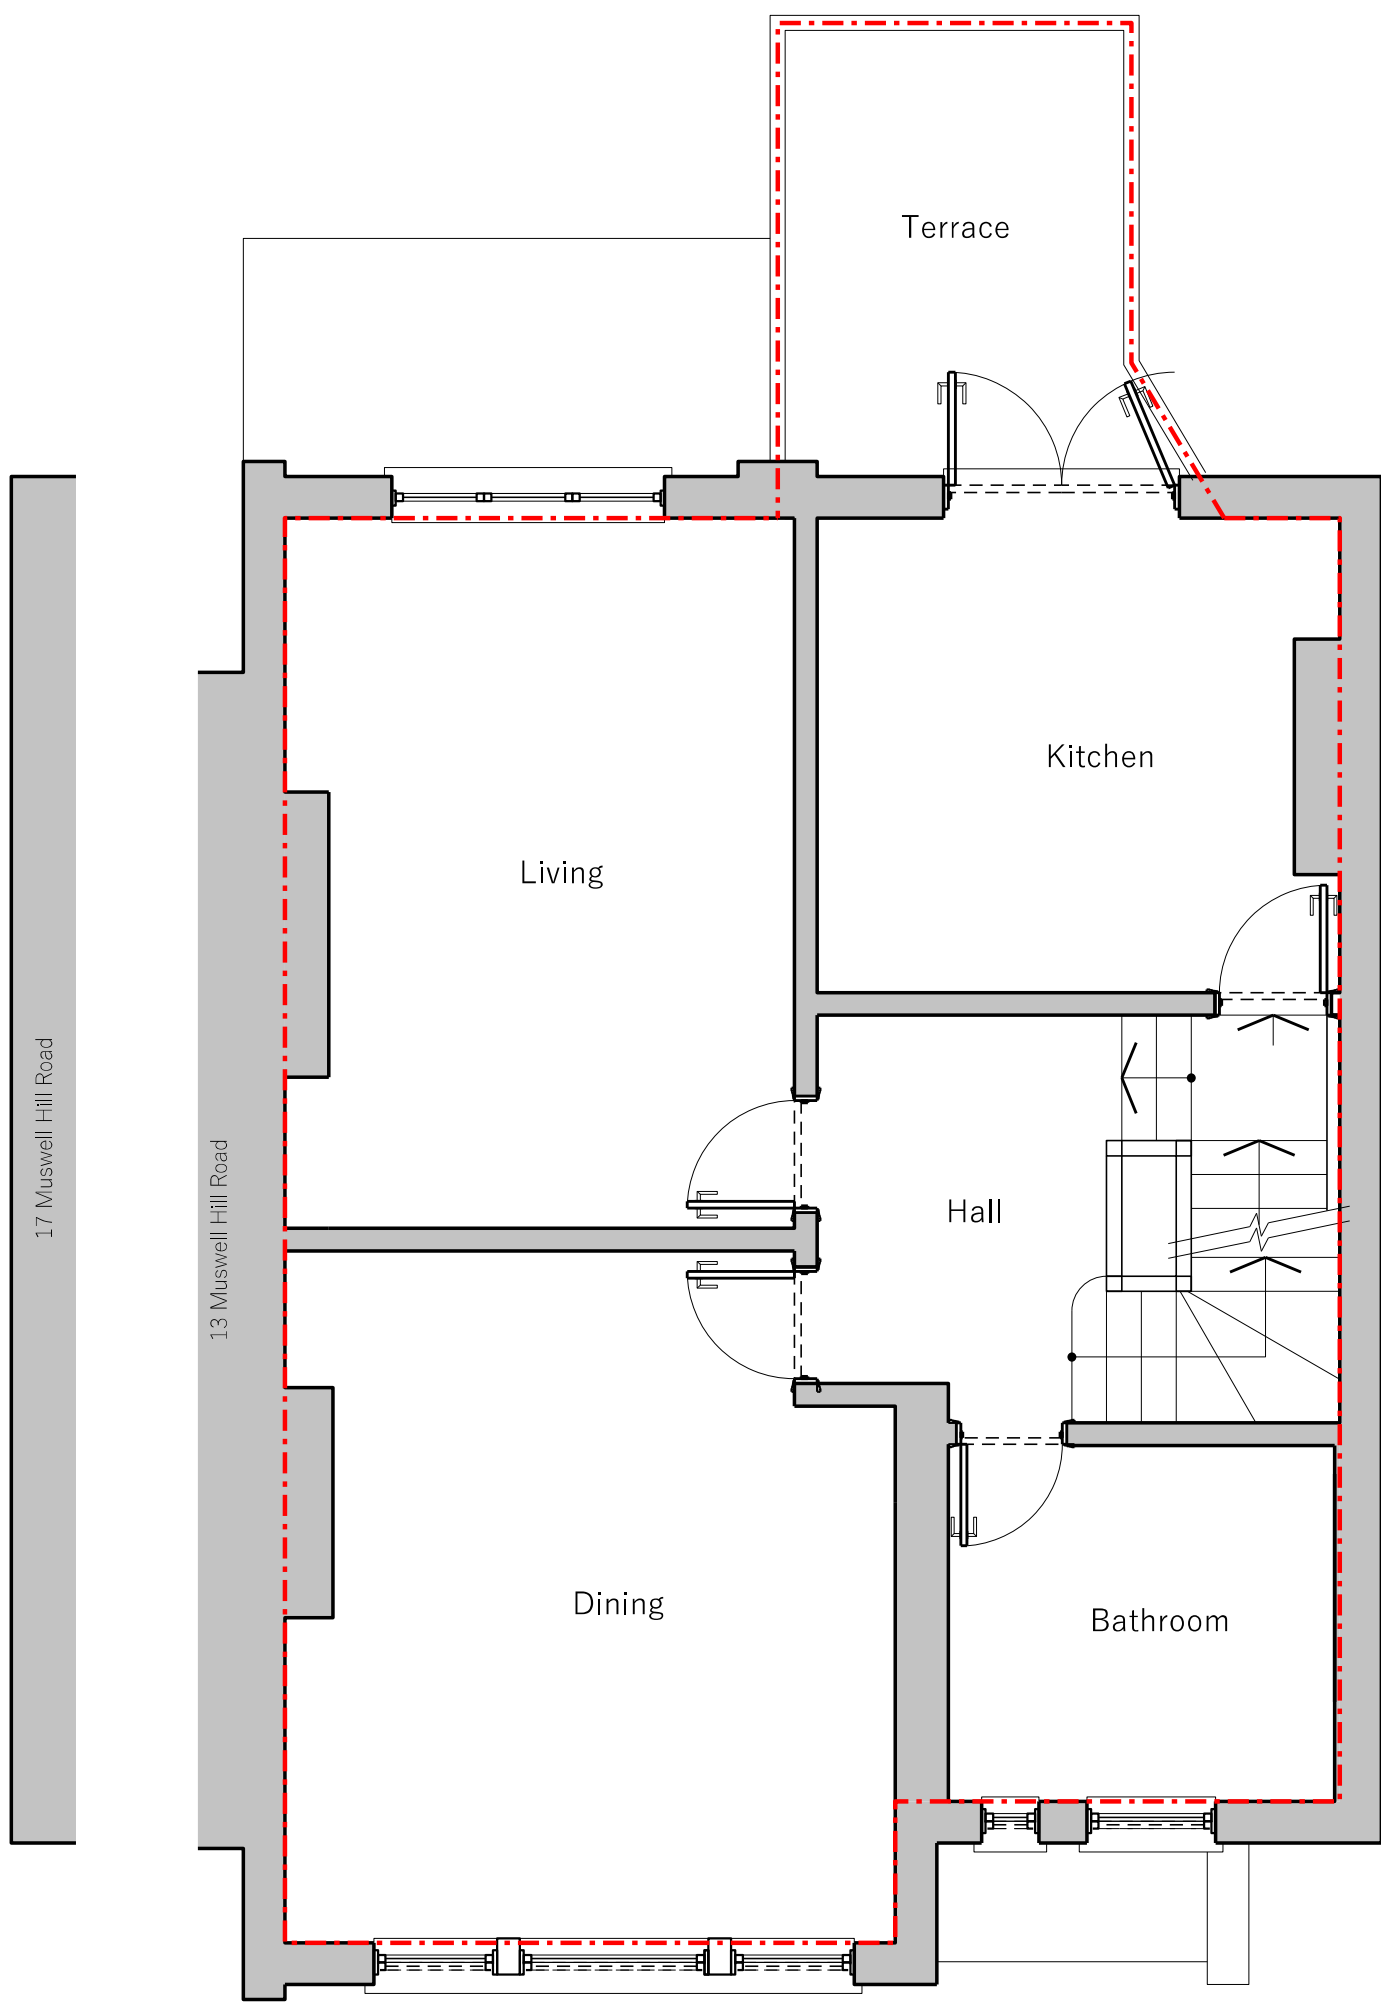

Proposed First Floor Plan
(No proposed changes)

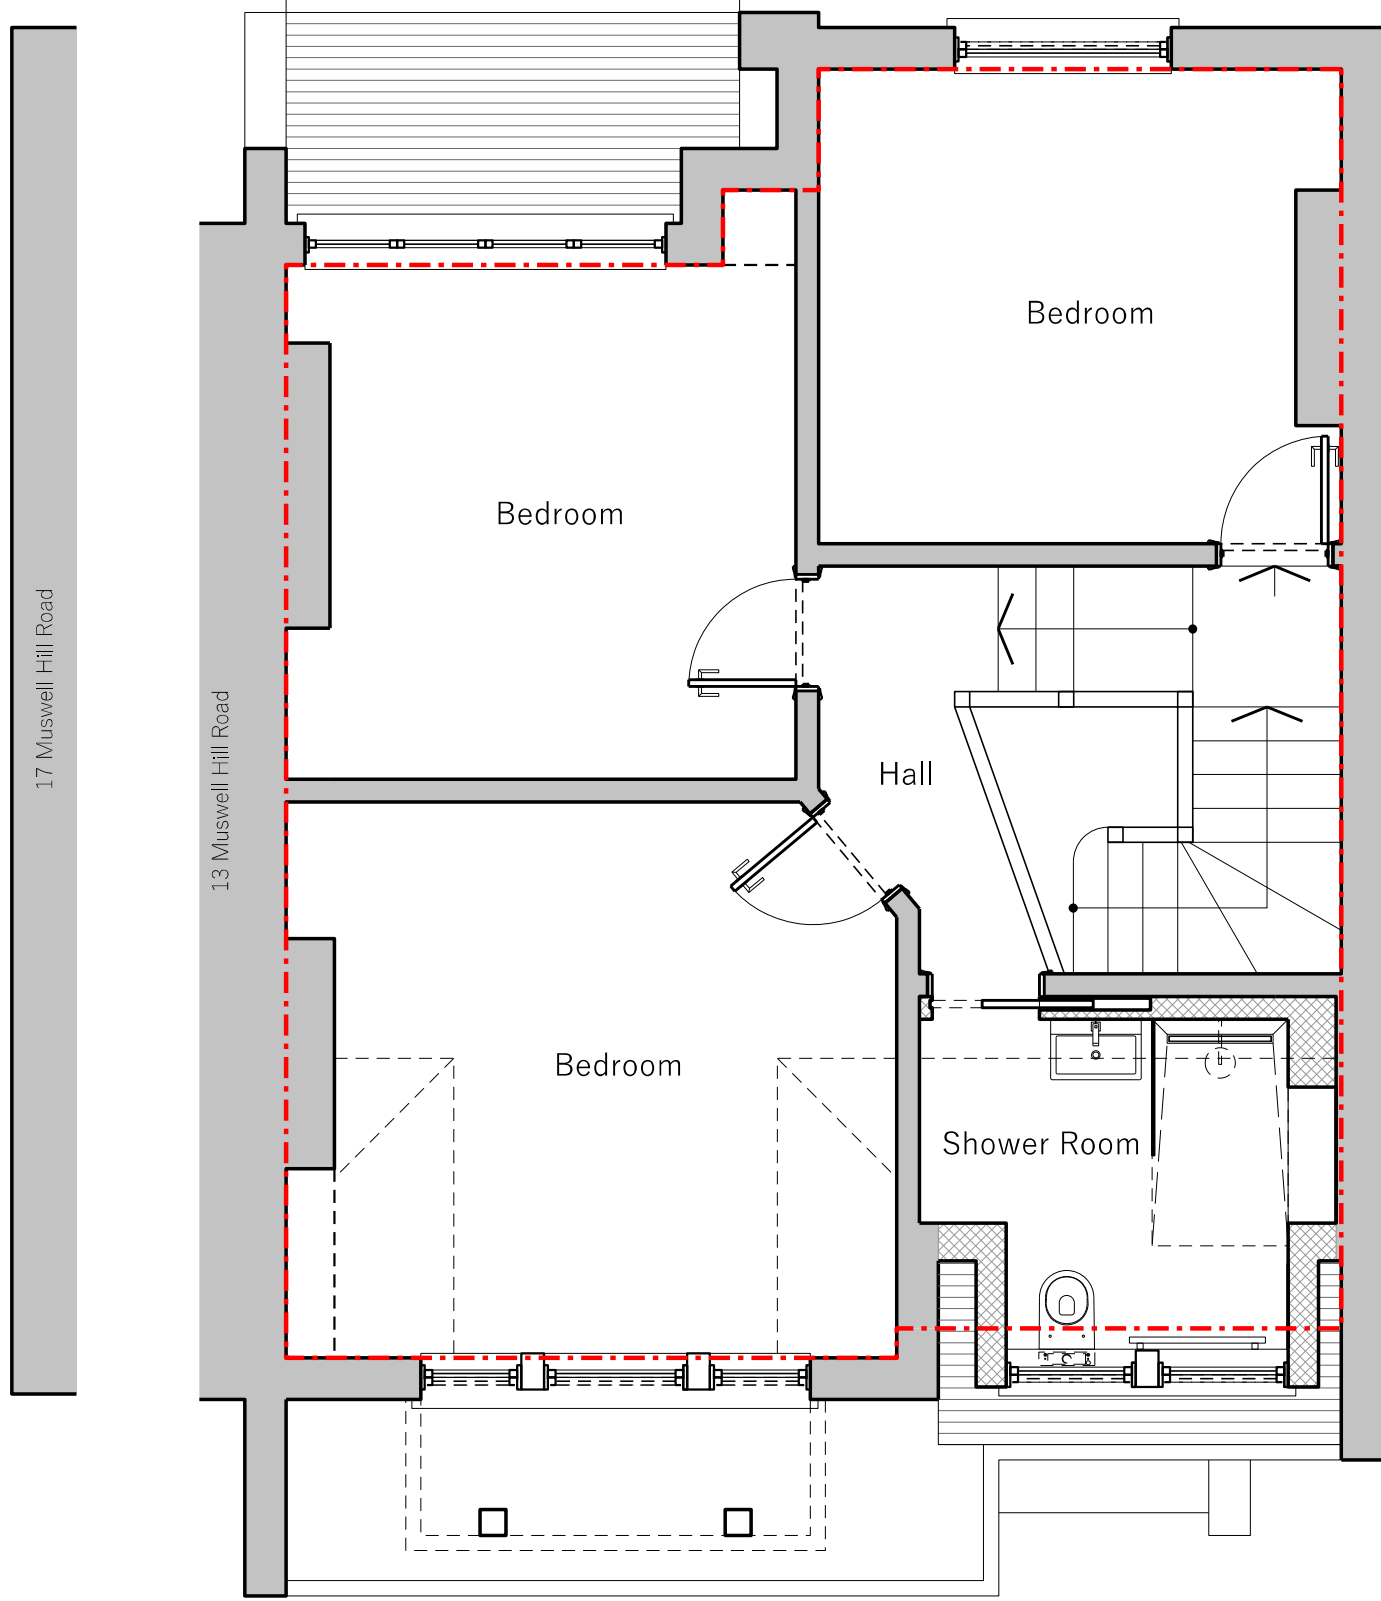

Proposed Second Floor Plan



Proposed Roof Plan

AS APPROVED REF: HGY/2025/3201

PLANNING

General Arrangement

Project address
15B Muswell Hill Road, London, N10 3JB

Drawing title
Proposed floor plans

Scale
1:50 @ A1, 1:100 @ A3

Drawing number
405_102

Rev.	Date	Notes
P-A	13.11.2025	FIRST ISSUE
P-B	19.11.2025	PLANNING
P-C	24.11.2025	PLANNING
P-D	06.01.2026	PLANNING REQUEST