




Duramax Special Bike Storage Shed
6.6ft x 6.7ft x 4.7ft

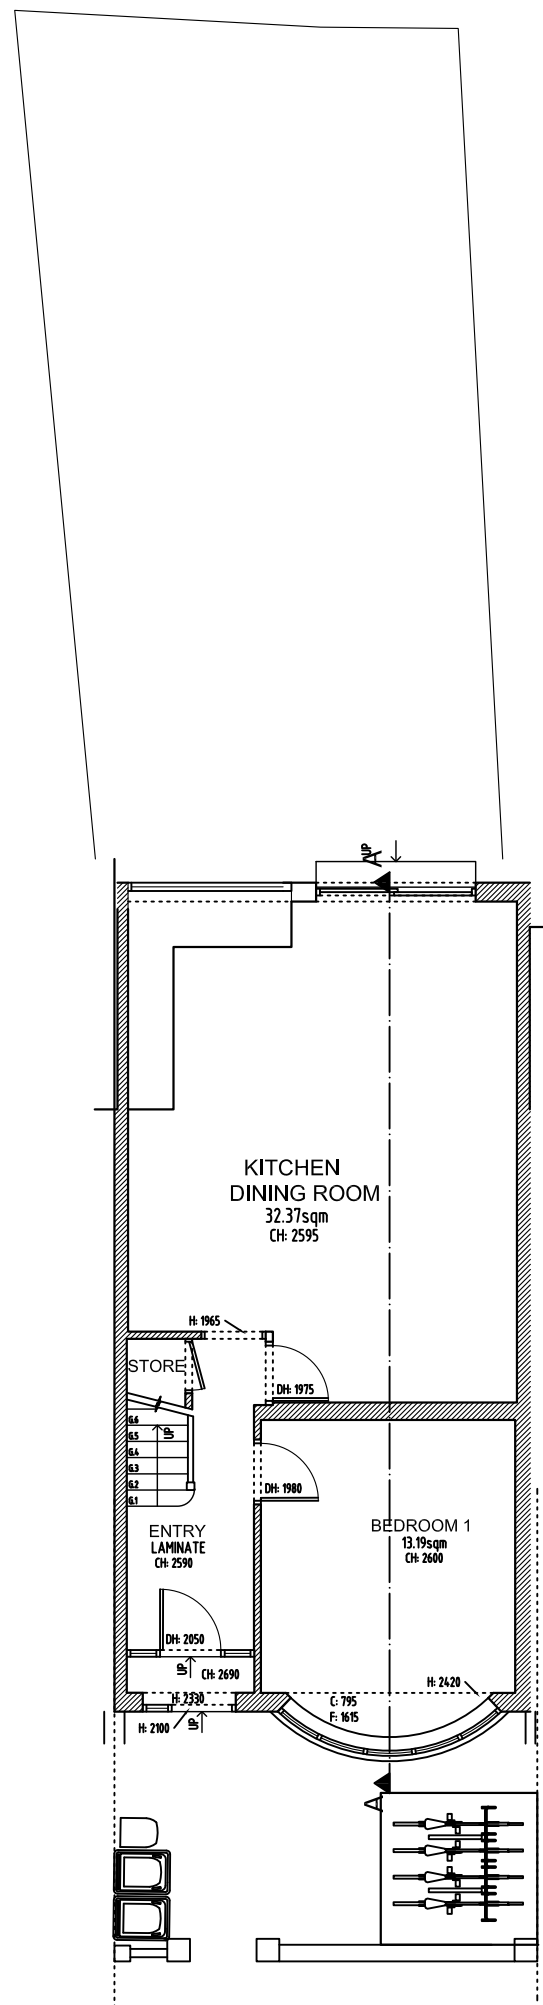

Proposed Ground Floor

Project: 4 Bourn Avenue, London N15 4HP		
Title: Site Plan		
Date:	15.11.18	Scale: 1:100 @ A3
Dwg. No.	BA.04.EX.SP	Rev: