


AS APPROVED REF: HGY/2025/3201



Proposed Front Elevation

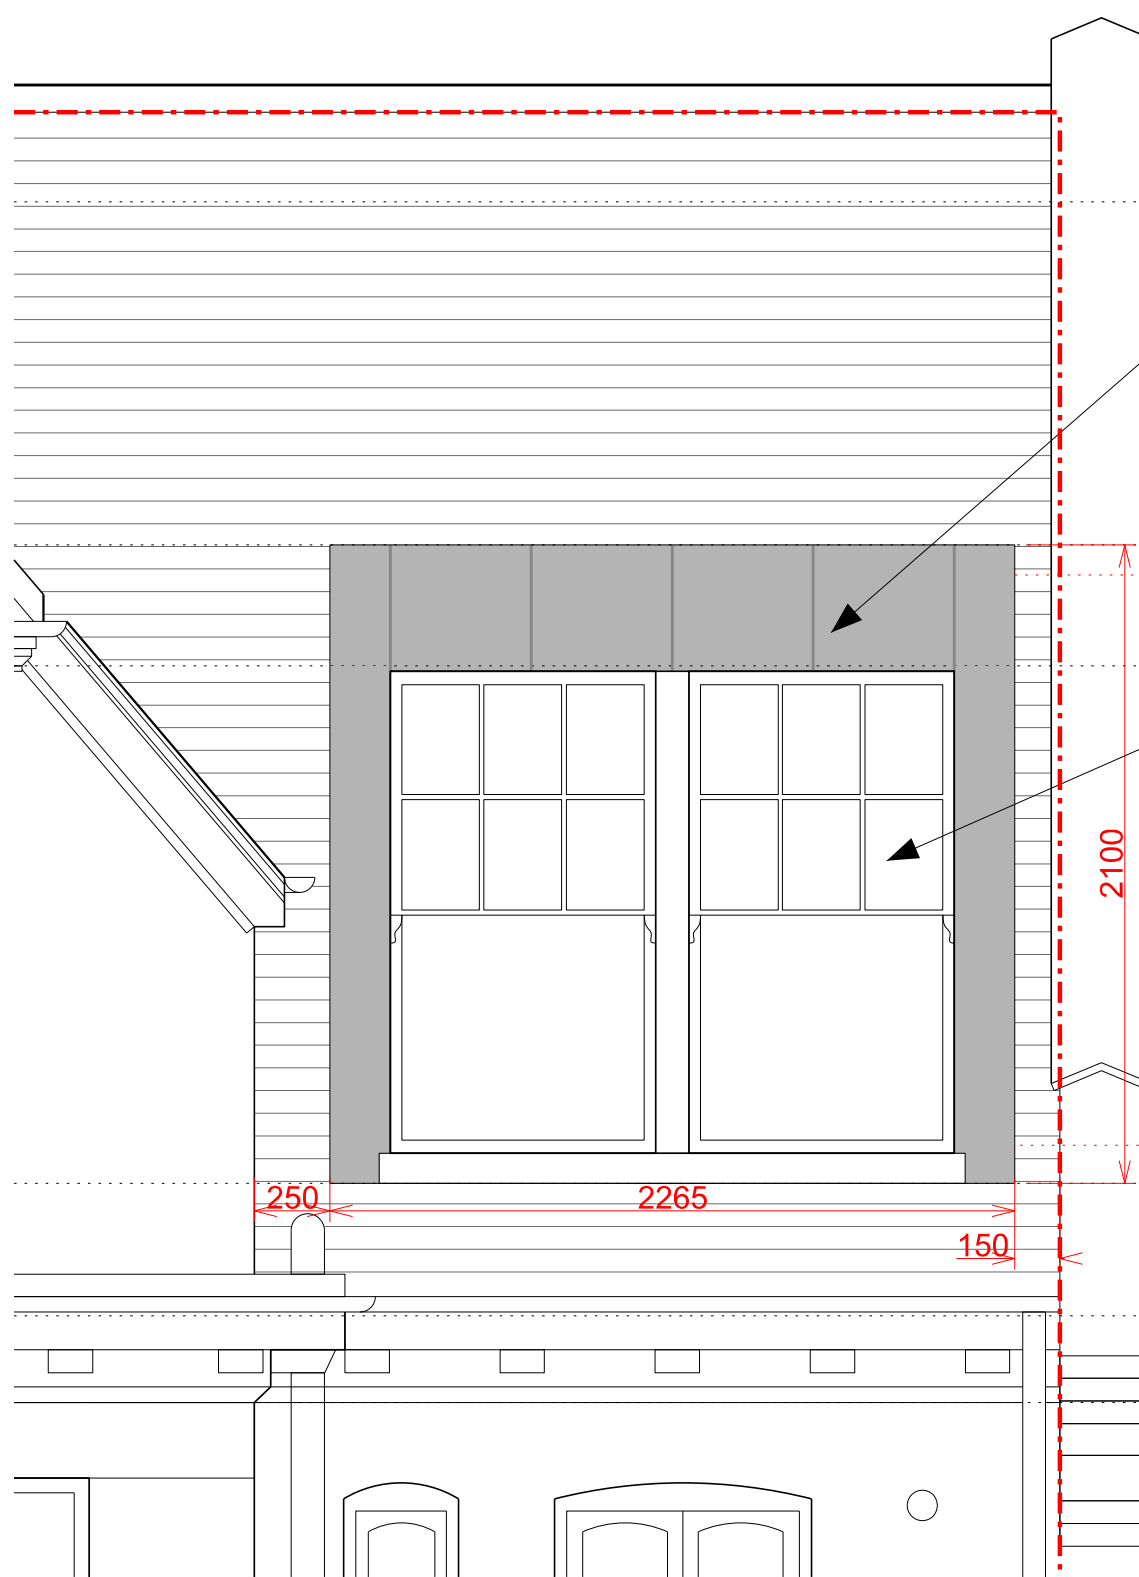


Proposed Front Elevation Detail

Scale
1:25 @ A1, 1:50 @ A3
0 0.5m 1m 1.5m
Use figured dimensions only. Confirm all dimensions on site.

High quality traditional
zinc standing seam
finish externally


Timber sash window
to match existing with
obscured double
glazing for privacy

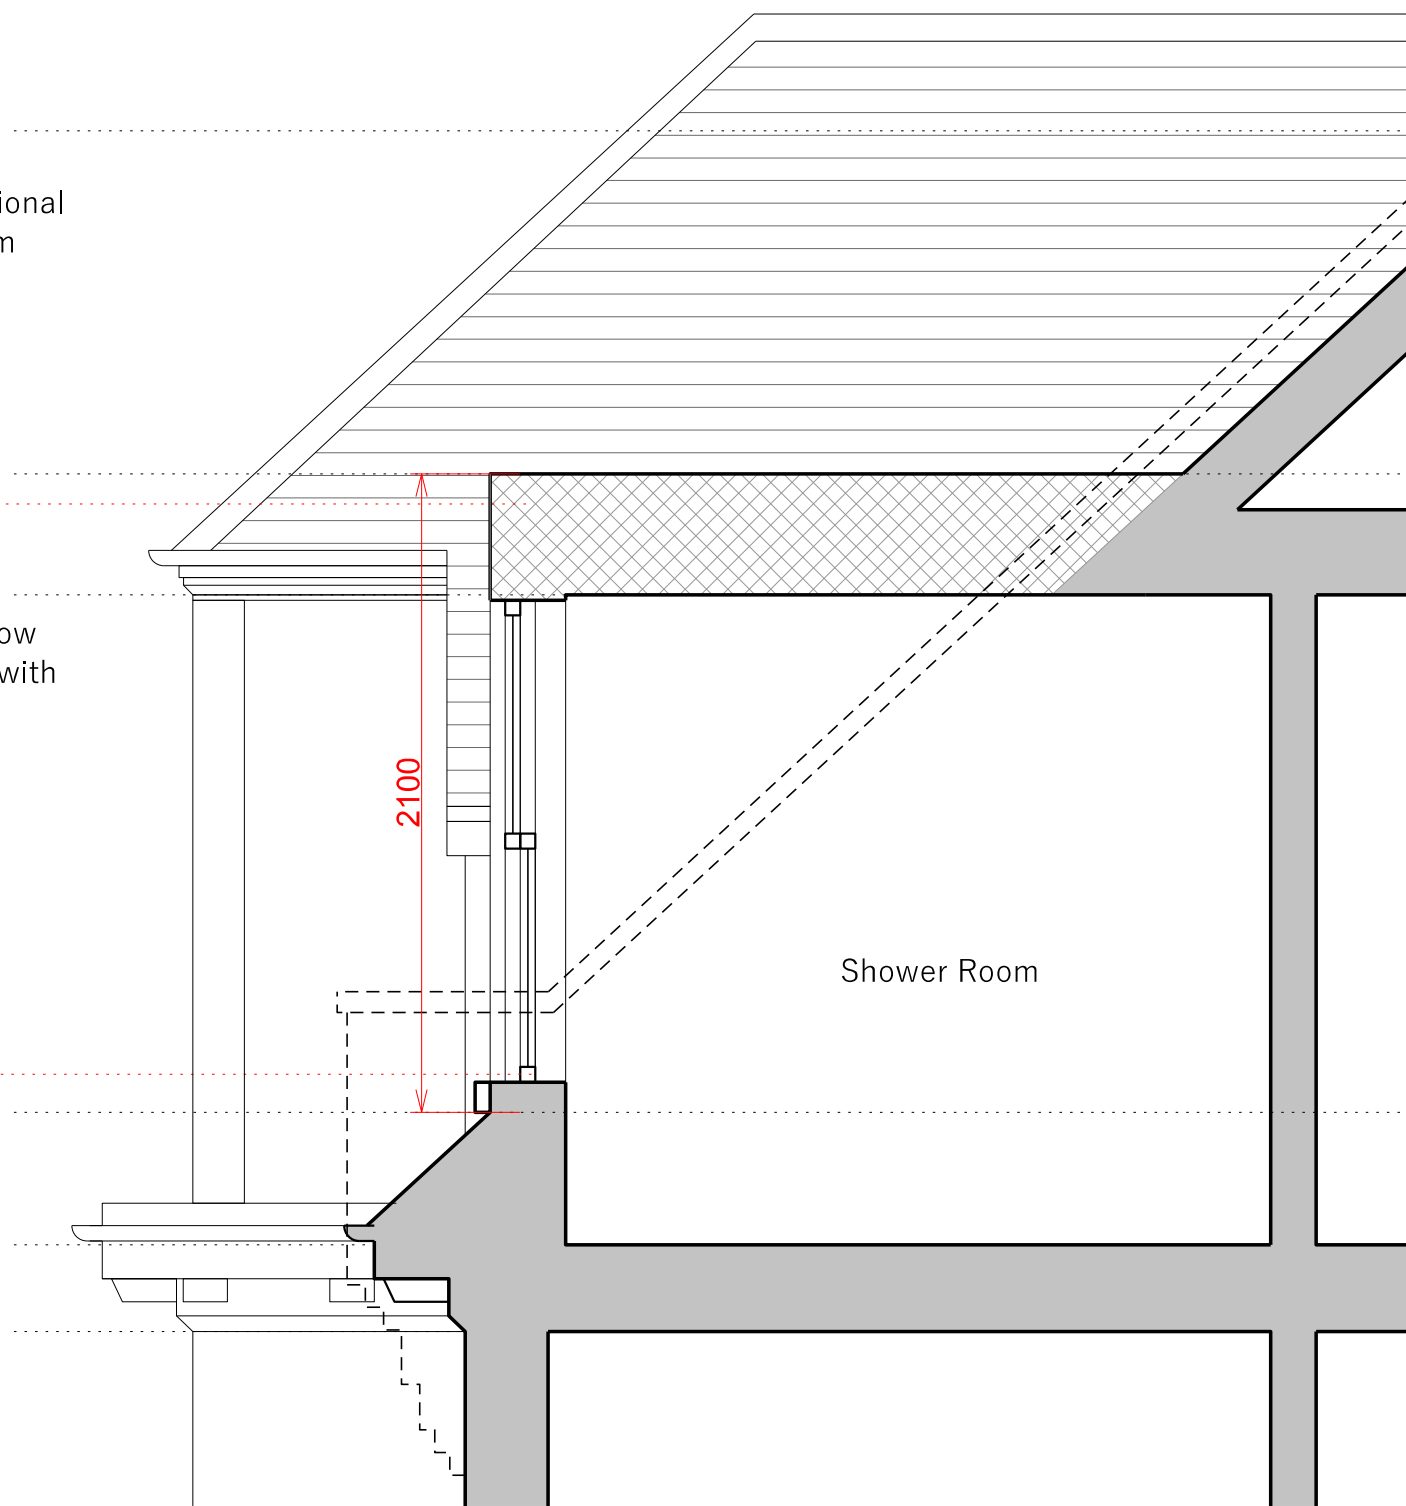

Proposed Section

Scale
1:25 @ A1, 1:50 @ A3
0 0.5m 1m 1.5m
Use figured dimensions only. Confirm all dimensions on site.

High quality traditional
zinc standing seam
finish externally

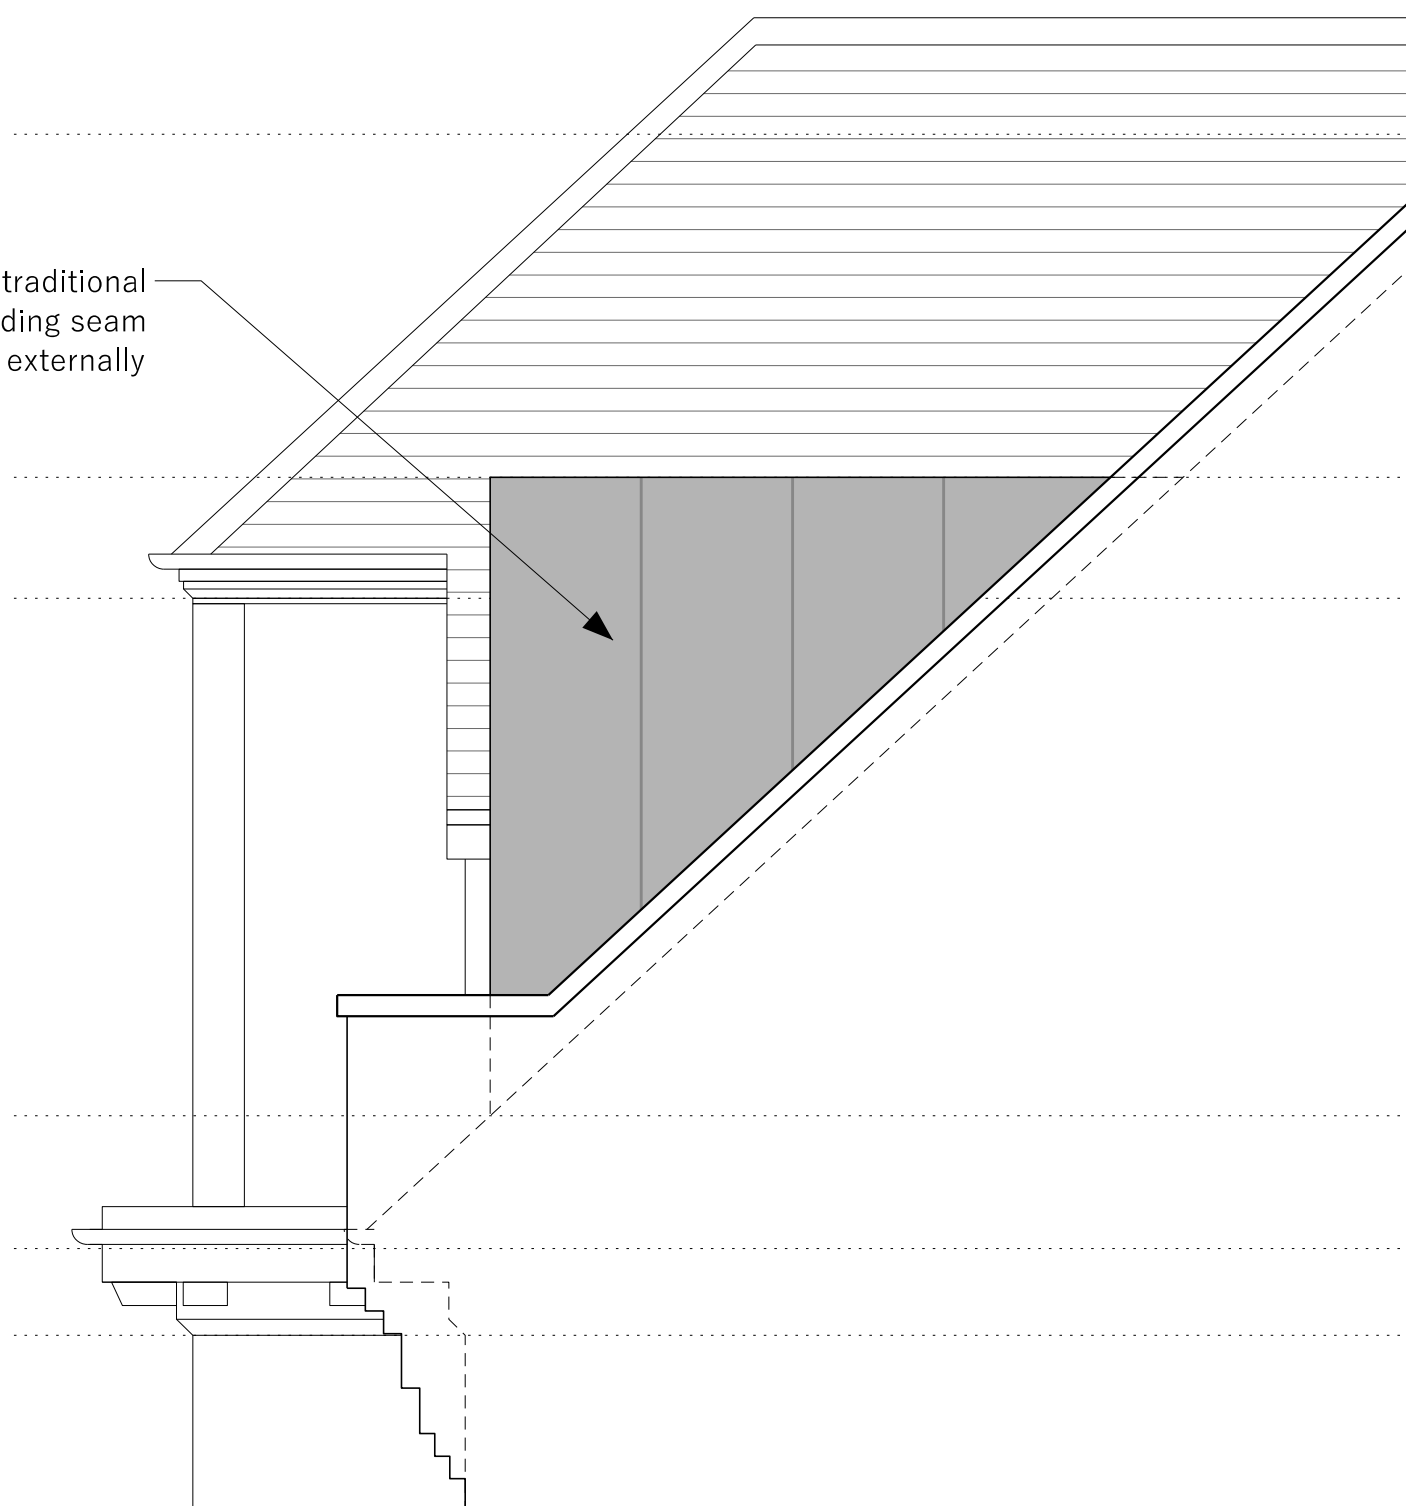

Proposed Side Elevation

Scale
1:25 @ A1, 1:50 @ A3
0 0.5m 1m 1.5m
Use figured dimensions only. Confirm all dimensions on site.

General Notes


This drawing should be read in conjunction with all other Crafted Architecture and Planning Ltd drawings and accompanying written information. Any discrepancies in the drawn or written information to be reported to Crafted Architecture and Planning Ltd without delay. It is the contractor's responsibility to ensure that all built works are constructed in line with the latest UK Building Regulations.

This drawing and the designs within are under copyright owned by Crafted Architecture and Planning Ltd, and may not be used or reproduced without express permission.

Planning Notes

This drawing is solely for submission to the local planning authority for assessment of planning approval. It does not guarantee compliance with any other building standards. Use for any other purpose is strictly forbidden, and Crafted Architecture and Planning Ltd accept no liability for any issues that may arise from their misuse.

North Point

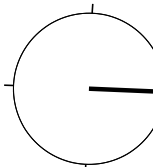

Scale
1:50 @ A1, 1:100 @ A3
0 1m 2m 3m
Use figured dimensions only. Confirm all dimensions on site.

Legend

--- Site boundary line

CRAFTED ARCHITECTURE + PLANNING
020 8050 1781 / studio@capltd.co.uk / www.capltd.co.uk
Copyright © Crafted Architecture and Planning Ltd 2025

PLANNING
General Arrangement

Project address
15B Muswell Hill Road, London, N10 3JB

Drawing title
Proposed elevation and section

Scale
1:50 @ A1, 1:100 @ A3

Drawing number
405_103

Rev.	Date	Notes
P-A	13.11.2025	FIRST ISSUE
P-B	19.11.2025	PLANNING
P-C	06.01.2026	PLANNING REQUEST