




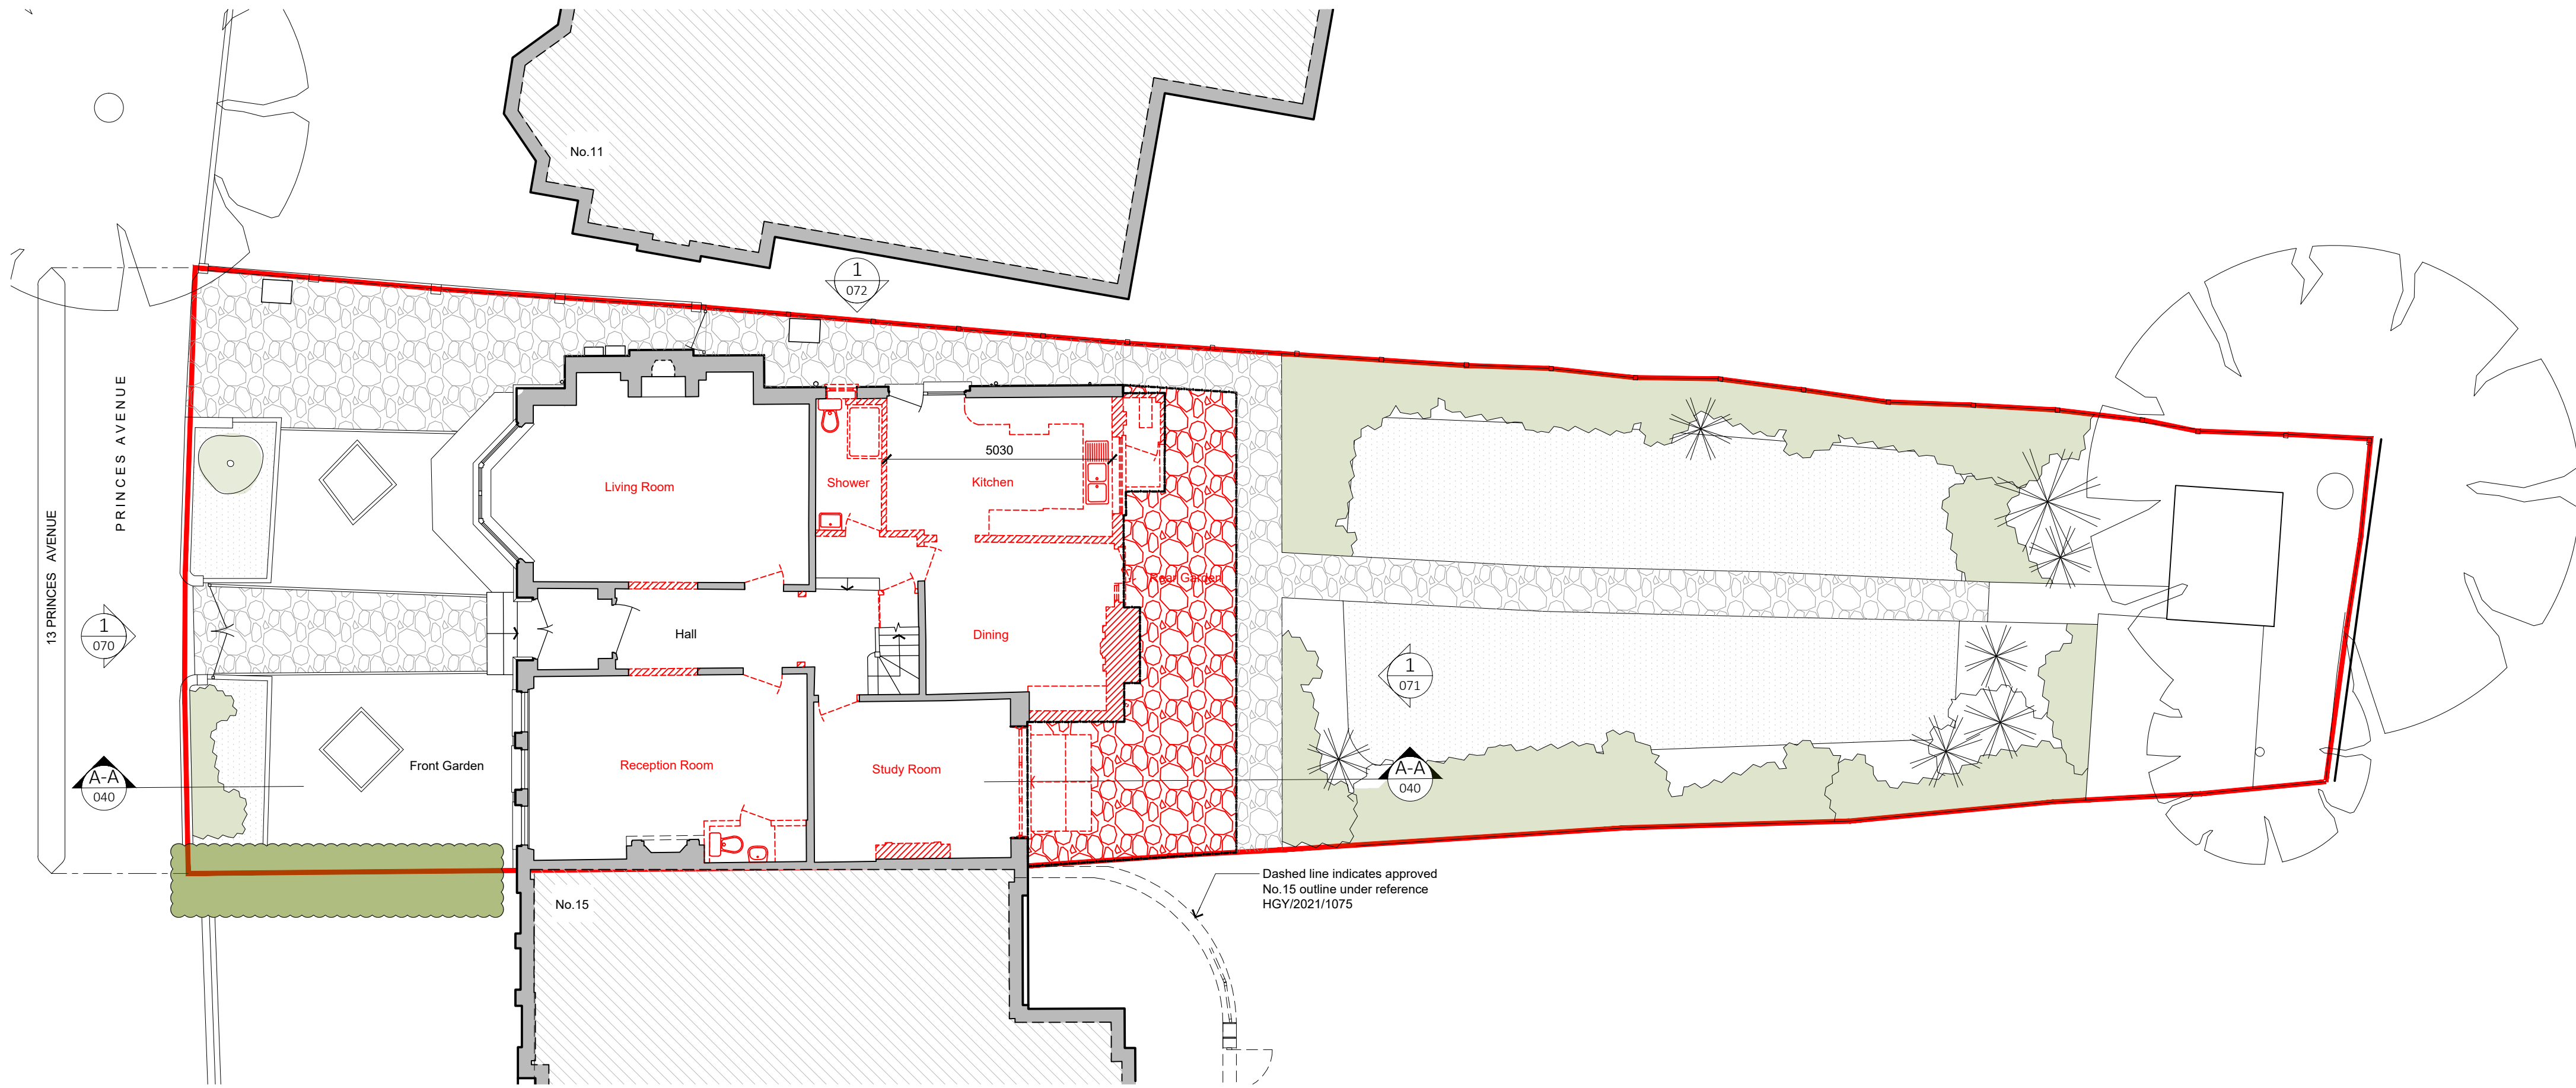

1 EXISTING GROUND FLOOR PLAN
1:100 @ A1

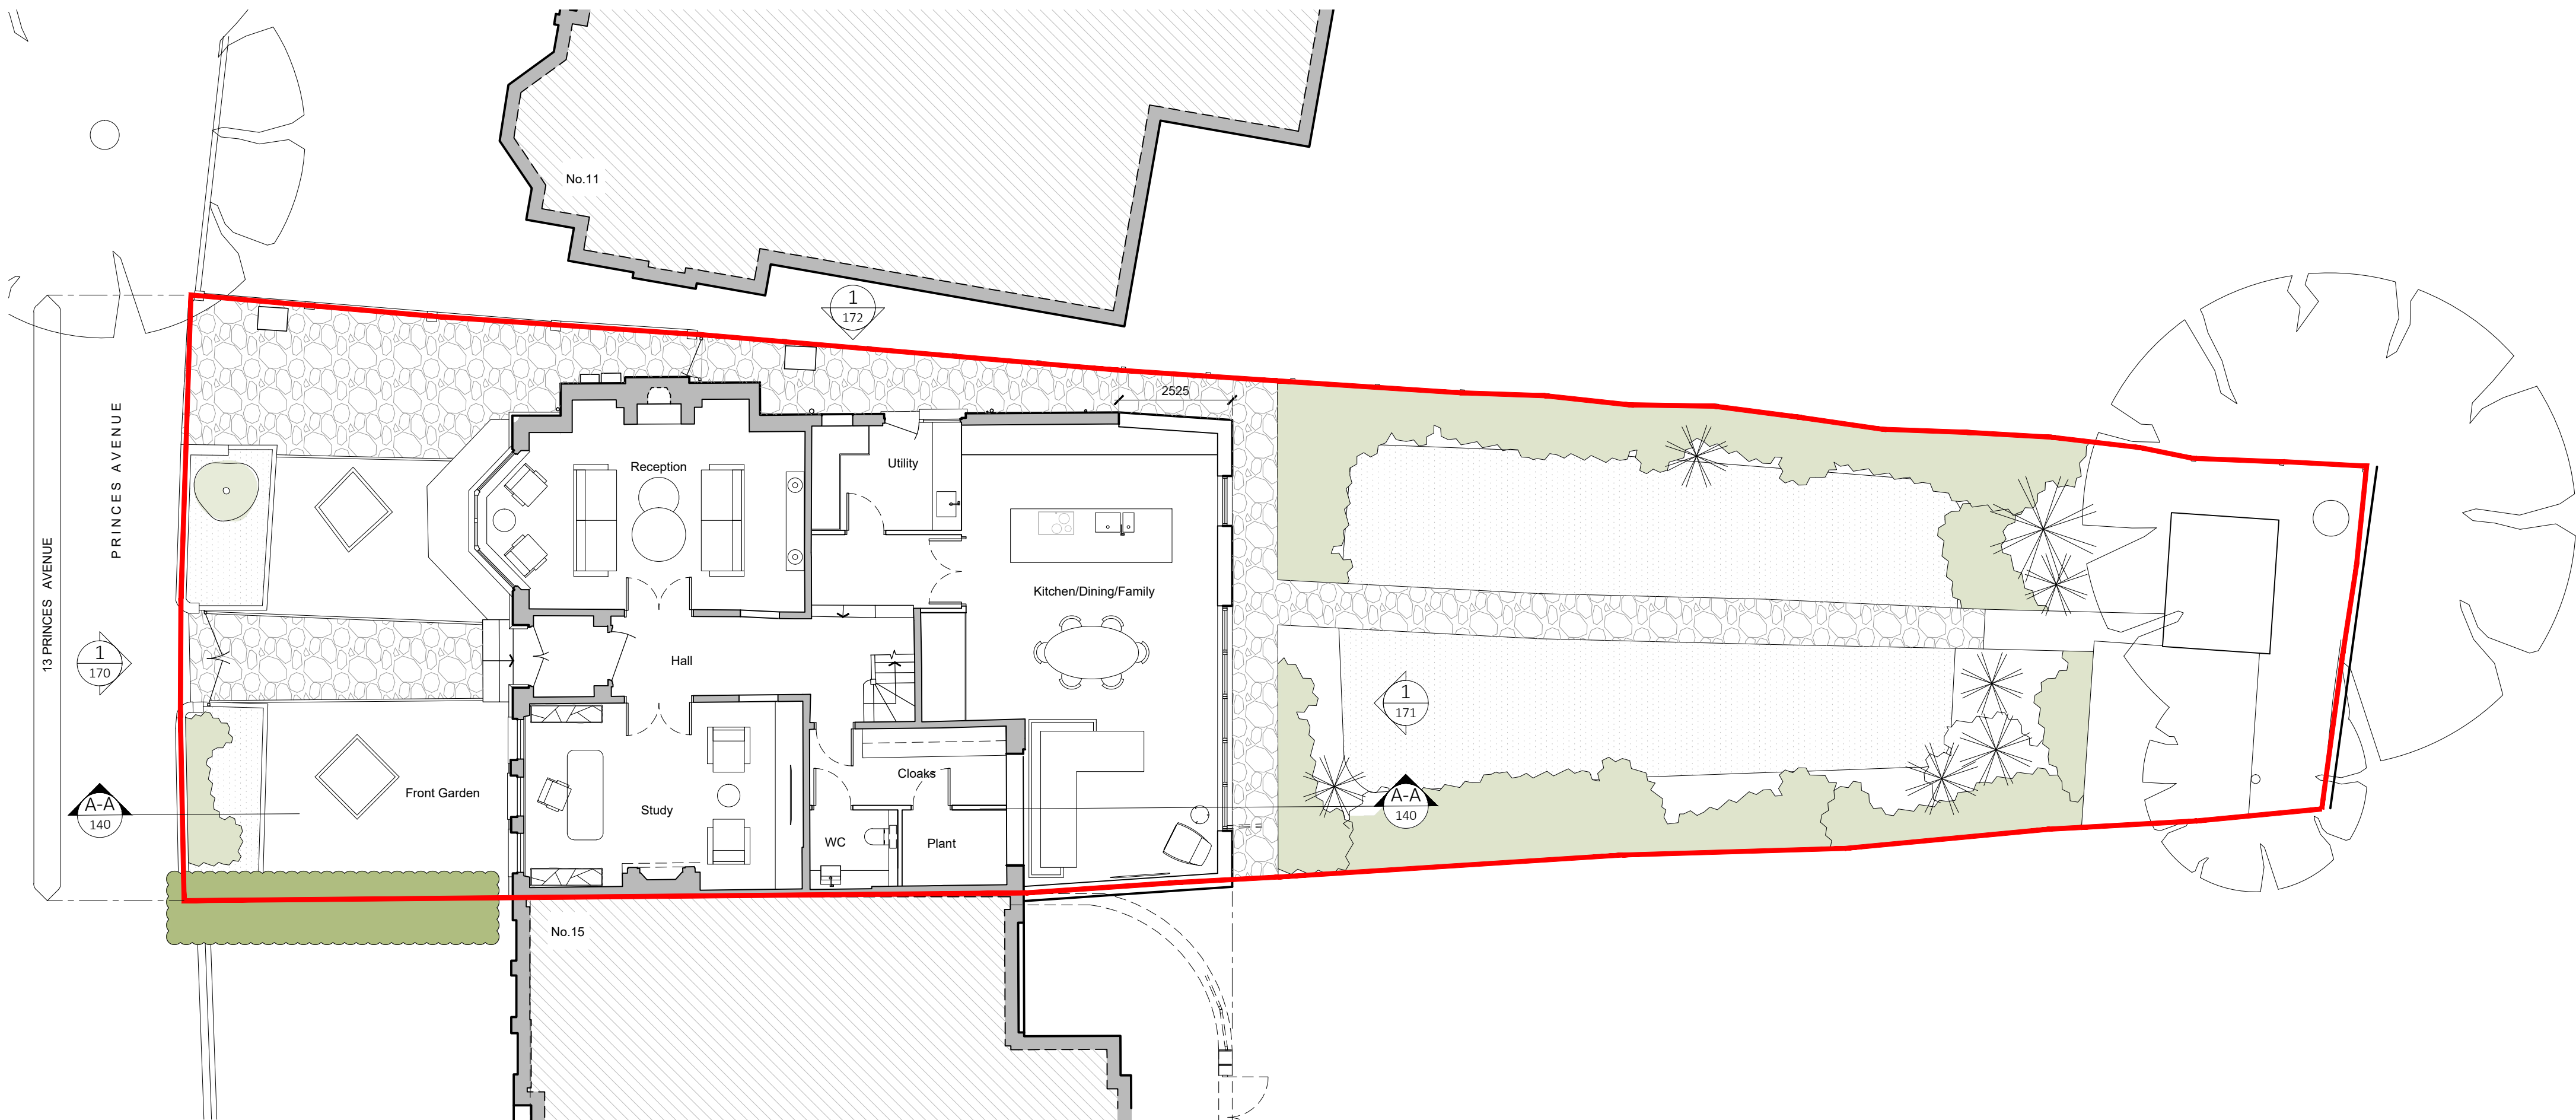

2 PROPOSED GROUND FLOOR PLAN
1:100 @ A1

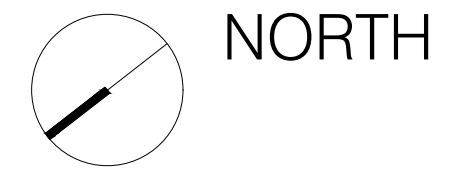

0 1m 2m 5m

GENERAL NOTES

- A. Do not scale from this drawing. Check all dimensions and conditions on site. As Existing drawings are based on survey information supplied/produced by the client.
- B. Drawings issued for planning purposes only.

KEY:

- Indicates Site Boundary
- Indicates existing building fabric
- Indicates new building fabric
- Existing building fabric to be removed
- Indicates new openings in floor / wall

P04 09.04.2026 Dimension added, Issued for Planning
BD LG

stage

PLANNING



**MDLR
Architects**

50 Little Yard
London, SE17 3QA
t: +44 (0)20 7703 0124
e: info@mdlr-architects.co.uk
www.mdlr-architects.co.uk

client

project name

13 Princes Avenue, Muswell Hill, London N10 3LS

drawing title

Existing and Proposed Ground Floor Plans

scale

A3 (Published for Work Stage 3)

Scale

1:100@A1 (1:200@A3)

PROJECT	ORIGINATOR	FUNCTION	SPATIAL	TYPE	ROLE	NUMBER	REV
25064	MA	PL	ZZ	DR	A	020	P04

©2022 do not scale from drawing, report discrepancies immediately