

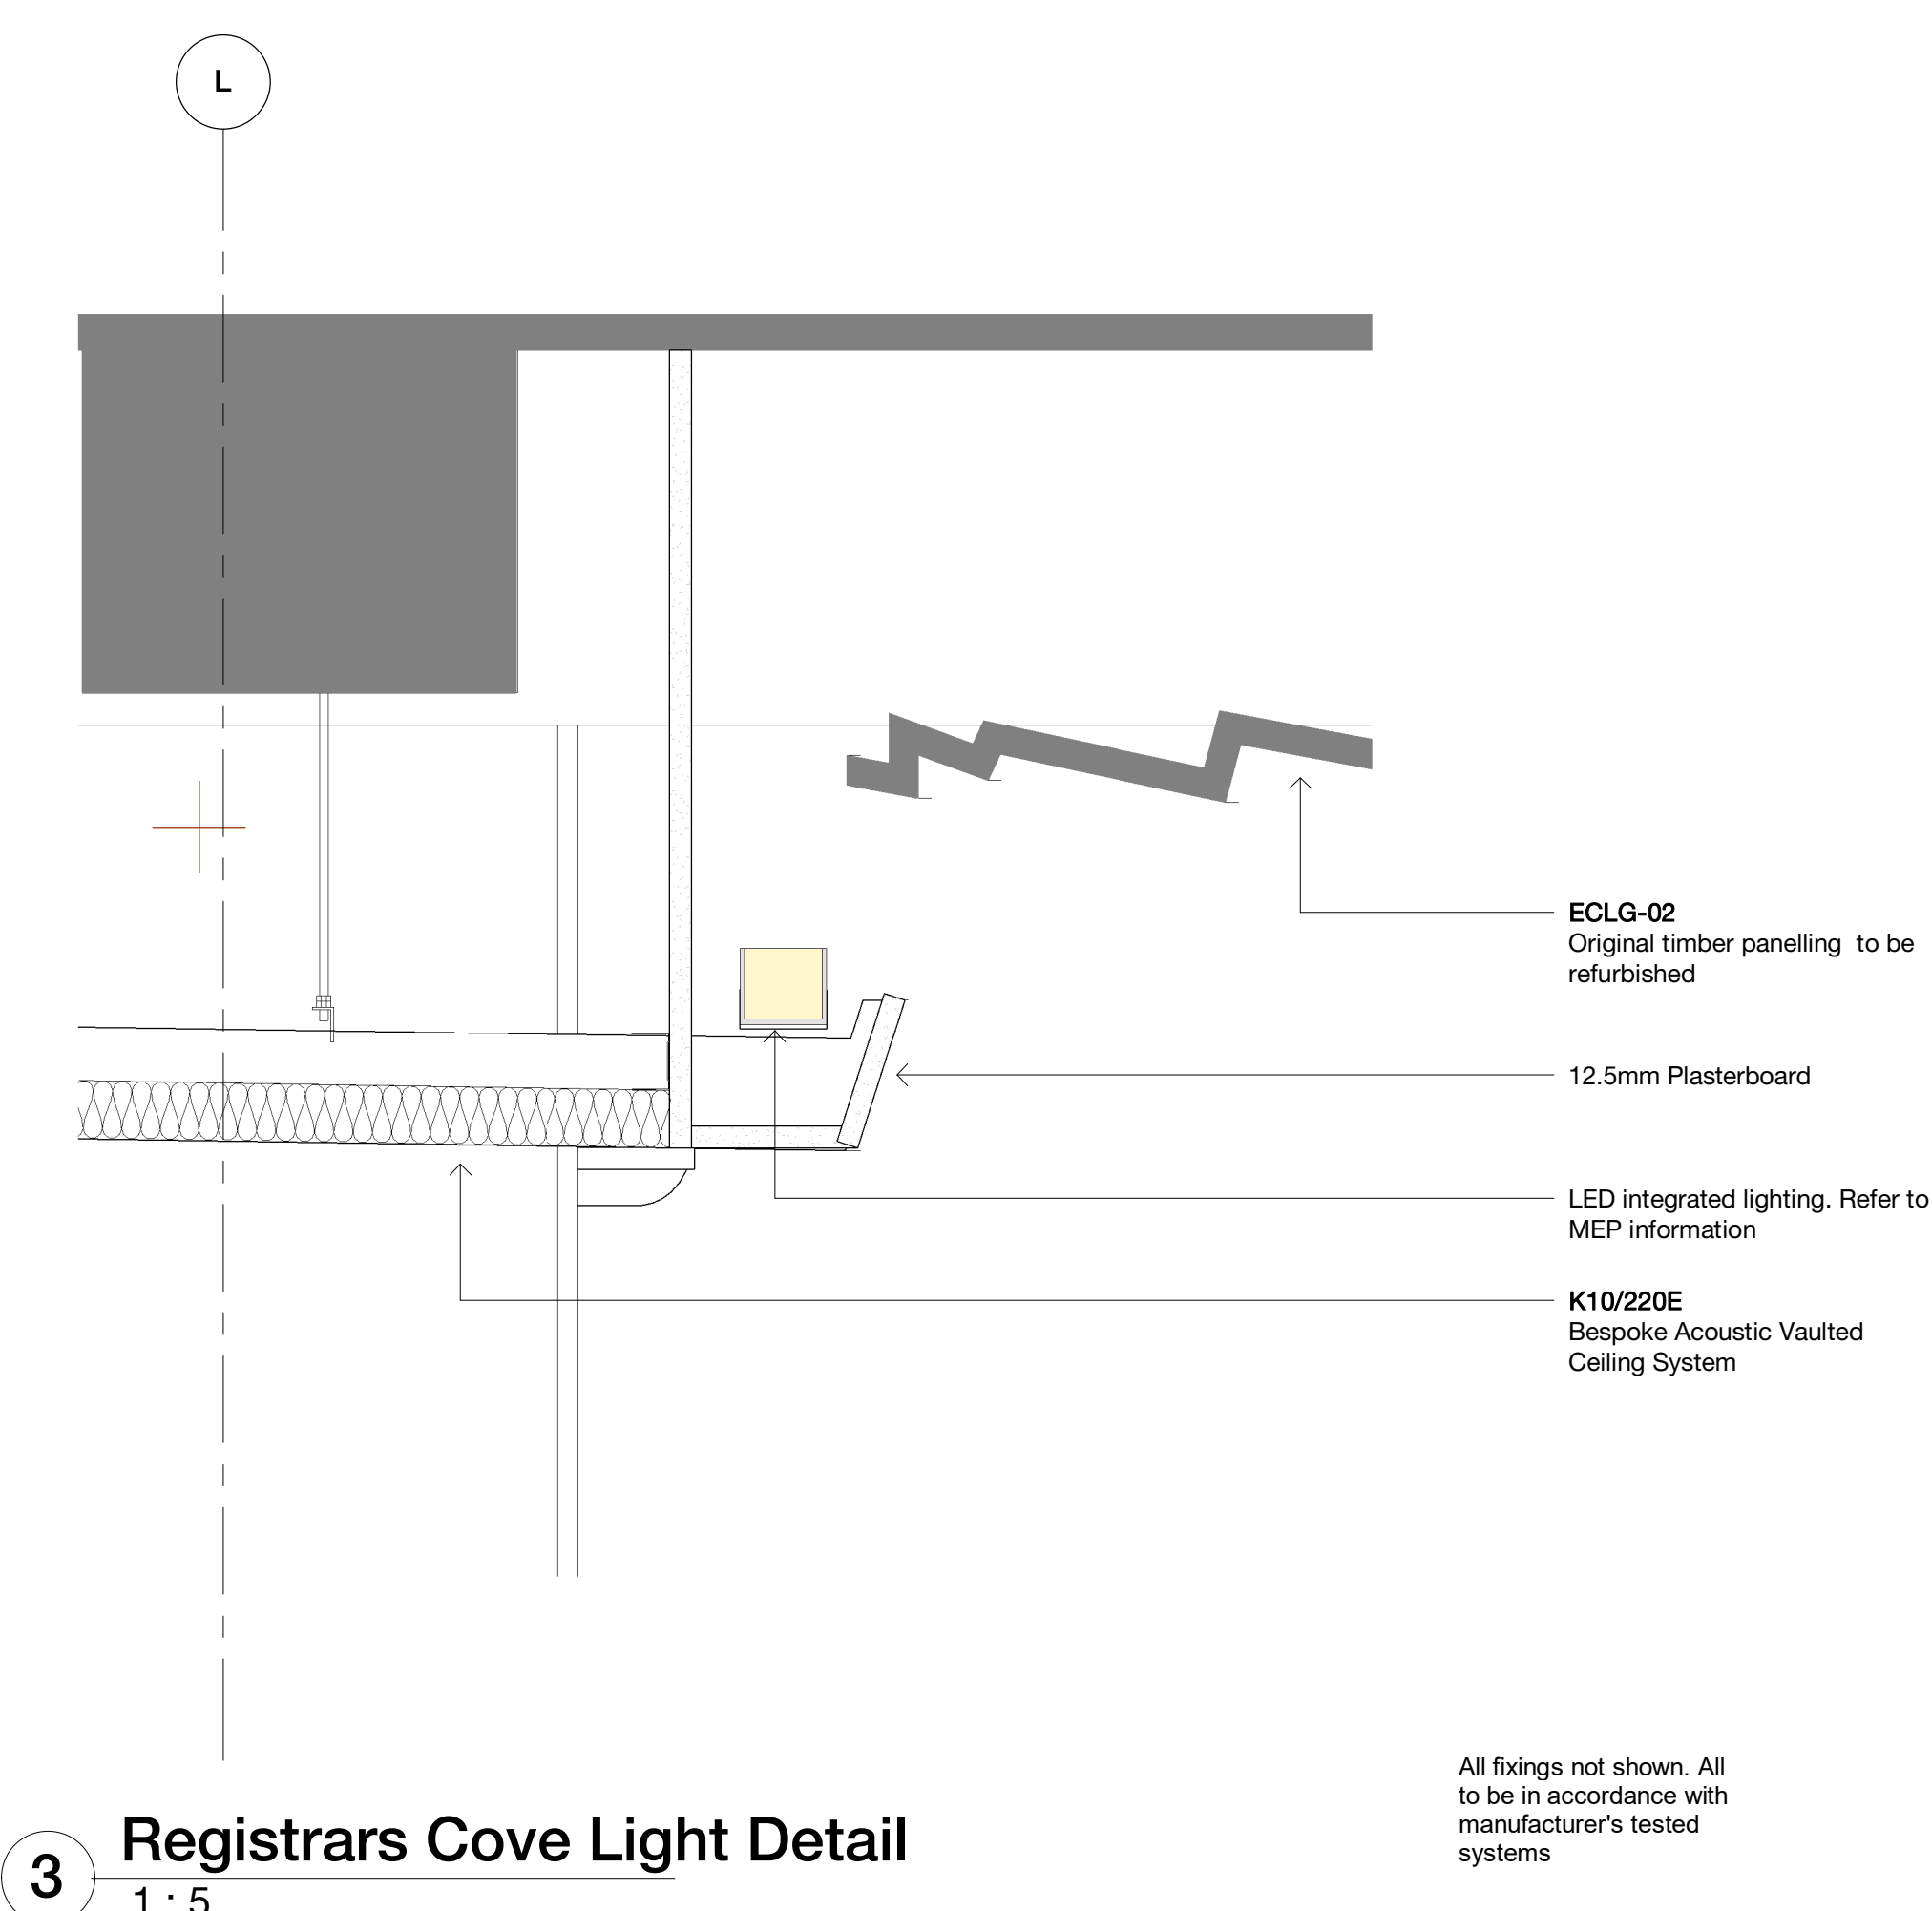


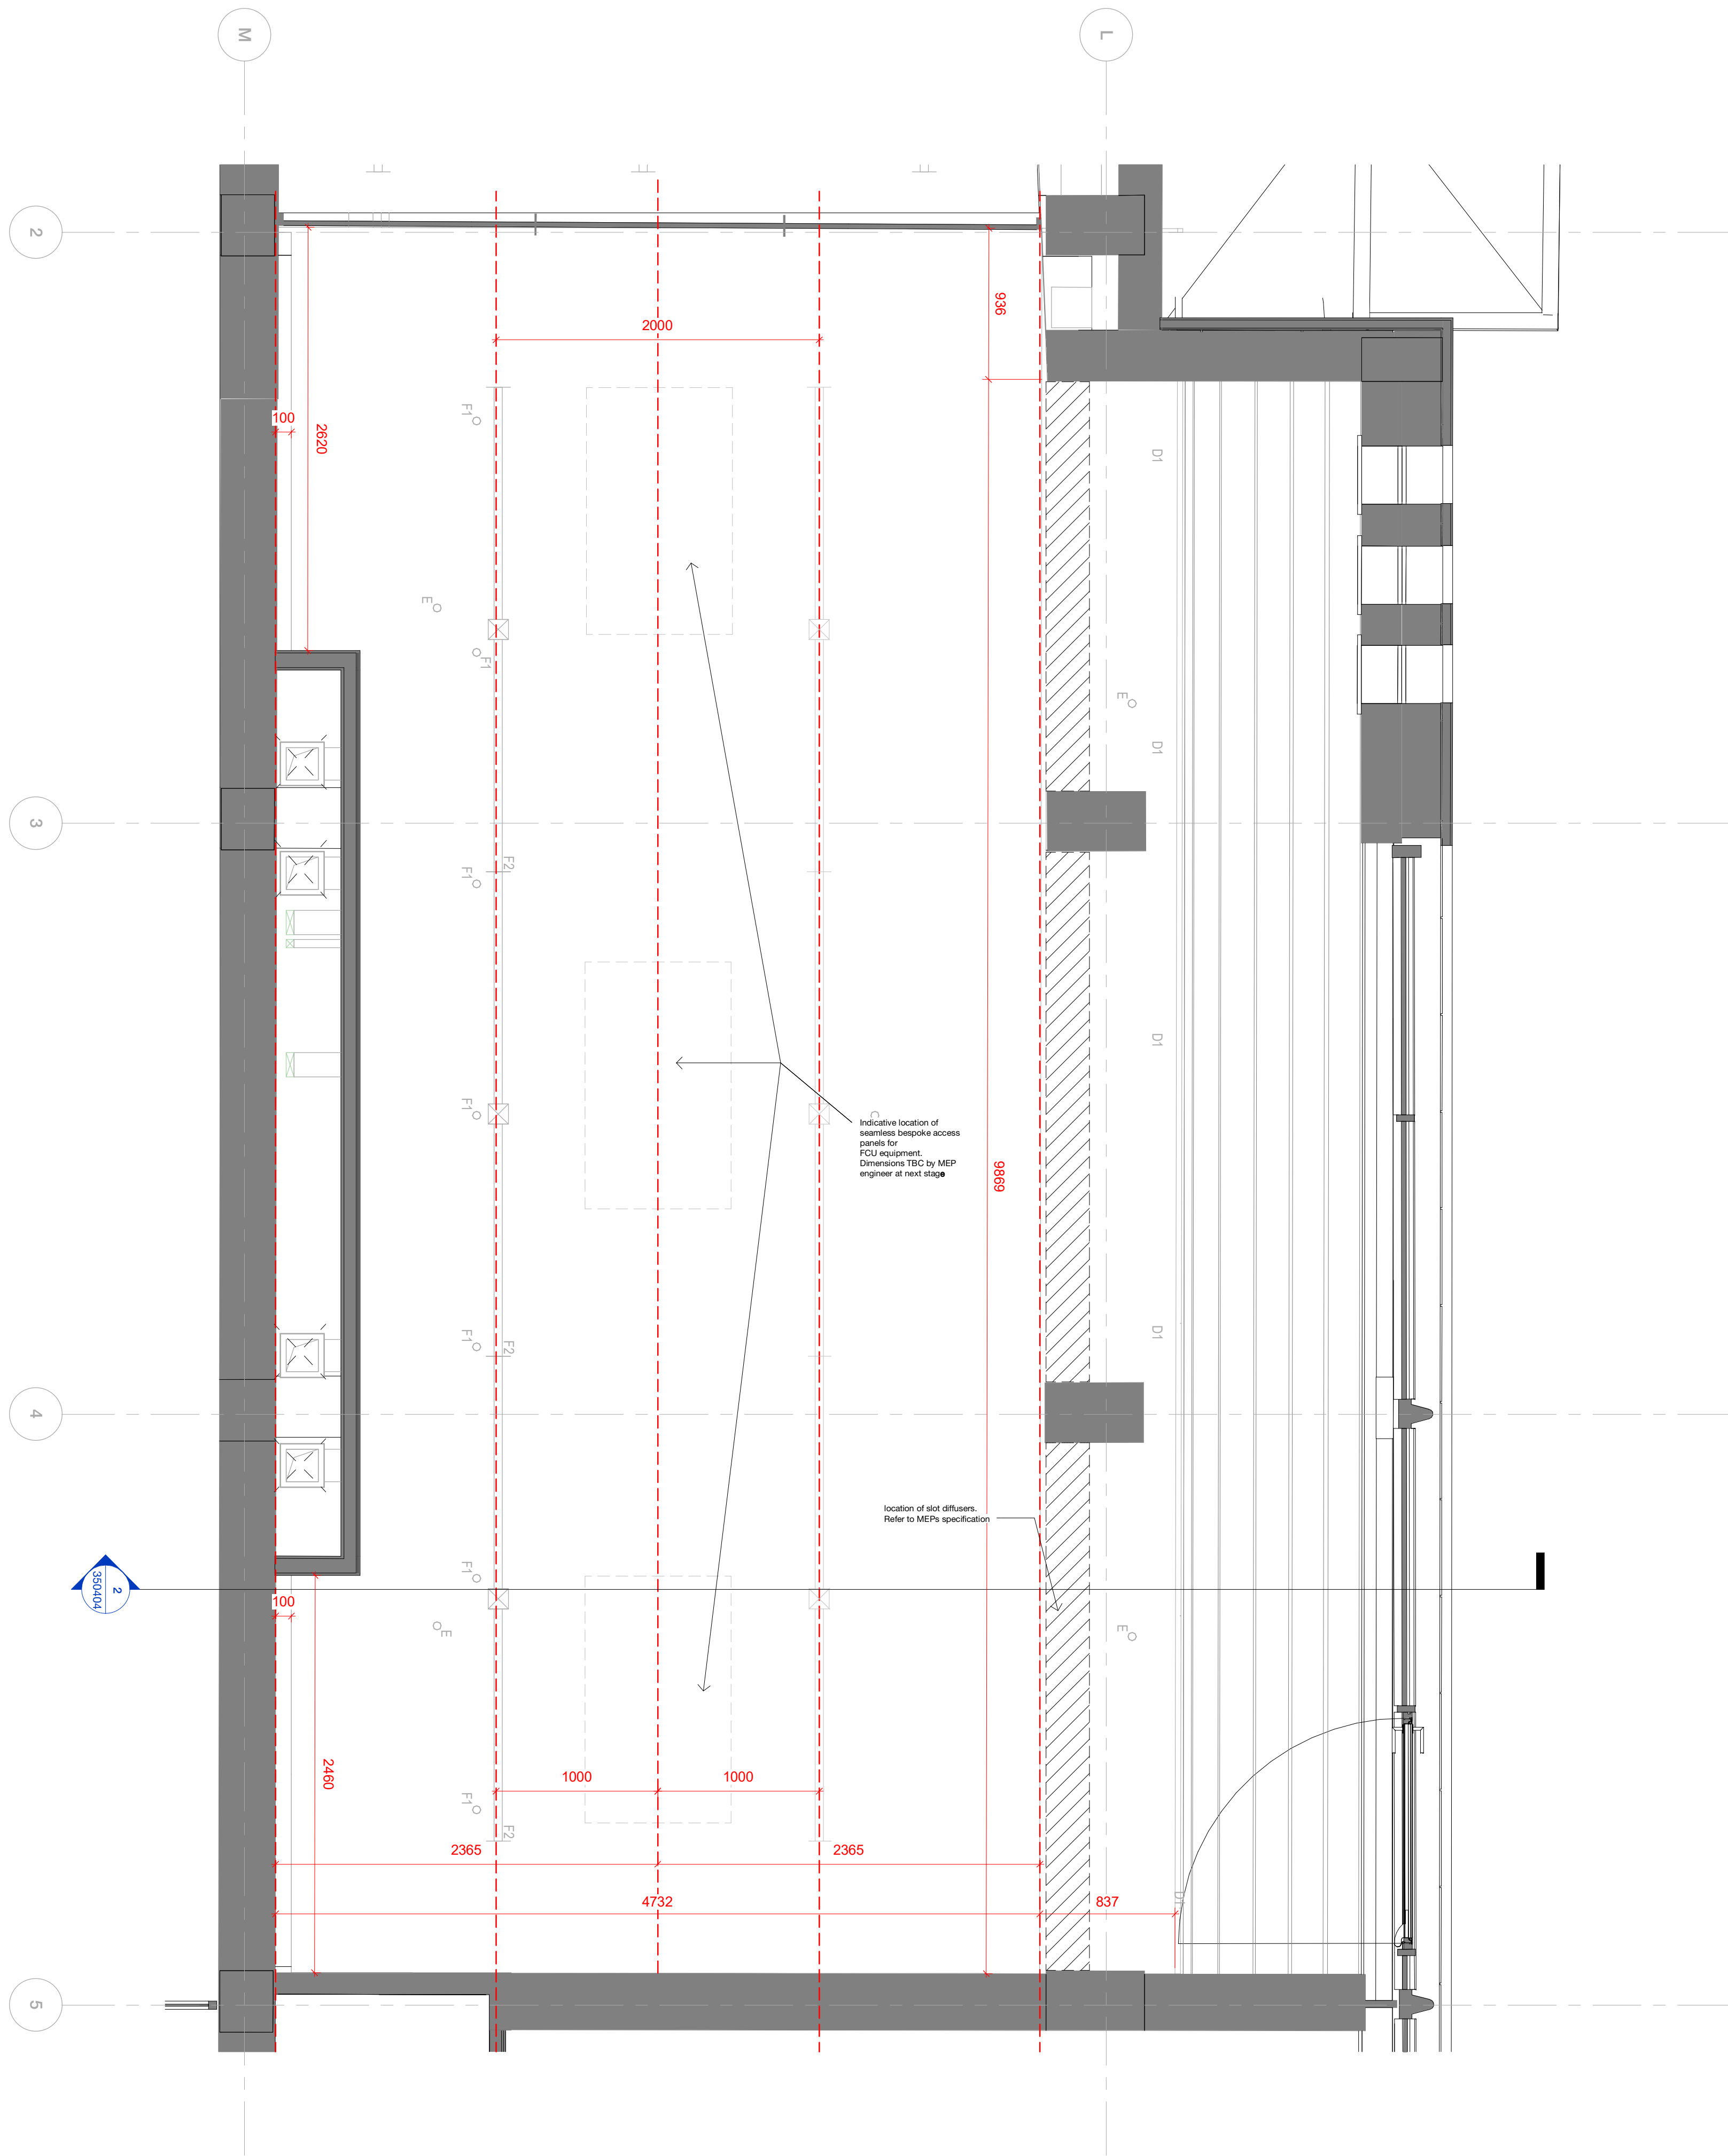


3 Registrars Cove Light Detail
1 : 5

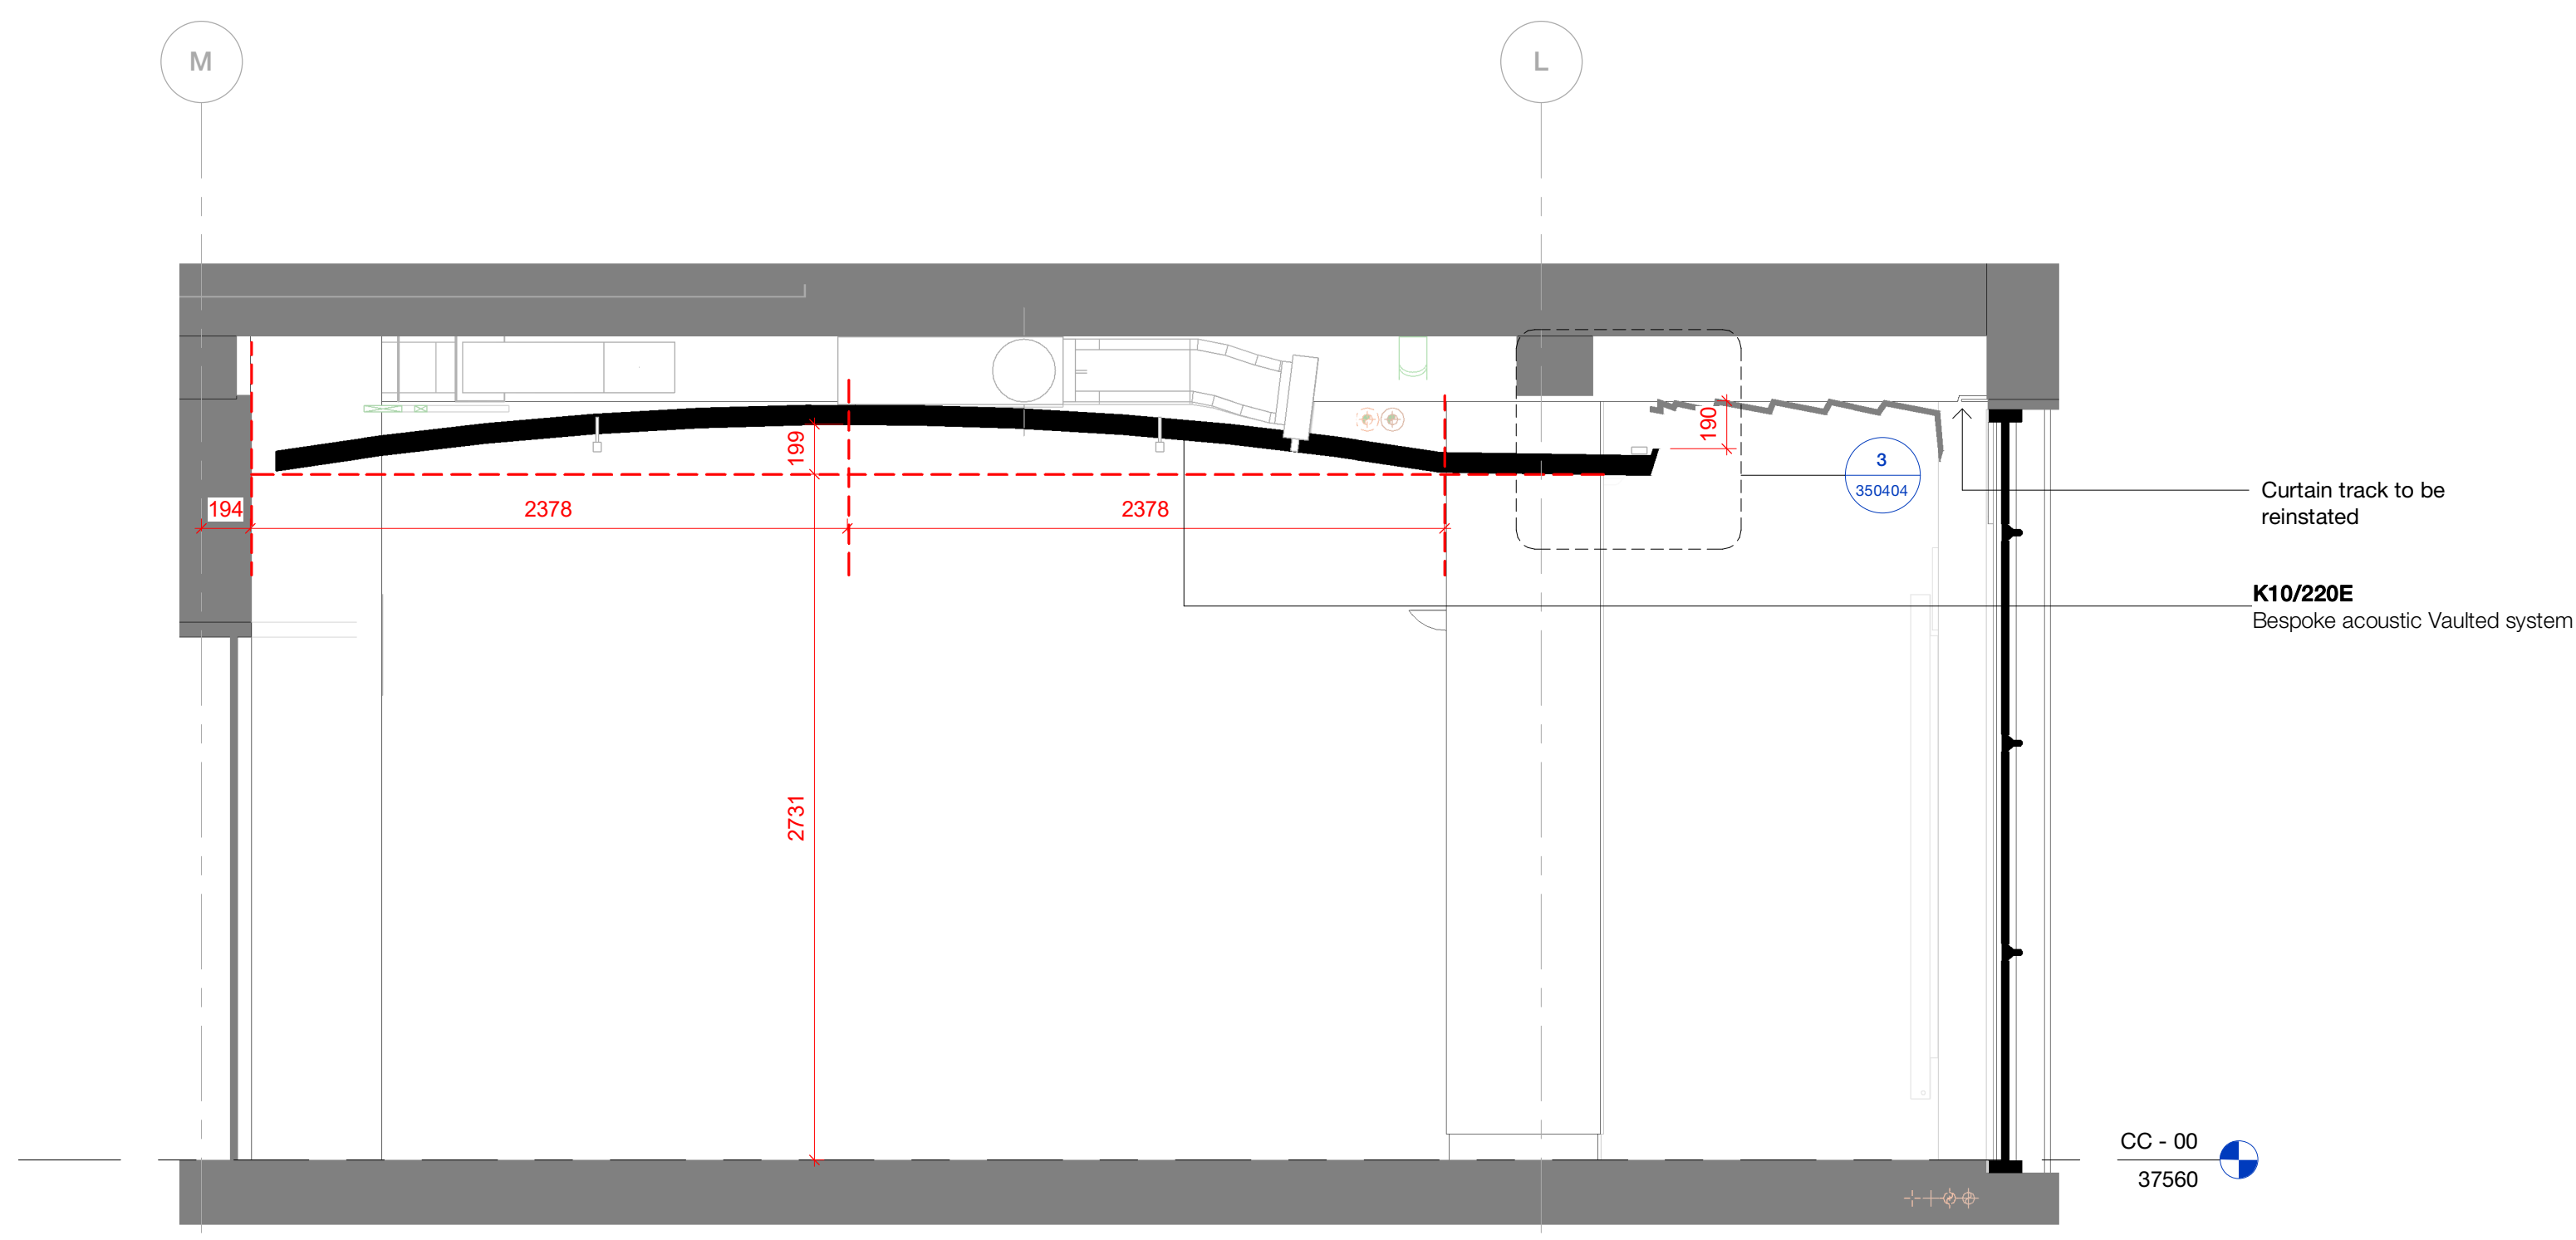

2 Old Registrars - Reflected Ceiling Plan + Section
1 : 25

Existing Photos:

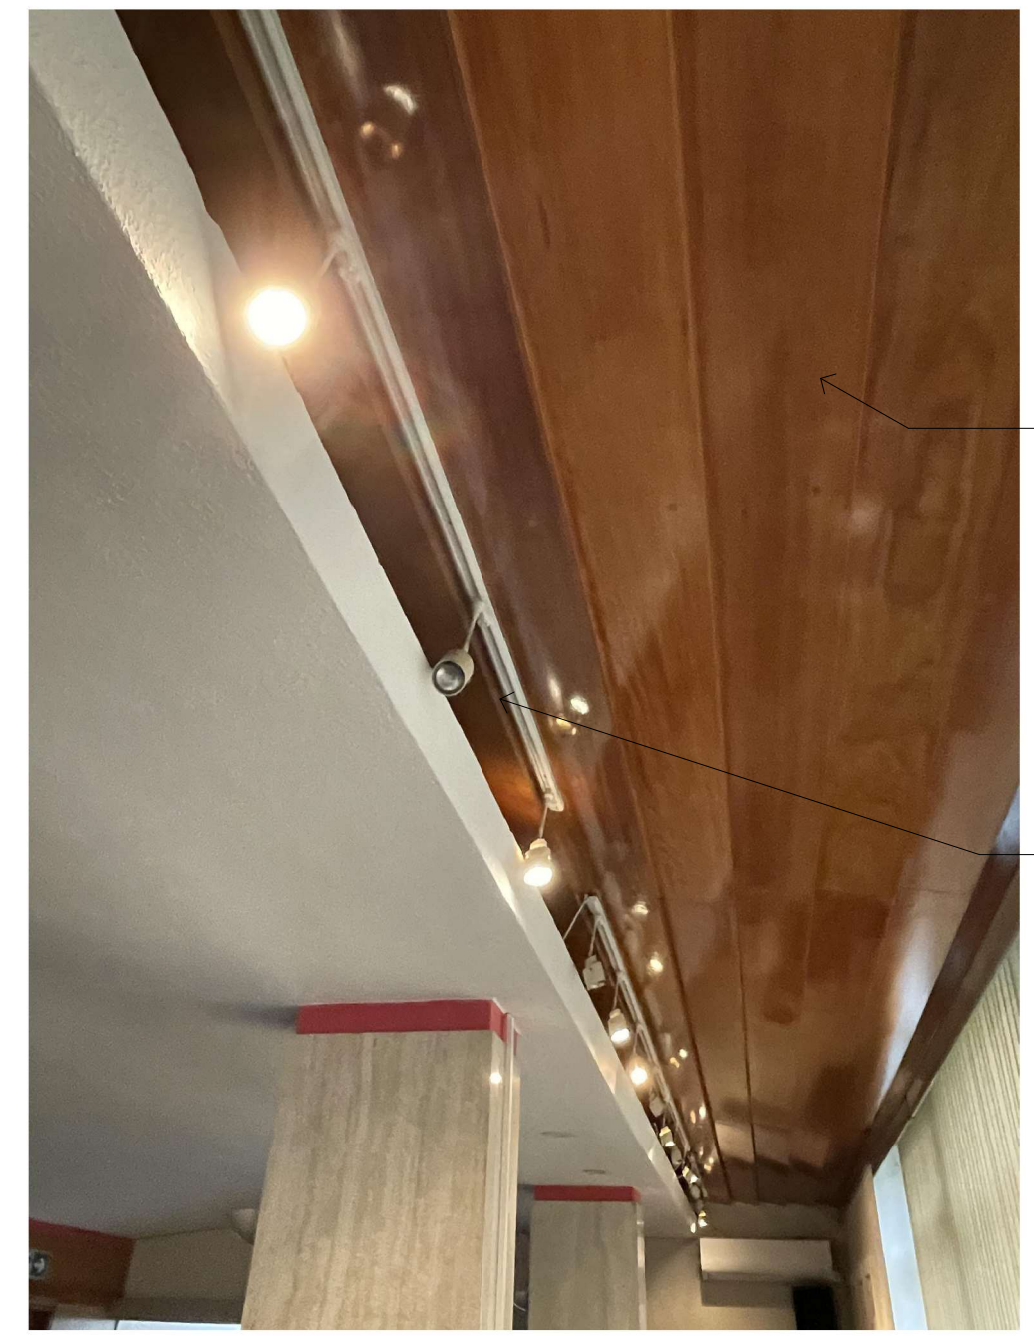

Existing timber Panels along window



Existing, Original vaulted ceiling

Original vaulted ceiling to be replicated

ECLG-02 - Original timber panelling to be refurbished

Light fixtures to be removed and replaced

- Notes**
1. Drawings to be read in conjunction with Architect's NBS specification and Stage 3 Outline Interior Condition and Scope of Works - HCC-HBA-CC-XX-SH-A-400001
 2. Acoustic Absorption as per acoustic engineer's report to satisfy BB93/BSA acoustic target. Please raise any inconsistencies between architectural and acoustic information with the project team.
 3. Please refer to 35 series drawings for location
 4. Refer to AV drawings for AV information. Further coordination is required at stage 4.
 5. For wall point information, please refer to BH drawings. Number and locations subject to survey at next stage. Further coordination is required at stage 4. With points in Civic Centre are subject to conservation officer approval.
 6. Design to be fully approved and certificated by building control at stage 4.

159 St John Street
London EC1V 4GJ

mail@hawkinsbrown.com
hawkinsbrown.com

Hawkins\Brown

Project
Haringey Civic Centre
High Rd,
Wood Green,
N22 8LE

Drawing
Registrars Barrel Vaulted Ceiling

Scale @ A0
As indicated

Date
05/22/23

Drawn By
RK

Checked By
EV

Job Number
190149

Status
A3

Purpose of Issue
Authorised and Accepted

Drawing No.
HCC-HBA-CC-ZZ-DR-A-350404

Rev
C1