




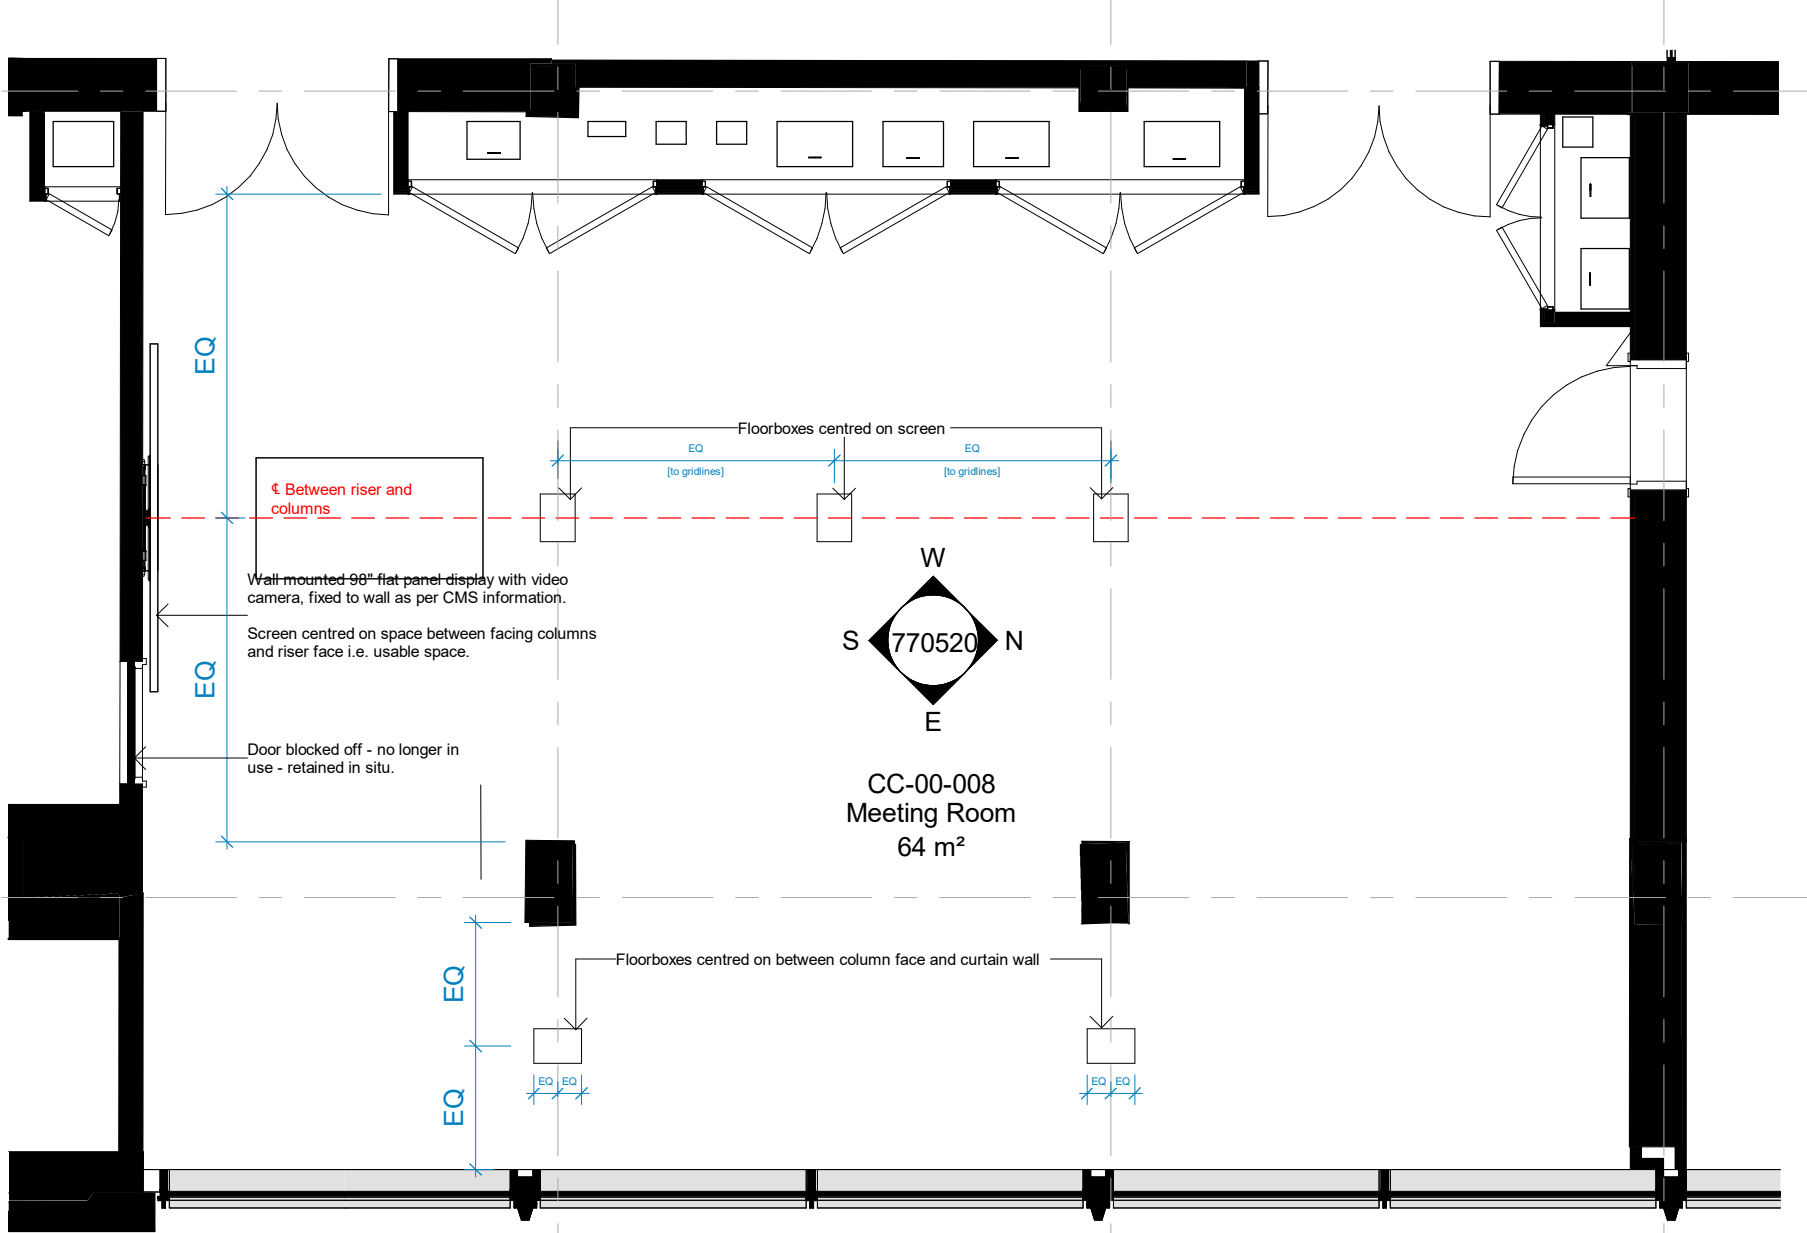


1 Meeting Room - CC-00-008 - Floor Plan
1 : 50

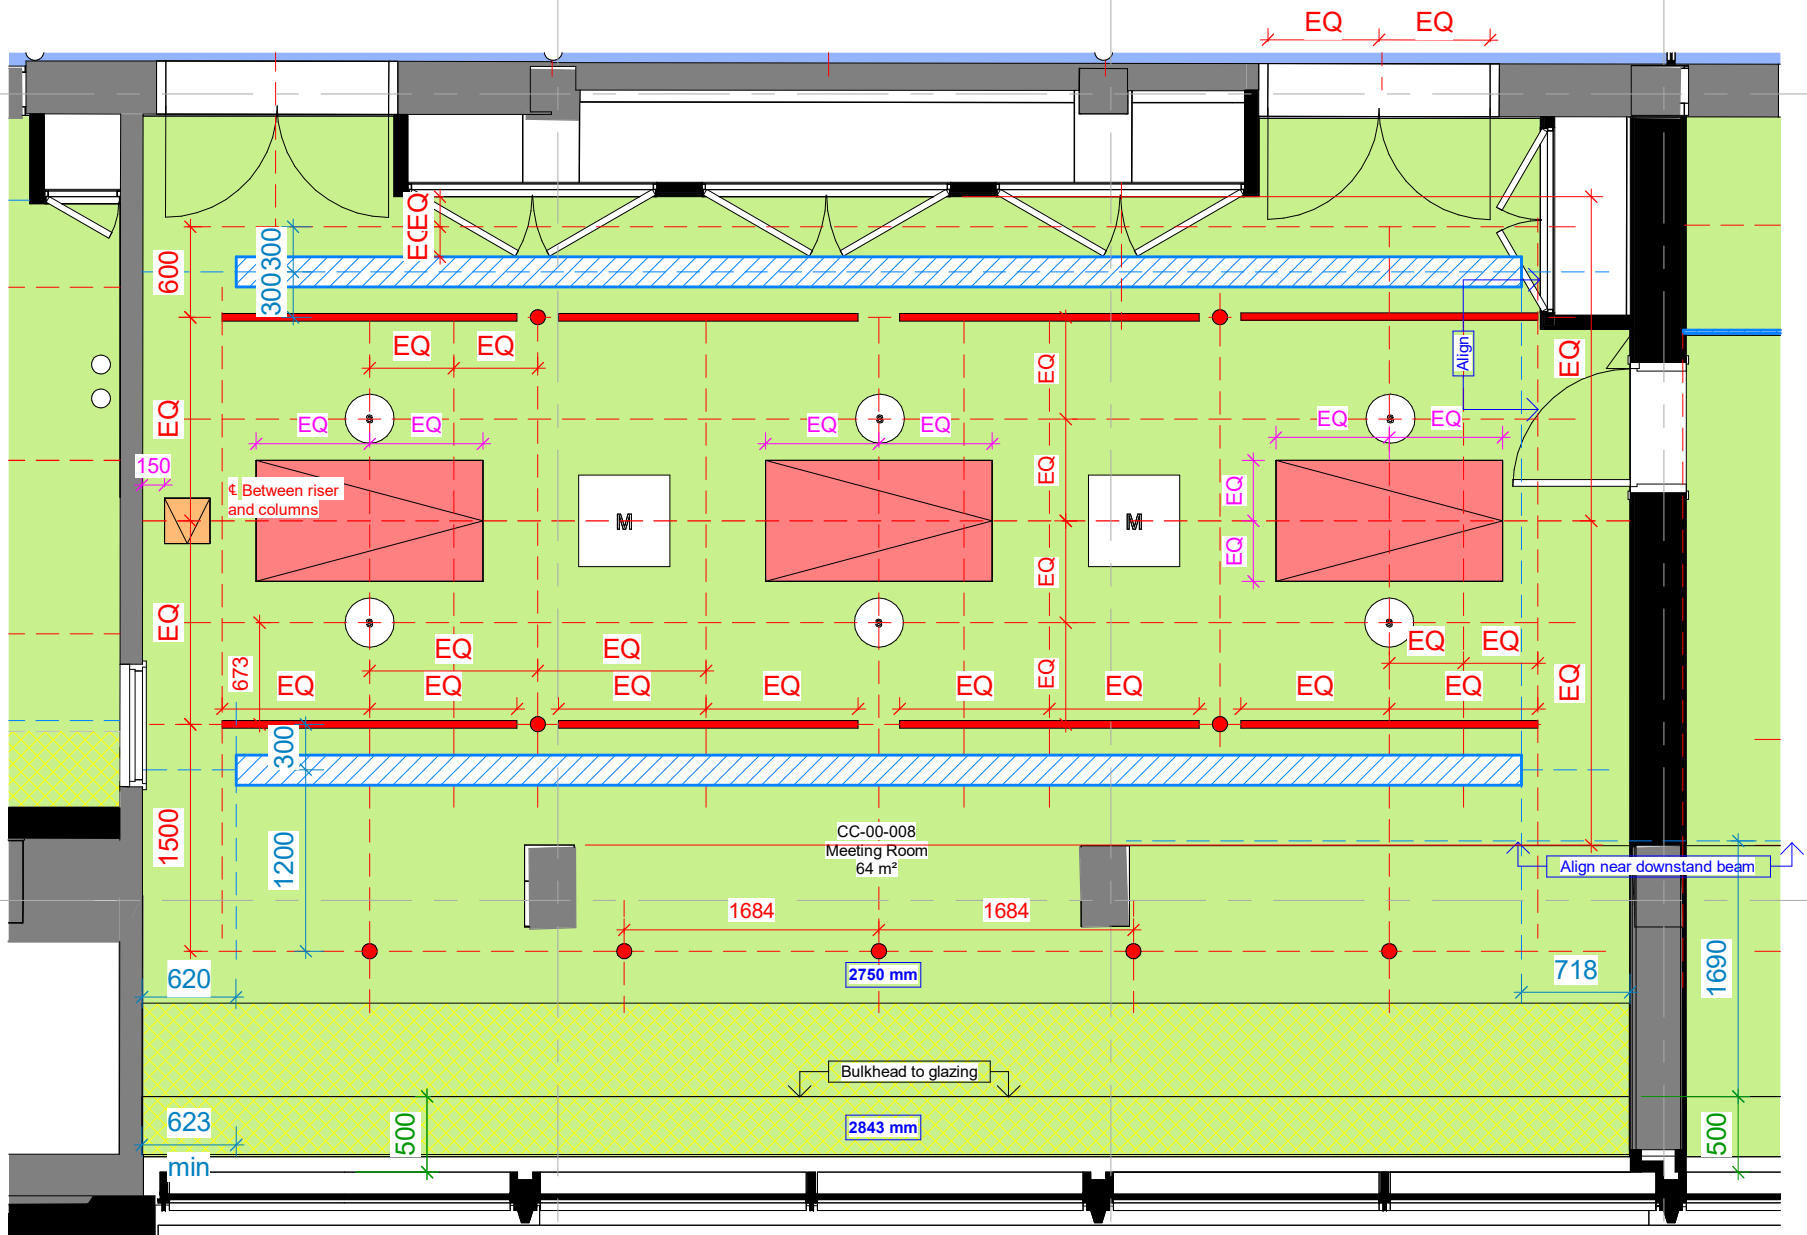

2 Meeting Room - CC-00-008 - Reflected Ceiling Plan
1 : 50

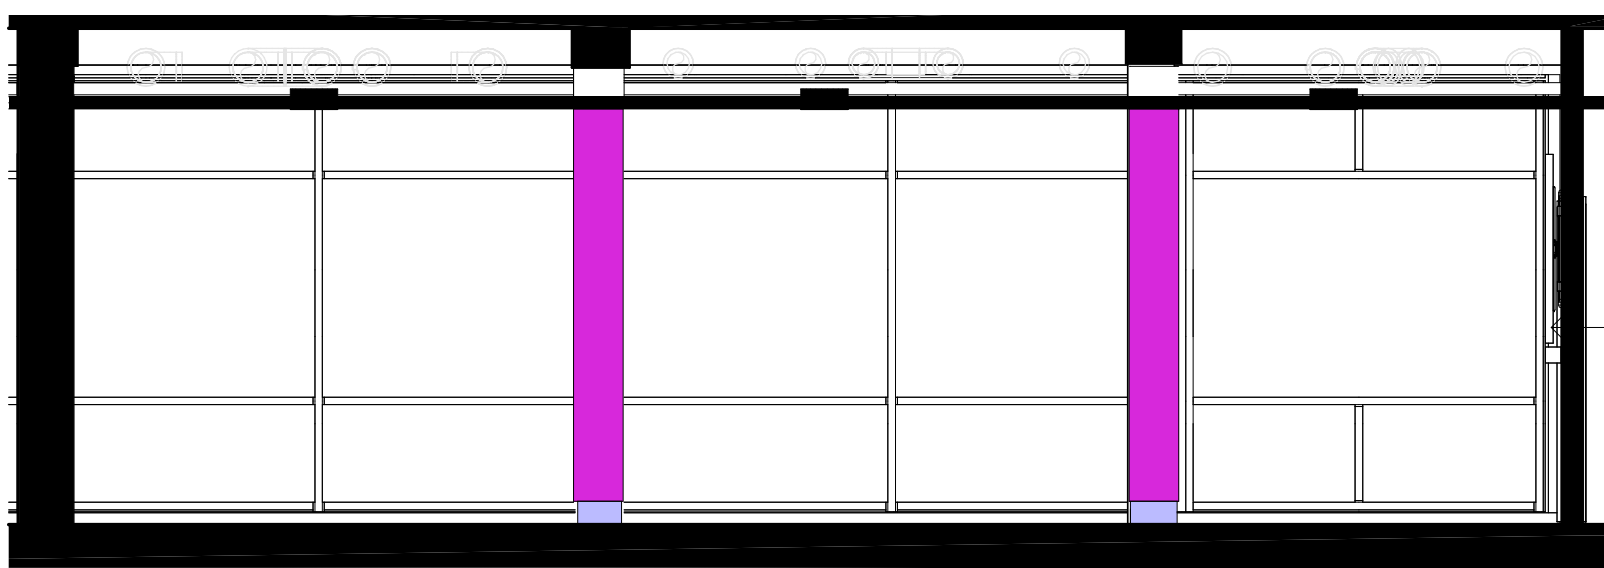

E CC-00-008 - Meeting Room - Elevation East
1 : 50

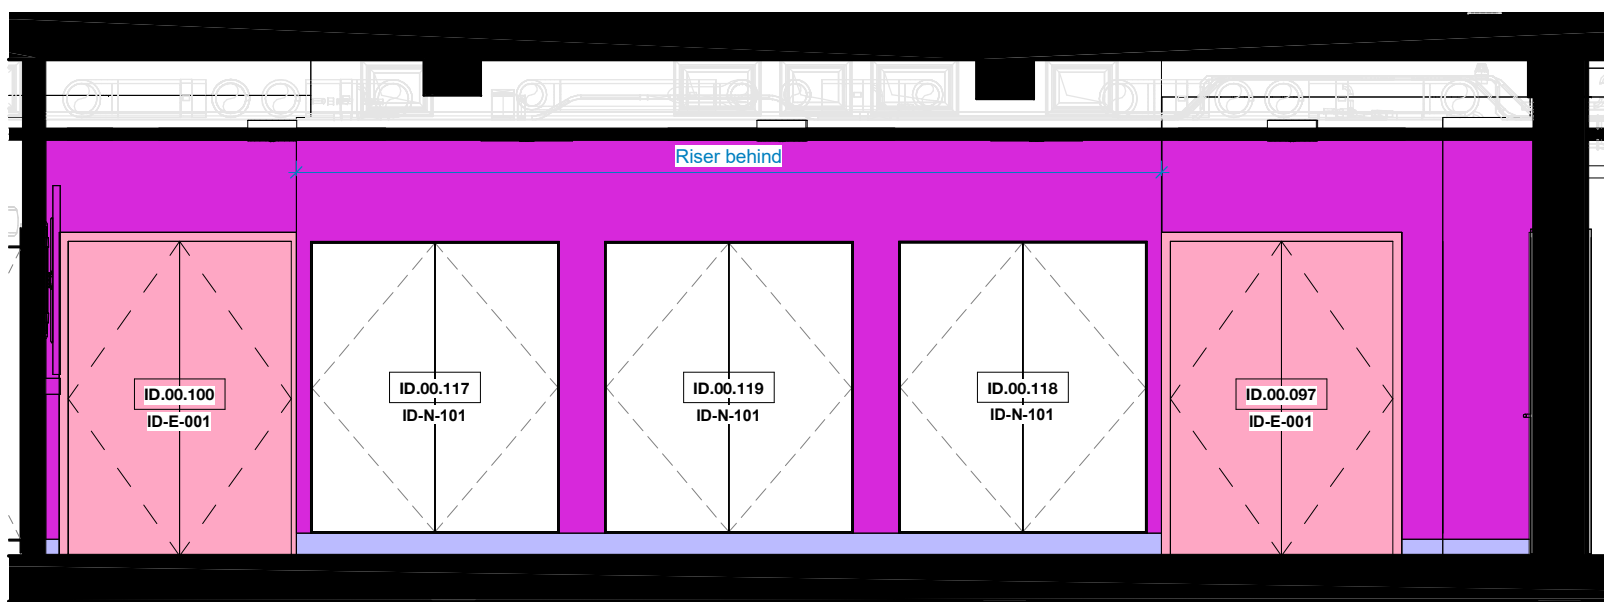

W CC-00-008 - Meeting Room - Elevation West
1 : 50



N CC-00-008 - Meeting Room - Elevation North
1 : 50



S CC-00-008 - Meeting Room - Elevation South
1 : 50



Existing South wall



Existing West wall

GENERAL

Room Function	Meeting Room
Room Number	CC-00-008
Area	64 m²
Occupancy	20-24 TBC
Floor - Soffit Height	~3300mm (Varies)
Floor - Ceiling Height (Lower)	2750mm
Floor - Ceiling Height (Upper)	n/a

ARCHITECTURAL

Floors	M51/110 Carpet Tile
Walls	External glazing M60/110A Painted plaster M60/110A Painted plaster M60/110A Painted plaster
Skirting	P20/200 MDF skirting, painted finish
Ceiling	K10/220C Acoustic class A ceiling

FITTINGS / ACCESSORIES

- To Windows	N10/235C Manual Operated New curtains
--------------	---------------------------------------

NOTES

- Refer to M&E Engineer drawings/ specification for services requirements
- Refer to Acoustic Consultant's drawings/ report for information
- Refer to Fire Engineer's report for detail on fire safety
- Refer to separate door & window scoping drawings and specification for additional information
- Refer to Joinery specialist information for comprehensive approach Joinery approach
- Refer to CMS information for comprehensive approach to AV-IT strategy
- Final finishes to be agreed with client team and conservation officer

ER's Reflected ceiling plans universal rules to be followed in stage 4b setting out

Open plan offices and typical meeting rooms - typical drawings HCC-HBA-AB-ZZ-DR-A-350407, HCC-HBA-AB-ZZ-DR-A-350408, HCC-HBA-AB-00-DR-A-350401, and HCC-HBA-CC-02-DR-A-350400 from ER set

1. Fan coil units to be concealed by only one acoustic panel. The Contractor should avoid placing FCUs over two panels for easy access and maintenance;
2. Suspended strip lights to be central to acoustic panels as per red dimensions and aligned to the underside of acoustic baffles;
3. Acoustic baffles in Open space office to be centred and equally spaced as per green grid lines:
A. Civic Centre - Acoustic panels to be equidistant from each other and ordered in relation to the structural grid as shown;
B. Annexe - Acoustic panels to be centred to window location per green lines;
C. Link Block - Acoustic panels to meet the position of tables and to be finalized according to latest furniture layout;
4. Height of panels and strip lights in open plan offices:
A. Civic centre - 2500 mm;
B. Annexe Ground Floor - 3000 mm;
C. Annexe 1st Floor - 2700 mm;
5. Monolithic ceilings in meeting rooms:
A. Downlight/alarms/emergency lights and all AV equipment to be installed in a regular grid line as demonstrated in red lines.

WALL FINISHES TYPES KEY

Proposed / New Finishes

- M60/110A - Painted Plaster (allow for M60/110C, to WCs, kitchen & showers)
- M60/110A M20/210 - Repair to existing plaster with paint finish

- K13/170B - Acoustic Class A Wall panels / pinboard
- P20/200 - MDF skirting, painted finish

Existing / Refurbished Finishes

- M40/115 - Florentine Travertine Stone retained in-situ
- K13/125 - Salvaged Elm Timber Panelling re-installed
- K13/124 - Existing Elm Timber Panelling retained in-situ
- P20/151 - Proposed Replacement Aluminium Skirting
- New insulated lining to facade

CEILING TYPES KEY

Proposed Finishes

- K10/220A Finish: M60/110B Plasterboard Suspended Ceiling
- K10/220B Finish: M60/110B Plasterboard Moisture Resistant Suspended Ceiling
- K10/220C Acoustic Class A Absorbent Ceiling
- K10/220E Bespoke vaulted Class A Ceiling to specialist design
- K13/130 Existing plank timber ceiling
- Under Slab Insulation to Civic Centre (concealed by ceiling finishes) Refer to 21 series details & Meinhardt retrofit strategy

OTHER CEILING FIXTURES

- K30/430 300 x 300mm Seamless access panels
- K30/430 450 x 450mm Seamless access panels
- K30/430 600 x 600mm Seamless access panels
- K30/XXX 800 x 1500mm Seamless access panels

- M Recessed microphone
- S Recessed speaker

Light fittings
Refer to MEP information for types

Ceiling recessed ventilation grille
Refer to MEP information for types

SETTING OUT / DIMENSIONS

Ceiling / acoustic raft setting out

Light and fixtures setting out

Ventilation grilles/spigot setting out - solid ceilings
REFER TO MEP INFORMATION FOR VENTILATION
SETTING OUT IN OPEN AREAS

Access panel setting out

Floor to ceiling heights

Room data sheets keyplan
1 : 1000

- Light switch
- Data/telephone/ wireless point (Refer to MEP information)
- Cleaner socket
- Fused spur
- Double switch socket outlet
- Outlet plate
- Floorbox (Refer to MEP information for types)
- Room booking system

Room data sheets keyplan
1 : 1000

- Screen and floorboxes centred on space between column and riser. Data supplied through wall mounted brushed outlets.
- Heritage doors to remain in-situ
- K13-124 - drawings show visual design intent only. Refer to sub-contractor drawings and method statement for additional detail.

Copyright Hawkins\Brown Architects
No implied licence exists. This drawing should not be used to calculate areas for the purposes of valuation. Do not scale this drawing. All dimensions to be checked on the site by the contractor and such dimensions to be their responsibility. All work must comply with relevant British Standards and Building Regulations requirements. Drawing errors and omissions to be reported to the architect. To be read in conjunction with Architect's specification and other consultant information.

Rev	Description	Date
P01	For Coordination	06.12.25
P02	For review & comment	30.01.26
P03	For review & comment	17.04.26



30 Clerkenwell Road
London
EC1M 5PG

mail@hawkinsbrown.com
hawkinsbrown.com

Hawkins\Brown

Project
Haringey Civic Centre
High Rd,
Wood Green,
N22 8LE

Drawing
24 Person Meeting Room -
CC-00-008 - Room Data Sheet

Scale @ A1
As indicated

Date
11.0.26

Drawn By
AK

Checked By
JP

Job Number
190149A

Status
S3

Purpose of Issue
For Review and
Comment

Drawing No.
HCC-HBA-CC-00-DR-A-770520

Rev
P03