



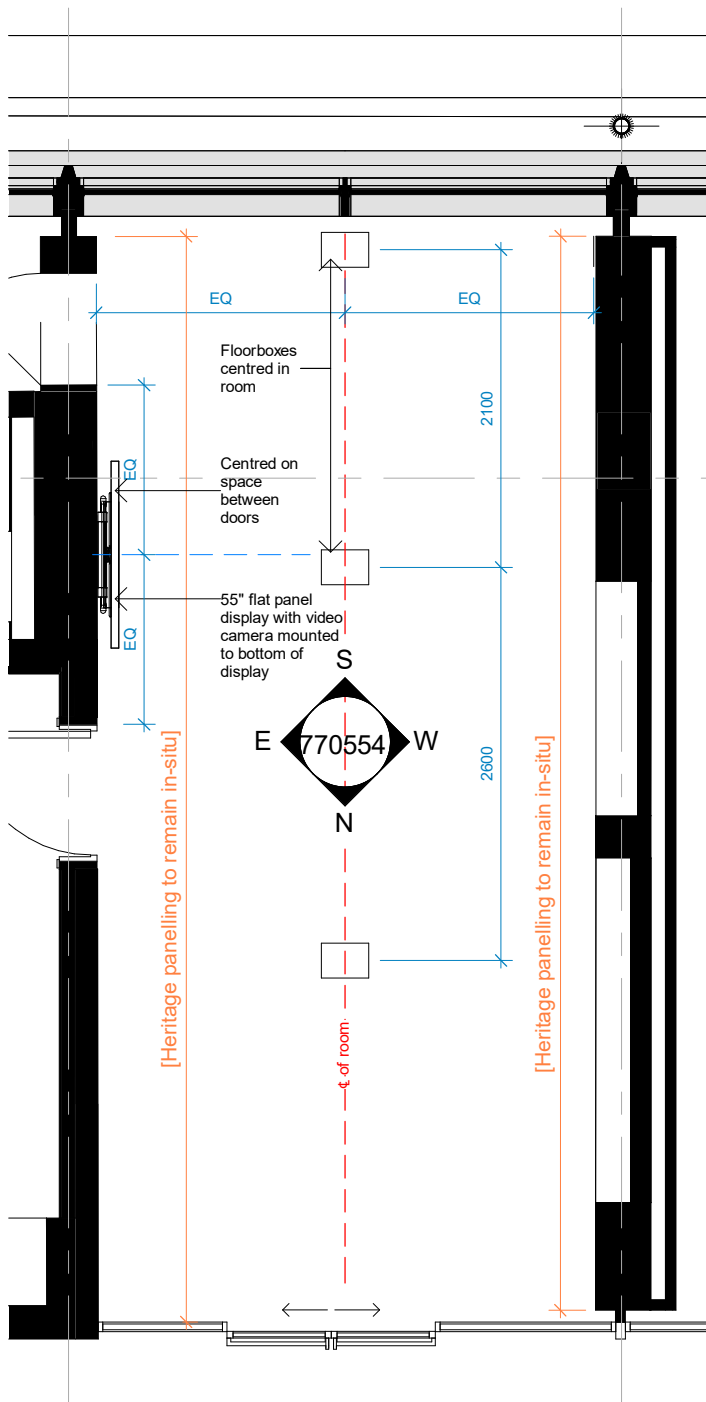

1 CC-01-014 - Mayors Parlour - Floor Plan
1 : 50

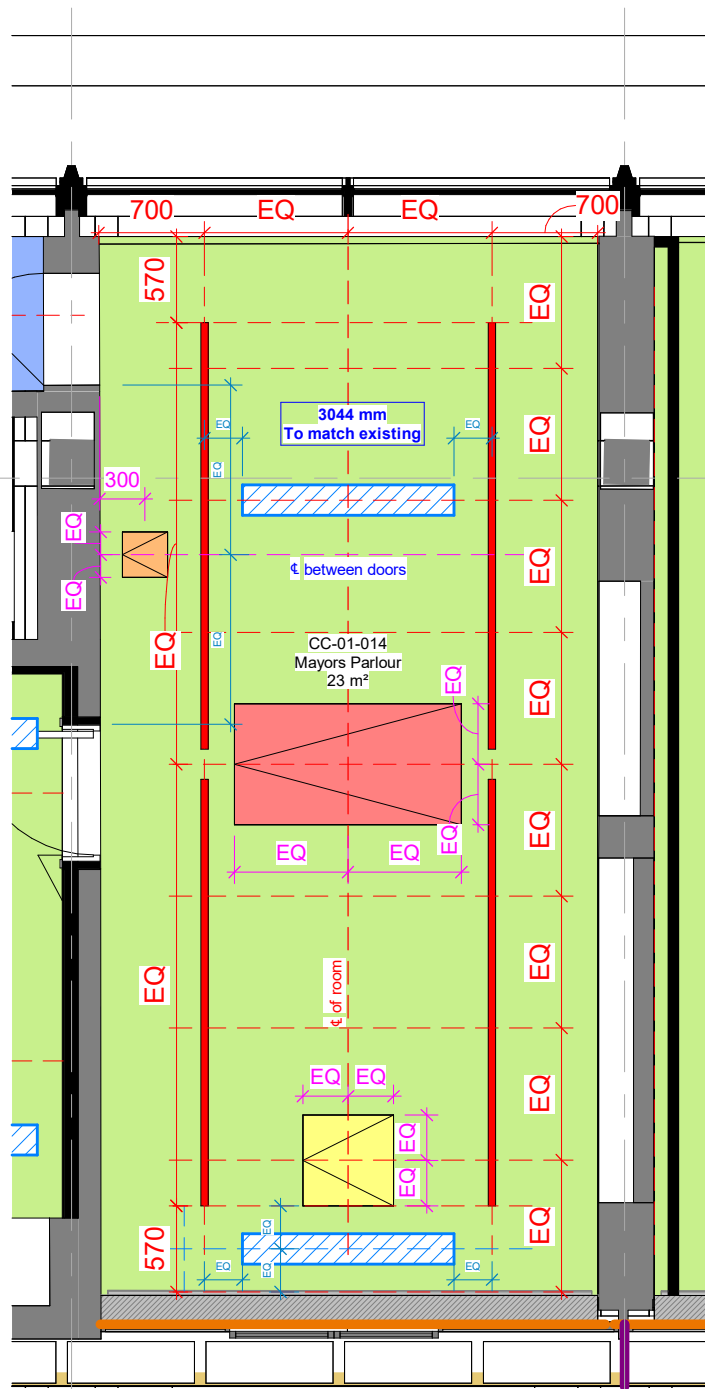


2 CC-01-014 - Mayors Parlour - Reflected Ceiling Plan
1 : 50



Existing heritage panelling in-situ east wall




Existing heritage panelling in-situ west wall

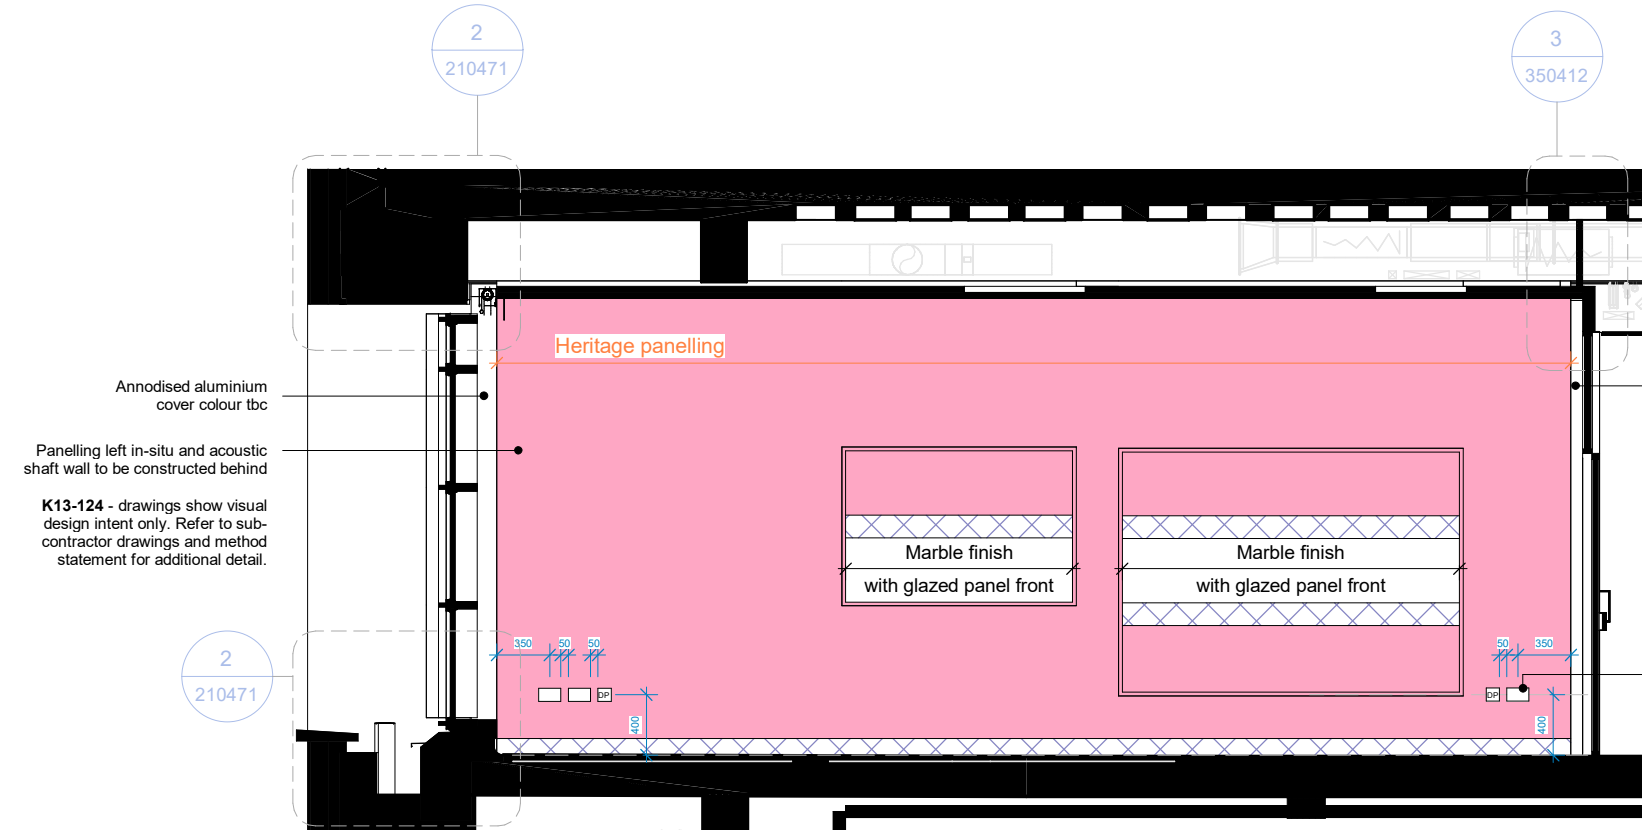


W CC-01-014 - Mayors Parlour - Elevation West
1 : 50



N CC-01-014 - Mayors Parlour - Elevation North
1 : 50

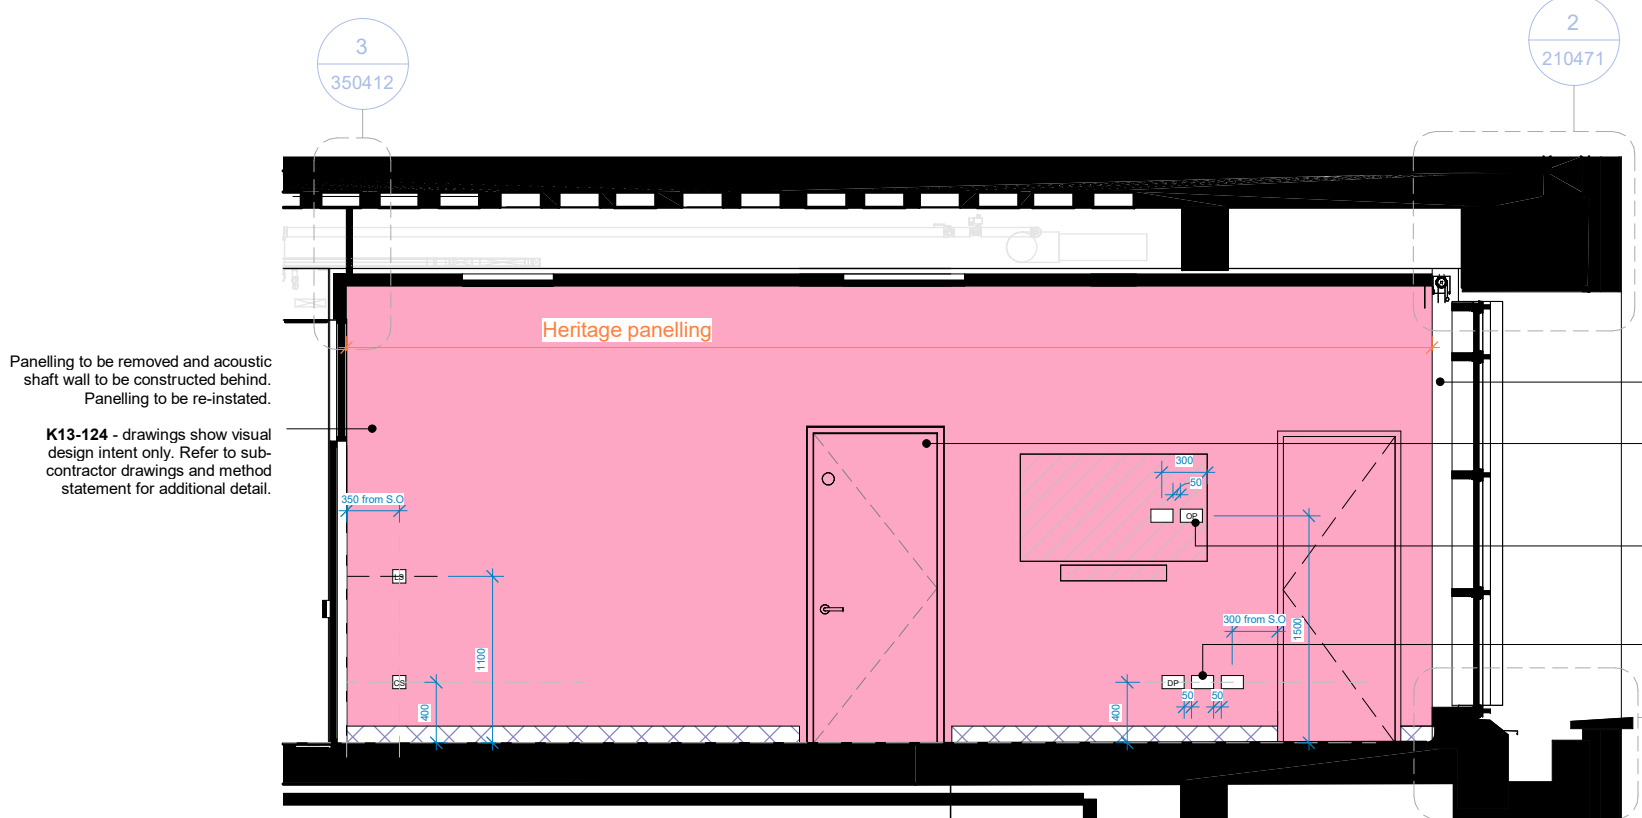

E CC-01-014 - Mayors Parlour - Elevation East
1 : 50

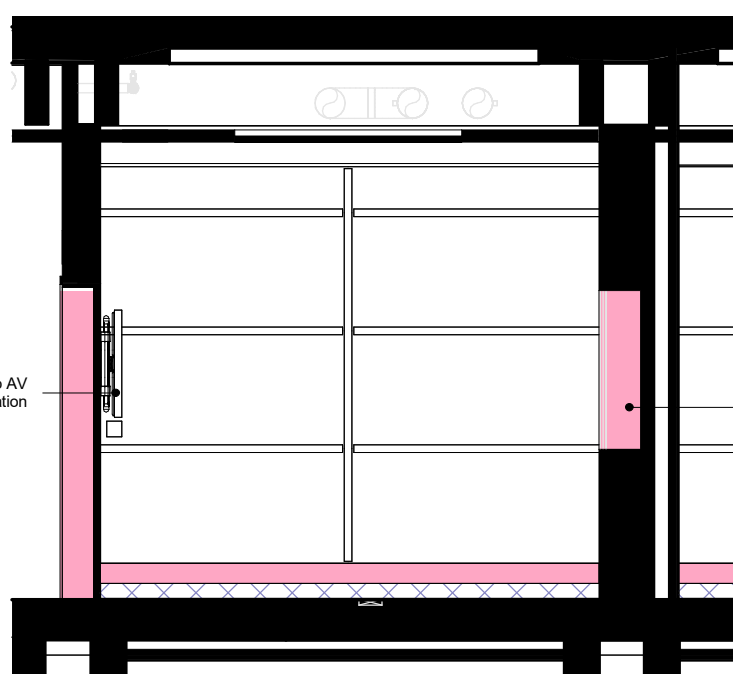


S CC-01-014 - Mayors Parlour - Elevation South
1 : 50

GENERAL	
Room Function	Mayors Parlour
Room Number	CC-01-014
Area	23 m²
Occupancy	12 TBC
Floor - Soffit Height	3300 mm
Floor - Ceiling Height (Lower)	3044 mm
Floor - Ceiling Height (Upper)	
ARCHITECTURAL	
Floors	M51/130A - Carpet Tile
Walls	L10/552 - Original aluminium glazed screen
	L10/310 External glazing
	K13/124 Elm panelling
Skirting	P20/151 Aluminium Skirting
Ceiling	K10/220C Acoustic class A absorbant ceiling
FITTINGS / ACCESSORIES	
- To Windows	N10/240B Anti-glare blinds
NOTES	
- Refer to M&E Engineer drawings/ specification for services requirements - Refer to Acoustic Consultant's drawings/ report for information - Refer to Fire Engineer's report for detail on fire safety - Refer to separate door & window scoping drawings and specification for additional information - Refer to Joinery specialist information for comprehensive approach Joinery approach - Refer to CMS information for comprehensive approach to AV-IT strategy - Final finishes to be agreed with client team and conservation officer	

ER's Reflected ceiling plans universal rules to be followed in stage 4b setting out	
Open plan offices and typical meeting rooms typical drawings HCC-HBA-AB-ZZ-DR-A-350407, HCC-HBA-AB-ZZ-DR-A-350408, HCC-HBA-AB-00-DR-A-350401, and HCC-HBA-CC-02-DR-A-350400 from ER set	
1. Fan coil units to be concealed by only one acoustic panel. The Contractor should avoid placing FCUs over two panels for easy access and maintenance;	
2. Suspended strip lights to be central to acoustic panels as per red dimensions and aligned to the underside of acoustic baffles;	
3. Acoustic baffles in Open space office to be centred and equally spaced as per green grid lines: A. Civic Centre – Acoustic panels to be equidistant from each other and ordered in relation to the structural grid as shown; B. Annexe - Acoustic panels to be centered to window location per green lines; C. Link Block - Acoustic panels to meet the position of tables and to be finalized according to latest furniture layout;	
4. Height of panels and strip lights in open plan offices: A. Civic centre - 2500 mm; B. Annexe Ground Floor - 3000 mm; C. Annexe 1st Floor - 2700 mm;	
5. Monolithic ceilings in meeting rooms: A. Downlight/alarms/emergency lights and all AV equipment to be installed in a regular grid line as demonstrated in red lines.	

WALL FINISHES TYPES KEY	
Proposed / New Finishes	
	M60/110A - Painted Plaster (allow for M60/110C, to WCs, kitchen & showers)
	M60/110A M20/210 - Repair to existing plaster with paint finish
	K13/170B - Acoustic Class A Wall panels / pinboard
	P20/200 - MDF skirting, painted finish
Existing / Refurbished Finishes	
	M40/115 - Florentine Travertine Stone retained in-situ
	K13/125 - Salvaged Elm Timber Panelling re-installed
	K13/124 - Existing Elm Timber Panelling retained in-situ
	P20/151 - Proposed Replacement Aluminium Skirting
	New insulated lining to facade
CEILING TYPES KEY	
Proposed Finishes	
	K10/220A Finish: M60/110B Plasterboard Suspended Ceiling
	K10/220B Finish: M60/110B Plasterboard Moisture Resistant Suspended Ceiling
	K10/220C Acoustic Class A Absorbent Ceiling
	K10/220E Bespoke vaulted Class A Ceiling to specialist design
	K13/130 Existing plank timber ceiling
	Under Slab Insulation to Civic Centre (concealed by ceiling finishes) Refer to 21 series details & Meinhardt retrofit strategy
OTHER CEILING FIXTURES	
	K30/430 300 x 300mm Seamless access panels
	K30/430 450 x 450mm Seamless access panels
	K30/430 600 x 600mm Seamless access panels
	K30/XXX 800 x 1500mm Seamless access panels

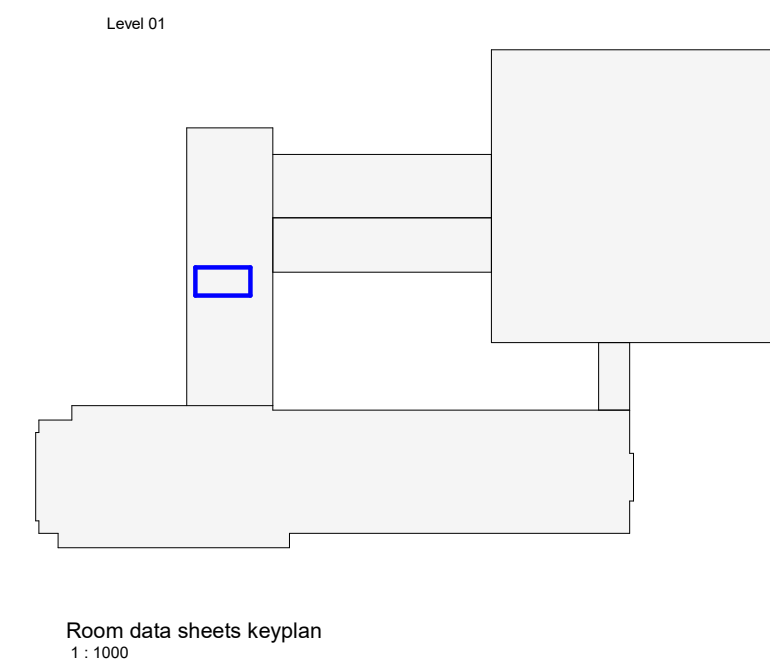

ELECTRICAL SYMBOLS KEY	
Indicative symbols for setting out purposes only. Drawings to be read in conjunction with MEP drawings and specification.	
	Light switch
	Data/ telephone/ wireless point (Refer to MEP information)
	Cleaner socket
	Fused spur
	Double switch socket outlet
	Outlet plate
	Floorbox (Refer to MEP information for types)
	Room booking system

	Recessed microphone		Recessed speaker
	Light fittings Refer to MEP information for types		
	Ceiling recessed ventilation grille Refer to MEP information for types		
SETTING OUT / DIMENSIONS			
	Ceiling / acoustic raft setting out		
	Light and fixtures setting out		
	Ventilation grilles/spigot setting out - solid ceilings	REFER TO MEP INFORMATION FOR VENTILATION SETTING OUT IN OPEN AREAS	
	Access panel setting out		
	Floor to ceiling heights		

Copyright Hawkins\Brown Architects
No implied licence exists. This drawing should not be used to calculate areas for the purposes of valuation. Do not scale this drawing. All dimensions to be checked on the site by the contractor and such dimensions to be their responsibility. All work must comply with relevant British Standards and Building Regulations requirements. Drawing errors and omissions to be reported to the architect. To be read in conjunction with Architect's specification and other consultant information.

Rev	Description	Date
P01	For Coordination	24.11.25
P02	For review & comment	03.02.26
P03	For review & comment	17.04.26



30 Clerkenwell Road
London
EC1M 5PG

mail@hawkinsbrown.com
hawkinsbrown.com

Hawkins\Brown

Project Haringey Civic Centre High Rd, Wood Green, N22 8LE		
Drawing Mayor's Parlour - CC-01-014 - Room Data Sheet		
Scale @ A1 As indicated		Date 13.03.26
Drawn By AK		Checked By JM
Job Number 190149A	Status S3	Purpose of Issue For Review and Comment
Drawing No. HCC-HBA-CC-01-DR-A-770554		Rev P03