



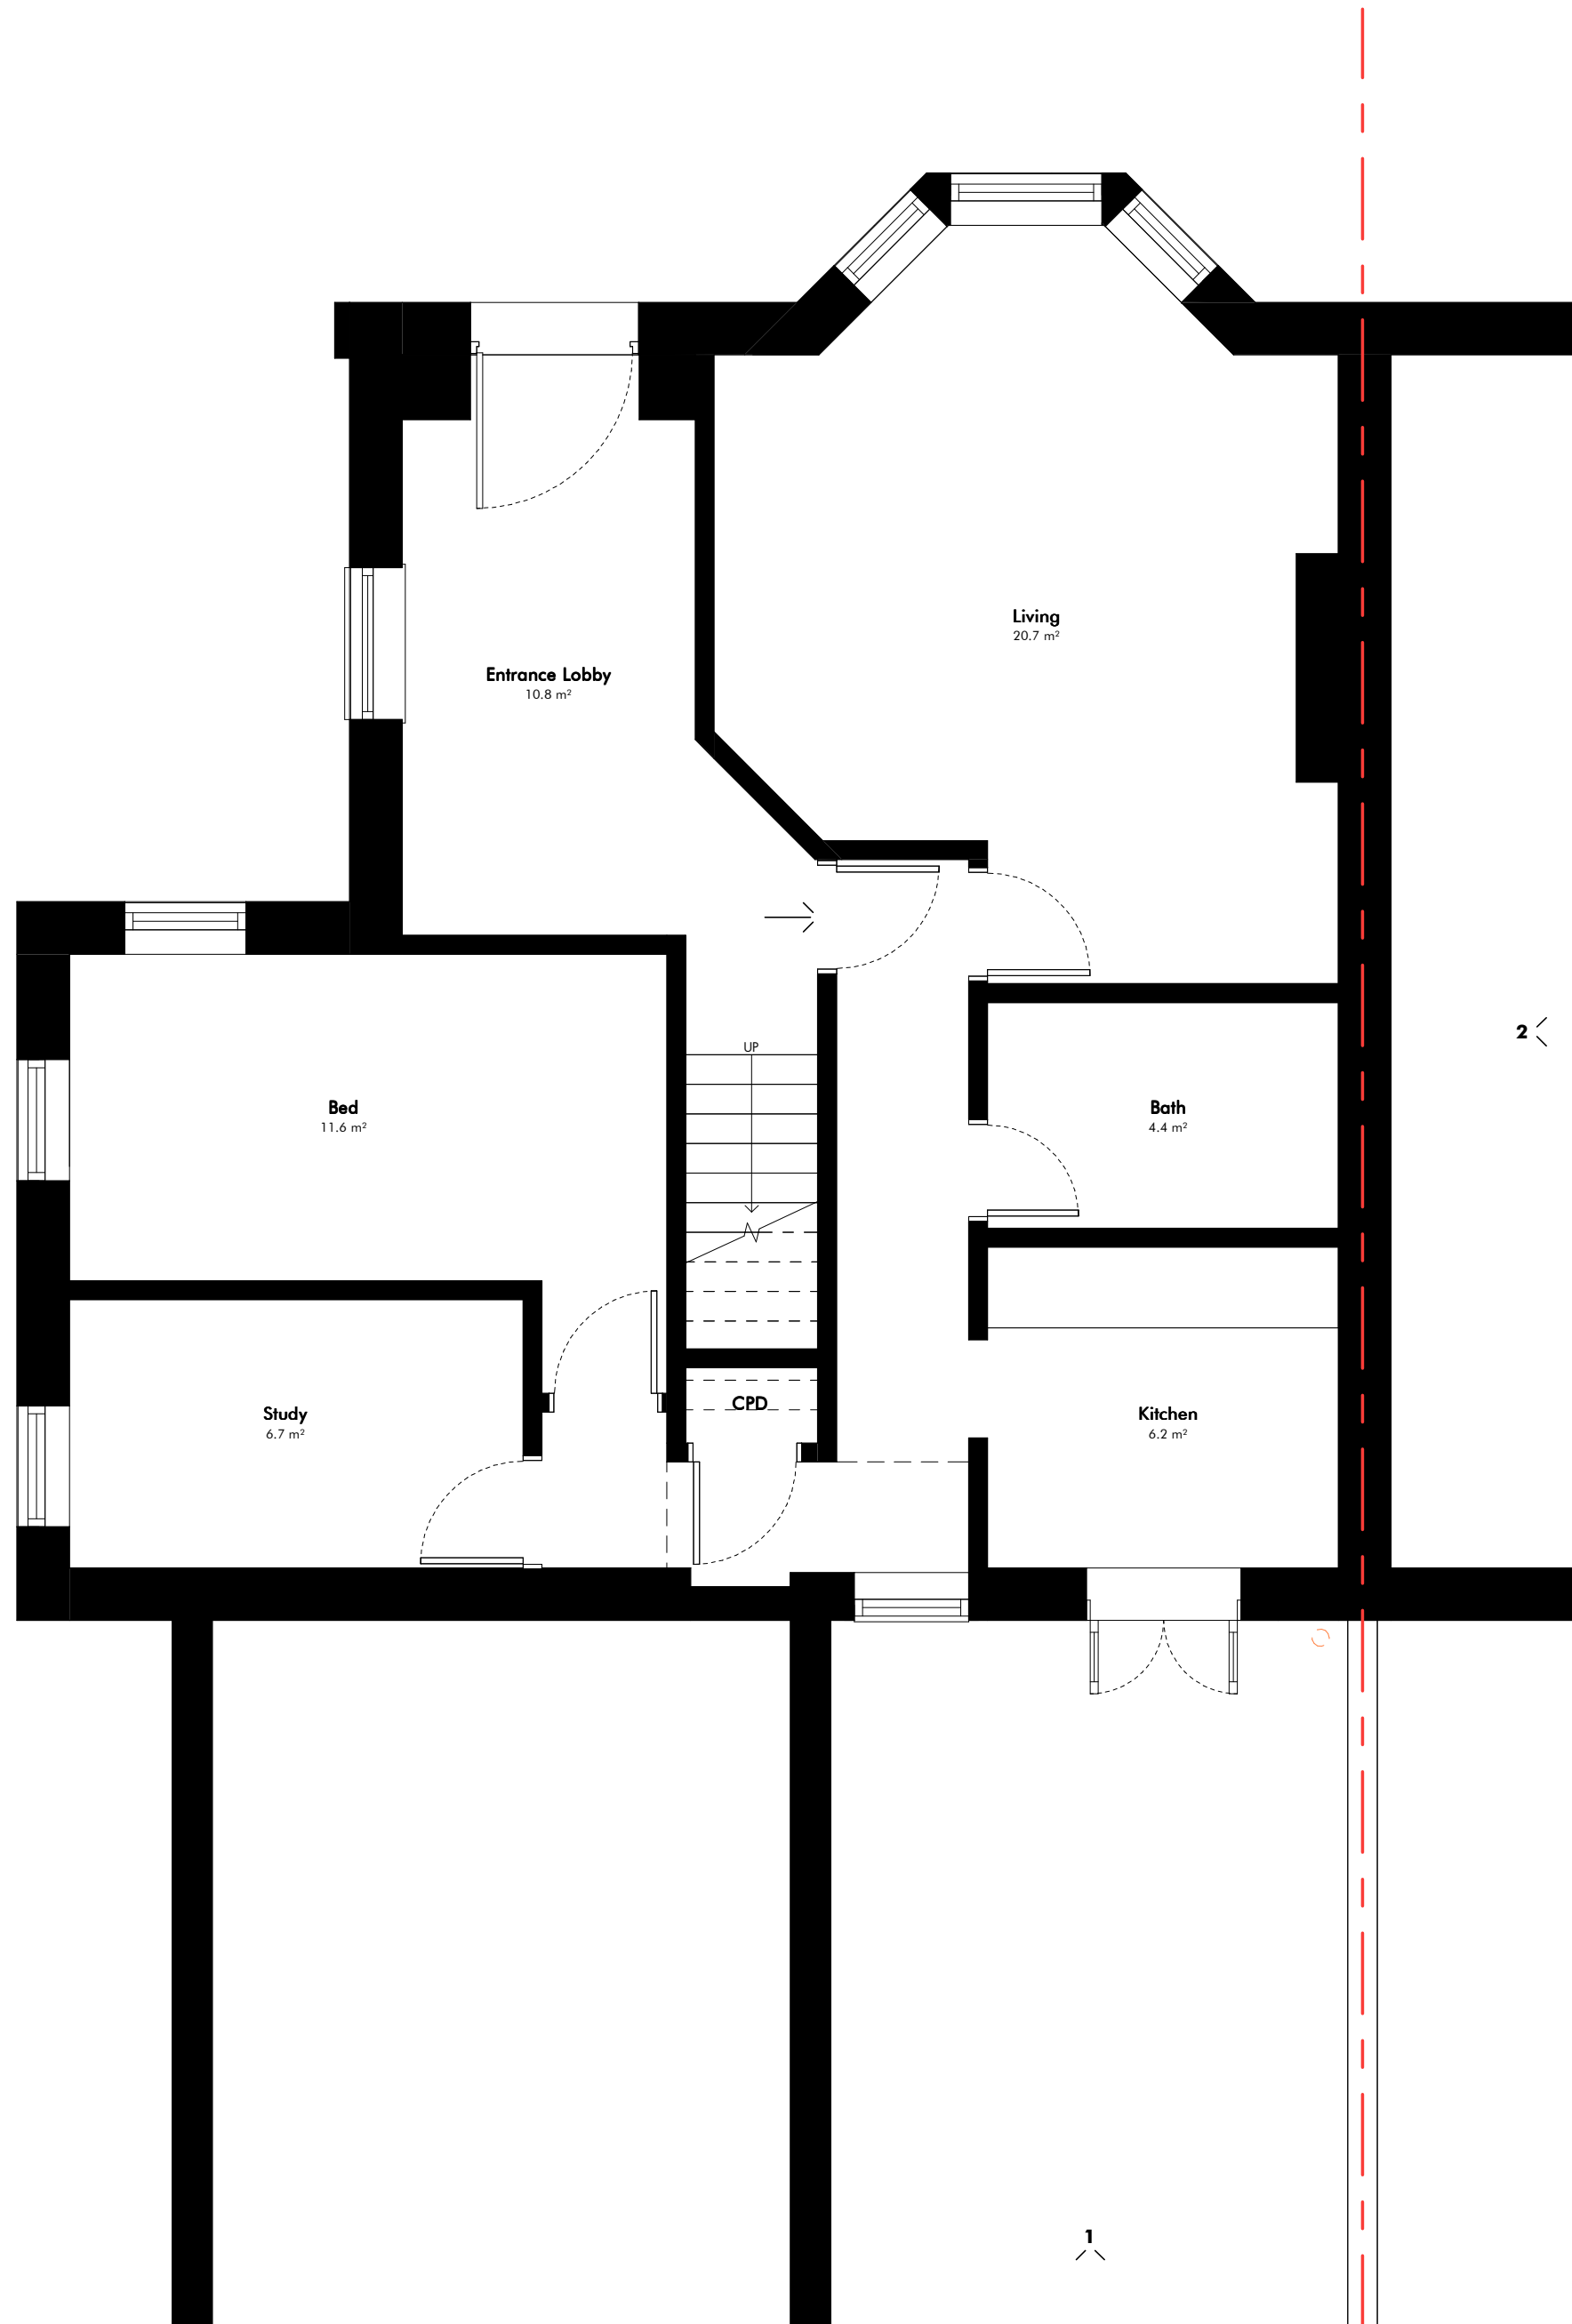

Ground Floor Plan - Existing

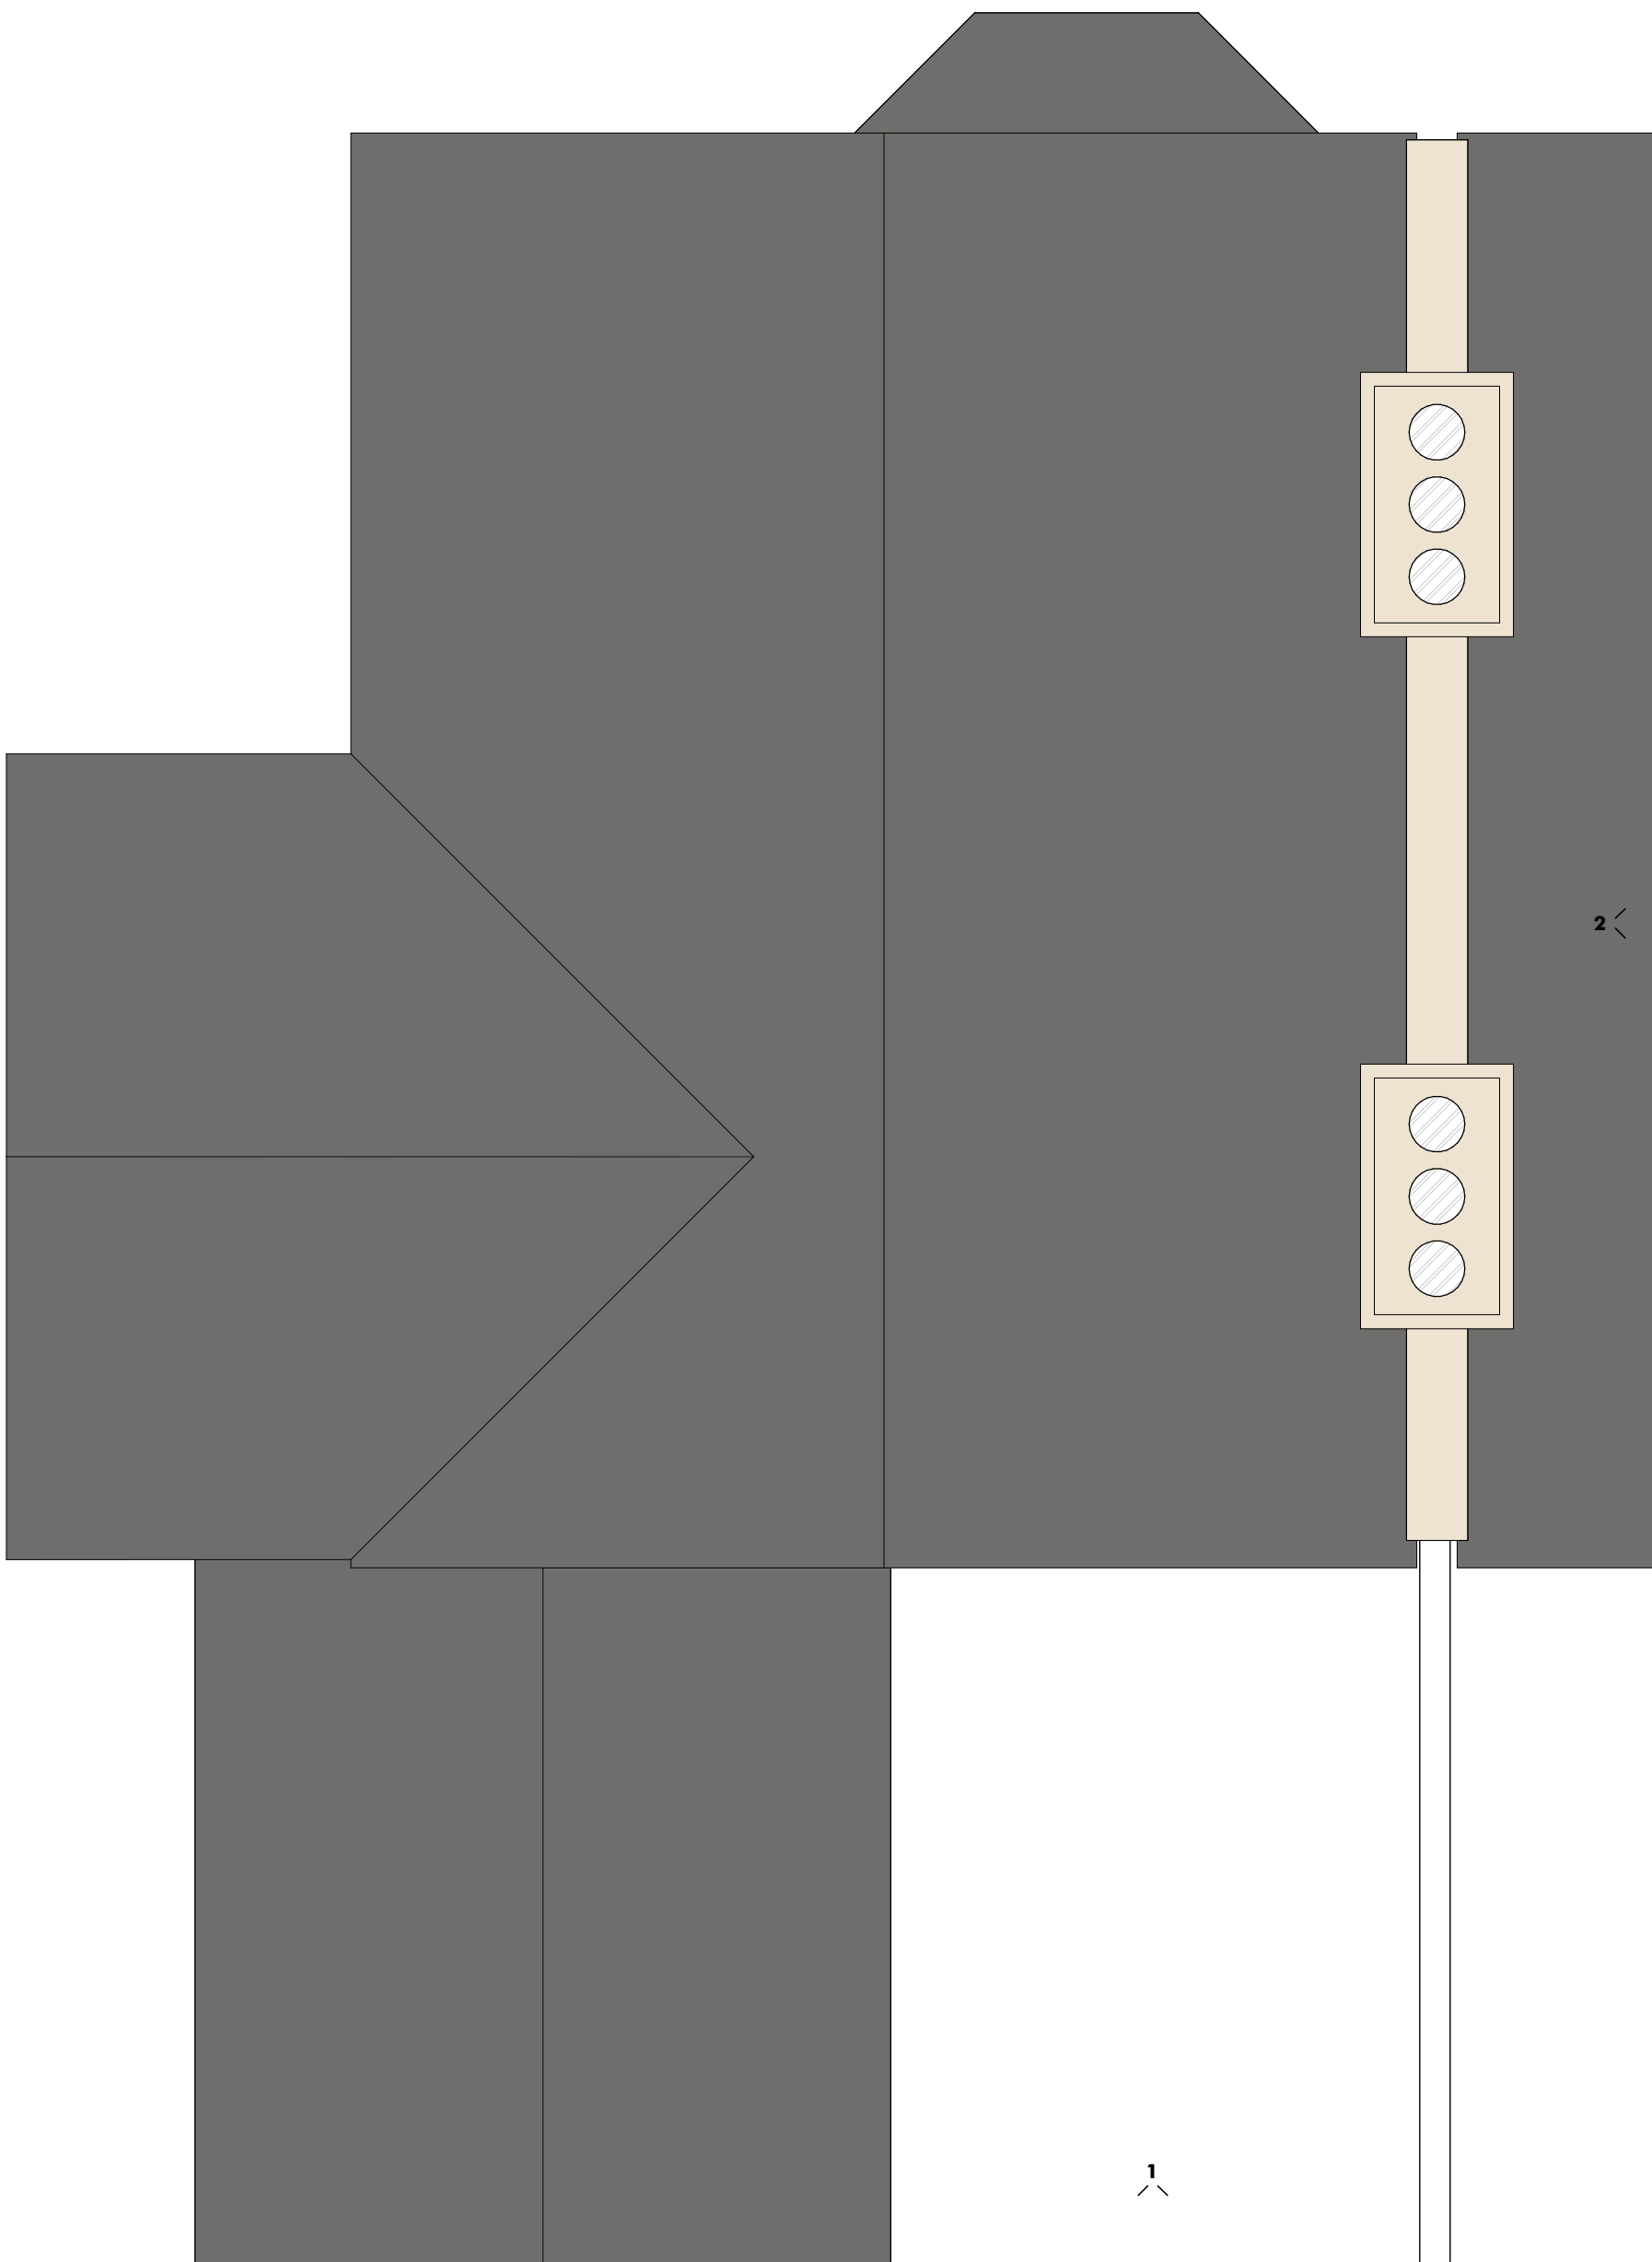


Roof Plan - Existing

Rev	Drawn	Date	Details
-----	-------	------	---------




TMV Architects
The Repeater Station
London Road
Norman Cross
Peterborough PE7 3TB
info@tmvarchitects.co.uk
01733 794 795
tmvarchitects.co.uk

Note
Contractors must work only to figured dimensions which are to be checked on site, any discrepancies are to be reported to the architect before proceeding
All rights described in chapter IV of the copyright, designs and patents act 1988 have been generally asserted
Information contained within this drawing is the sole copyright of TMV Architects and should not be reproduced or imparted to a third party without written permission

 


Planning

Drawing Name Existing Plans			
Project Name 72 Upper Tollington Park, London	Project No. 1208	Dwg No. 003	Scale 1 : 50 @ A1
	Rev.		Date 15.04.25
	Drawn SJM		

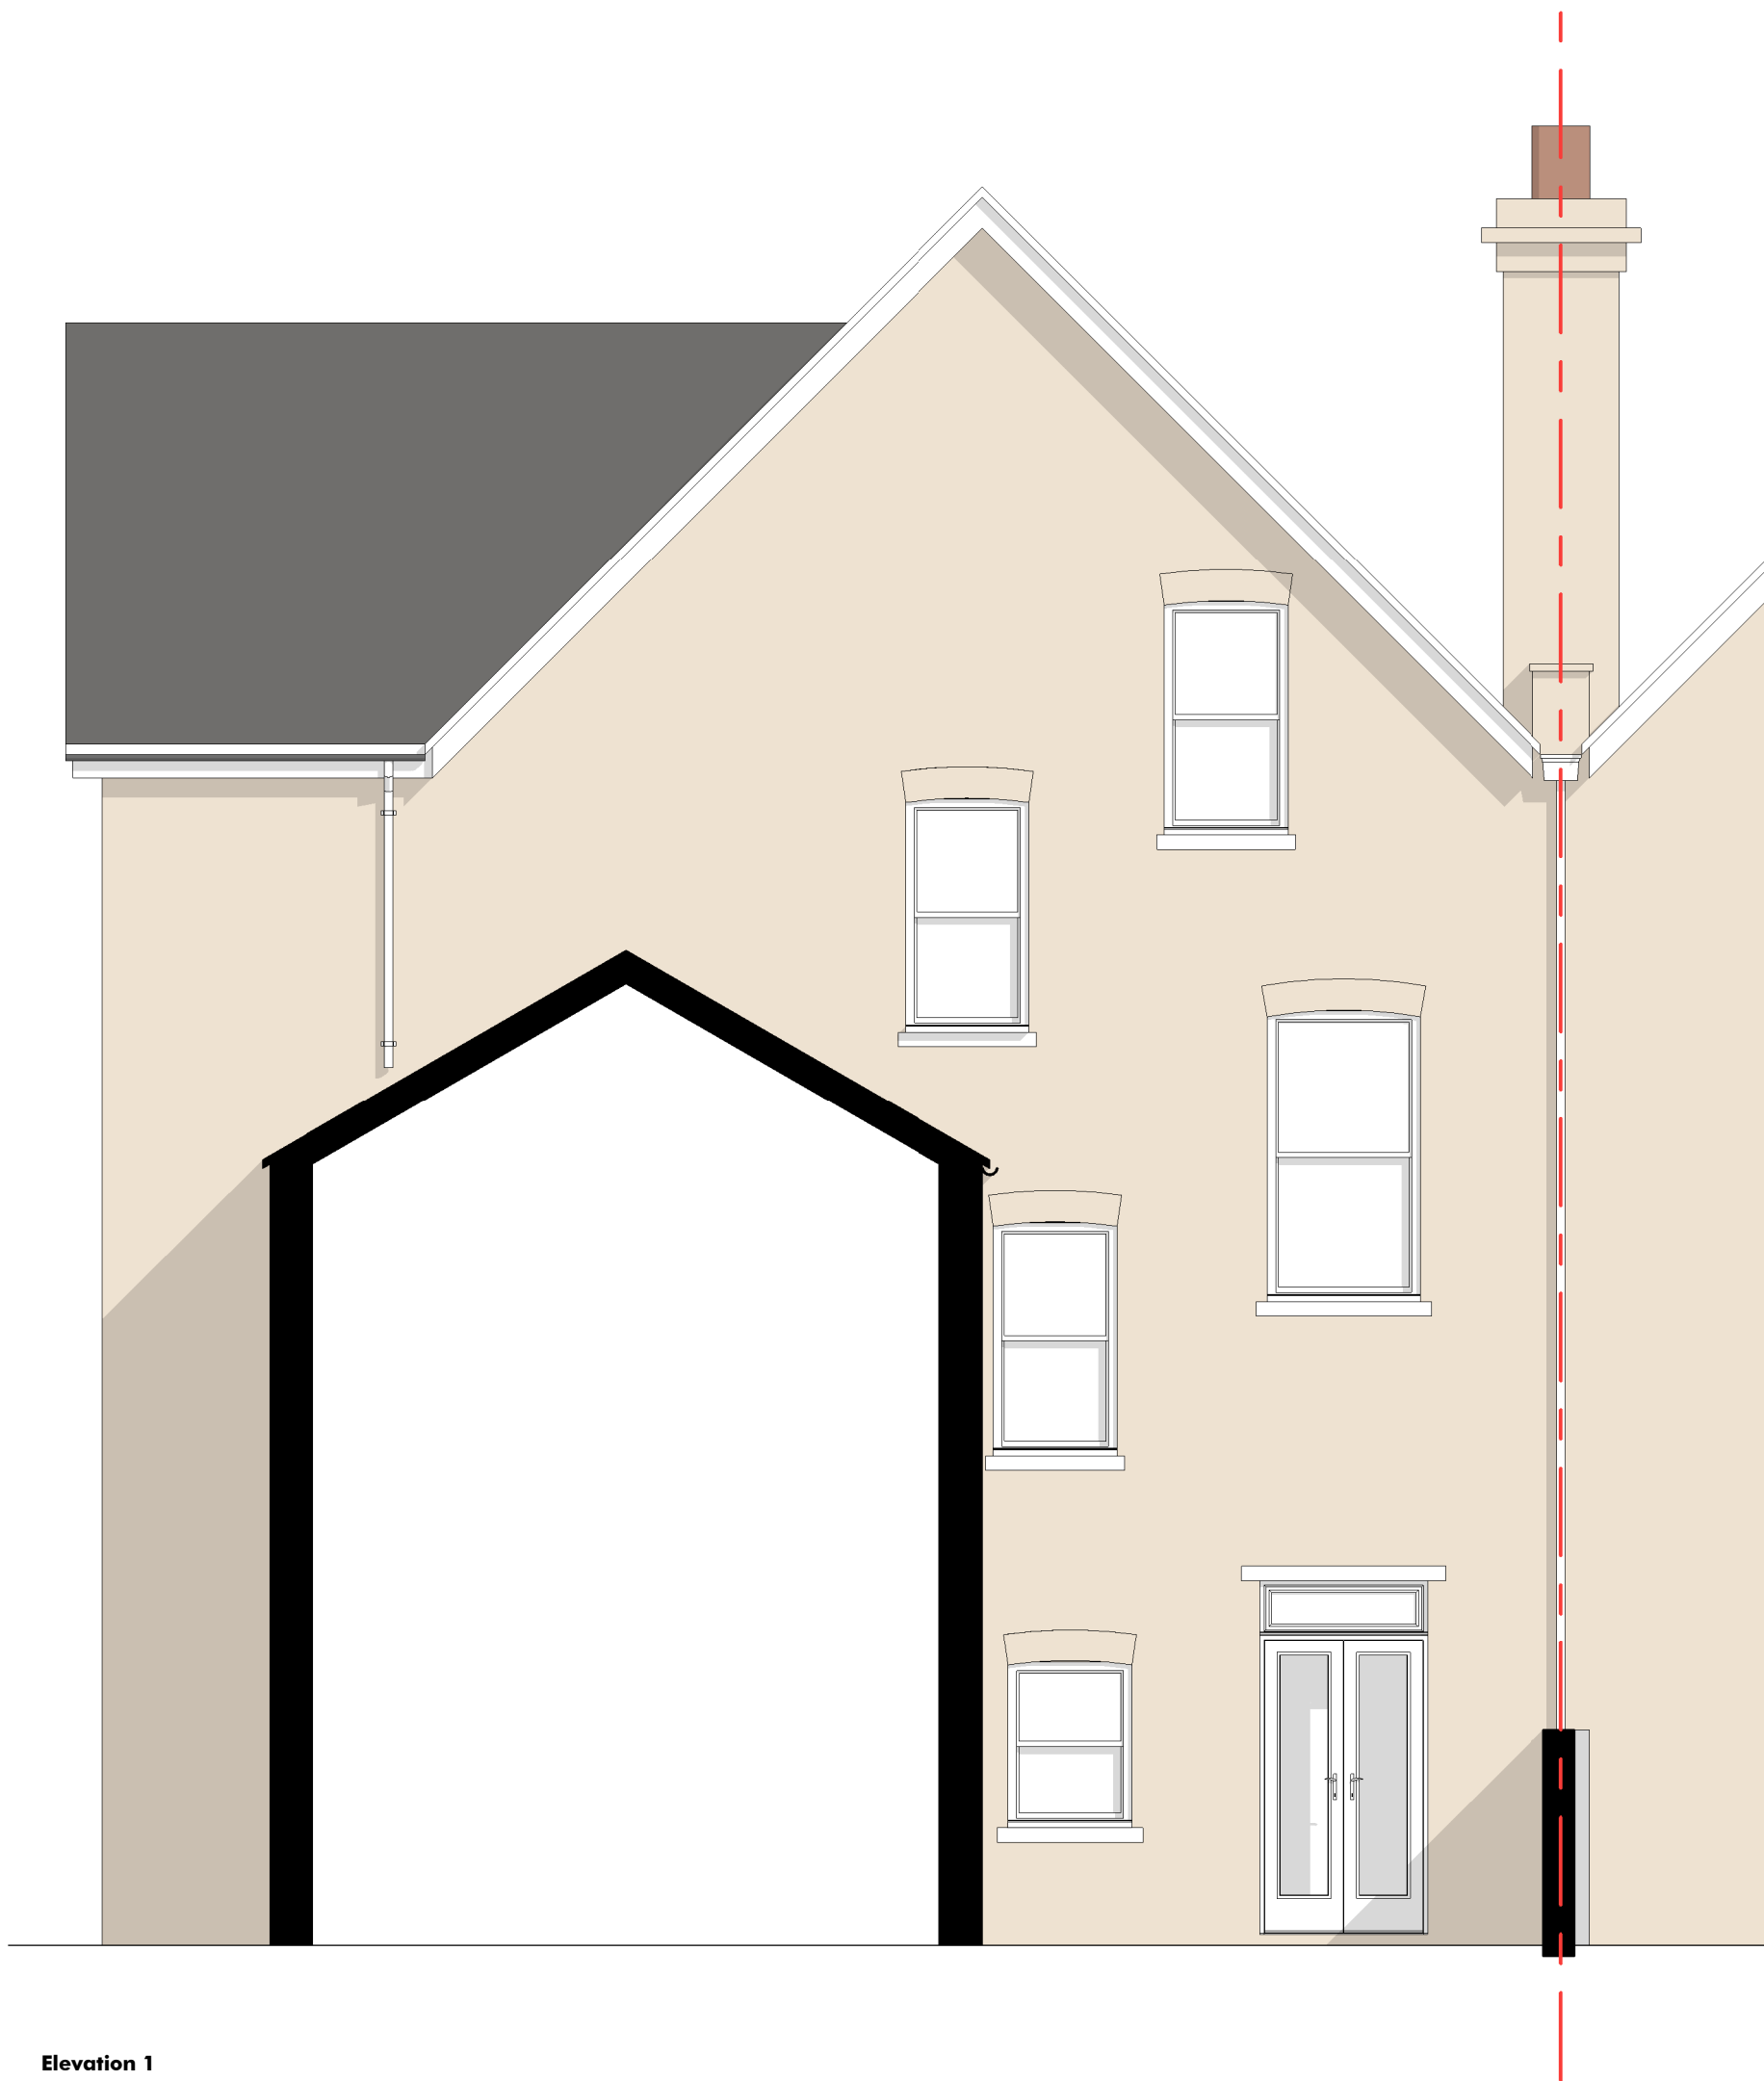

Elevation 1

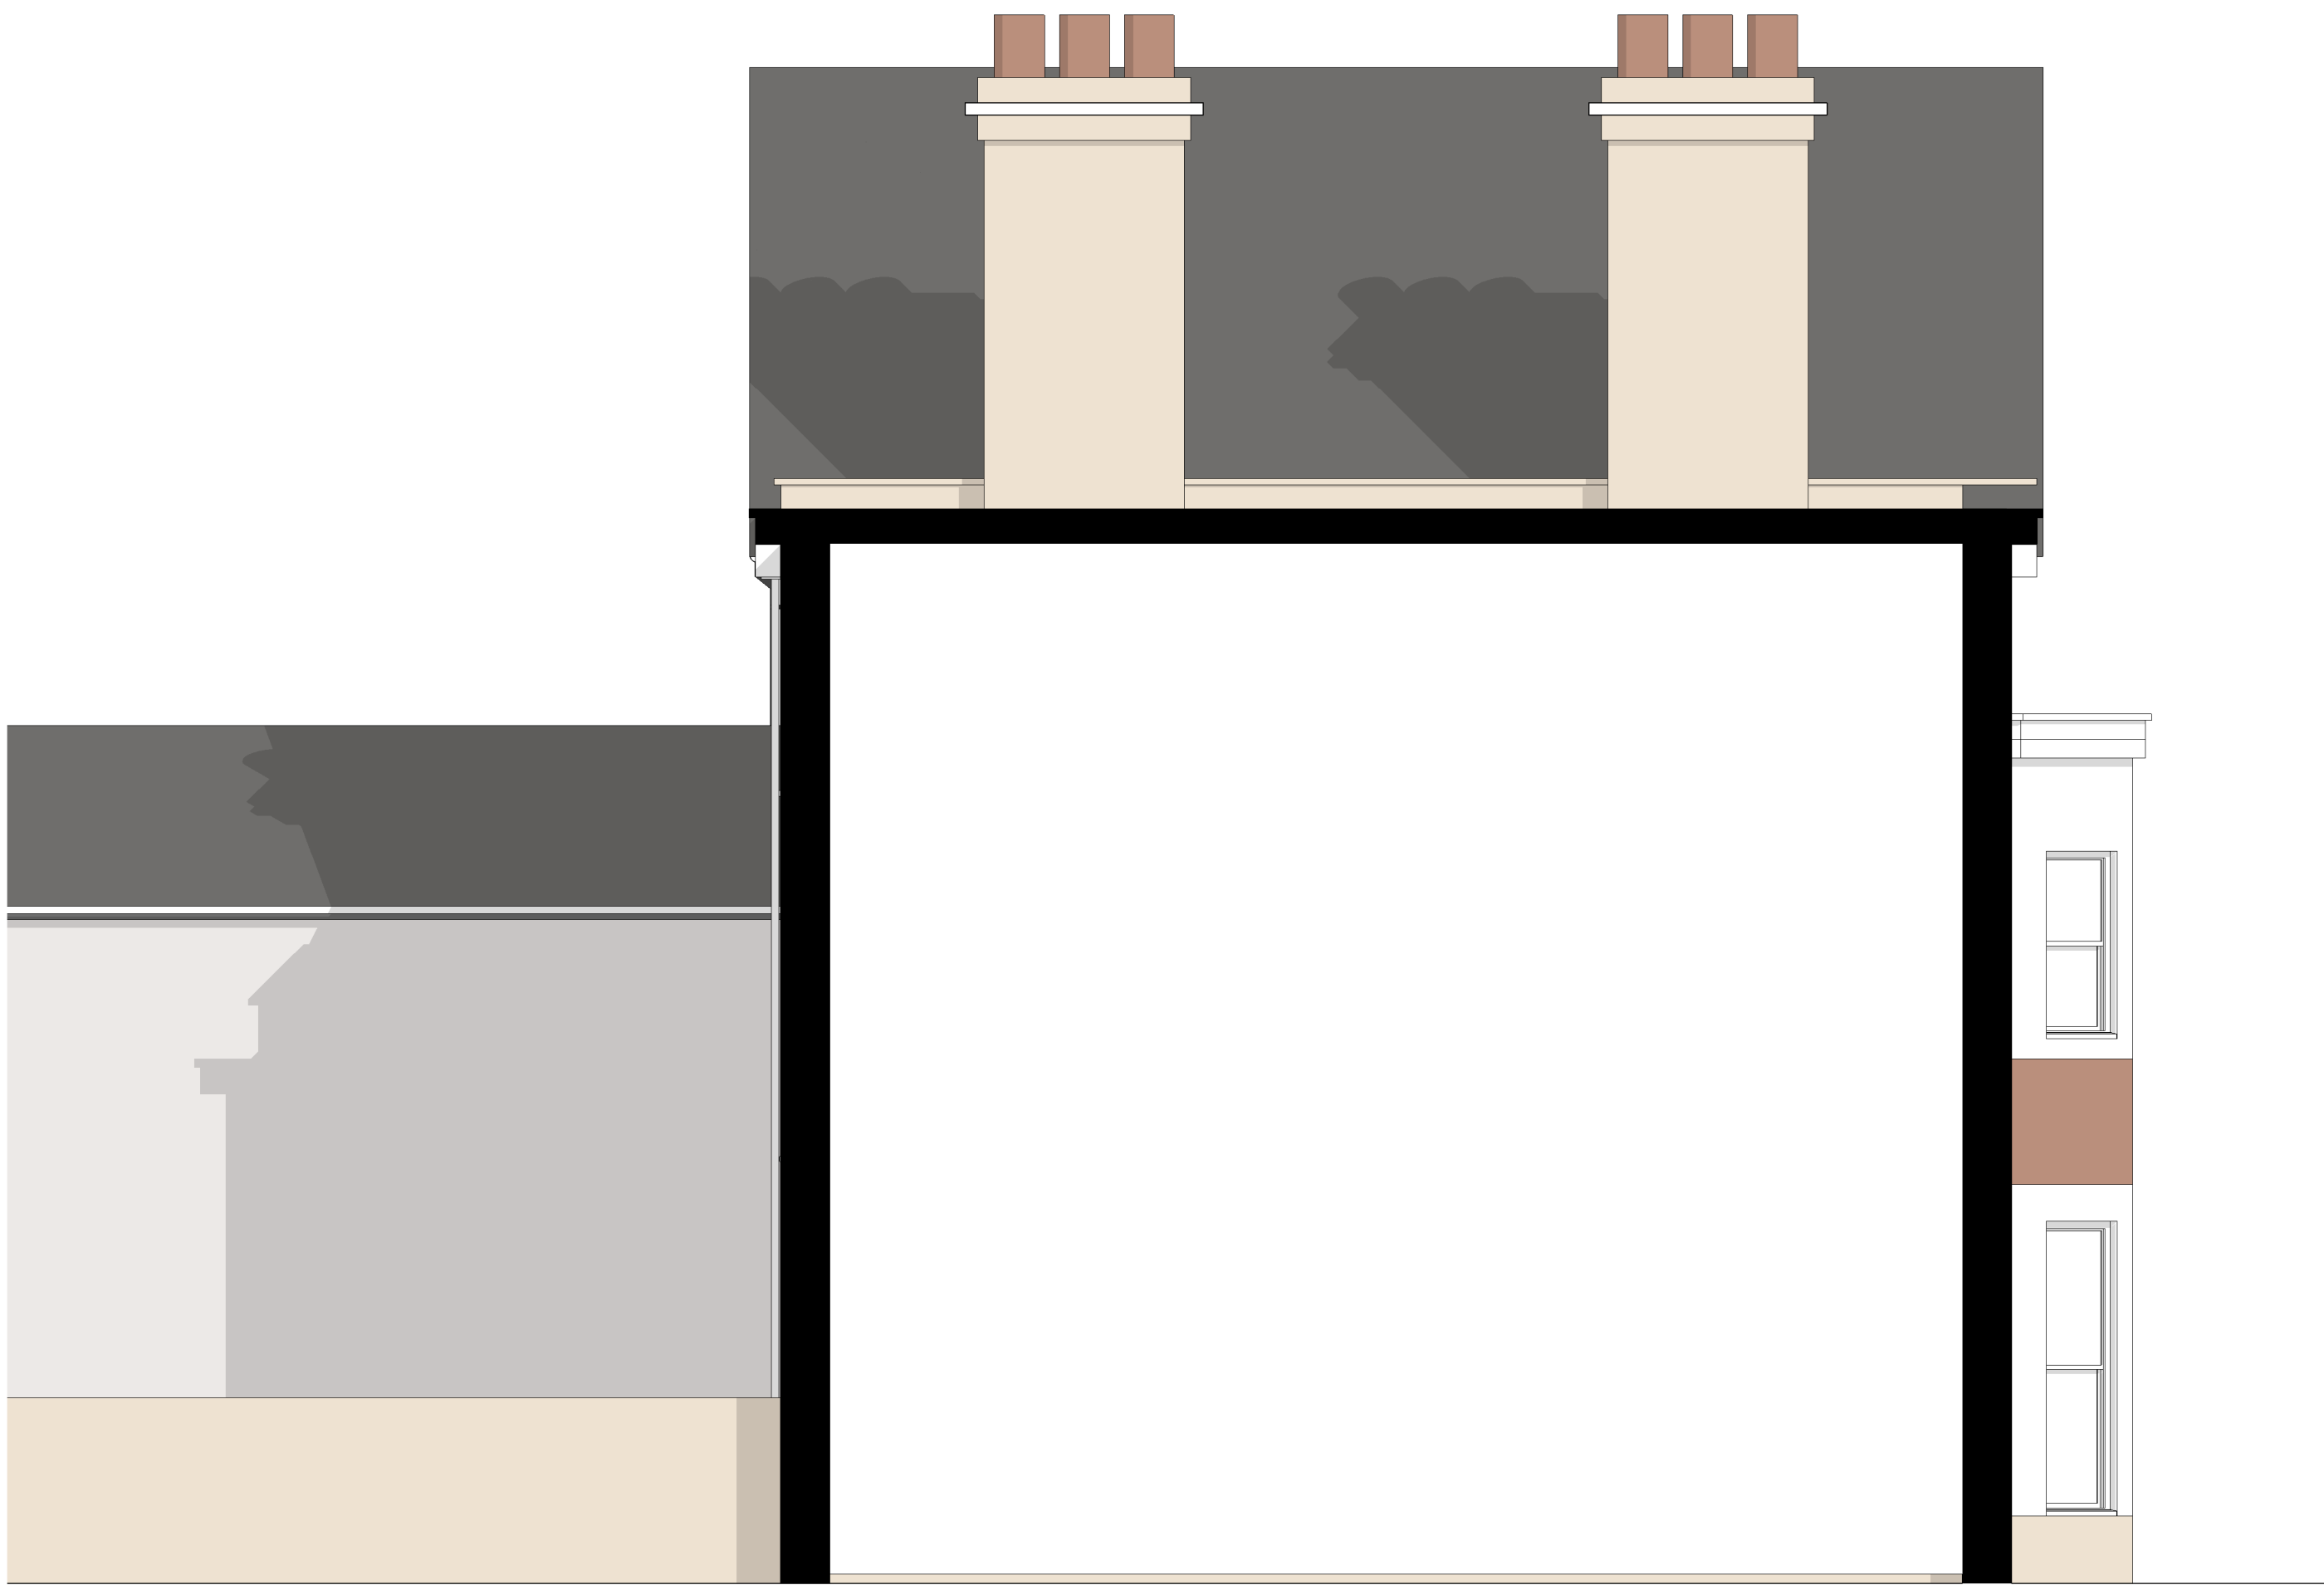

Elevation 2

Rev	Drawn	Date	Details
-----	-------	------	---------




TMV Architects
The Repeater Station
London Road
Norman Cross
Peterborough PE7 3TB
info@tmvarchitects.co.uk
01733 794 795
tmvarchitects.co.uk

Note
Contractors must work only to figured dimensions which are to be checked on site, any discrepancies are to be reported to the architect before proceeding


All rights described in chapter IV of the copyright, designs and patents act 1988 have been generally asserted

Information contained within this drawing is the sole copyright of TMV Architects and should not be reproduced or imparted to a third party without written permission

 


Planning

Drawing Name Existing Elevations			
Project Name 72 Upper Tollington Park, London	Project No. 1208	Dwg No. 004	Scale 1 : 50 @ A1
	Rev.		Date 15.04.25
	Drawn SJM		

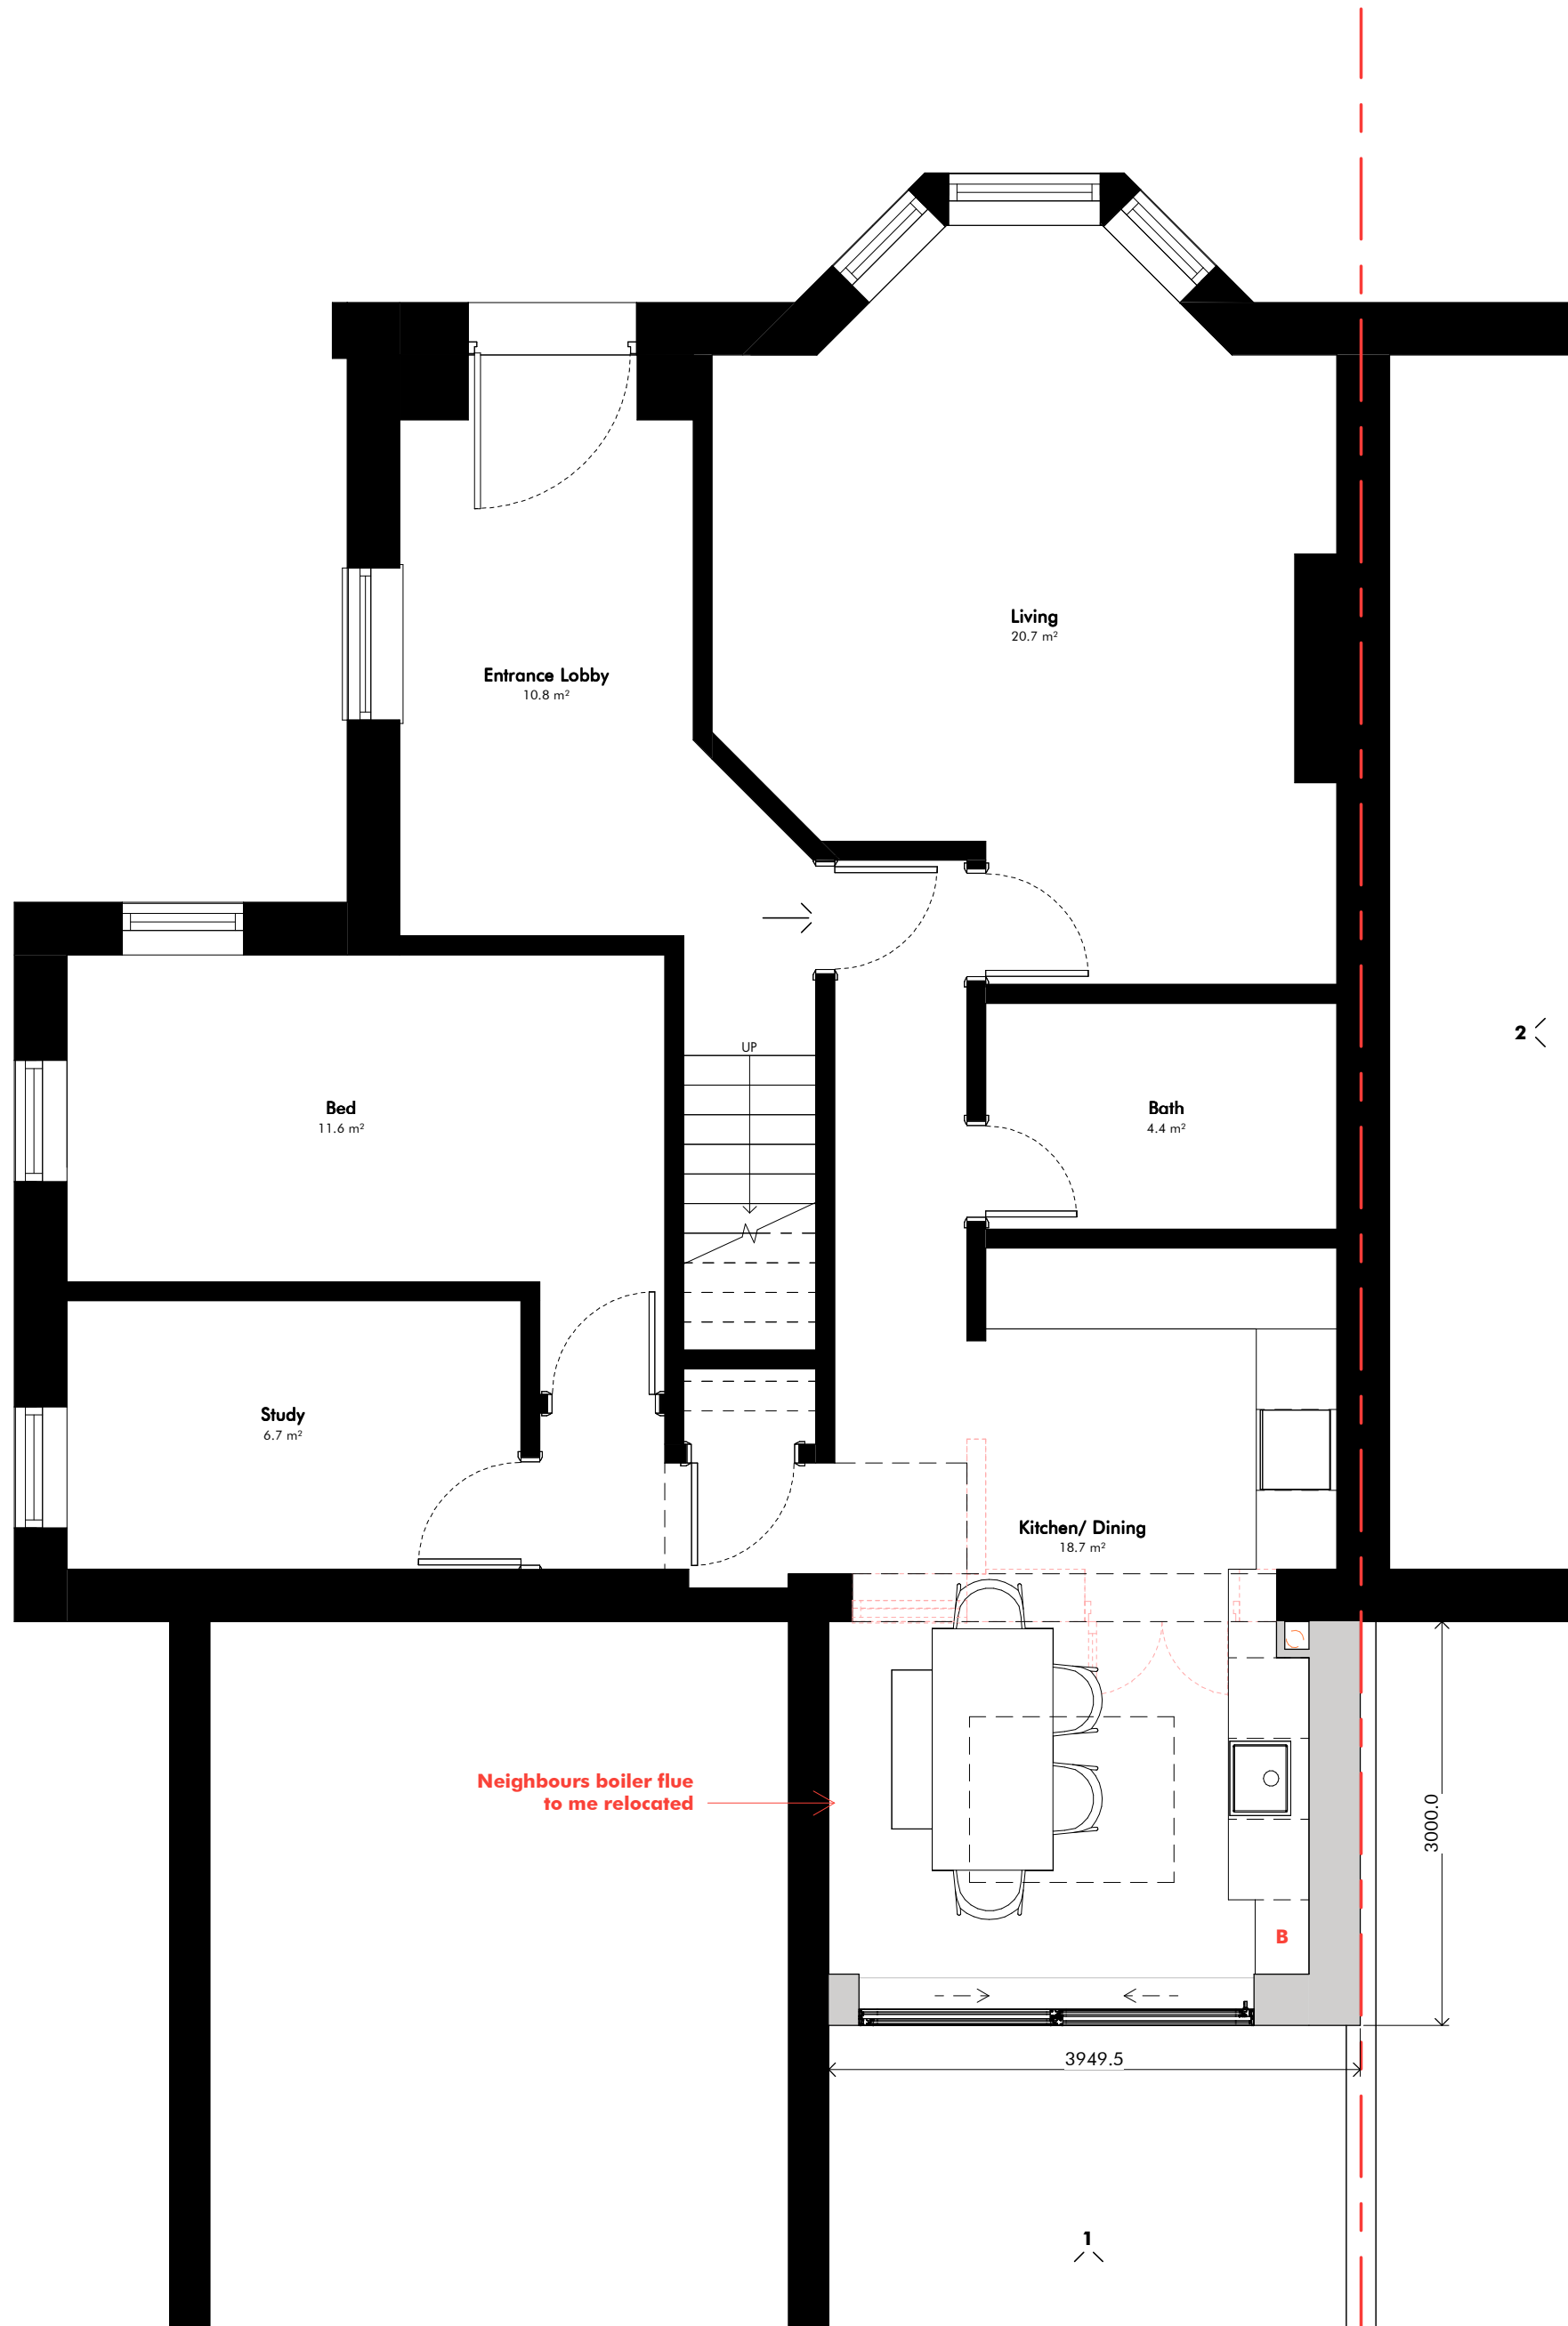

Ground Floor Plan - Proposed

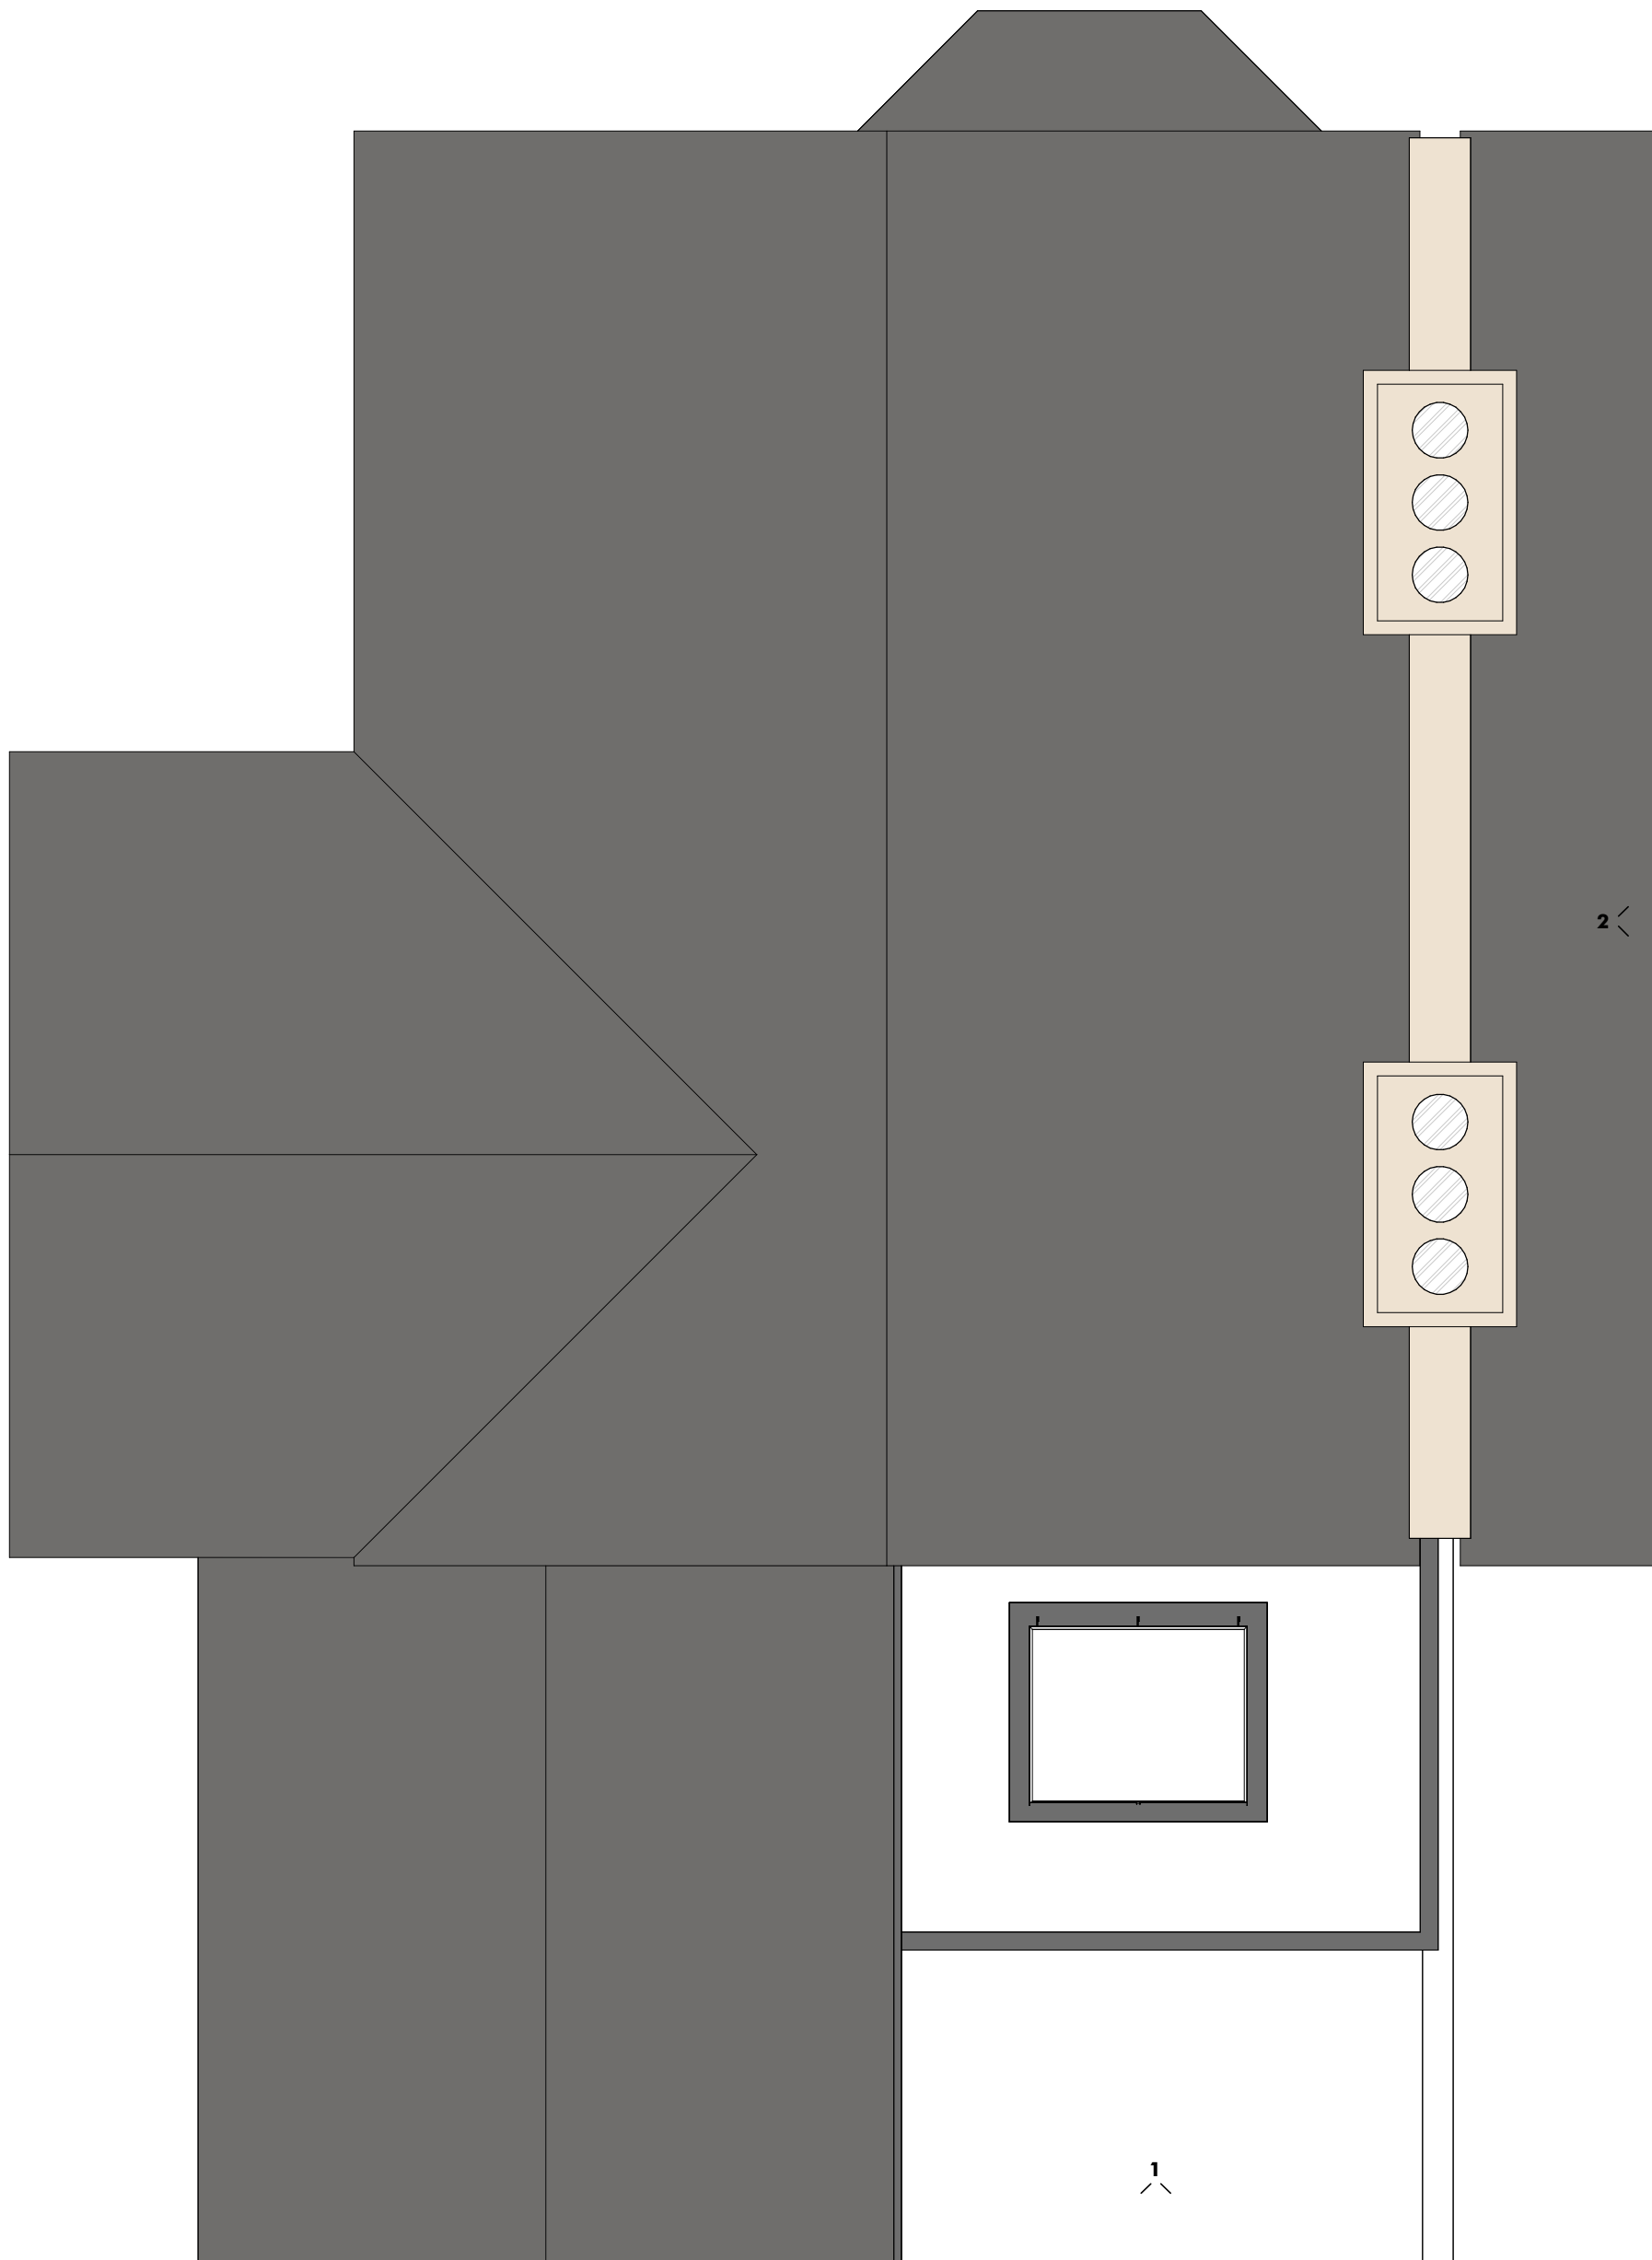

Roof Plan - Proposed

Area Schedule		
Floor Level	Area (m2)	Area (sq ft)
Ground Floor	9.4 m²	100.67 ft²
	9.4 m²	100.67 ft²

- Existing Walls
- Infill existing opening
- Proposed Walls
- Principle Entrance
- Demolished Elements


Rev	Drawn	Date	Details
B	SJM	10.04.26	Updated following client comments

TMV Architects
The Repeater Station
London Road
Norman Cross
Peterborough PE7 3TB
info@tmvarchitects.co.uk
01733 794 795
tmvarchitects.co.uk

Note
Contractors must work only to figured dimensions which are to be checked on site, any discrepancies are to be reported to the architect before proceeding


All rights described in chapter IV of the copyright, designs and patents act 1988 have been generally asserted

Information contained within this drawing is the sole copyright of TMV Architects and should not be reproduced or imported to a third party without written permission

 


Planning

Drawing Name Proposed Plans			
Project Name 72 Upper Tollington Park, London	Project No. 1208	Dwg No. 005	
Rev. 8	Scale 1 : 50 @ A1	Date 15.04.25	
Drawn SJM			

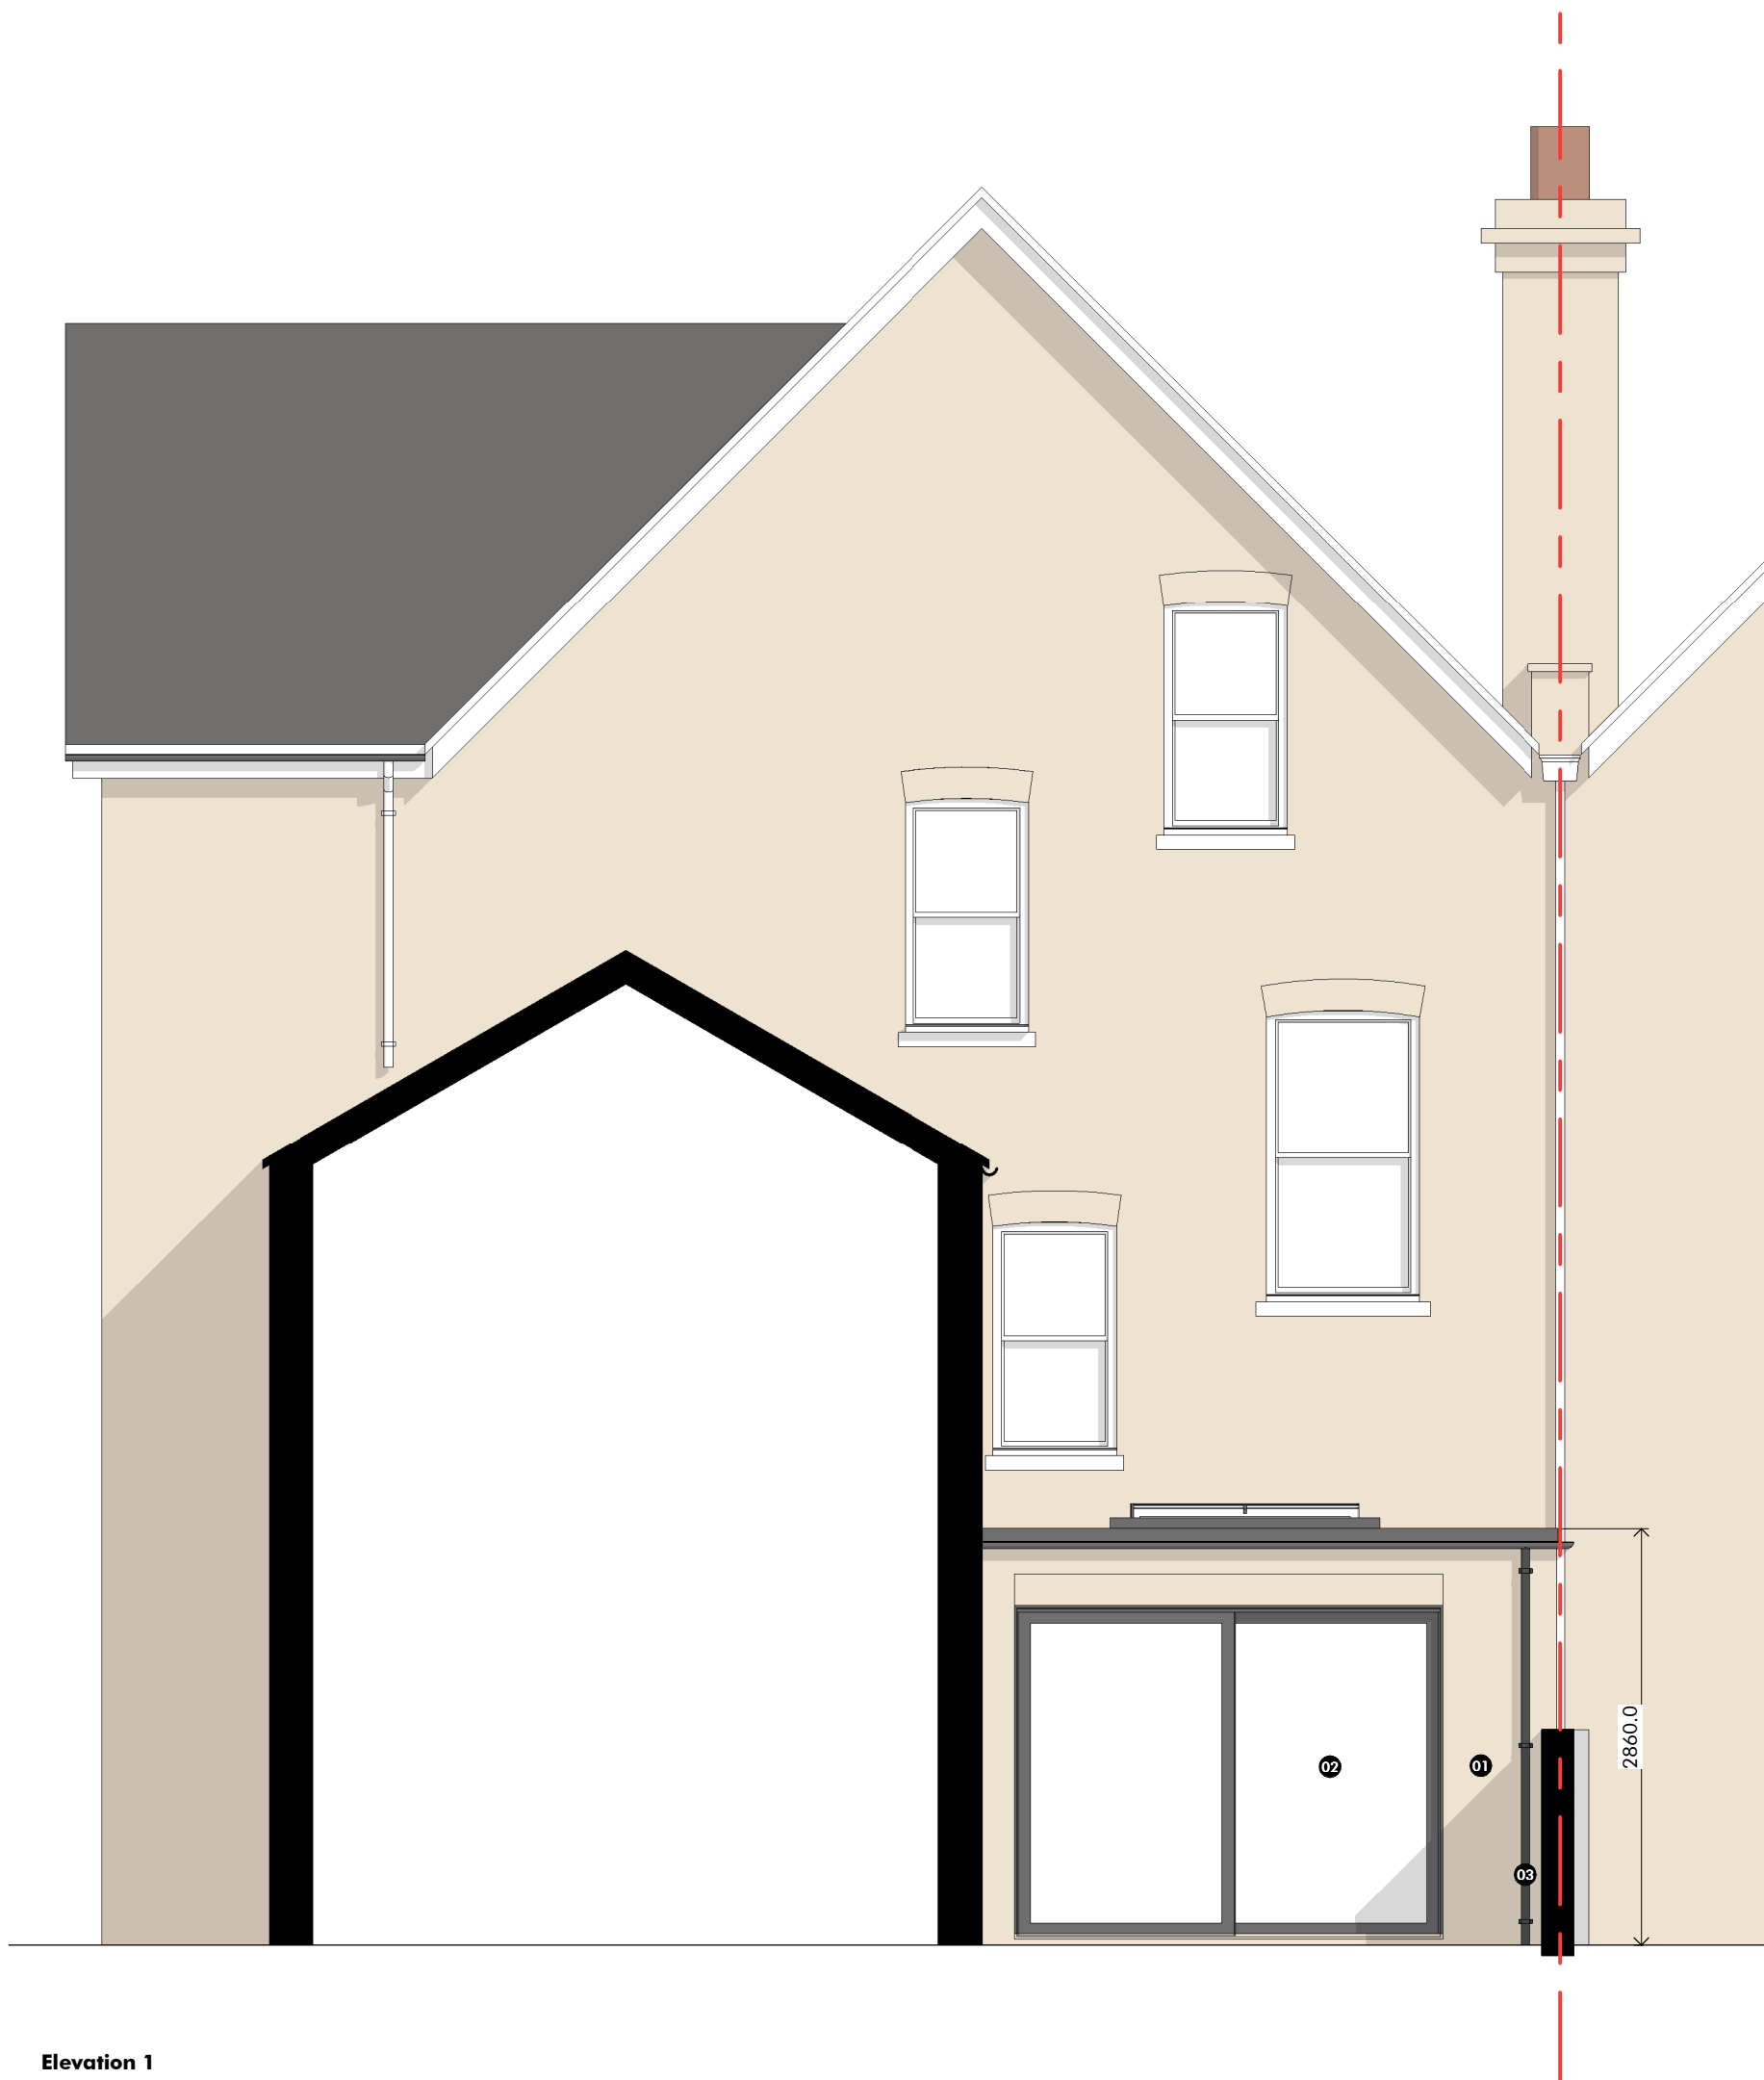

Elevation 1

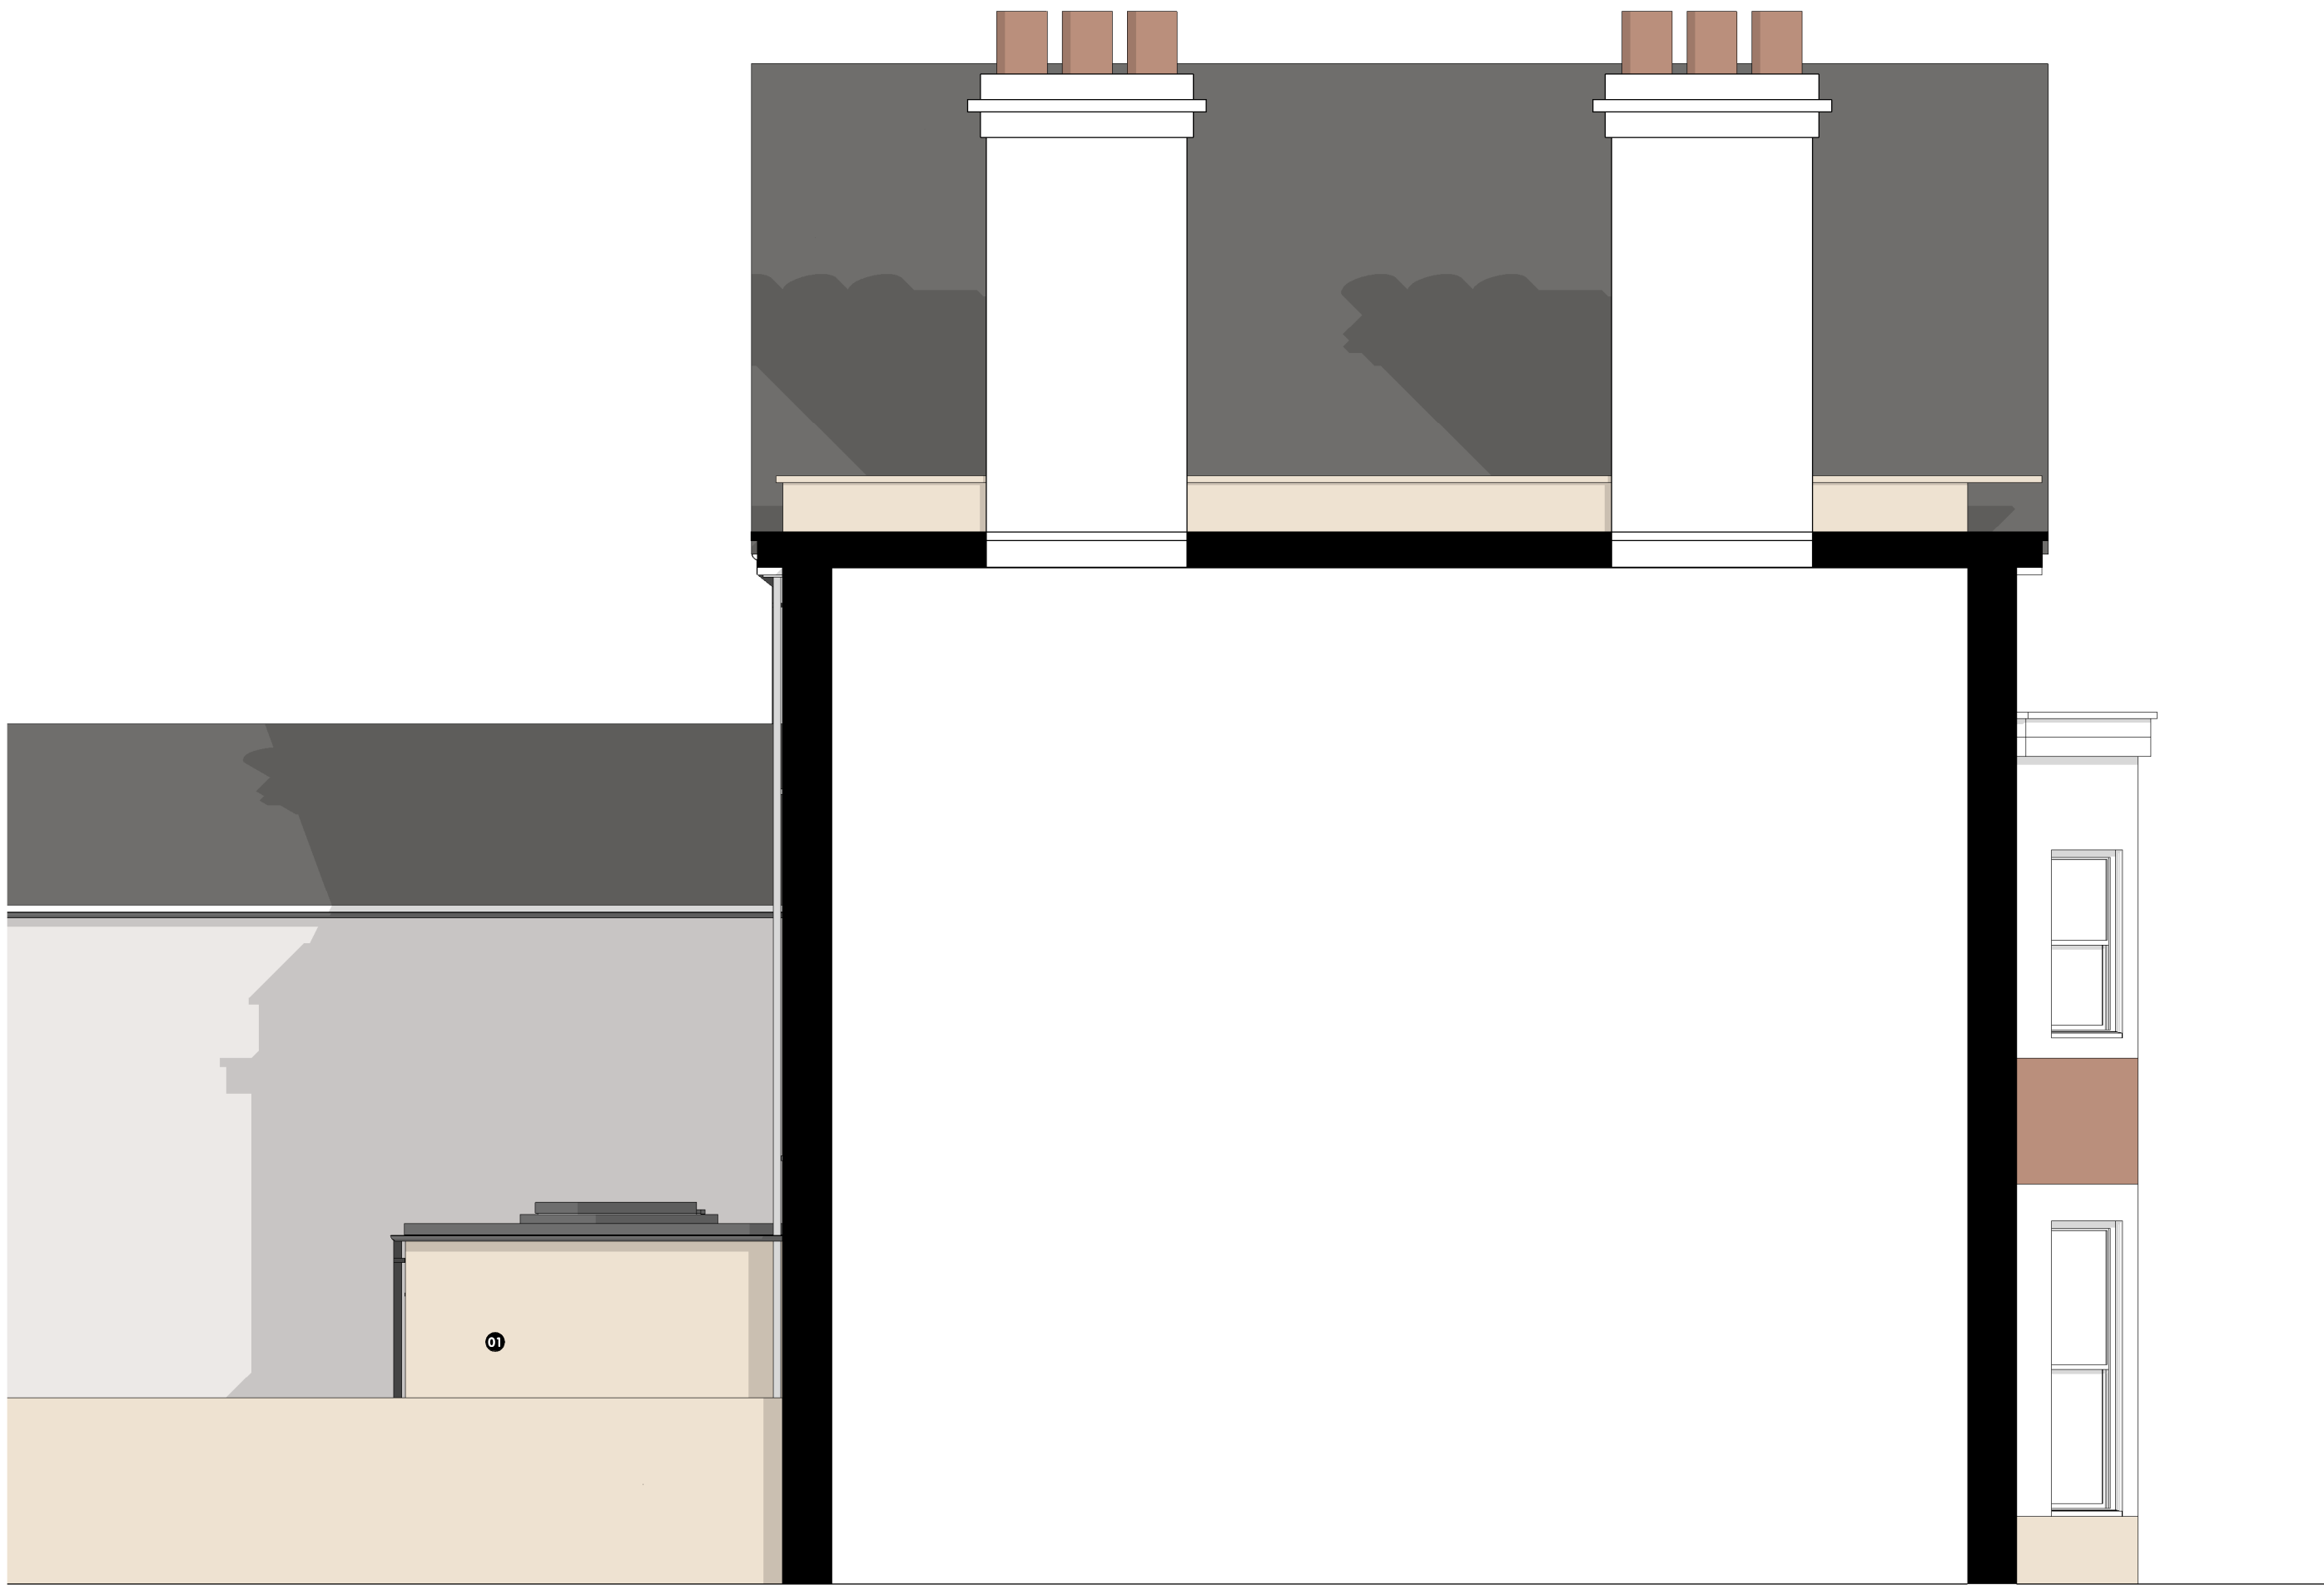

Elevation 2

Materials

- 01 Brickwork to match existing
- 02 UPVC/ aluminium glazing
- 03 UPVC rainwater goods

B SJM 10.04.26 Updated following client comments

Rev Drawn Date Details

TMV

TMV Architects
The Repeater Station
London Road
Norman Cross
Peterborough PE7 3TB
info@tmvarchitects.co.uk
01733 794 795
tmvarchitects.co.uk

Note
Contractors must work only to figured dimensions which are to be checked on site, any discrepancies are to be reported to the architect before proceeding
All rights described in chapter IV of the copyright, designs and patents act 1988 have been generally asserted
Information contained within this drawing is the sole copyright of TMV Architects and should not be reproduced or imparted to a third party without written permission

Scale Bar
0 0.5 1 1.5 2 2.5

Planning

Drawing Name
Proposed Elevations

Project Name
72 Upper Tollington Park, London

Project No.
1208

Dwg No.
006

Rev.
8

Scale
1 : 50 @ A1

Drawn
SJM

Date
15.04.25